




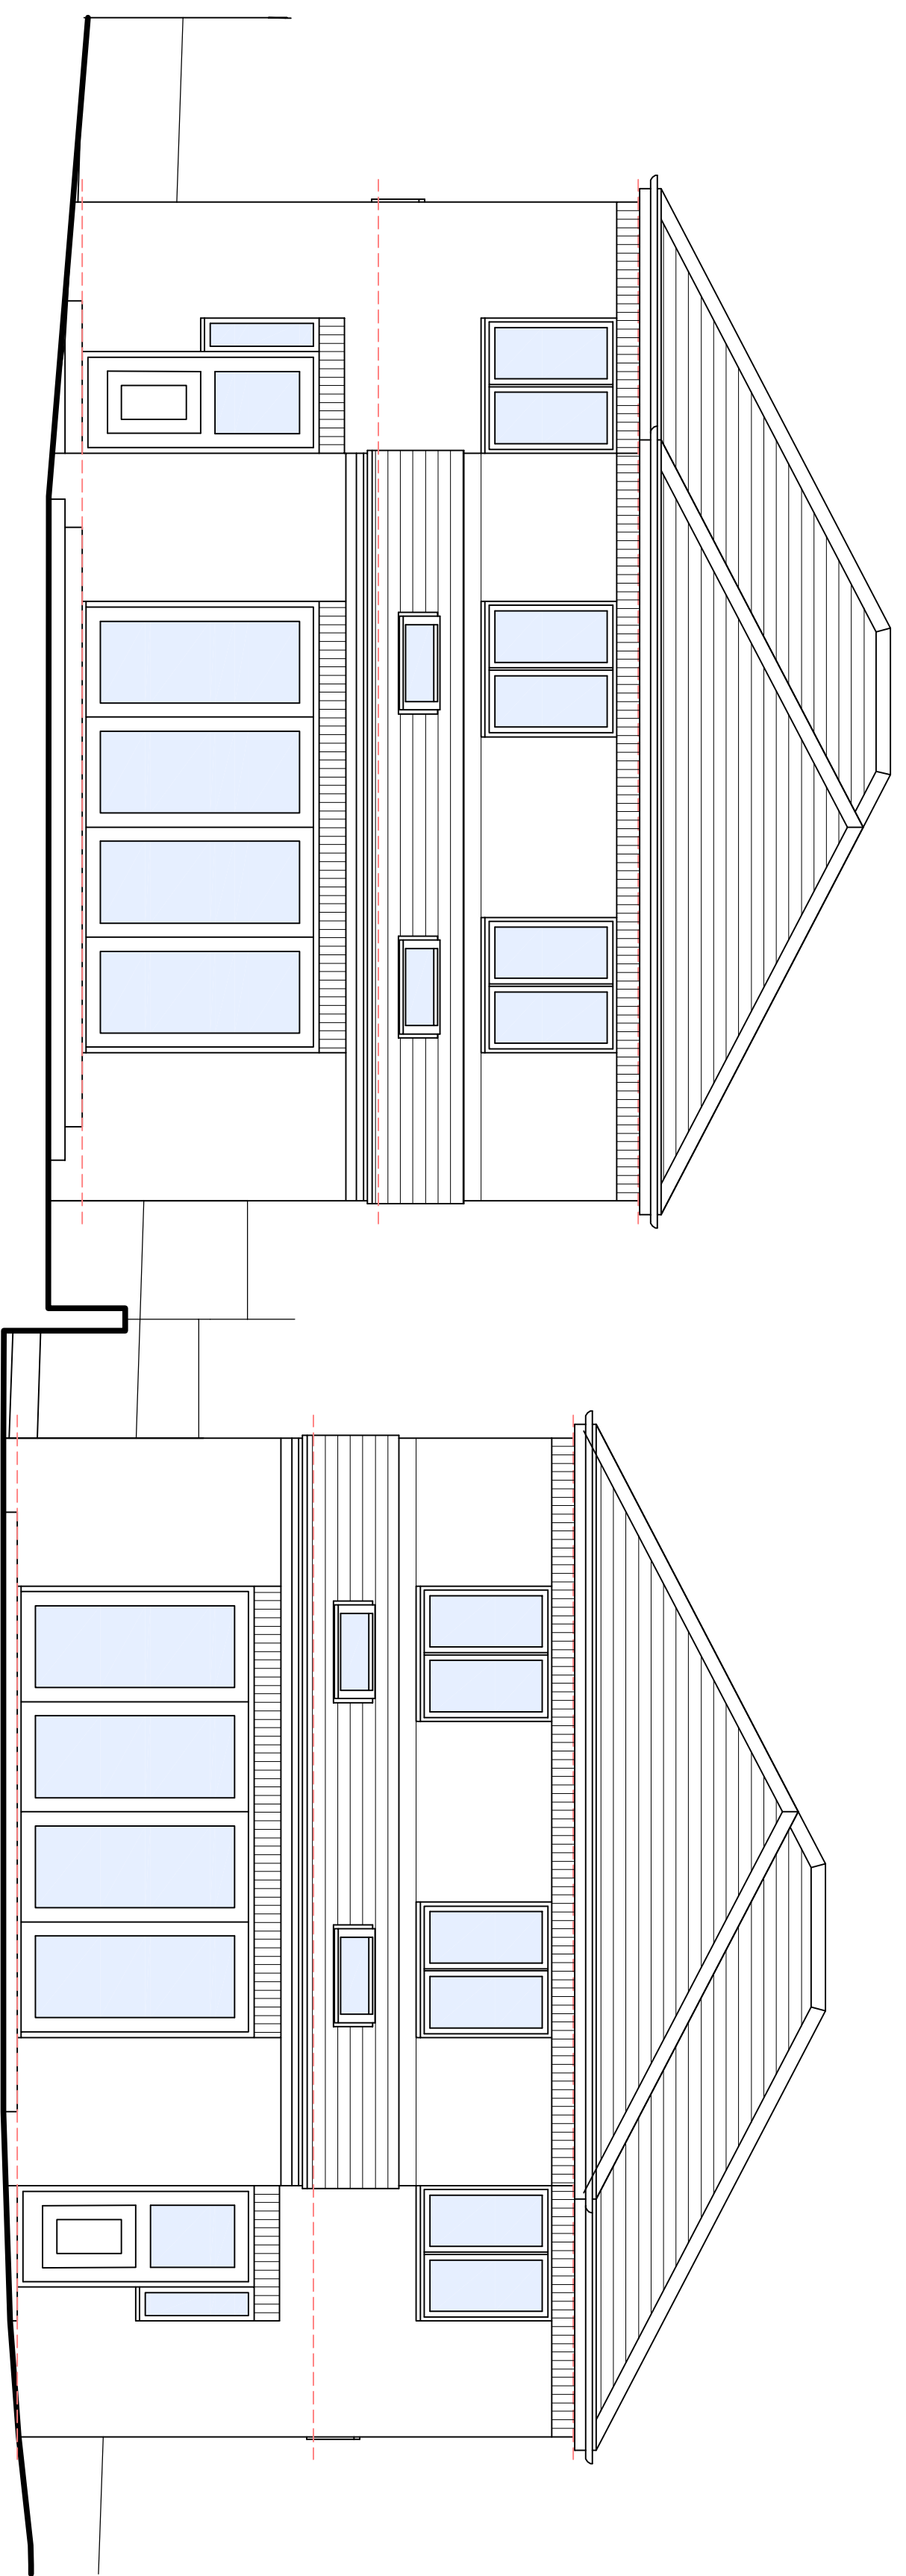


REAR ELEVATIONS
SCALE 1:50

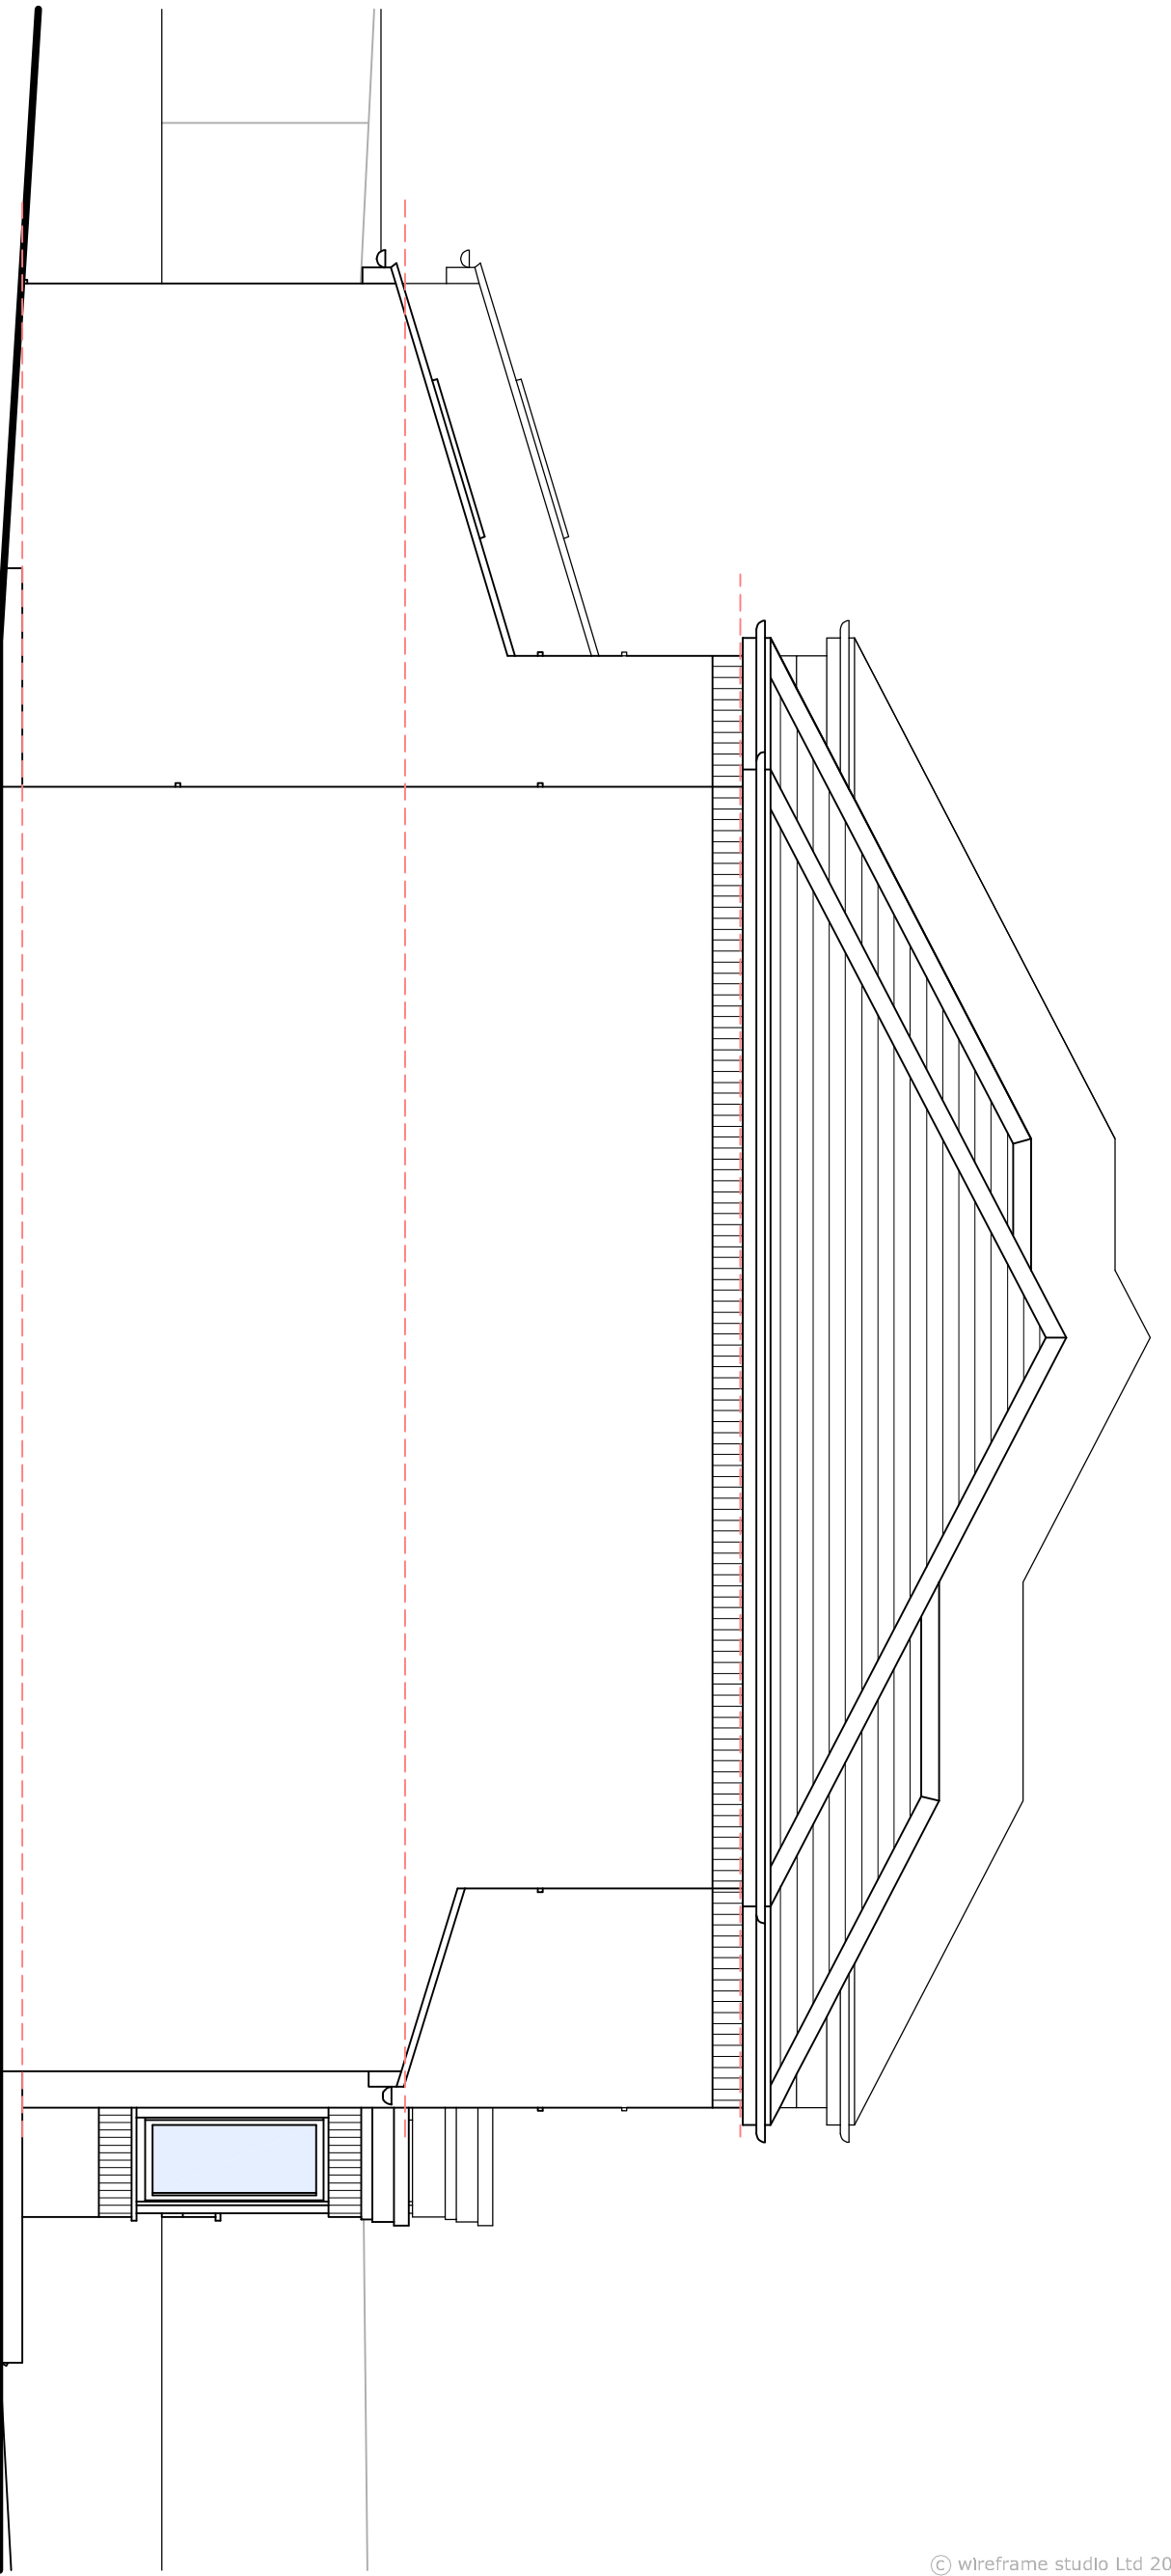


SIDE ELEVATIONS
SCALE 1:50

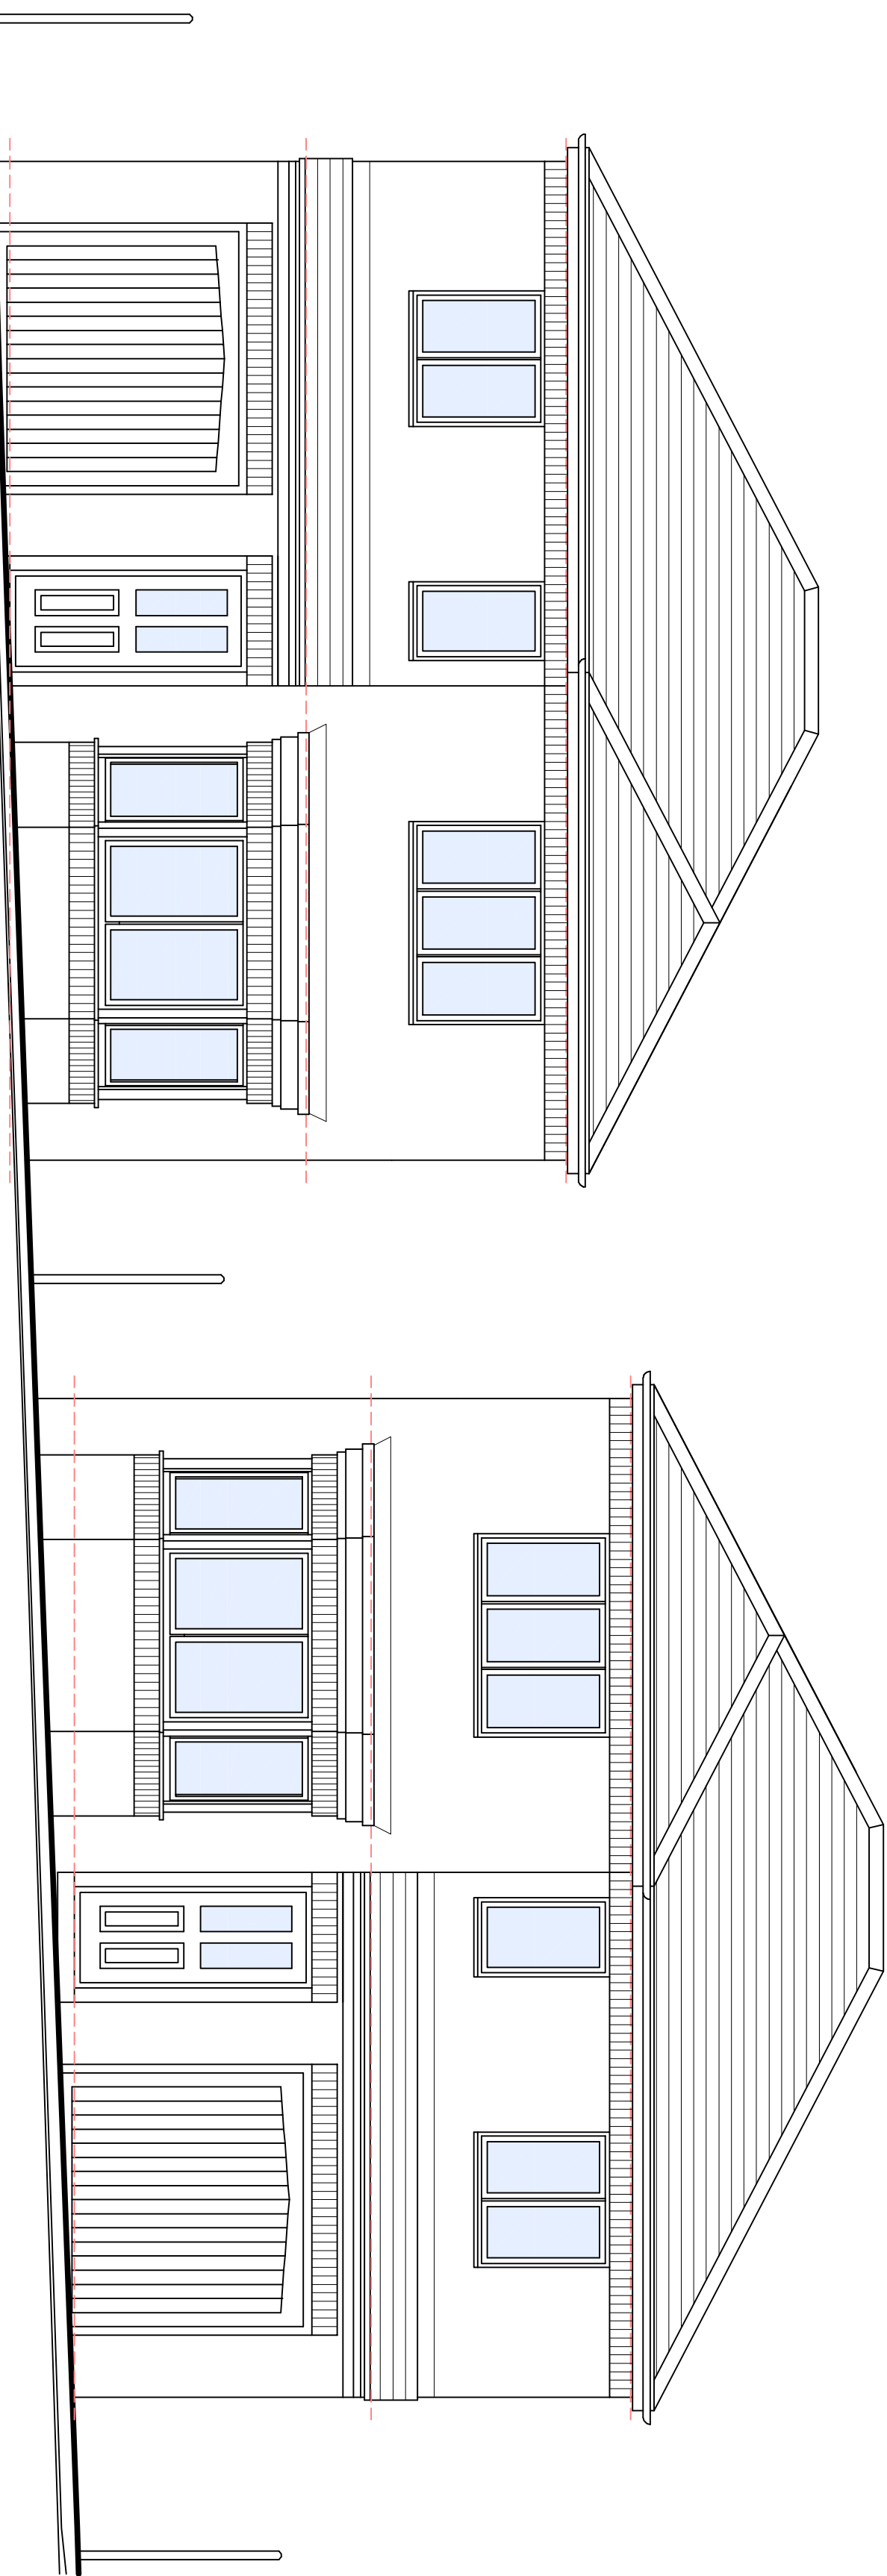

FRONT ELEVATIONS
WITHOUT BOUNDARY WALL SCALE 1:50

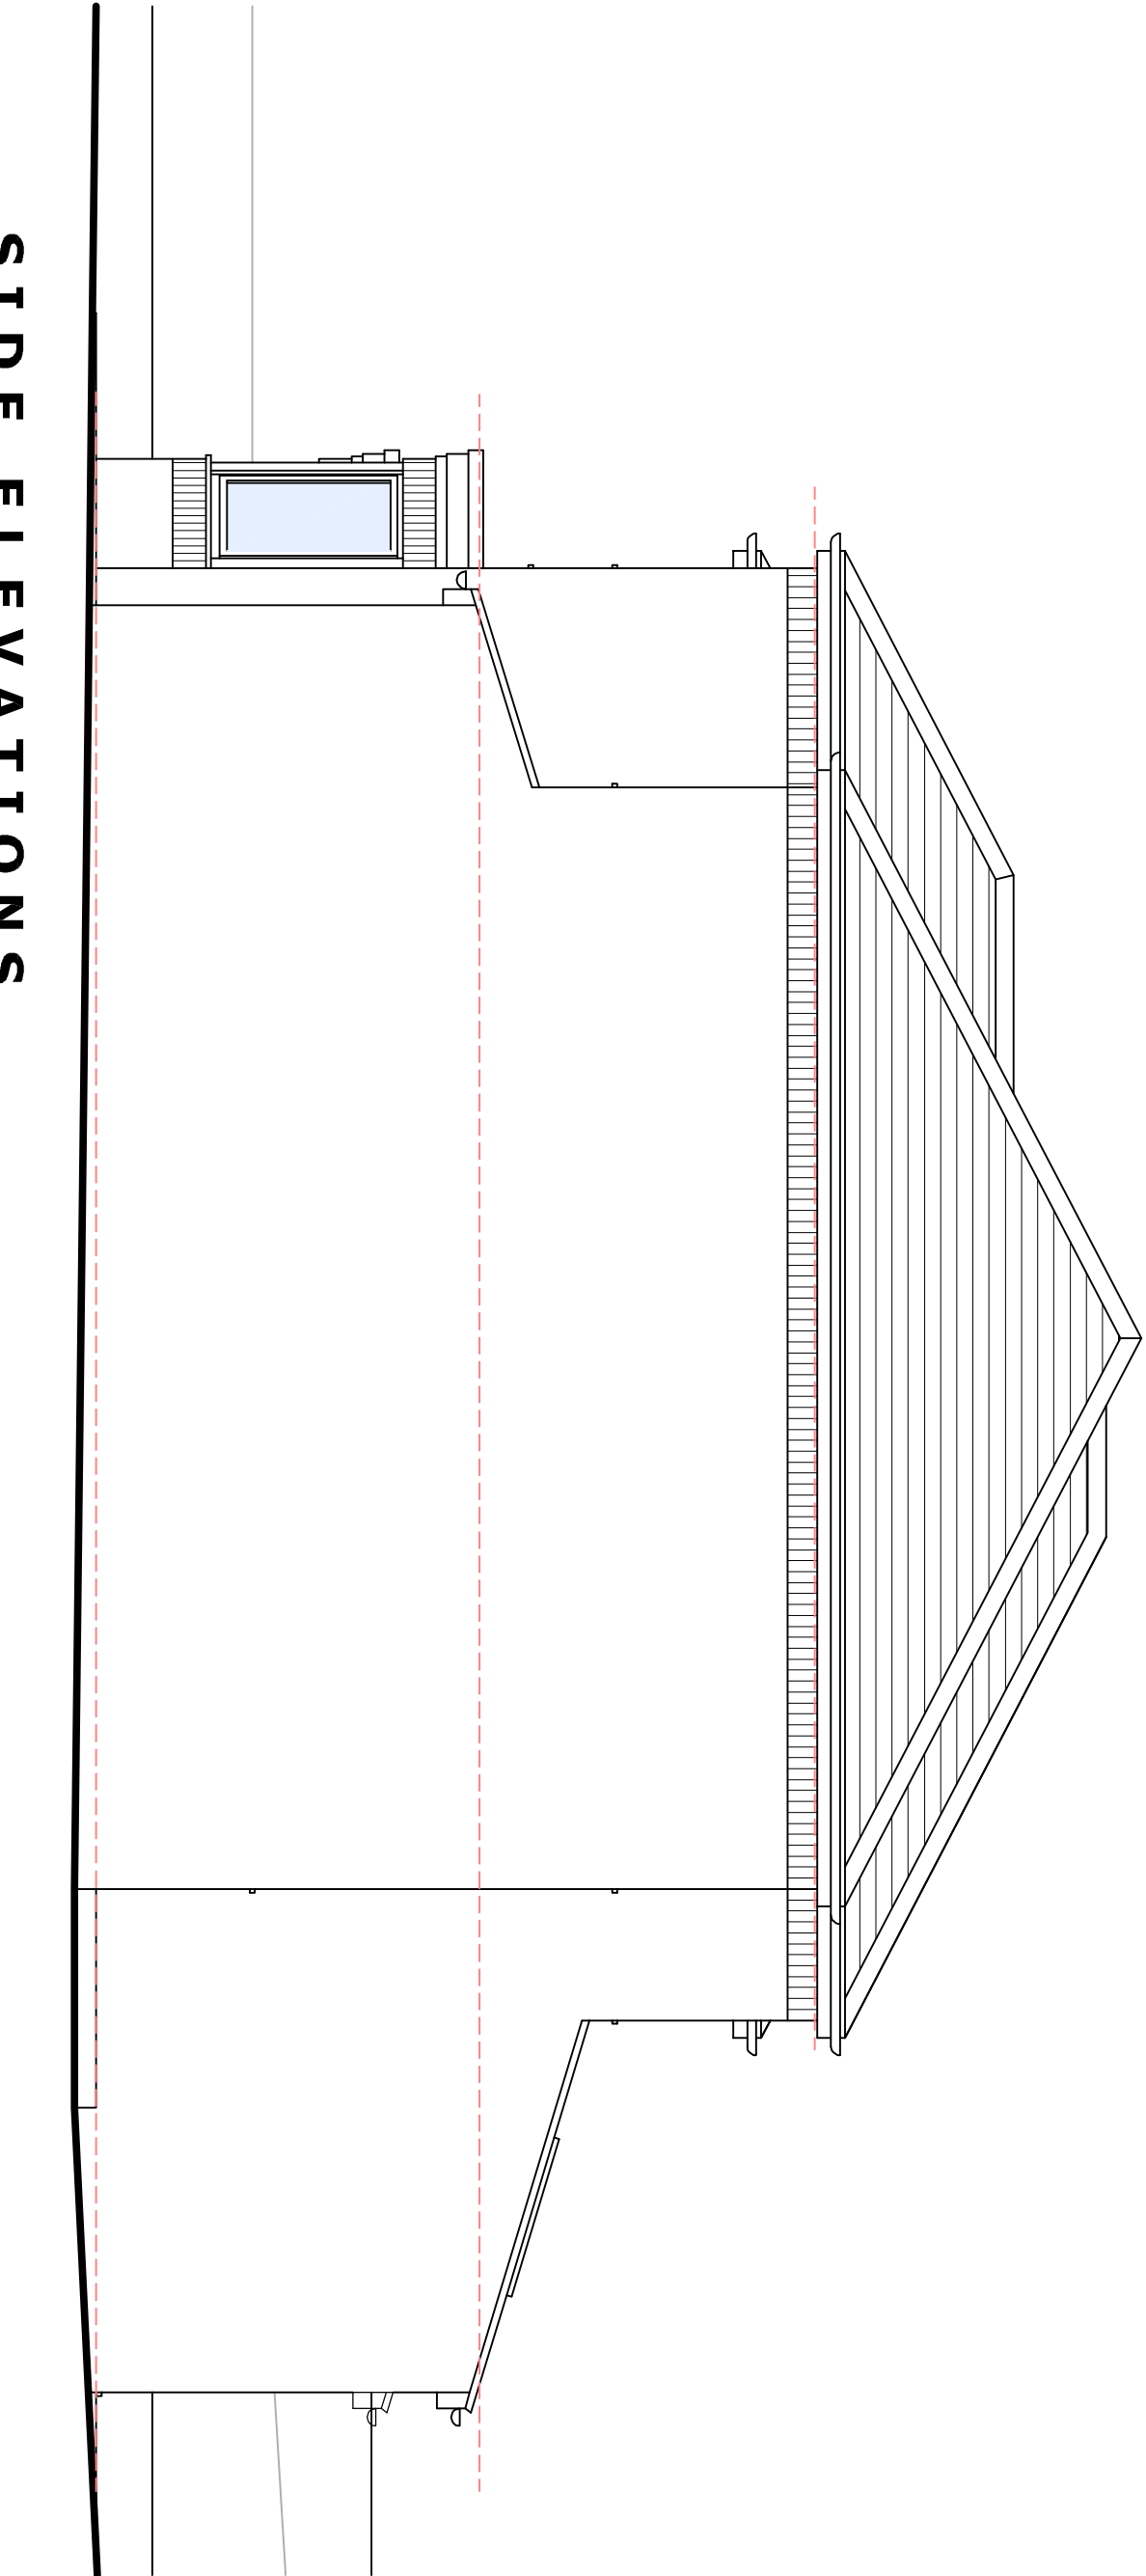

SIDE ELEVATIONS
SCALE 1:50

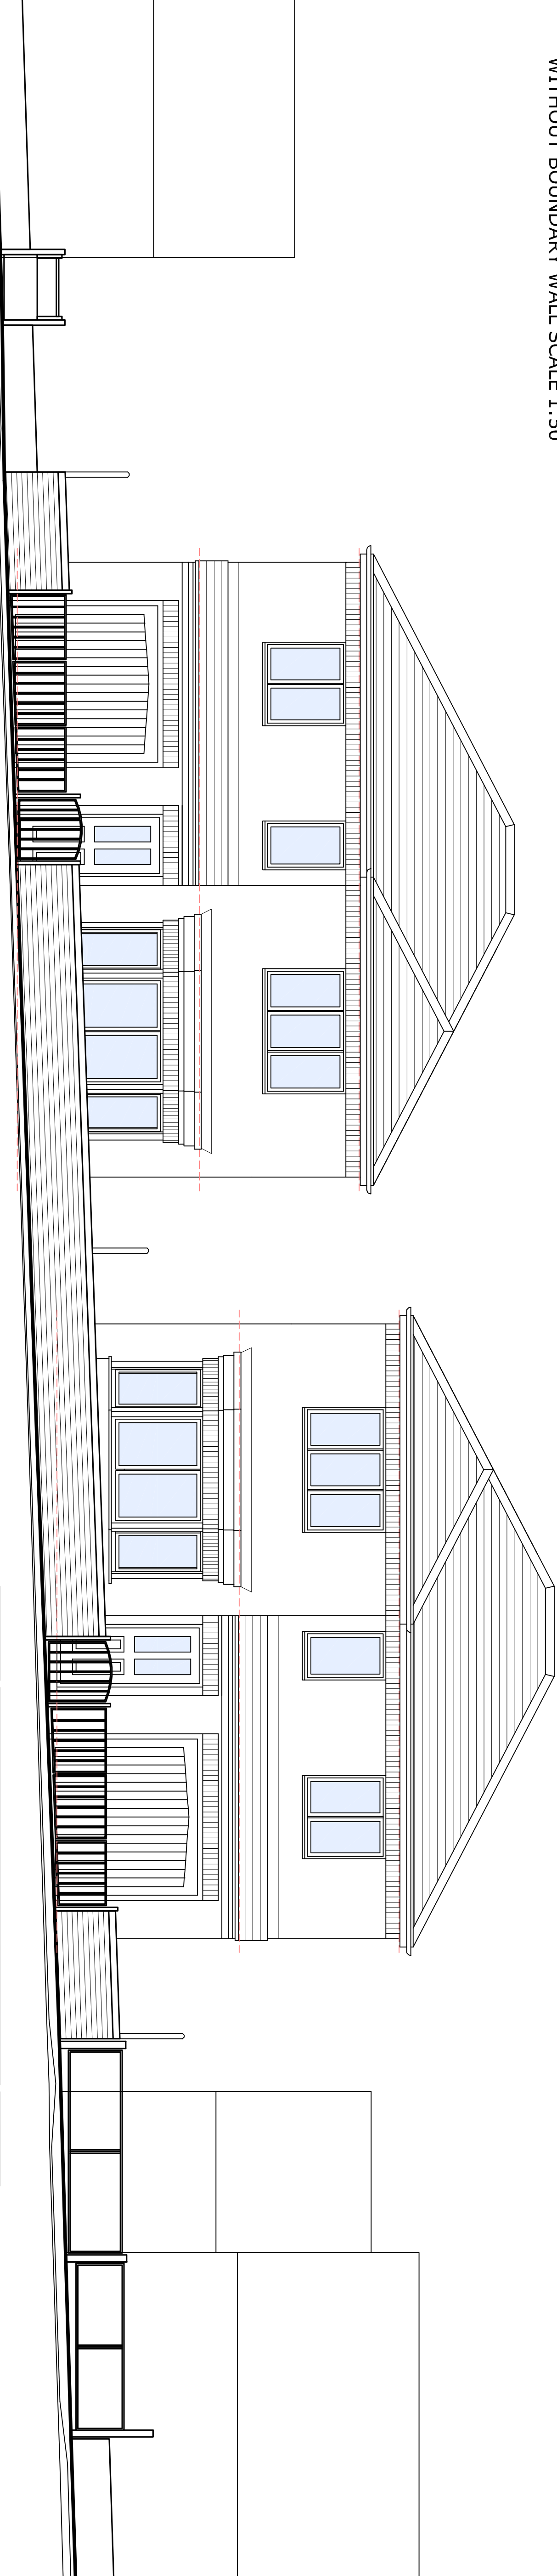

FRONT ELEVATIONS
WITH BOUNDARY WALL SCALE 1:50

P1		ISSUED FOR FULL PLANNING APPLICATION		28th APRIL 2015	
rev		description		date	
wireframe studio Ltd					
Studio One, Menzies Court, 301 Eccleall Road, S11 8NX		tel: 0114 266 9903		mail: studio@wireframestudio.co.uk	
drawing title		project title		project no	
PROPOSED ELEVATIONS		SEVEN HILLS ESTATES LTD KINGSWAY, MAPPLEWELL, BARNLEY RESIDENTIAL DEVELOPMENT		1396	
drawing no		rev		scale	
202		P1		AS NOTED @A1	
date		drawn			
28th APRIL 2015		JST			