



Sackup Lane Grass Verge

STATUS	Planning
--------	----------

REVISIONS

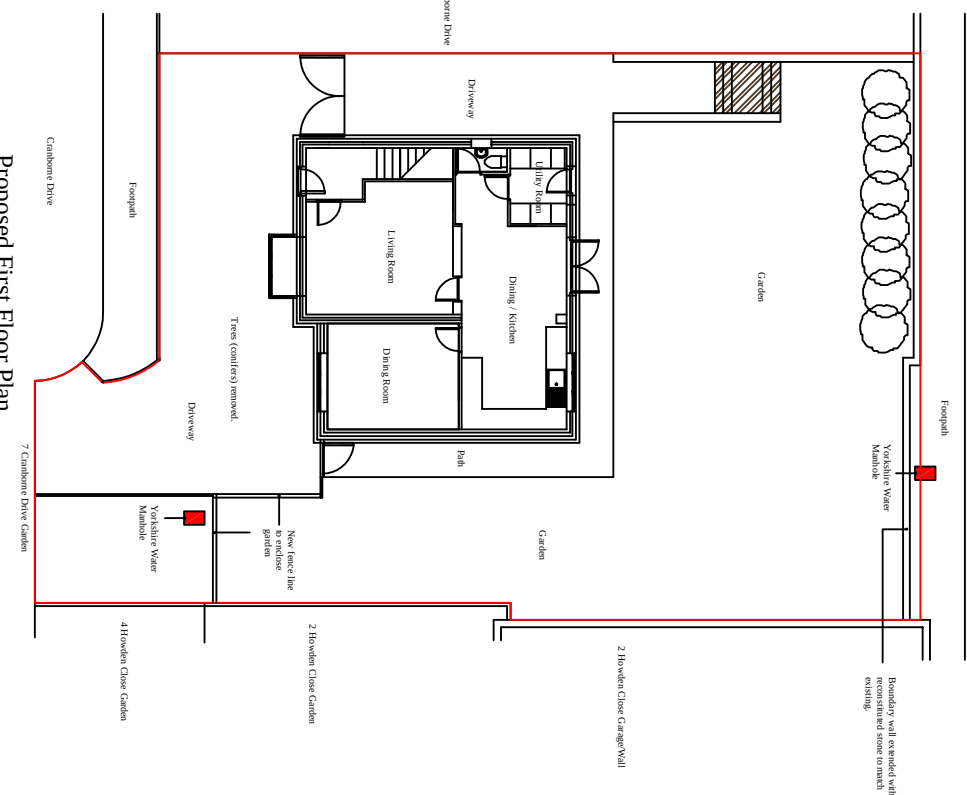

Proposed First Floor Plan

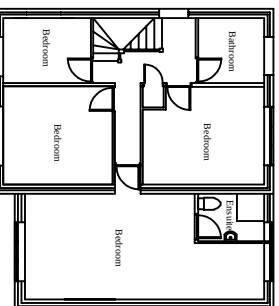

Customer:	M & J Luhrs		
Site Details:	5 Cranbourne Drive Darton Barnsley S75 5EZ		
Drawing Title:	Existing & proposed plans		
Drawn By:	ML	Date:	26/06/21
Checked By:		Colour:	****
Scale: NTS	*****		
D:\m1 No 5CDD\EAPP-001			