


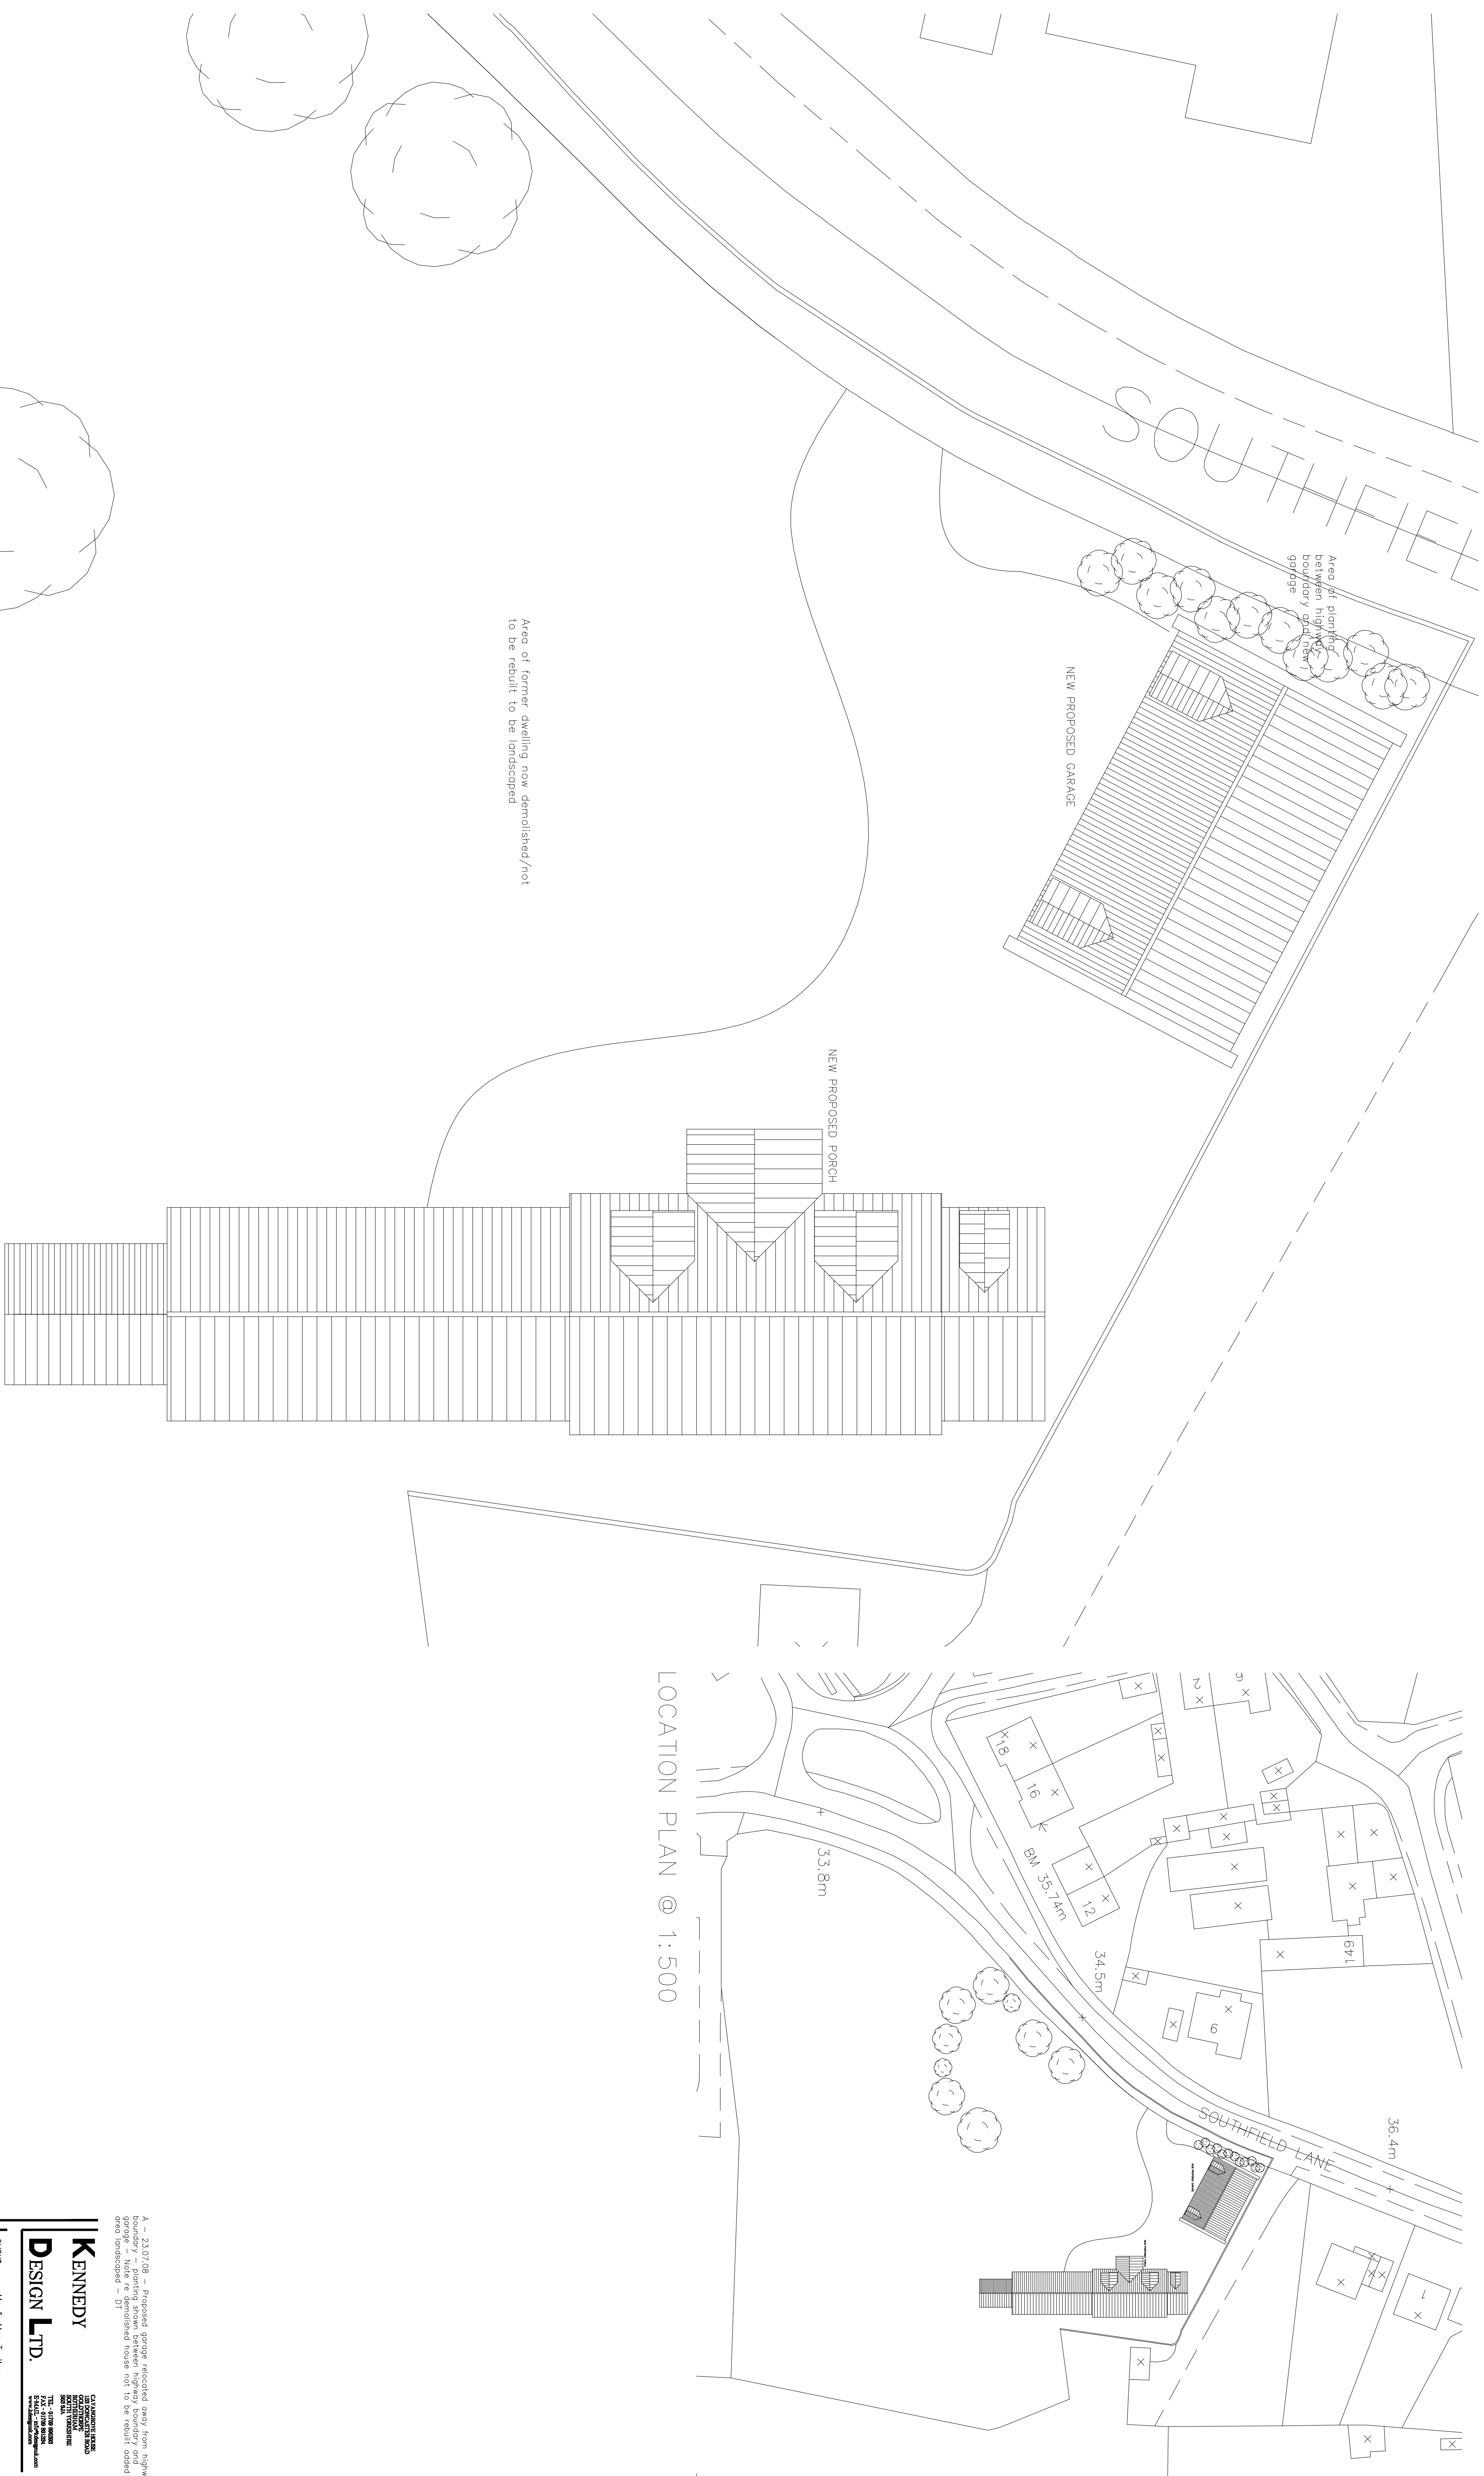

PROPOSED SITE PLAN @ 1:100

LOCATION PLAN @ 1:500

KENNEDY
DESIGN LTD.

CALVINGTONS HOUSE,
108 DOWNCASTER ROAD
GO4 0TH 9EG
NOTTINGHAM
SOUTH WILKINS
S60 9UL

Tel.: 01709 846683
Fax: 01709 881284
E-Mail: info@kennedydesign.com
www.kennedydesign.com

CLIENT: Mr & Mrs T. Hesse

PROJECT: Southfield Lane
Thurnscoe
S63 0RW

TITLE: Proposed Site Plan

SCALE: 1:100 DRAWN BY: ADB

DATE: 14.04.08 Rev: A

Kennedy Design Ltd, Registered in England 4479062 V.A.T. Reg. No 565 6812 02