



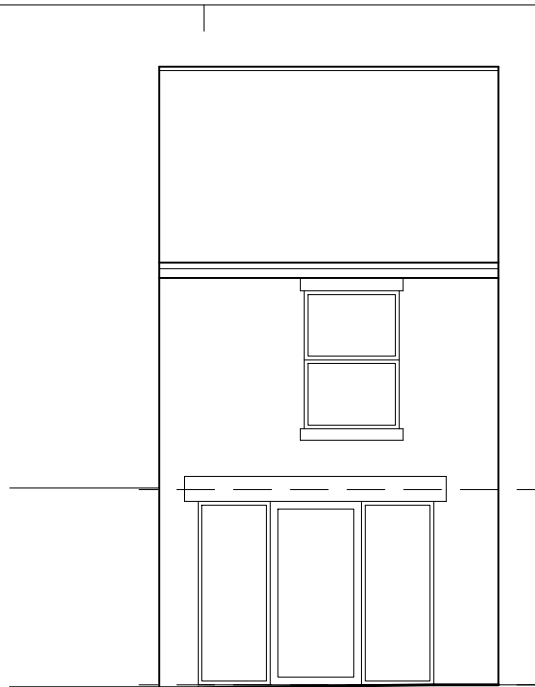


**FRONT ELEVATION
AS EXISTING**


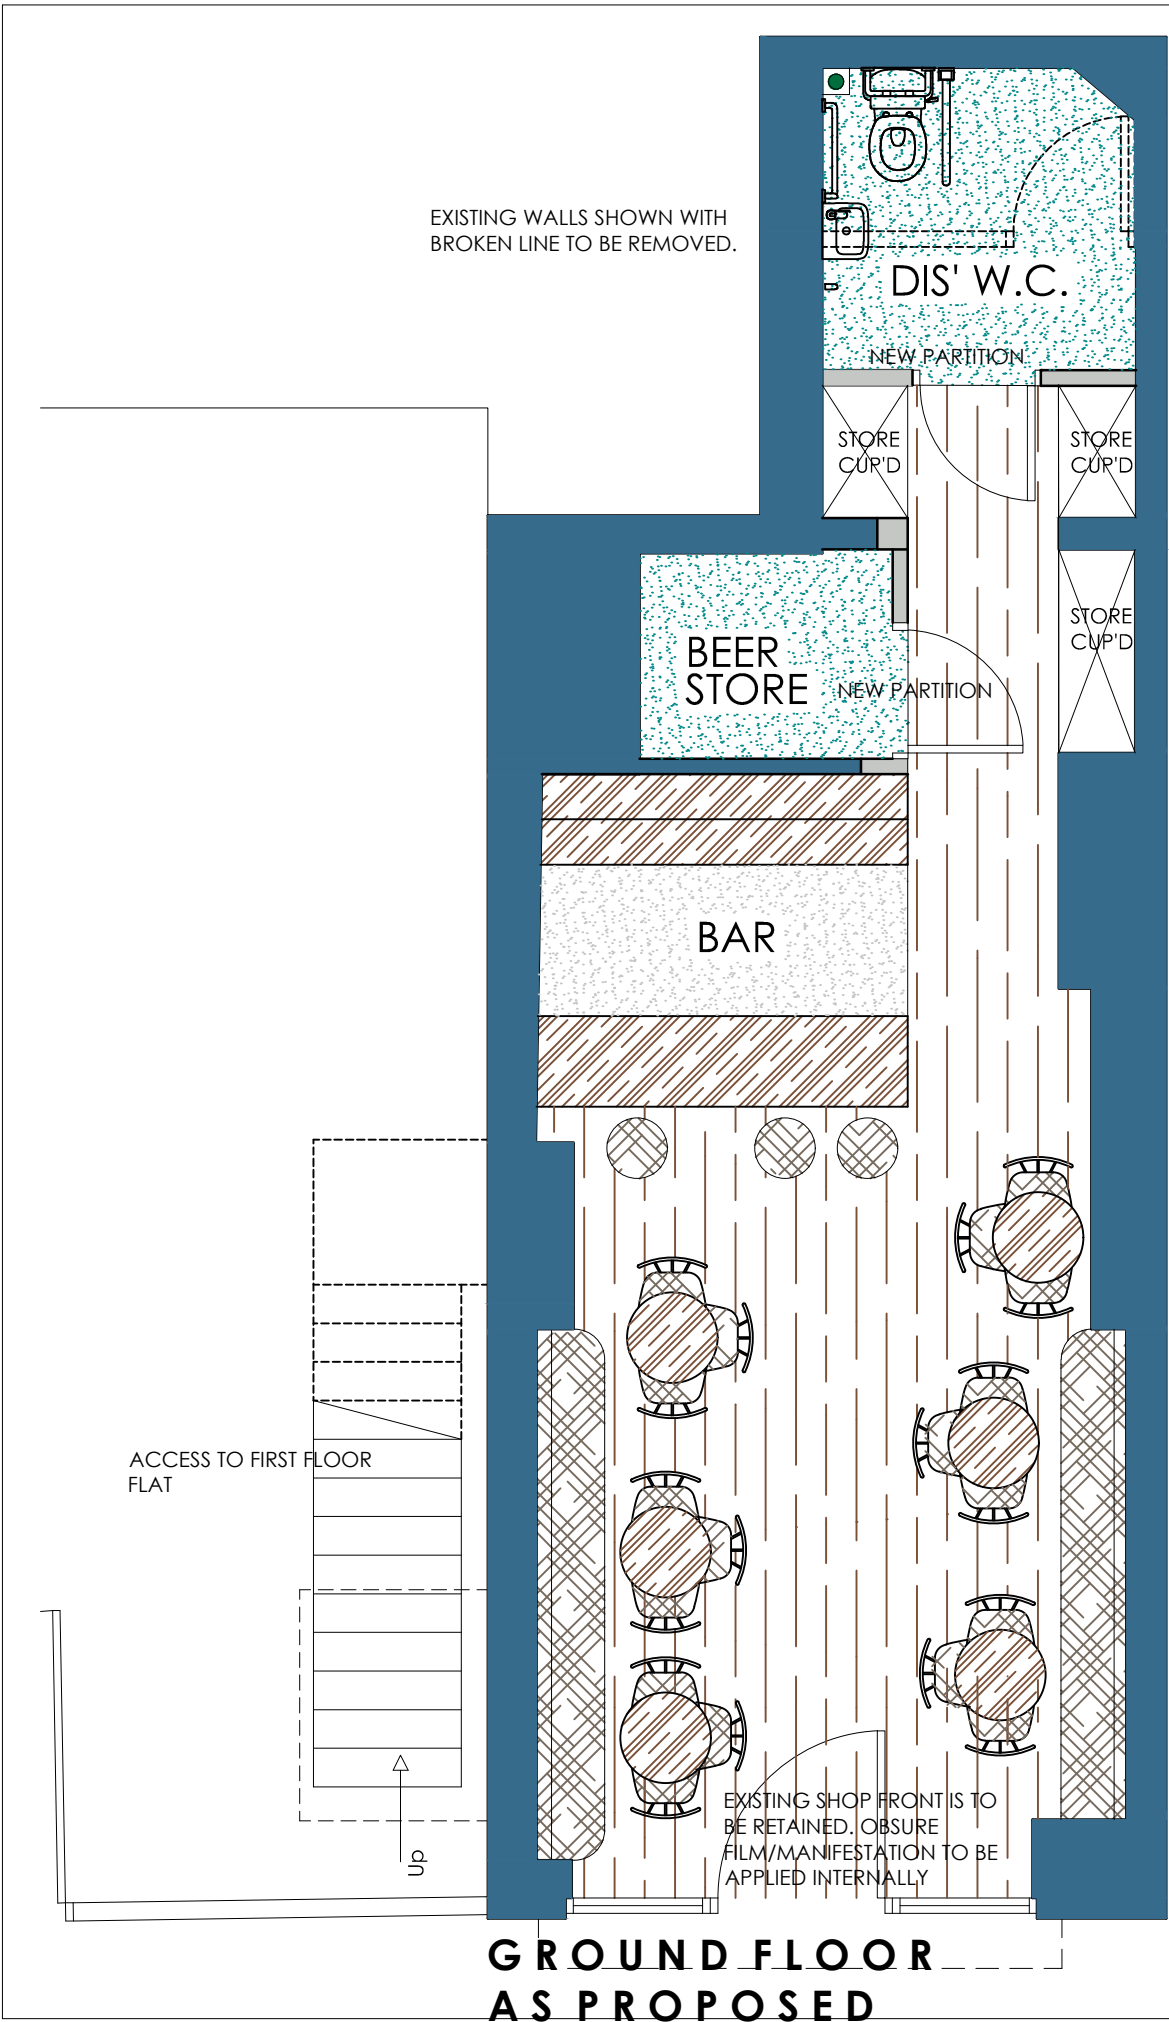


EXISTING SHOP FRONT IS TO
BE RETAINED. OBSCURE
FILM/MANIFESTATION TO BE
APPLIED INTERNALLY

**FRONT ELEVATION
AS PROPOSED**

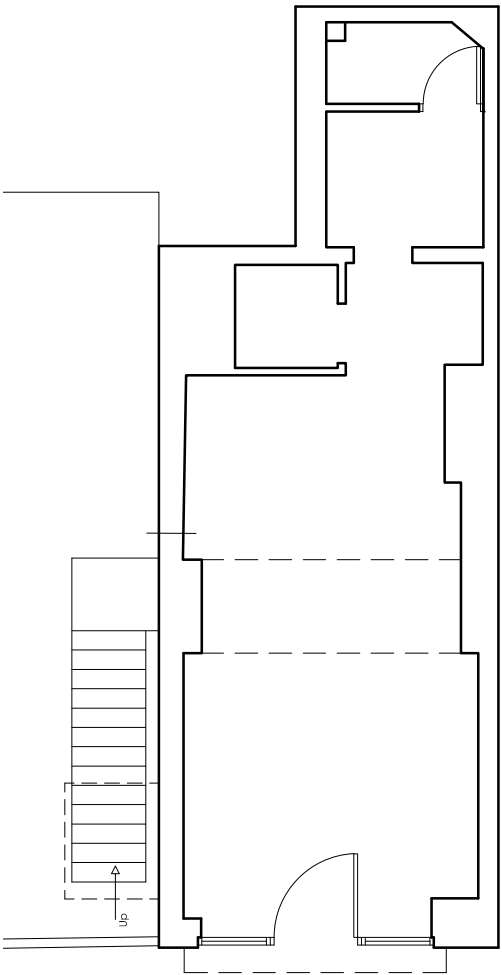

**GROUND FLOOR
AS EXISTING**

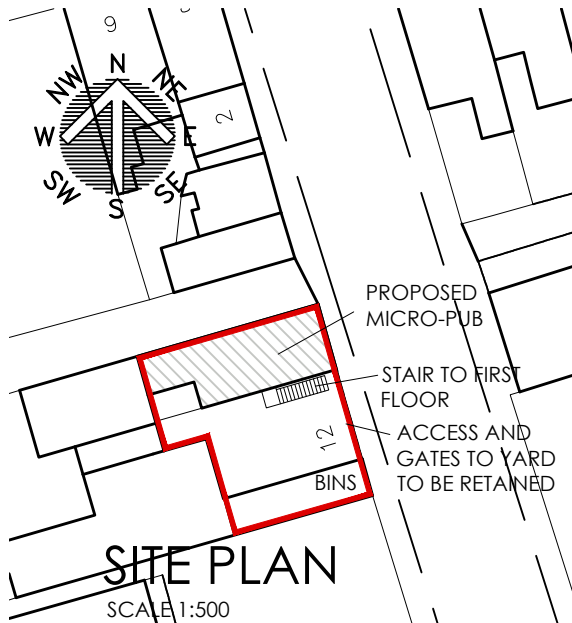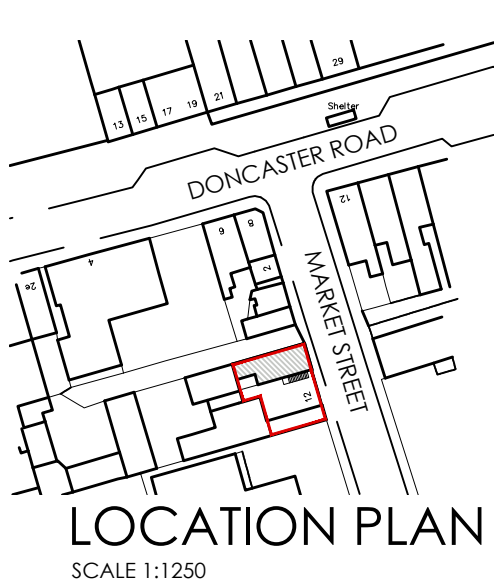

 White Agus PARTNERSHIP			OFFICE ONE, 34 VICTORIA ROAD, BARNSELY, S70 2BU			Phone: 01226 208482		
ARCHITECTURAL SERVICES			Email: info@whiteaguspартnership.co.uk			Web: www.whiteaguspартnership.co.uk		
Project.			Client.					
CHANGE OF USE FROM SHOP TO MICRO PUB, 12 MARKET STREET, GOLDTHORPE S63 9HA			Ms DONNA TAYLOR					
Drawing Title.			Date.		Scale.			
PLANS AND ELEVATIONS			APRIL 2023		1:50 & 1:100 @ A3			
			Ref.		Dwg. No.		Rev.	
			22-228		01			
Date	Suffix	Description	Date	Suffix	Description			