




EXISTING FRONT ELEVATION – SCALE 1:100

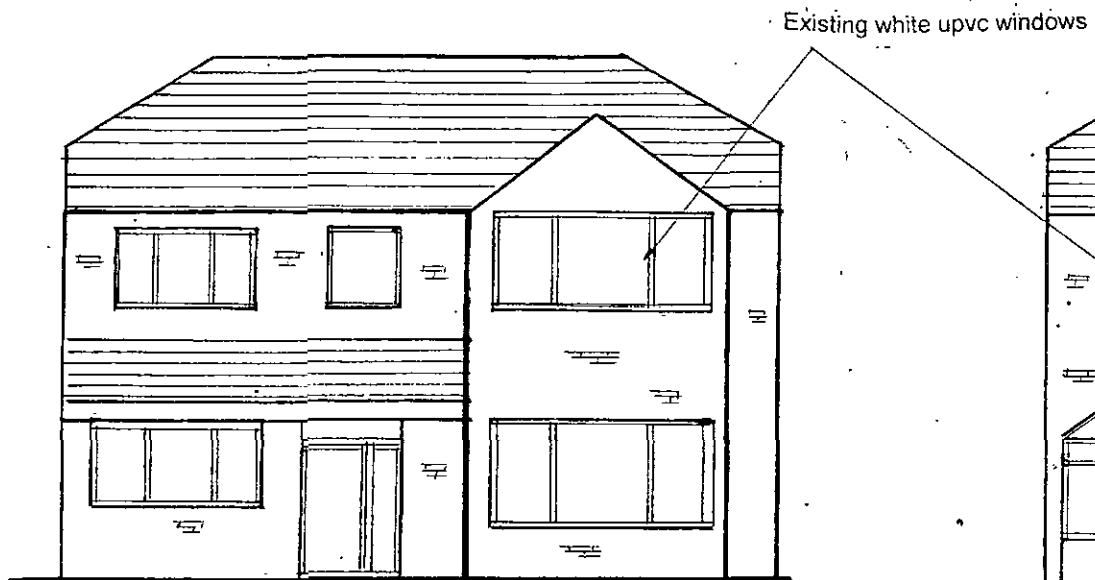


EXISTING REAR ELEVATION – SCALE 1:100

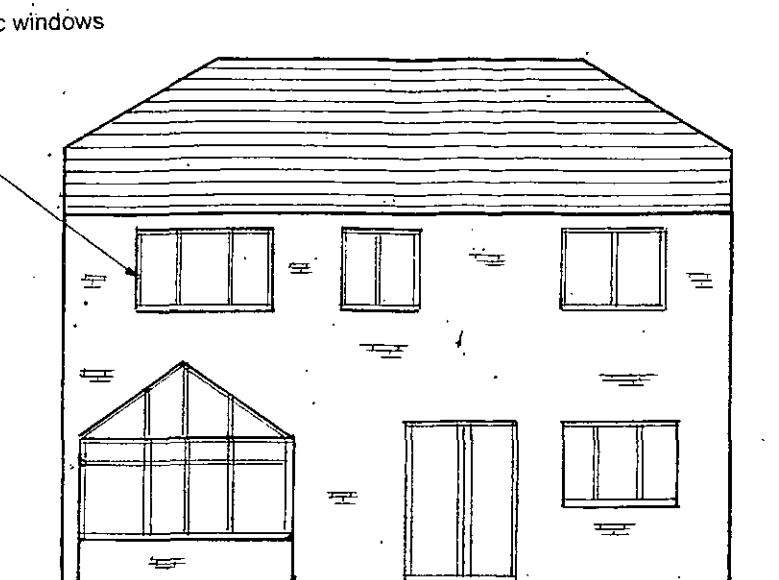


EXISTING SIDE ELEVATION – SCALE 1:100

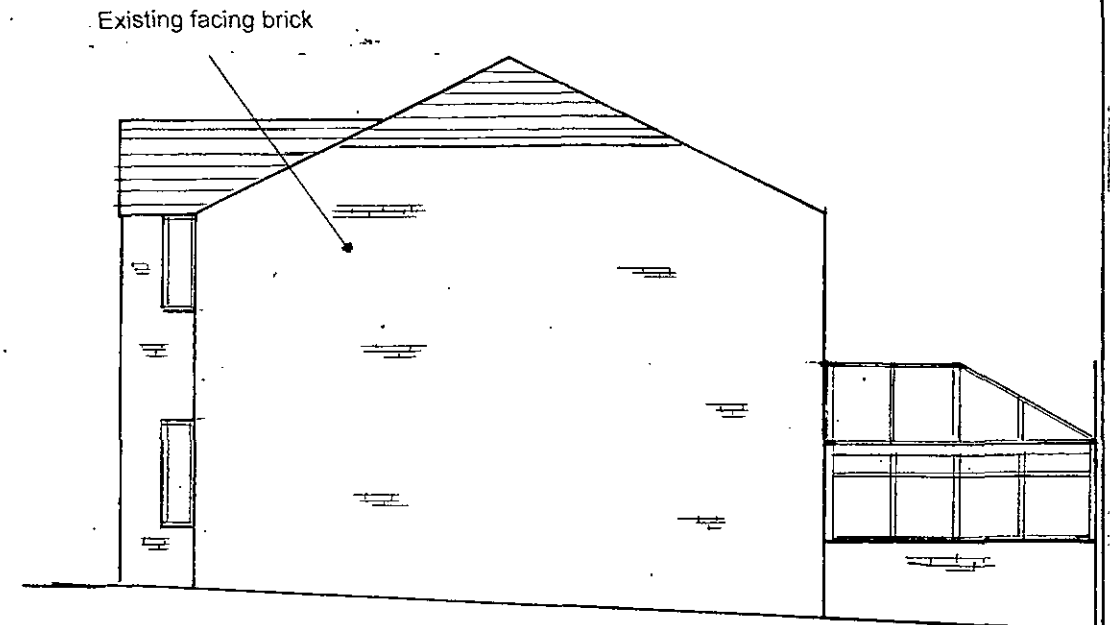


PROPOSED SIDE ELEVATION – SCALE 1:100

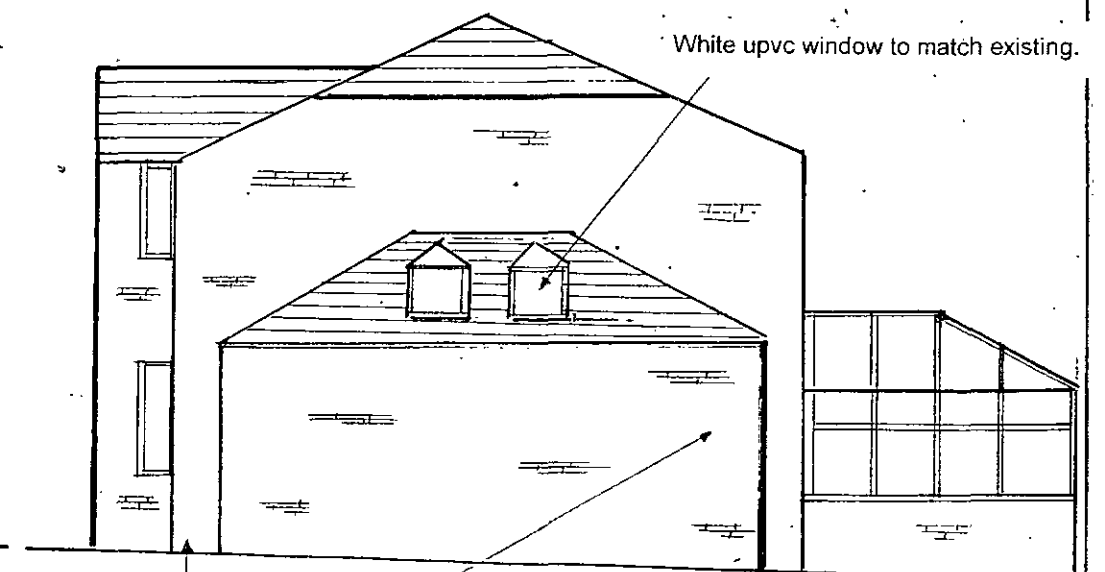

PROPOSED FRONT ELEVATION – SCALE 1:100

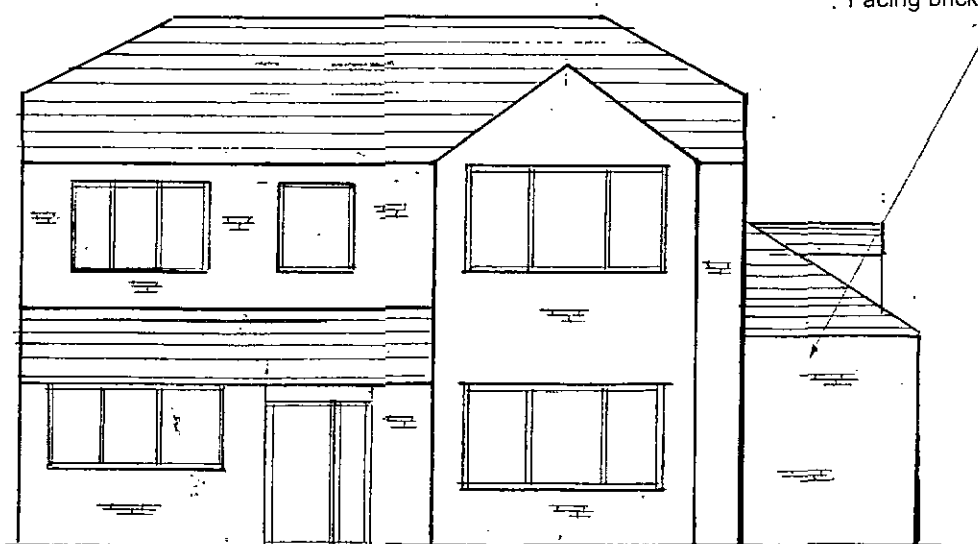

PROPOSED REAR ELEVATION – SCALE 1:100

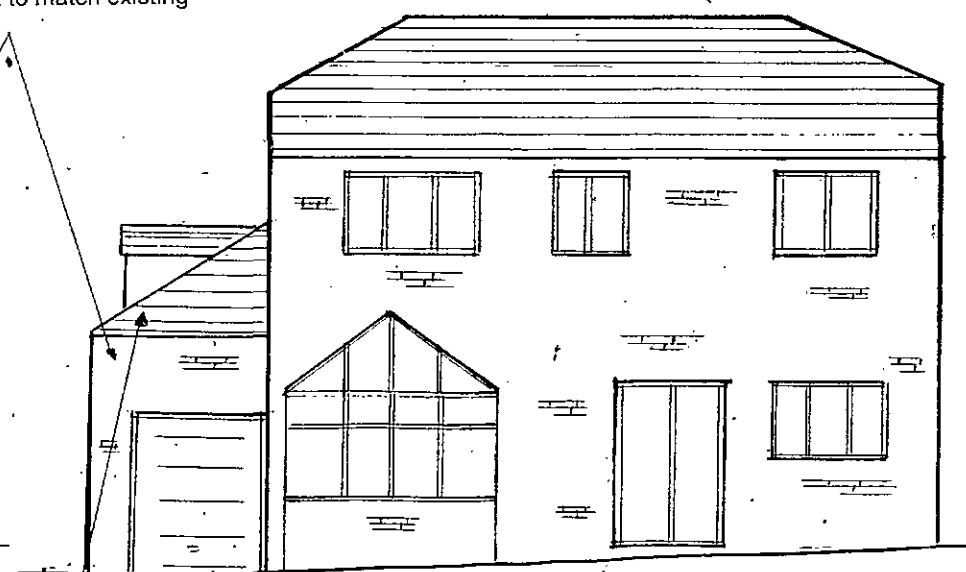

Roof tiles to match existing and be suitable for pitch formed on site.

Min 500mm set back to front and rear elevations

PLANNING APPLICATION

PROPOSED SIDE EXTENSION


EXISTING/PROPOSED REAR ELEVATION
EXISTING/PROPOSED SIDE ELEVATION
EXISTING/PROPOSED FRONT ELEVATION

27 RUSTON DRIVE



ROYSTON

BARNLEY

PROPOSED GROUND

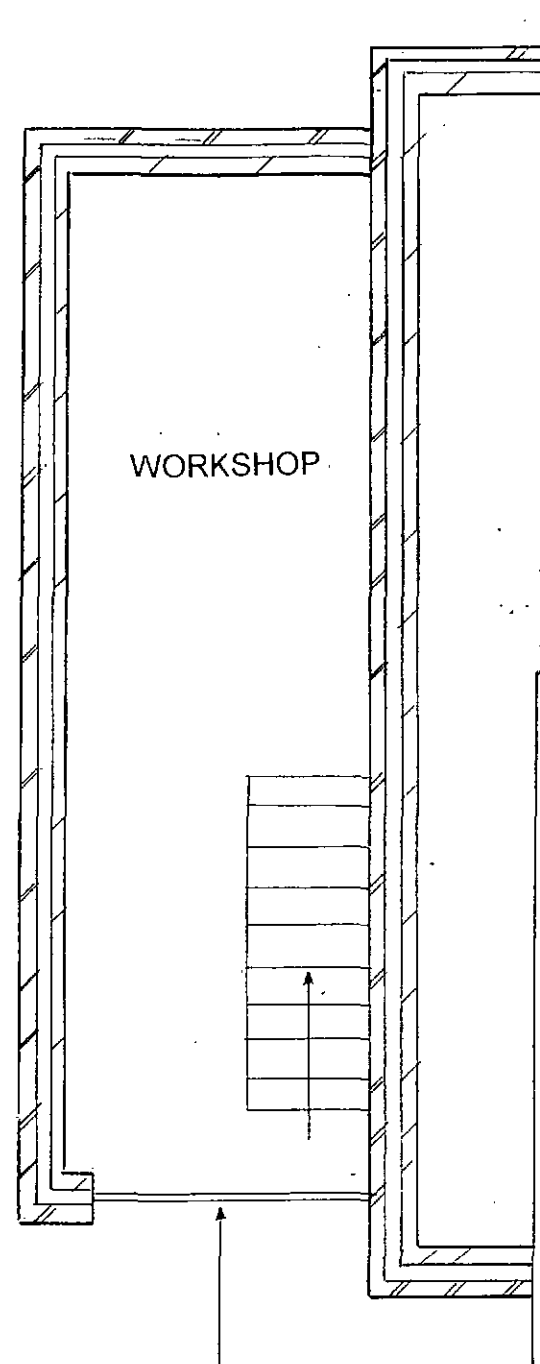

FIRST FLOOR – SCALE 1:50

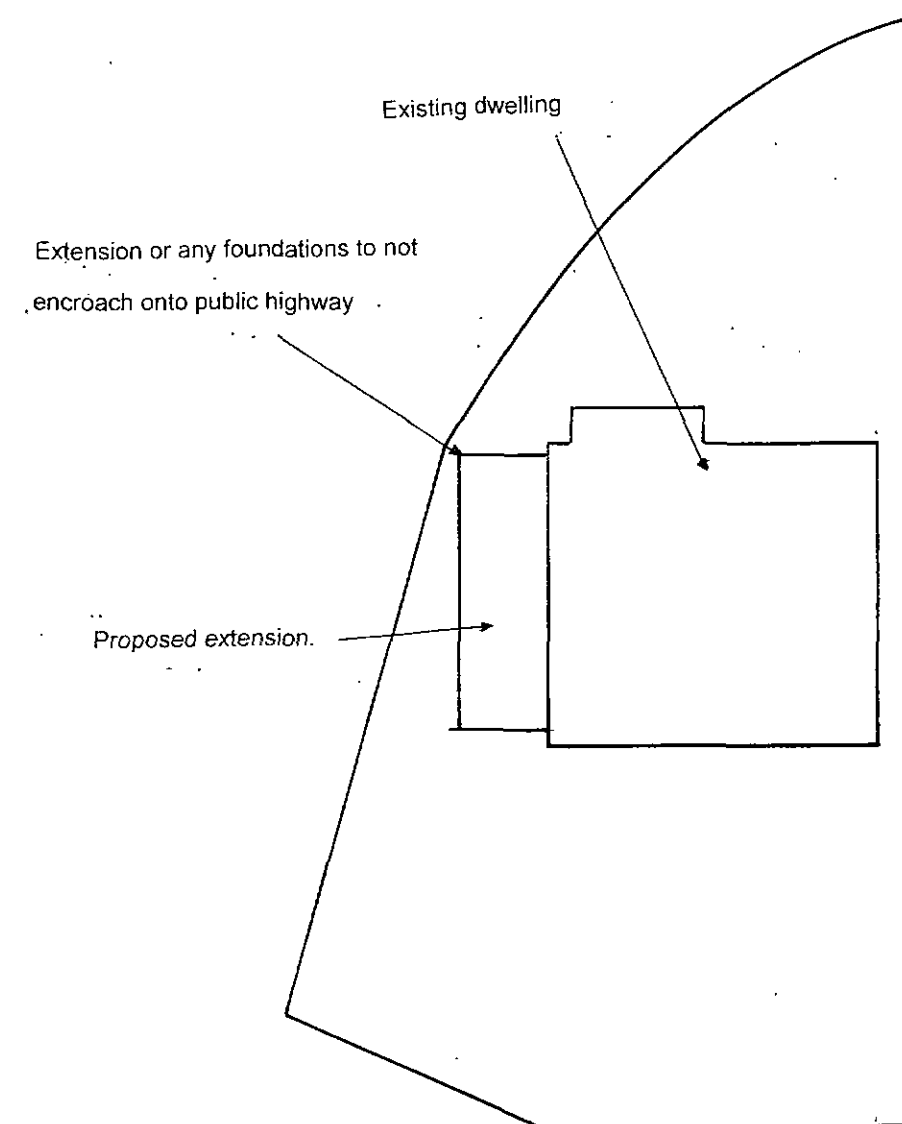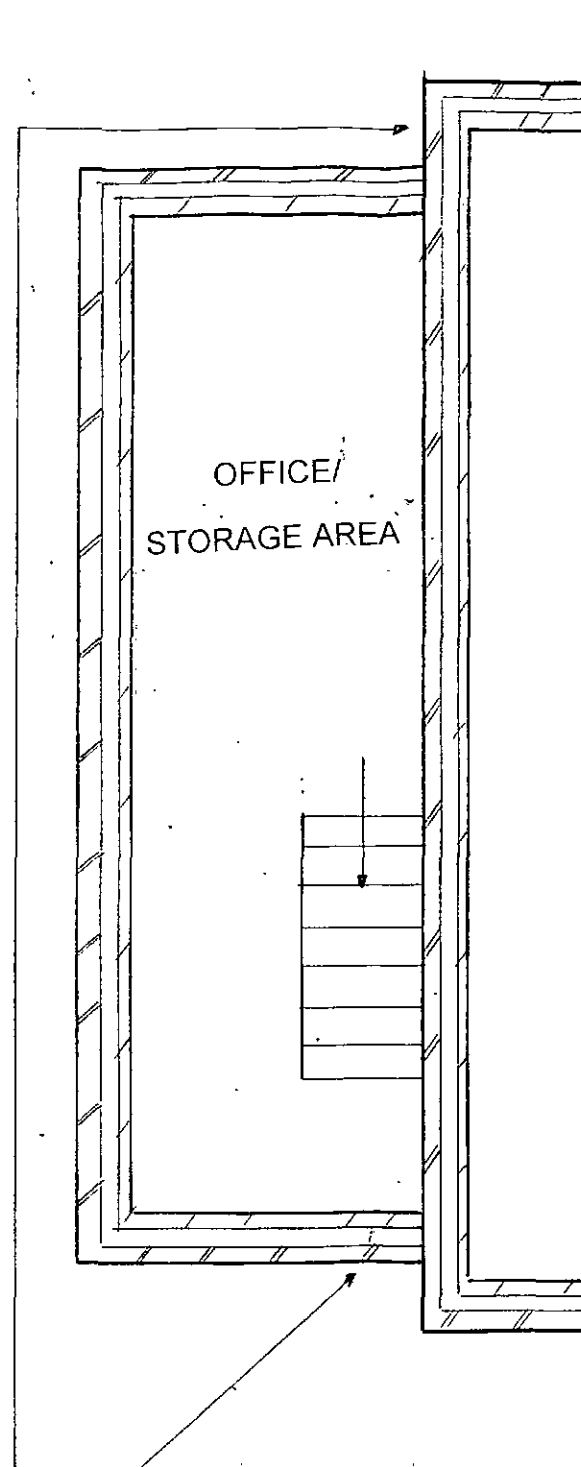

PROPOSED SITE PLAN – SCALE 1:200

PLANNING APPLICATION

PROPOSED SIDE EXTENSION

PROPOSED/EXISTING GROUND/FIRST FLOOR

27 RUSTON DRIVE

ROYSTON

BARNSELY

SOUTH YORKSHIRE