




NORTH ELEVATION

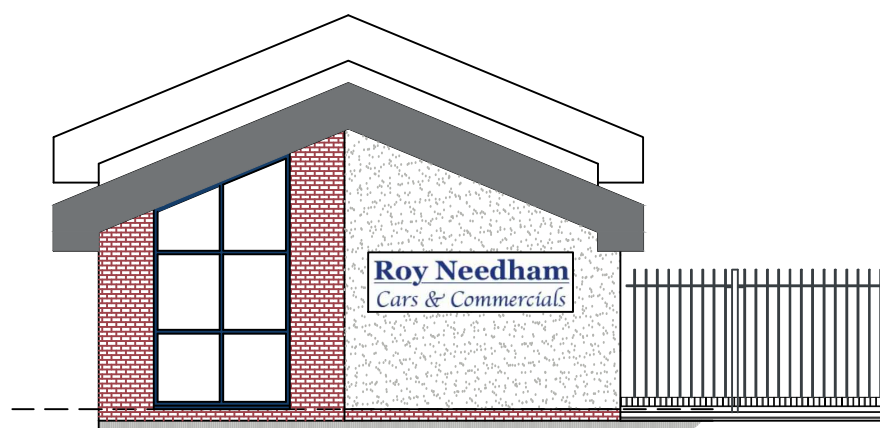


EAST ELEVATION

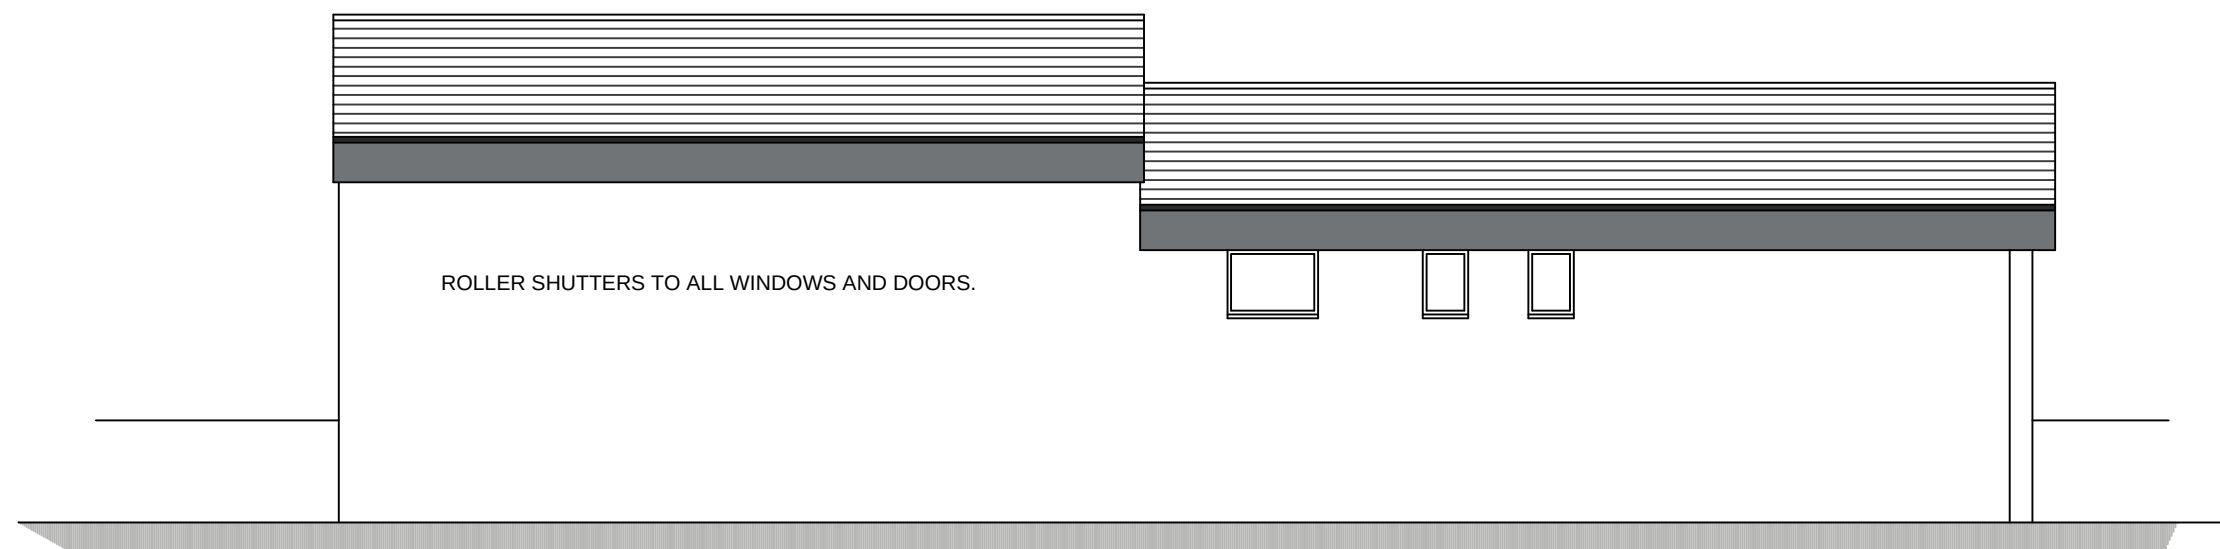

SOUTH ELEVATION

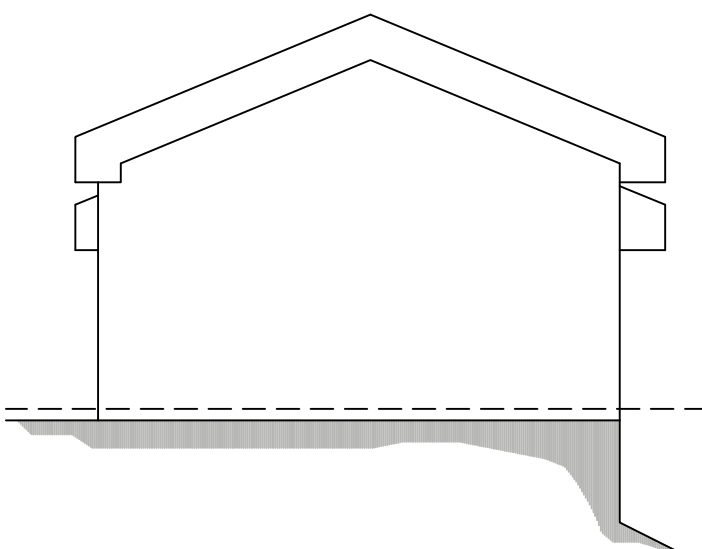


WEST ELEVATION

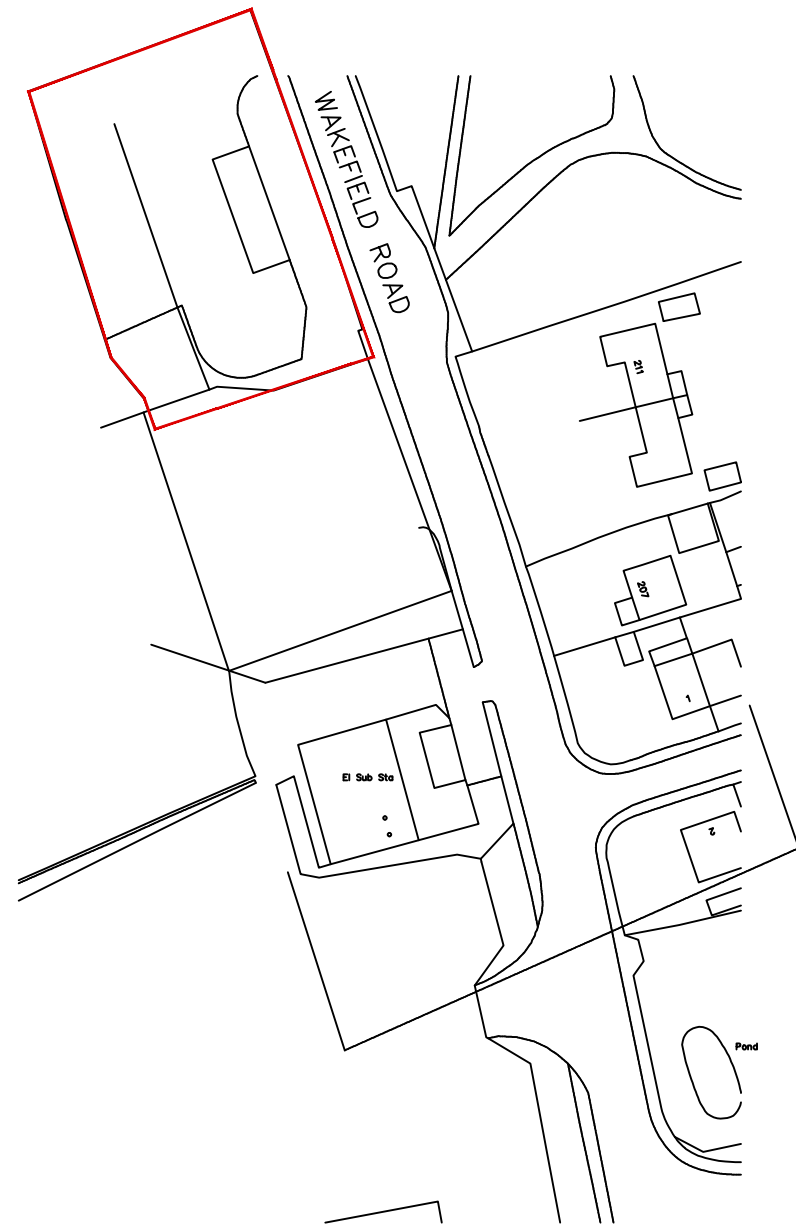

LOCATION PLAN

SCALE 1:1250

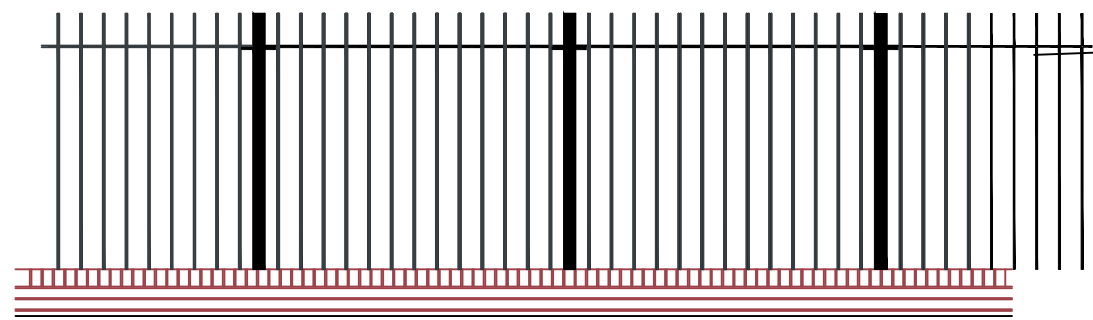


PROPOSED FENCE

SCALE 1:50

PROPOSED 2M HIGH METAL FENCE COMPRISING 12X12MM BARS AT 150C/C PAINTED BLACK

EXISTING BOUNDARY WALL TO BE MADE GOOD.

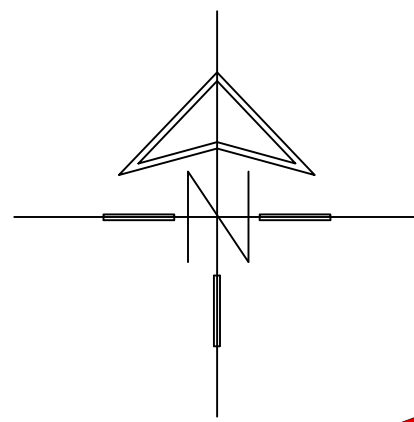

EXISTING FENCE TO BE REMOVED

EXISTING CARWASH BUILDING AND ASSOCIATED PARAPHERNALIA TO BE REMOVED.

EXISTING ACCESS TO BE RETAINED

EXISTING LOW BRICK WALL TO BE RETAINED

LOW LEVEL PLANTING

NEW 2M HIGH SECURITY FENCE TO DETAILS

ADDITIONAL HARDSTANDING

PROPOSED OFFICE AND WORKSHOP


CAR PARK

73.2

El Sub Sta

SITE PLAN

SCALE 1:500

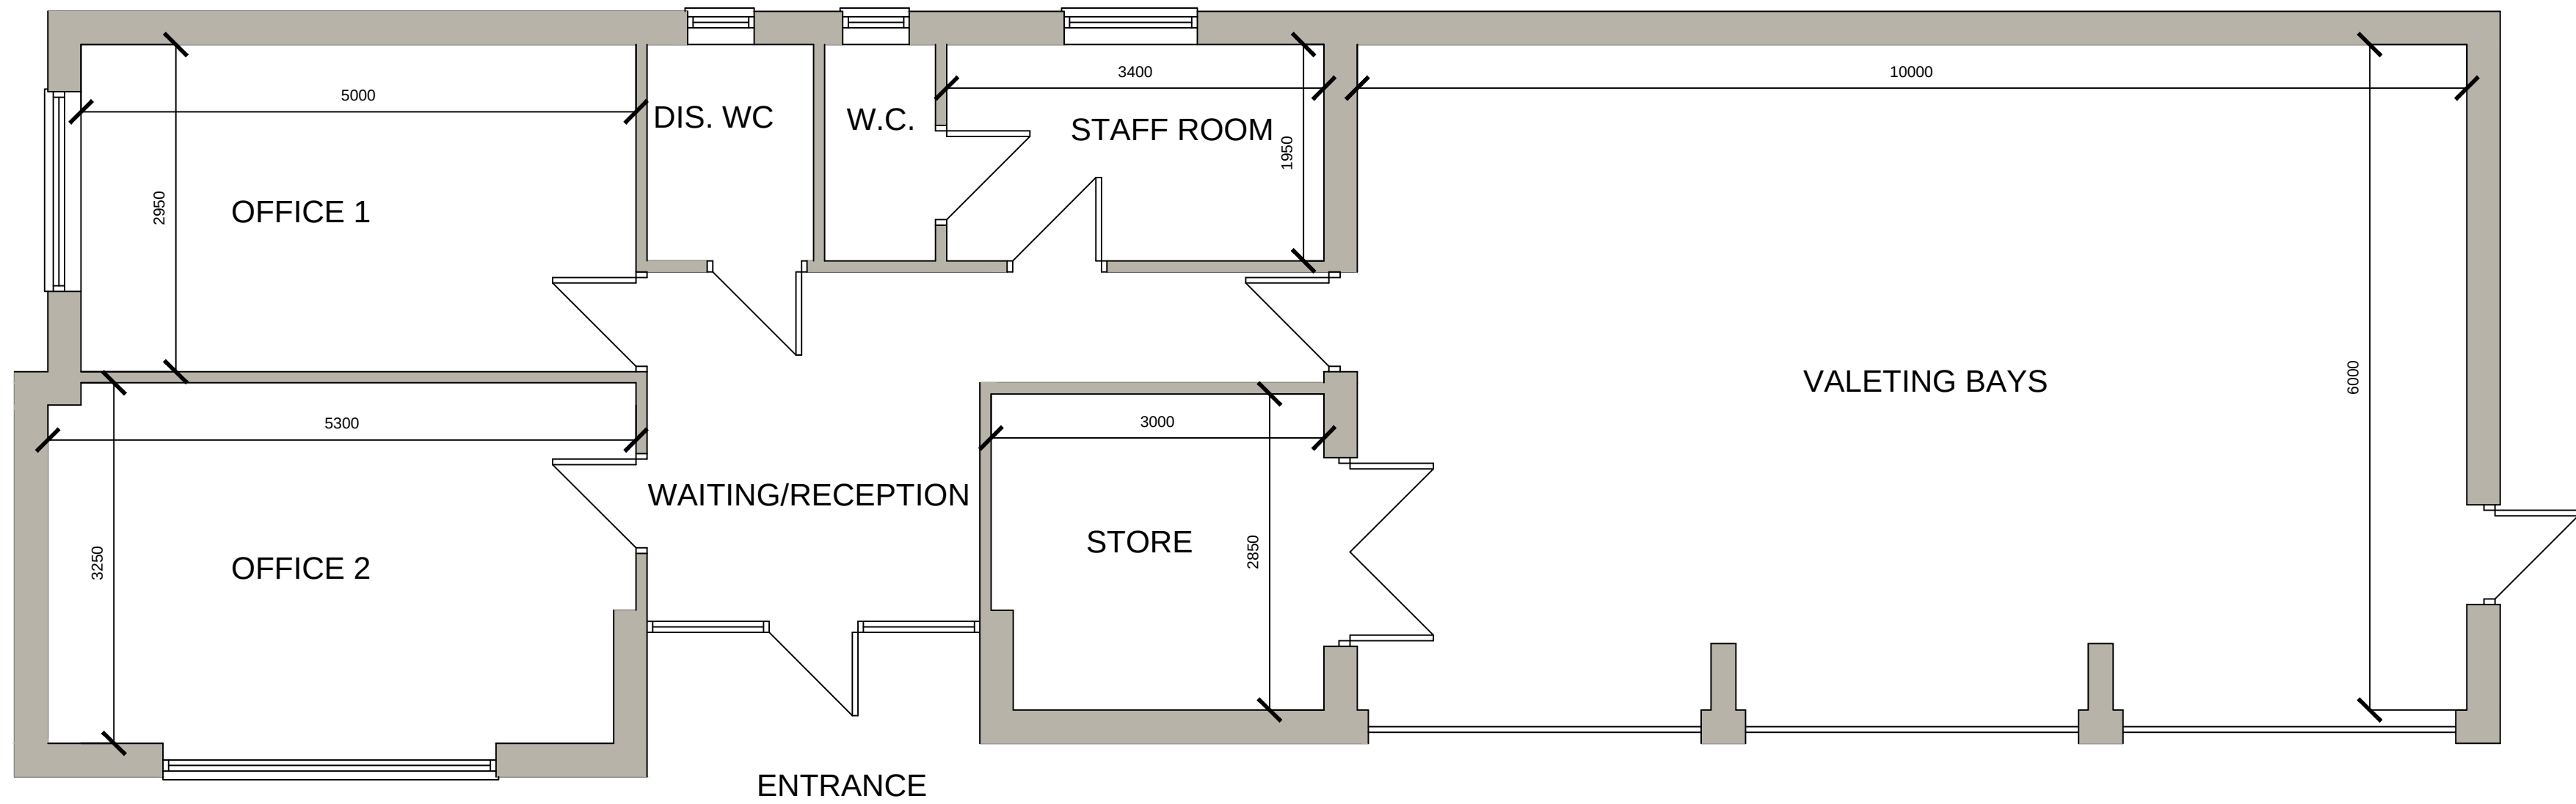

PLAN

 White Agus PARTNERSHIP			8 MORSTON BUSINESS PARK, WHALEY ROAD, BARUGH GREEN, BARNSELY. S75 1HQ			Phone: 01226 208482 Fax: 01226 283030 Email: info@whiteaguspartnership.co.uk Web: www.whiteaguspartnership.co.uk				
ARCHITECTURAL SERVICES AND SURVEYORS										
Project. PROPOSED OFFICES AND WORKSHOP ROY NEEDHAM CARS LTD. WAKEFIELD ROAD BARNSELY S71 1NT						Client. ROY NEEDHAM CARS LTD				
Drawing Title. PLANS AND ELEVATIONS AS PROPOSED						Date. MAY 2018		Scale. 1:50 & 1:100 @ A1		
						Ref. 18-013		Dwg. No. 01		Rev.
Date		Suffix	Description			Date		Suffix	Description	