




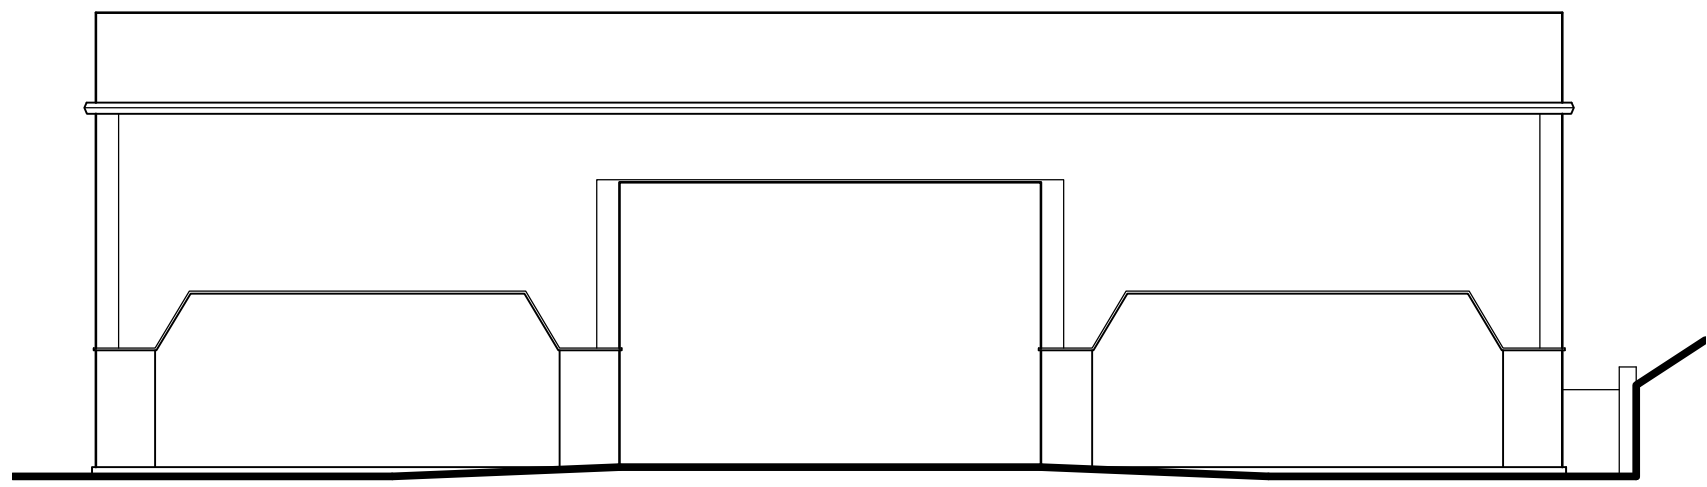

FRONT ELEVATION

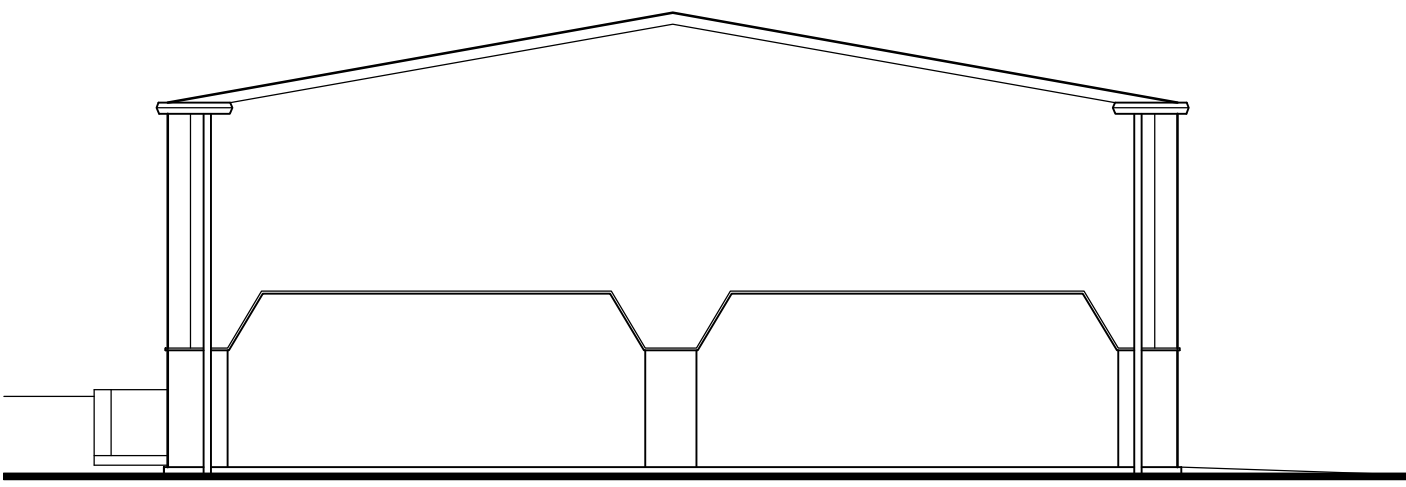


SIDE ELEVATION

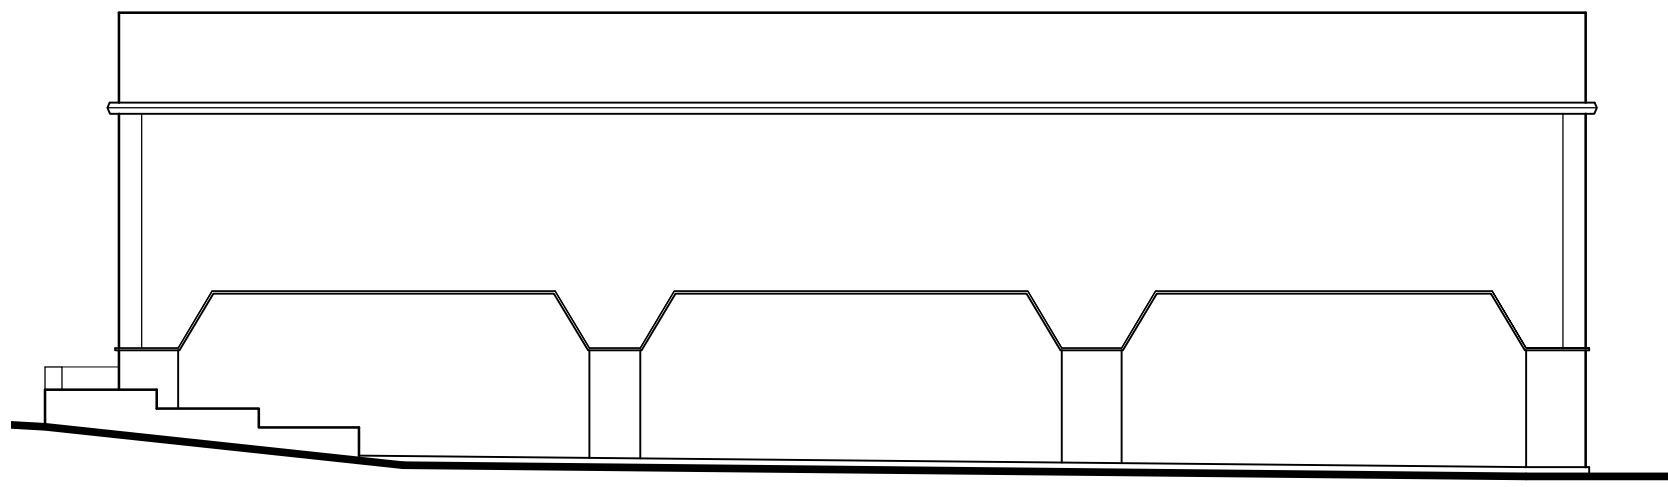


REAR ELEVATION


EXISTING WORKSHOP ELEVATIONS

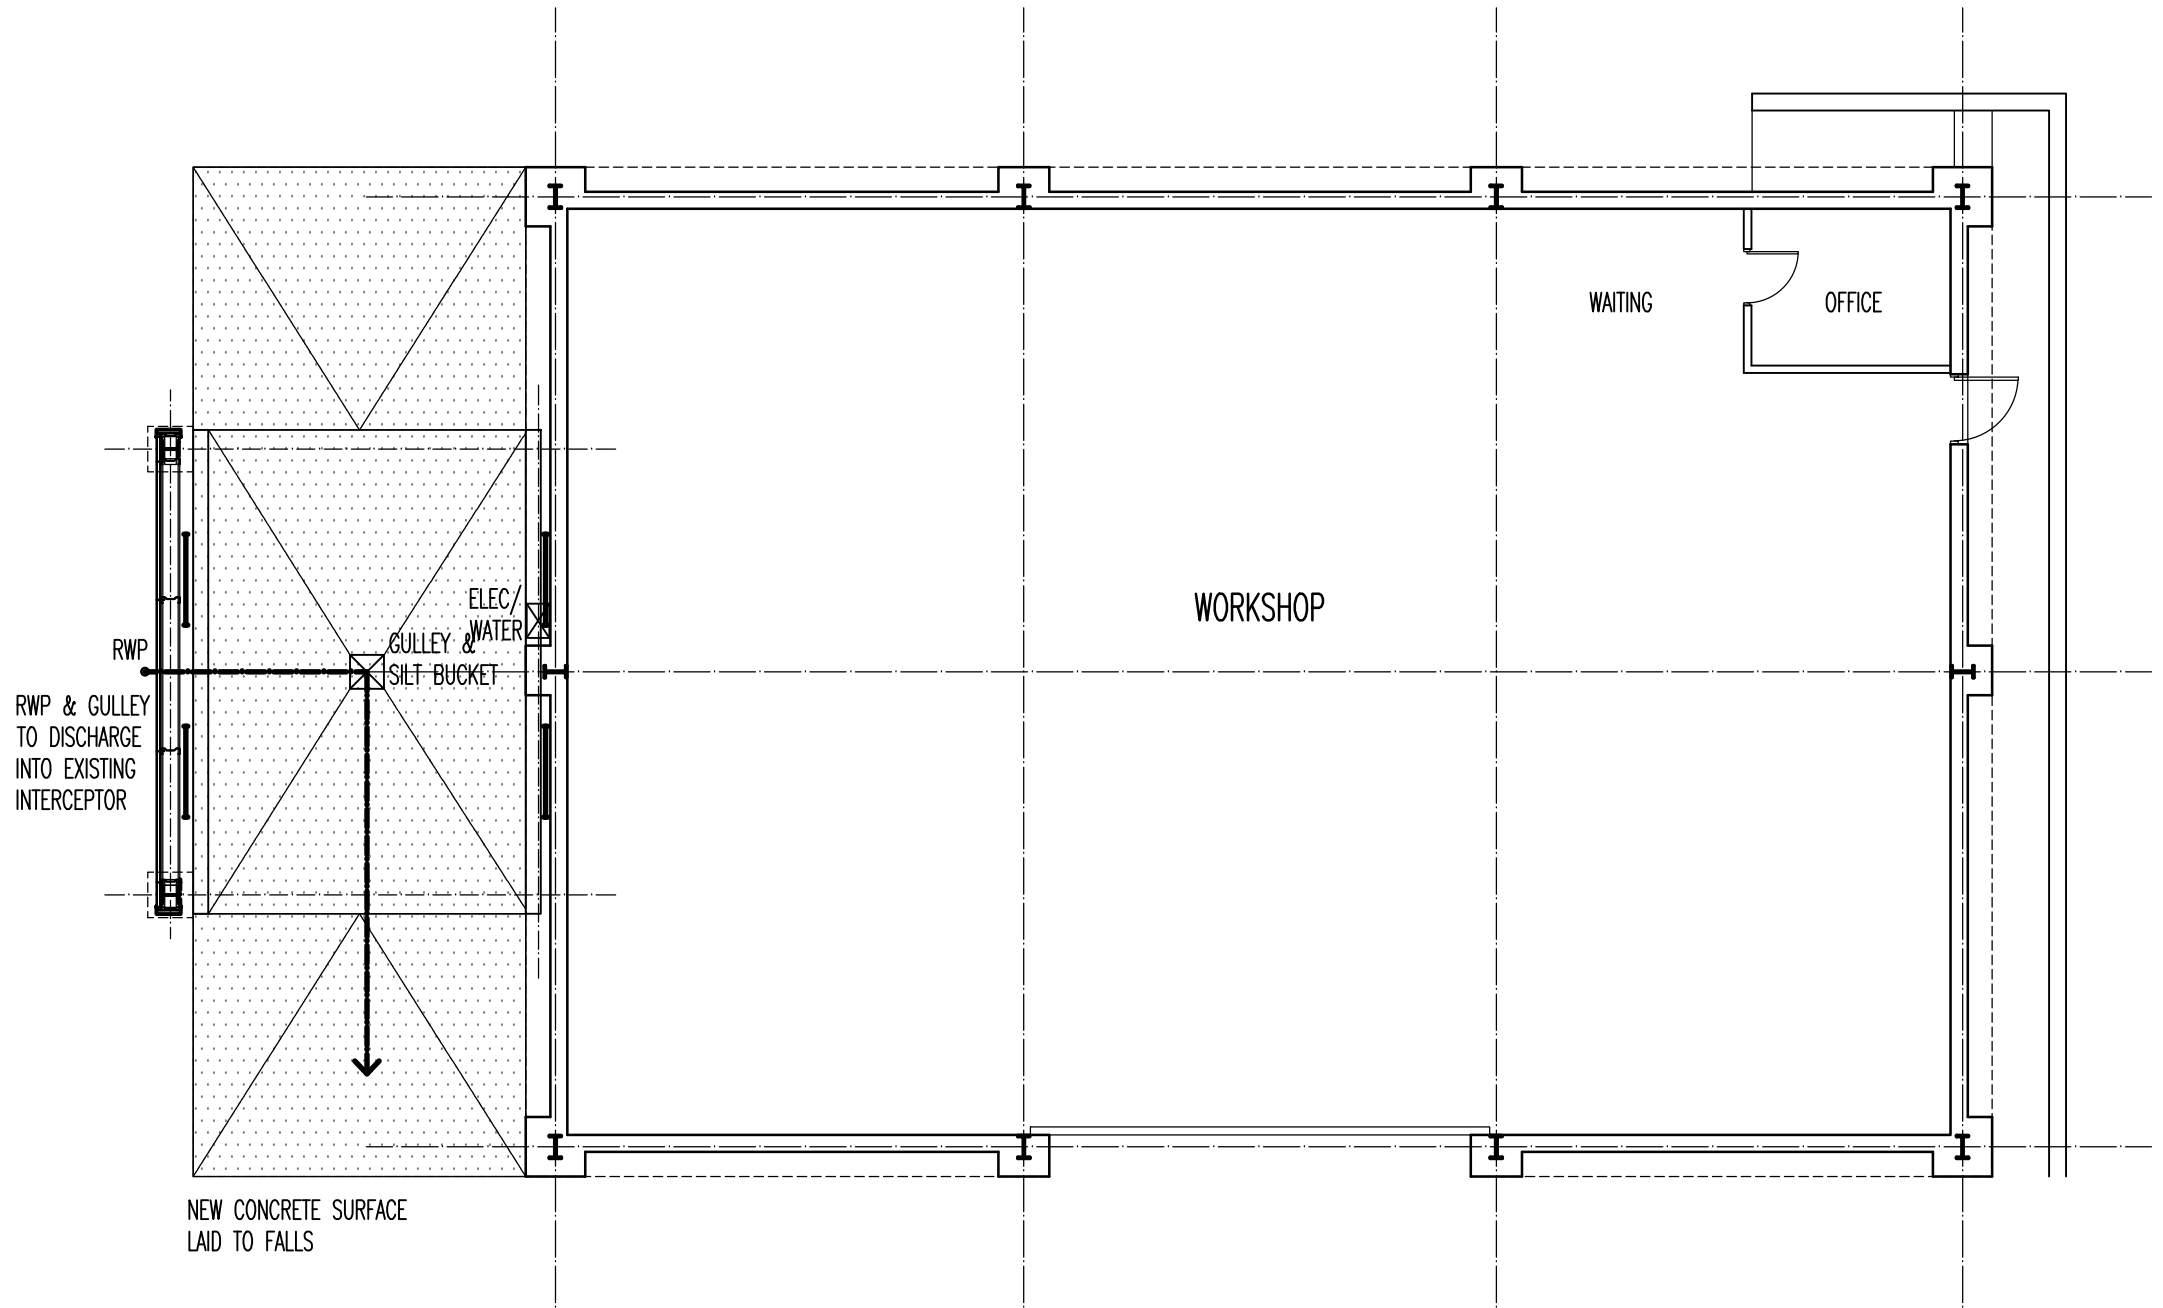


PROPOSED WORKSHOP & WASHBAY PLAN

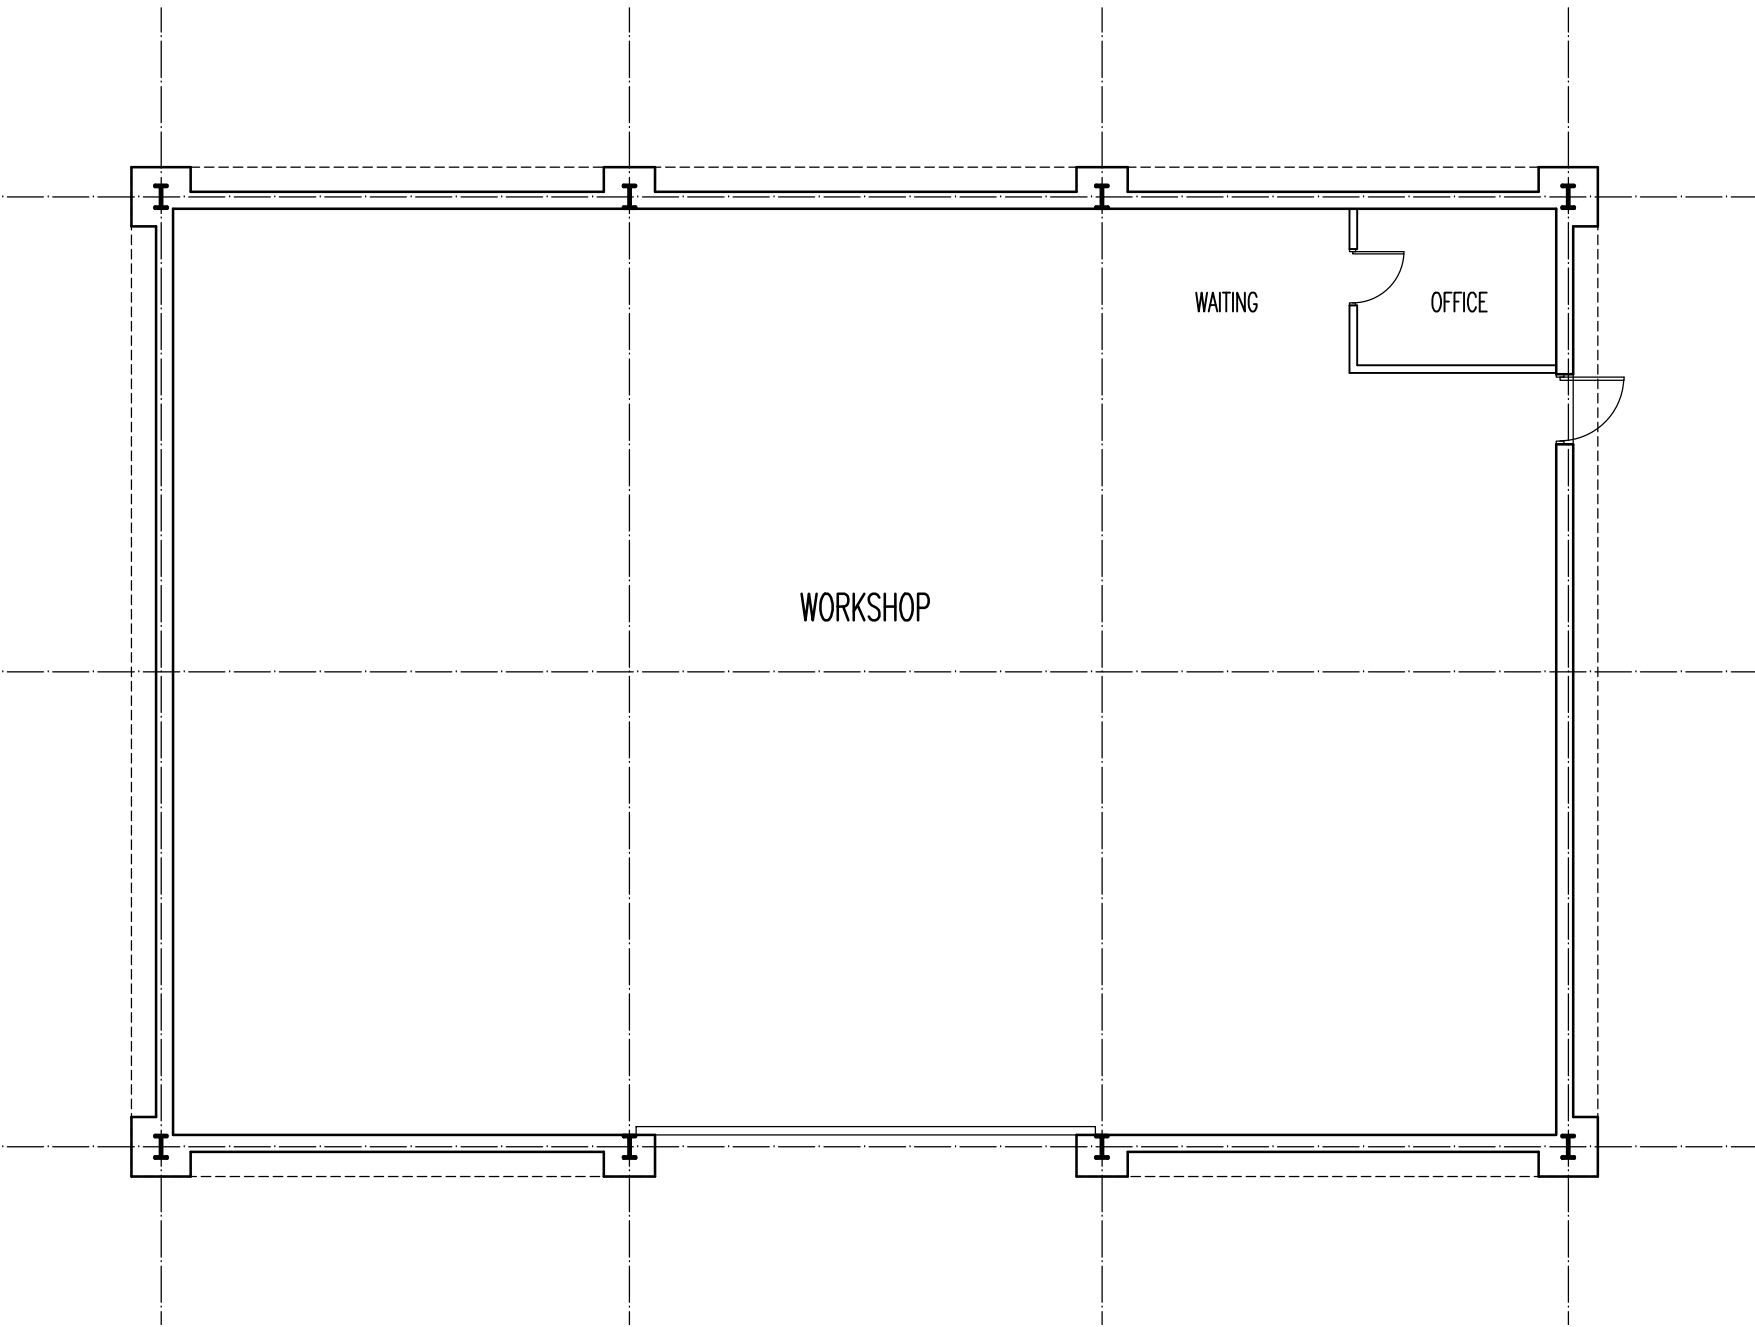


EXISTING WORKSHOP PLAN

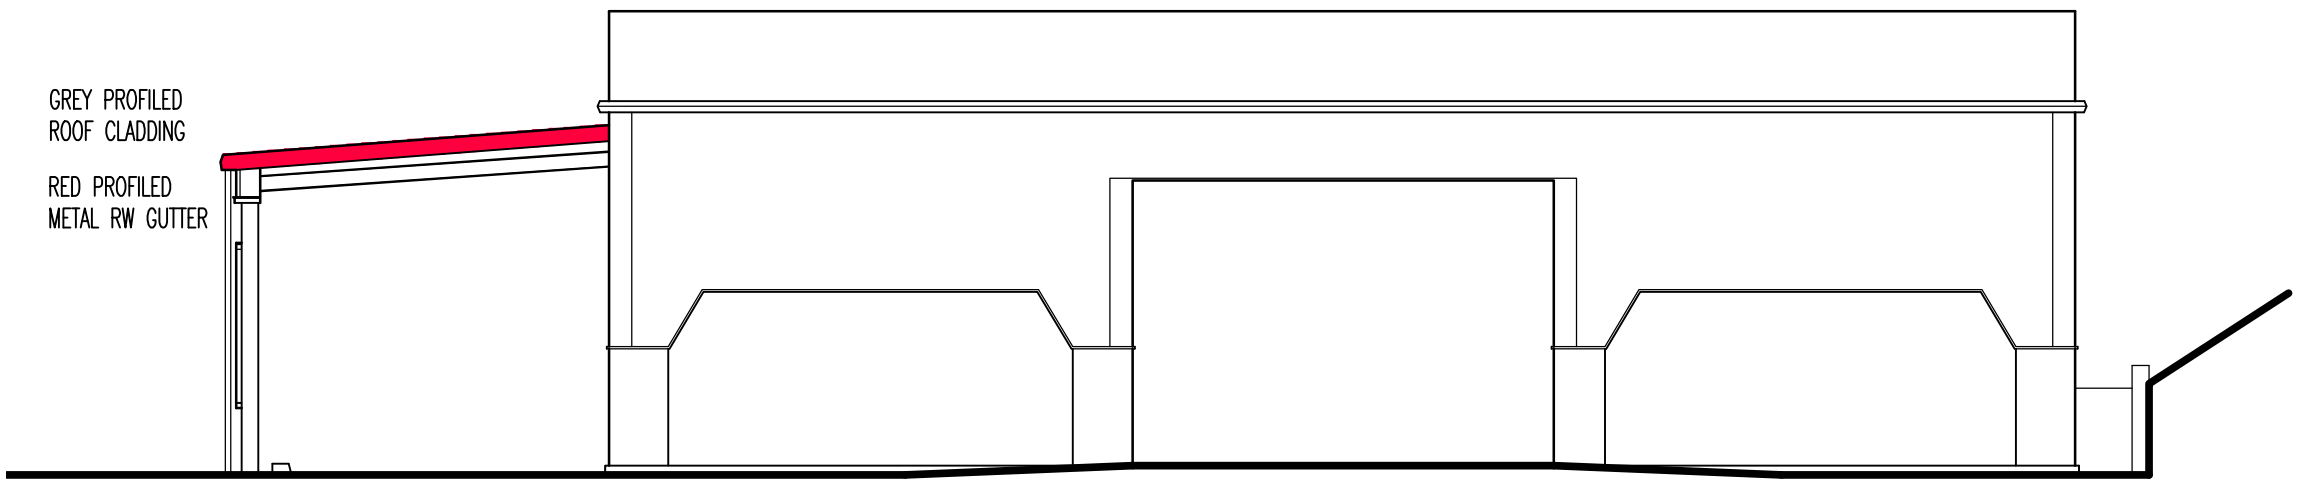

FRONT ELEVATION

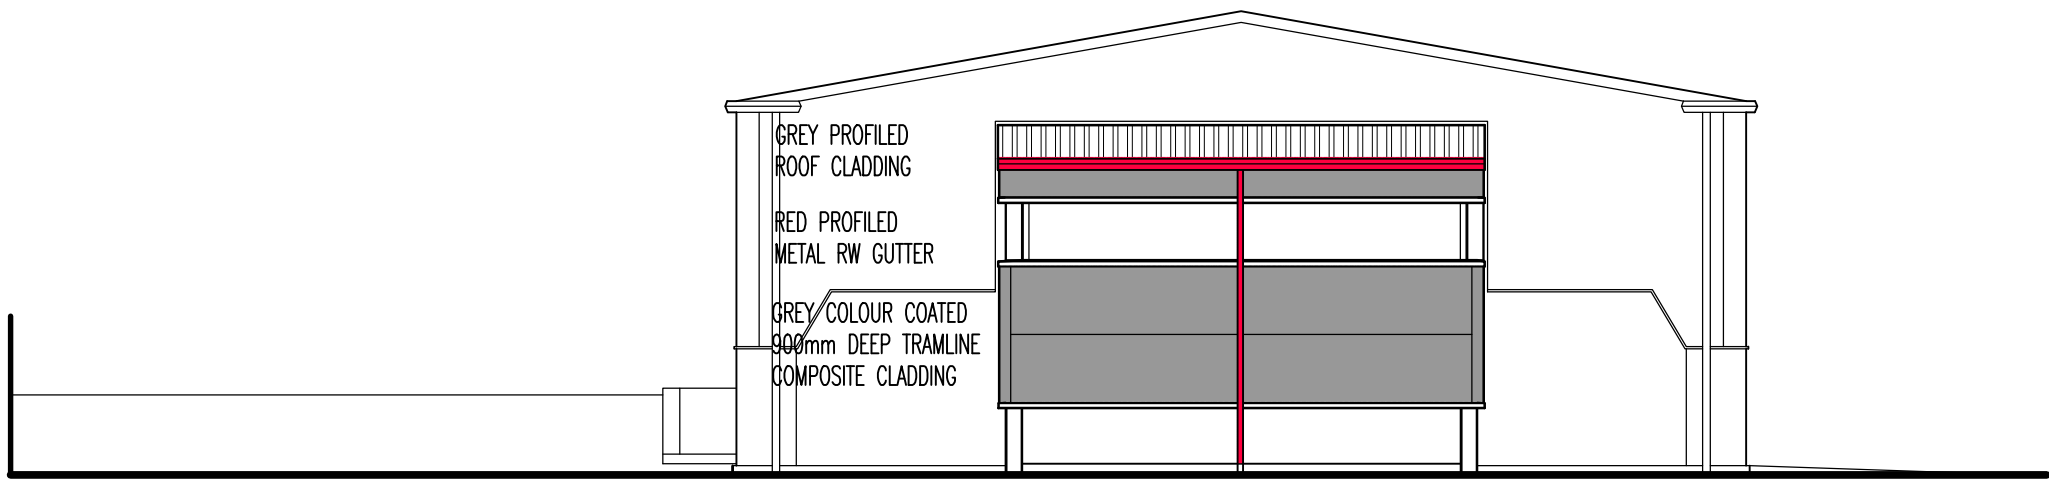

SIDE ELEVATION

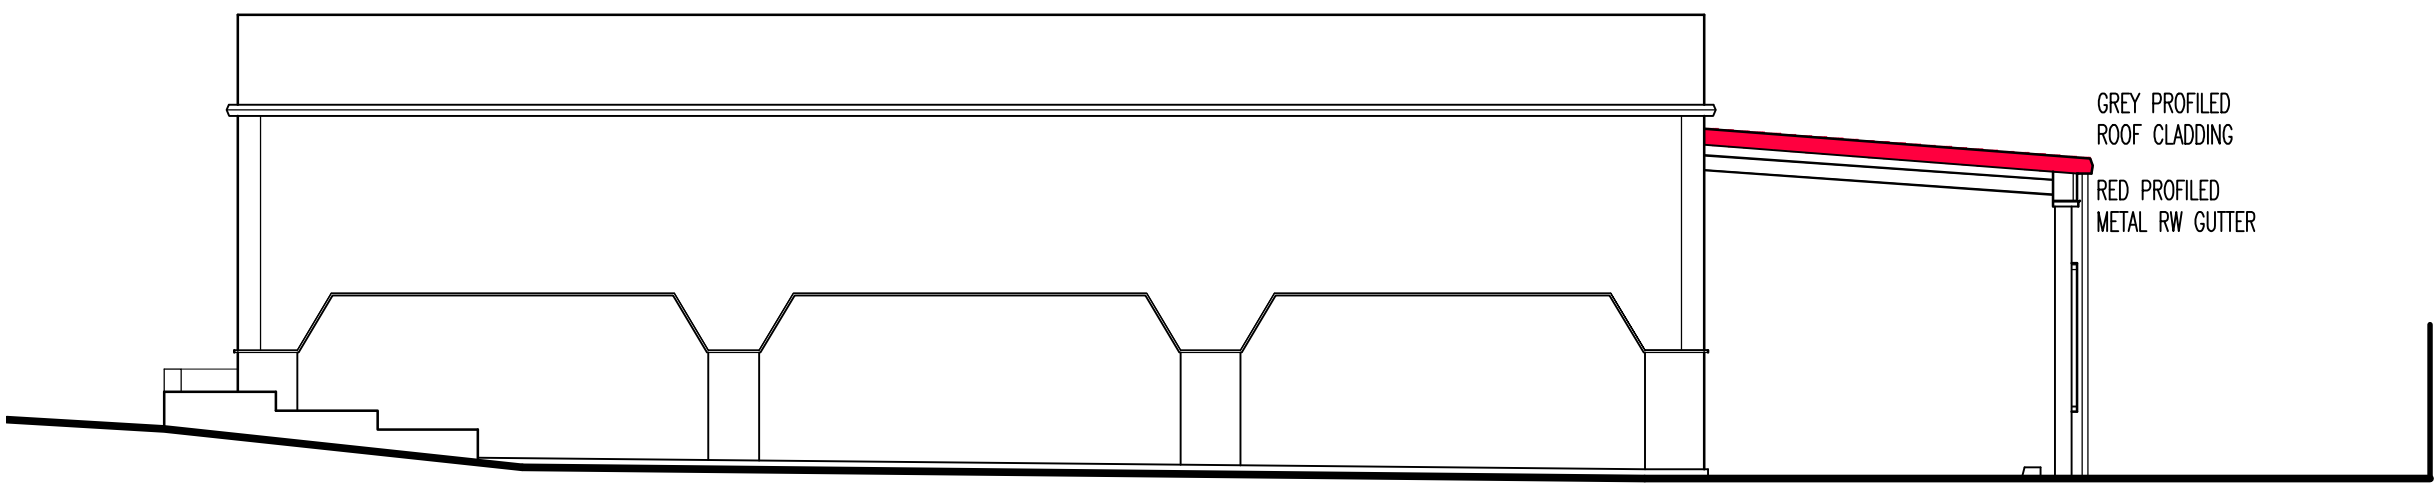


REAR ELEVATION

PROPOSED ELEVATIONS

DISCLAIMER NOTES:  
DRAWING SUBJECT TO FOLLOWING CONDITIONS:  
SITE LEVEL SURVEY  
MEASURED BUILDING SURVEY  
CONFIRMATION OF LEGAL BOUNDARY & EASEMENTS  
GROUND INVESTIGATION BY OTHERS  
STATUTORY AUTHORITY SERVICES INVESTIGATION  
PLANNING AUTHORITY COMMENTS/APPROVAL  
HIGHWAY AUTHORITY COMMENTS/APPROVAL  
CONSERVATION OFFICER COMMENTS/APPROVAL  
FLOOD RISK ASSESSMENT  
PARTY WALL ACT 1996

**AXONArchitects**  
+ Masterplanners

W5 The Quarters, 65 Druid St,  
Hinckley, Leicestershire,  
LE10 1QG, England.  
T: 01455 633556  
F: 01455 233773  
E: mail@axon-architects.com  
W: www.axon-architects.com

 **RIBA**   
Chartered Practice

CLIENT  
**VERTU PLC**

PROJECT  
Proposed Refurbishments to Existing  
Seat Dealership  
Doncaster Road, Barnsley

STATUS  
Planning

DATE  
08.08.2011

DRAWN  
dja

CHECKED

SCALE  
1:100

DRAWING  
Proposed Wash Bay

DRAWING No.  
111040-PL04

REVISION  
A