


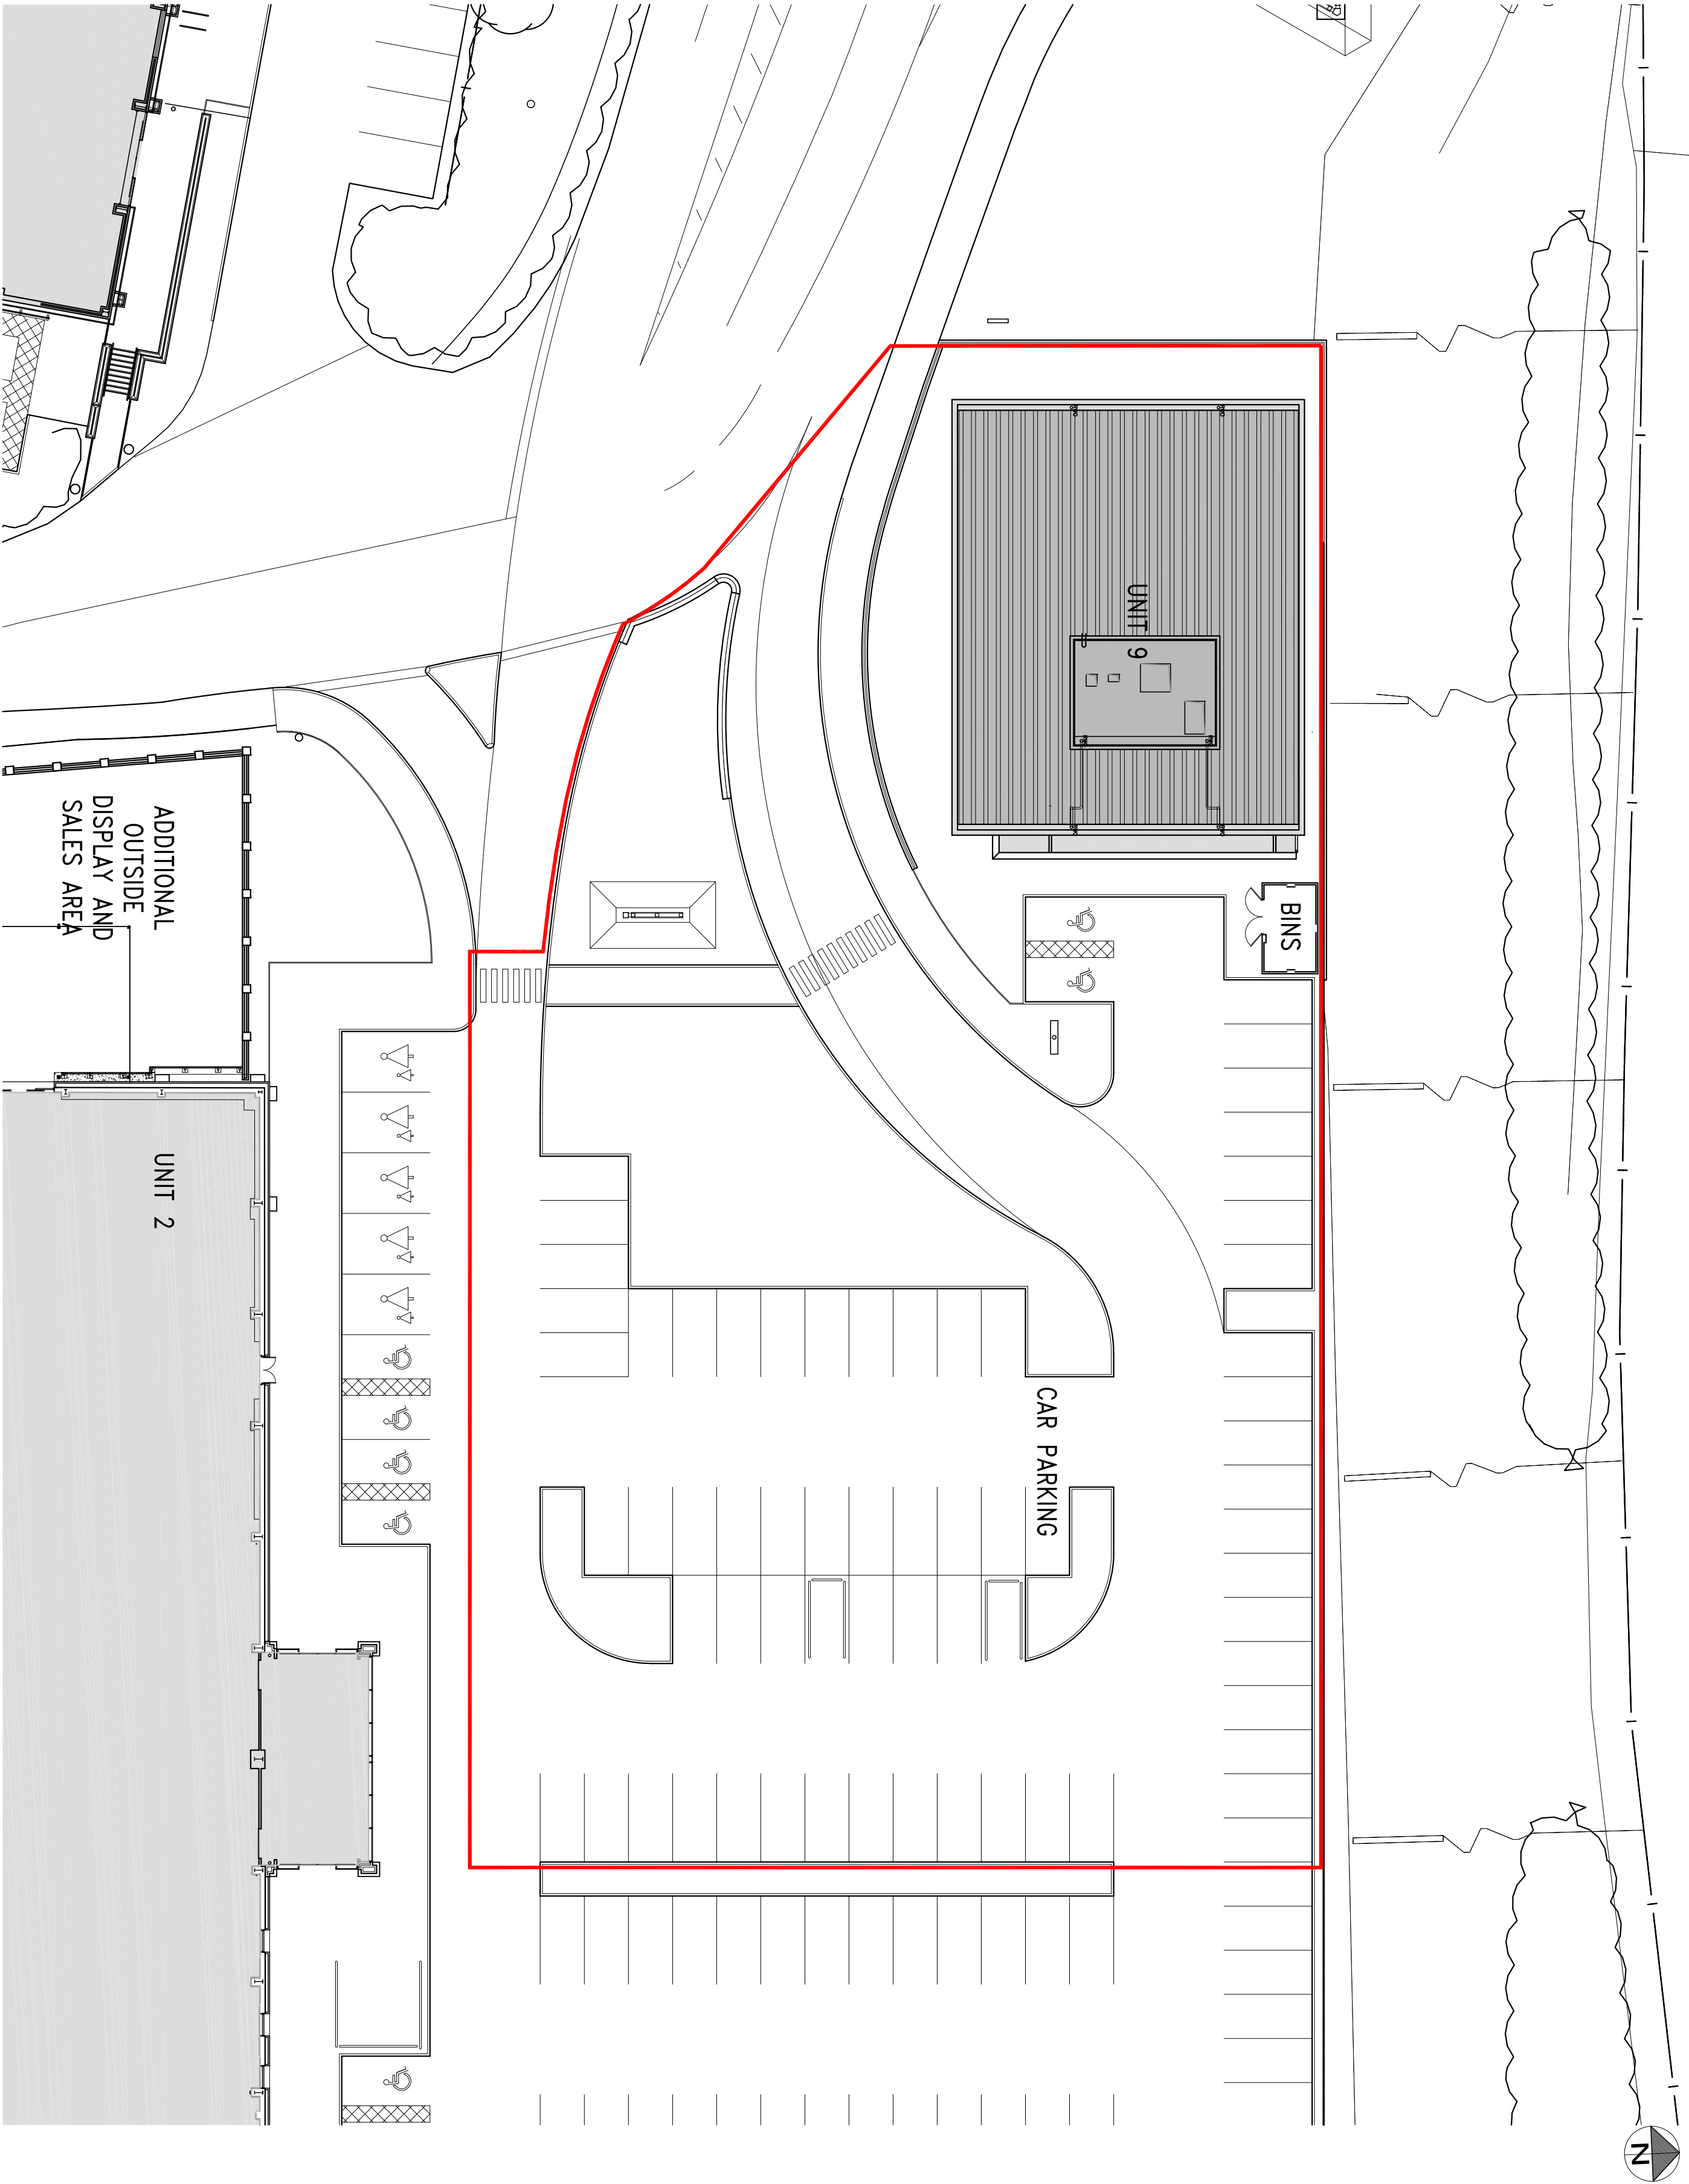

SCHEDULE OF ACCOMMODATION:

AREA OF WORK	- 0.66 ACRES
UNIT 9 FLOOR AREA	
EXISTING GEA	- 356.1sqm / 3,832sqft
EXISTING GFA	- 331.9sqm / 3,571sqft
(EXCLUDING YARD)	
YARD GEA	- 44.4sqm / 478sqft
YARD GFA	- 38.9sqm / 419sqft
CAR PARKING SPACES	- 63no.
DDA SPACES	- 2no.
TOTAL CAR PARKING SPACES:	- 65no.

Rev	Description	Date	By	Chk
-----	-------------	------	----	-----

Status	Purpose for Issue
Planning ☒ Tender	☐ PLANNING
Construction ☐ As Built	☐

Client
PEEL PROPERTY (INVESTMENTS) LTD

Contract
PROPOSED ALTERATIONS
UNIT 9
HARBOROUGH HILL ROAD, BARNSELEY
Drawing
EXISTING SITE PLAN

bateandtaylor
architects

macintosh house
4a cambridge street
manchester m1 5gg
tel: 0161 236 0999
fax: 0161 236 0404
mail@bate-taylor.co.uk

www.bate-taylor.co.uk

macintosh house
4a cambridge street
manchester m1 5gg
tel: 0161 236 0999
fax: 0161 236 0404
mail@bate-taylor.co.uk

Drawing No.	MH1238-01	Revision /
Scales	1:250 @ A2	Date FEB 21
Drawn	SH	Checked GB

This drawing is the copyright of the Architect and may not be reproduced without licence.
DO NOT scale from this drawing.

