


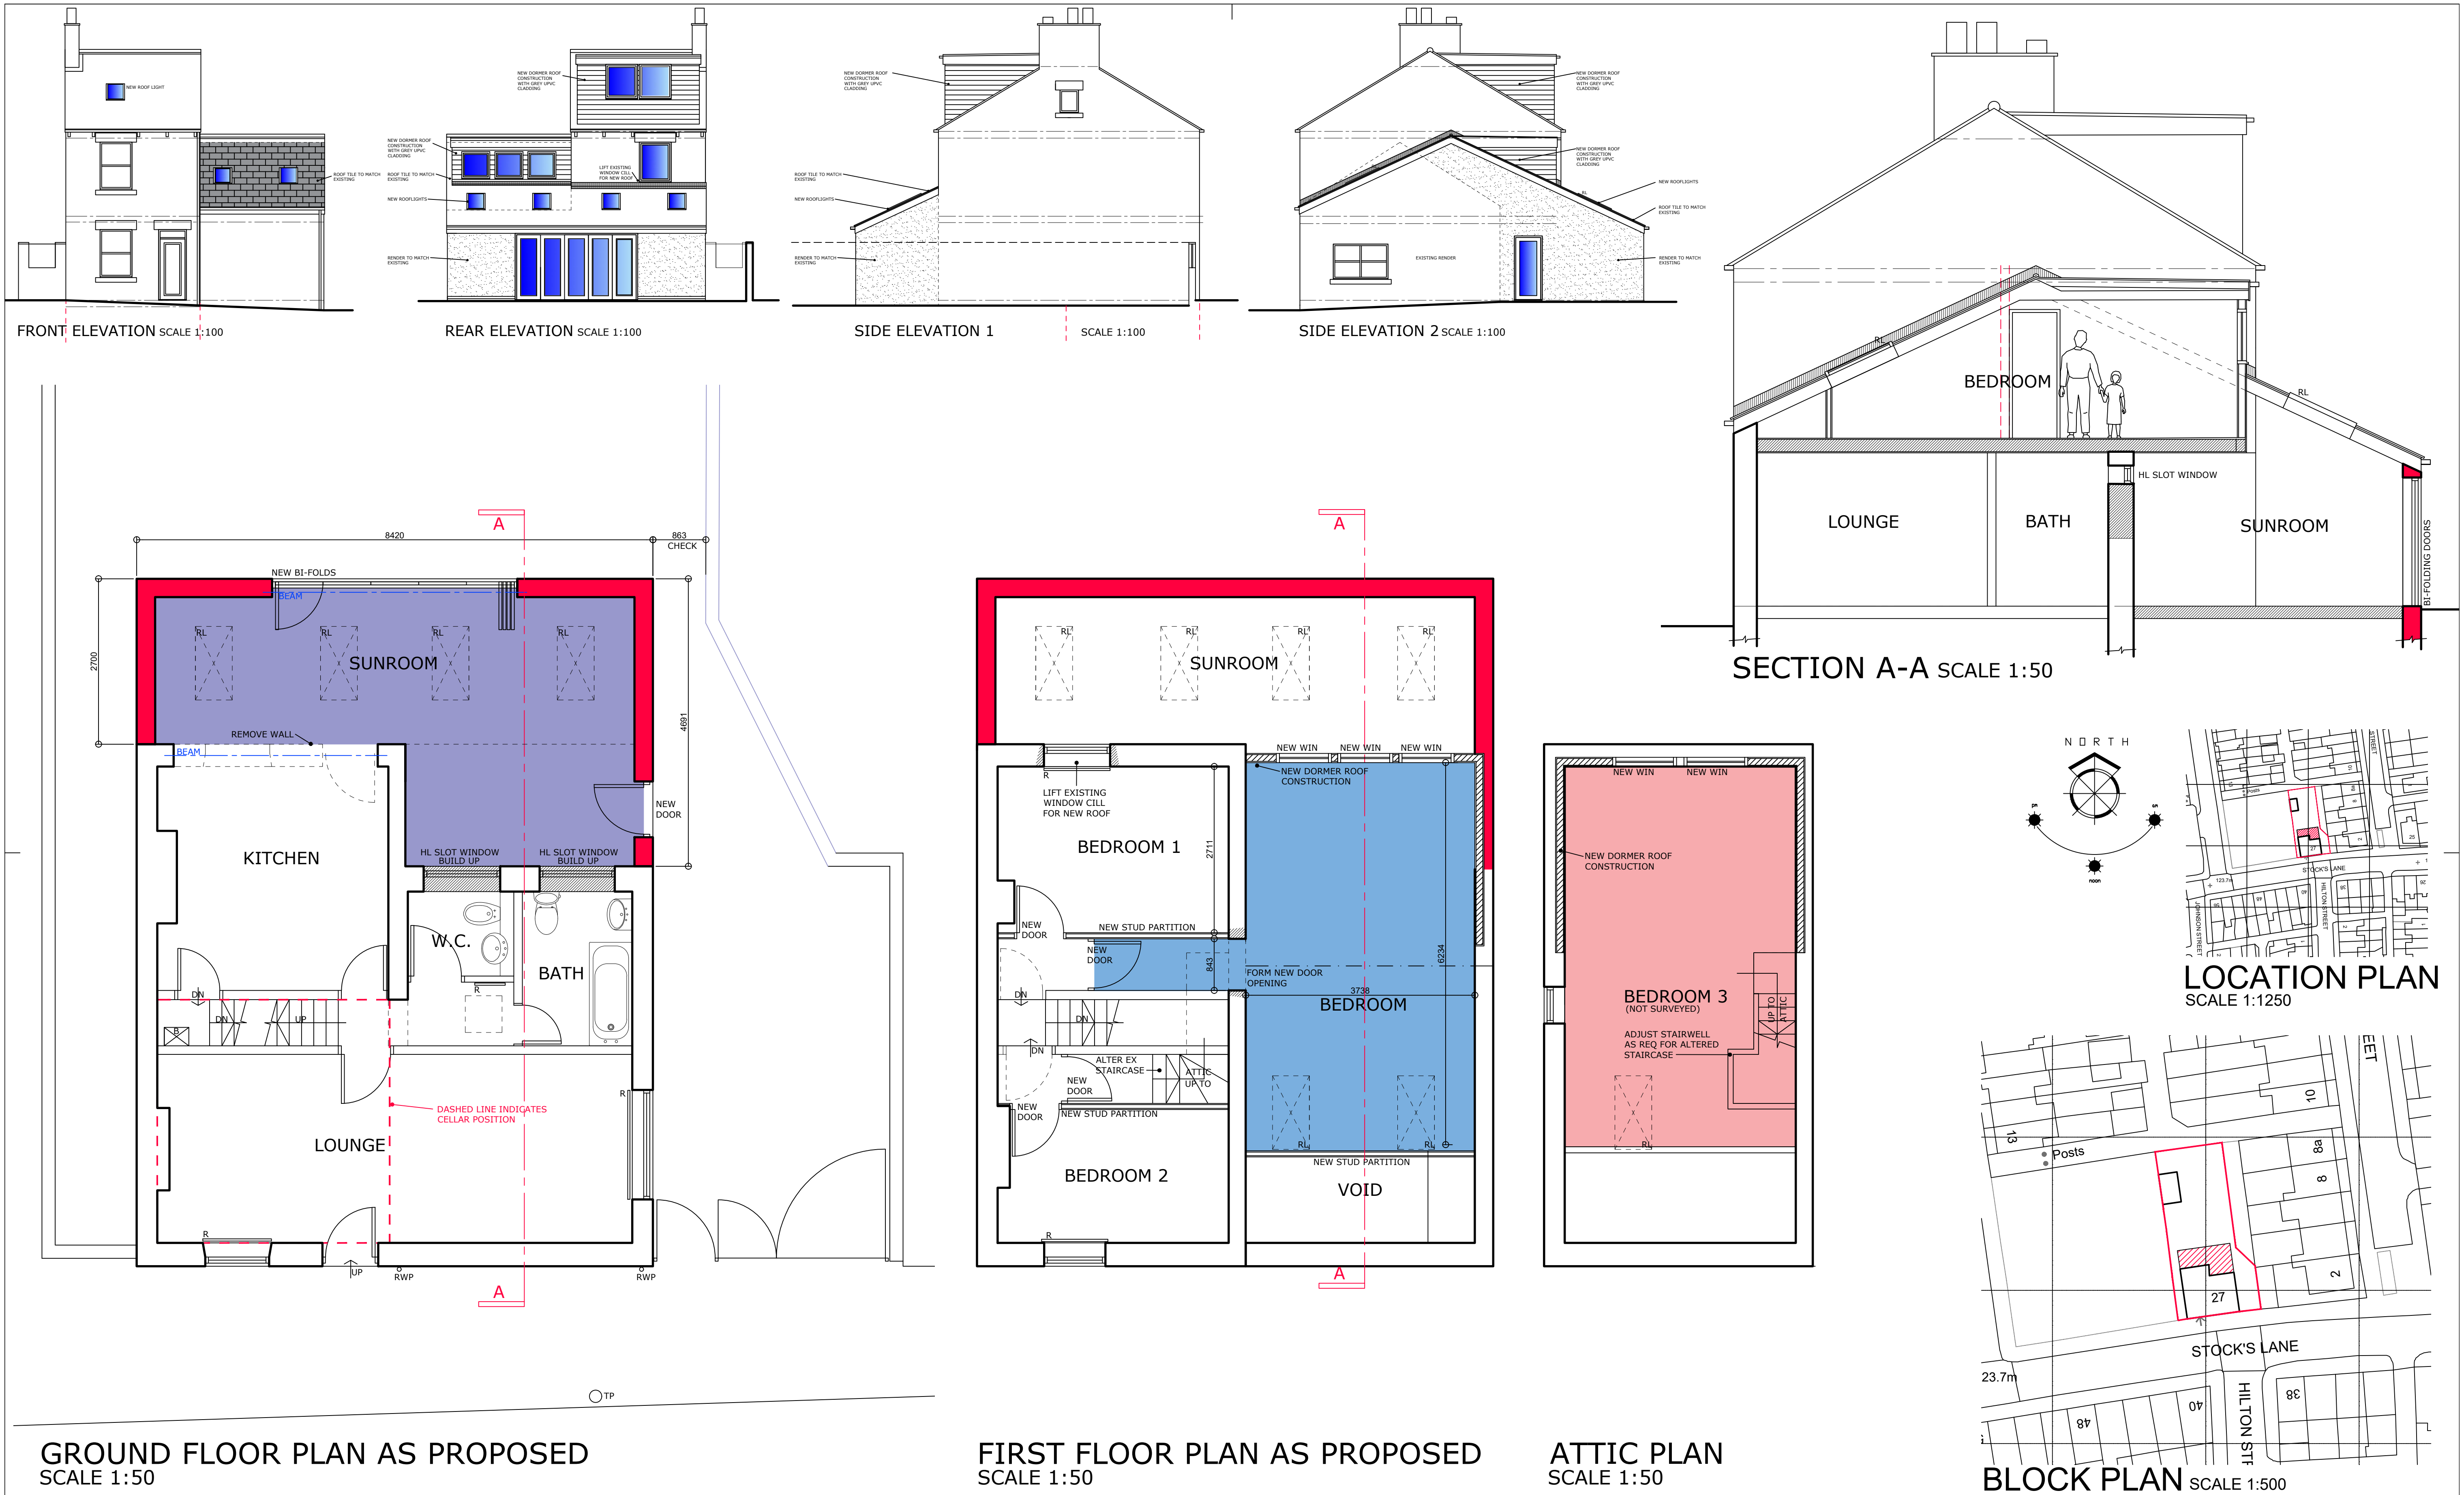


GROUND FLOOR PLAN AS PROPOSED
SCALE 1:50

FIRST FLOOR PLAN AS PROPOSED
SCALE 1:50

ATTIC PLAN
SCALE 1:50

BLOCK PLAN SCALE 1:500

LOCATION PLAN
SCALE 1:1250

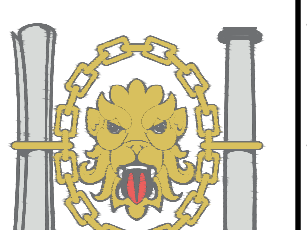	 Chartered Institute of Architectural Technologists Registered Practice	1. THIS DRAWING AND THE COPYRIGHTS AND PATENTS THEREIN ARE THE PROPERTY OF NYP ARCHITECTURAL SERVICES LTD. REGISTERED IN ENGLAND AND WALES No. 4631338 AND MAY BE USED OR REPRODUCED ONLY UNDER CONTRACT. 2. CONTRACTORS AND SUB-CONTRACTORS MUST CHECK AND AGREE ALL DIMENSIONS BEFORE PREPARING SHOP DRAWINGS OR COMMENCING WORK ON SITE. 3. CONTRACTORS ARE RESPONSIBLE FOR INFORMING THE DESIGNER OF ANY DISCREPANCY DISCOVERED ON THIS DRAWING OR BETWEEN THIS DRAWING AND ANY OTHER RELATED DOCUMENT ISSUED UNDER THE STANDARD FORM OF CONTRACT IN RESPECT OF THE WORK. 4. WRITTEN DIMENSIONS ONLY ARE TO BE USED FROM THIS DRAWING. IF IN ANY DOUBT ASK FOR CLARIFICATION.	Notes.	Revisions.						NYP ARCHITECTURAL SERVICES LIMITED BBIC, Innovation Way, Barnsley, S75 1JL. Tel: 01226 200989. E-mail : scott@nypas.co.uk / stephen@nypas.co.uk			
				Date Suffix Description			Date Suffix Description			Project. 27 STOCKS LANE BARNSELEY S75-2BP		Client. MR M NEWSOME	
				Drawing Title. PROPOSAL WITH DORMERS		Date. JUNE 2021	Scale. AS INDICATED		Ref. 101/115		Dwg. No. 05	Rev. A	