



NOTES:
All dimensions must be checked on site and not
scaled from this drawing.

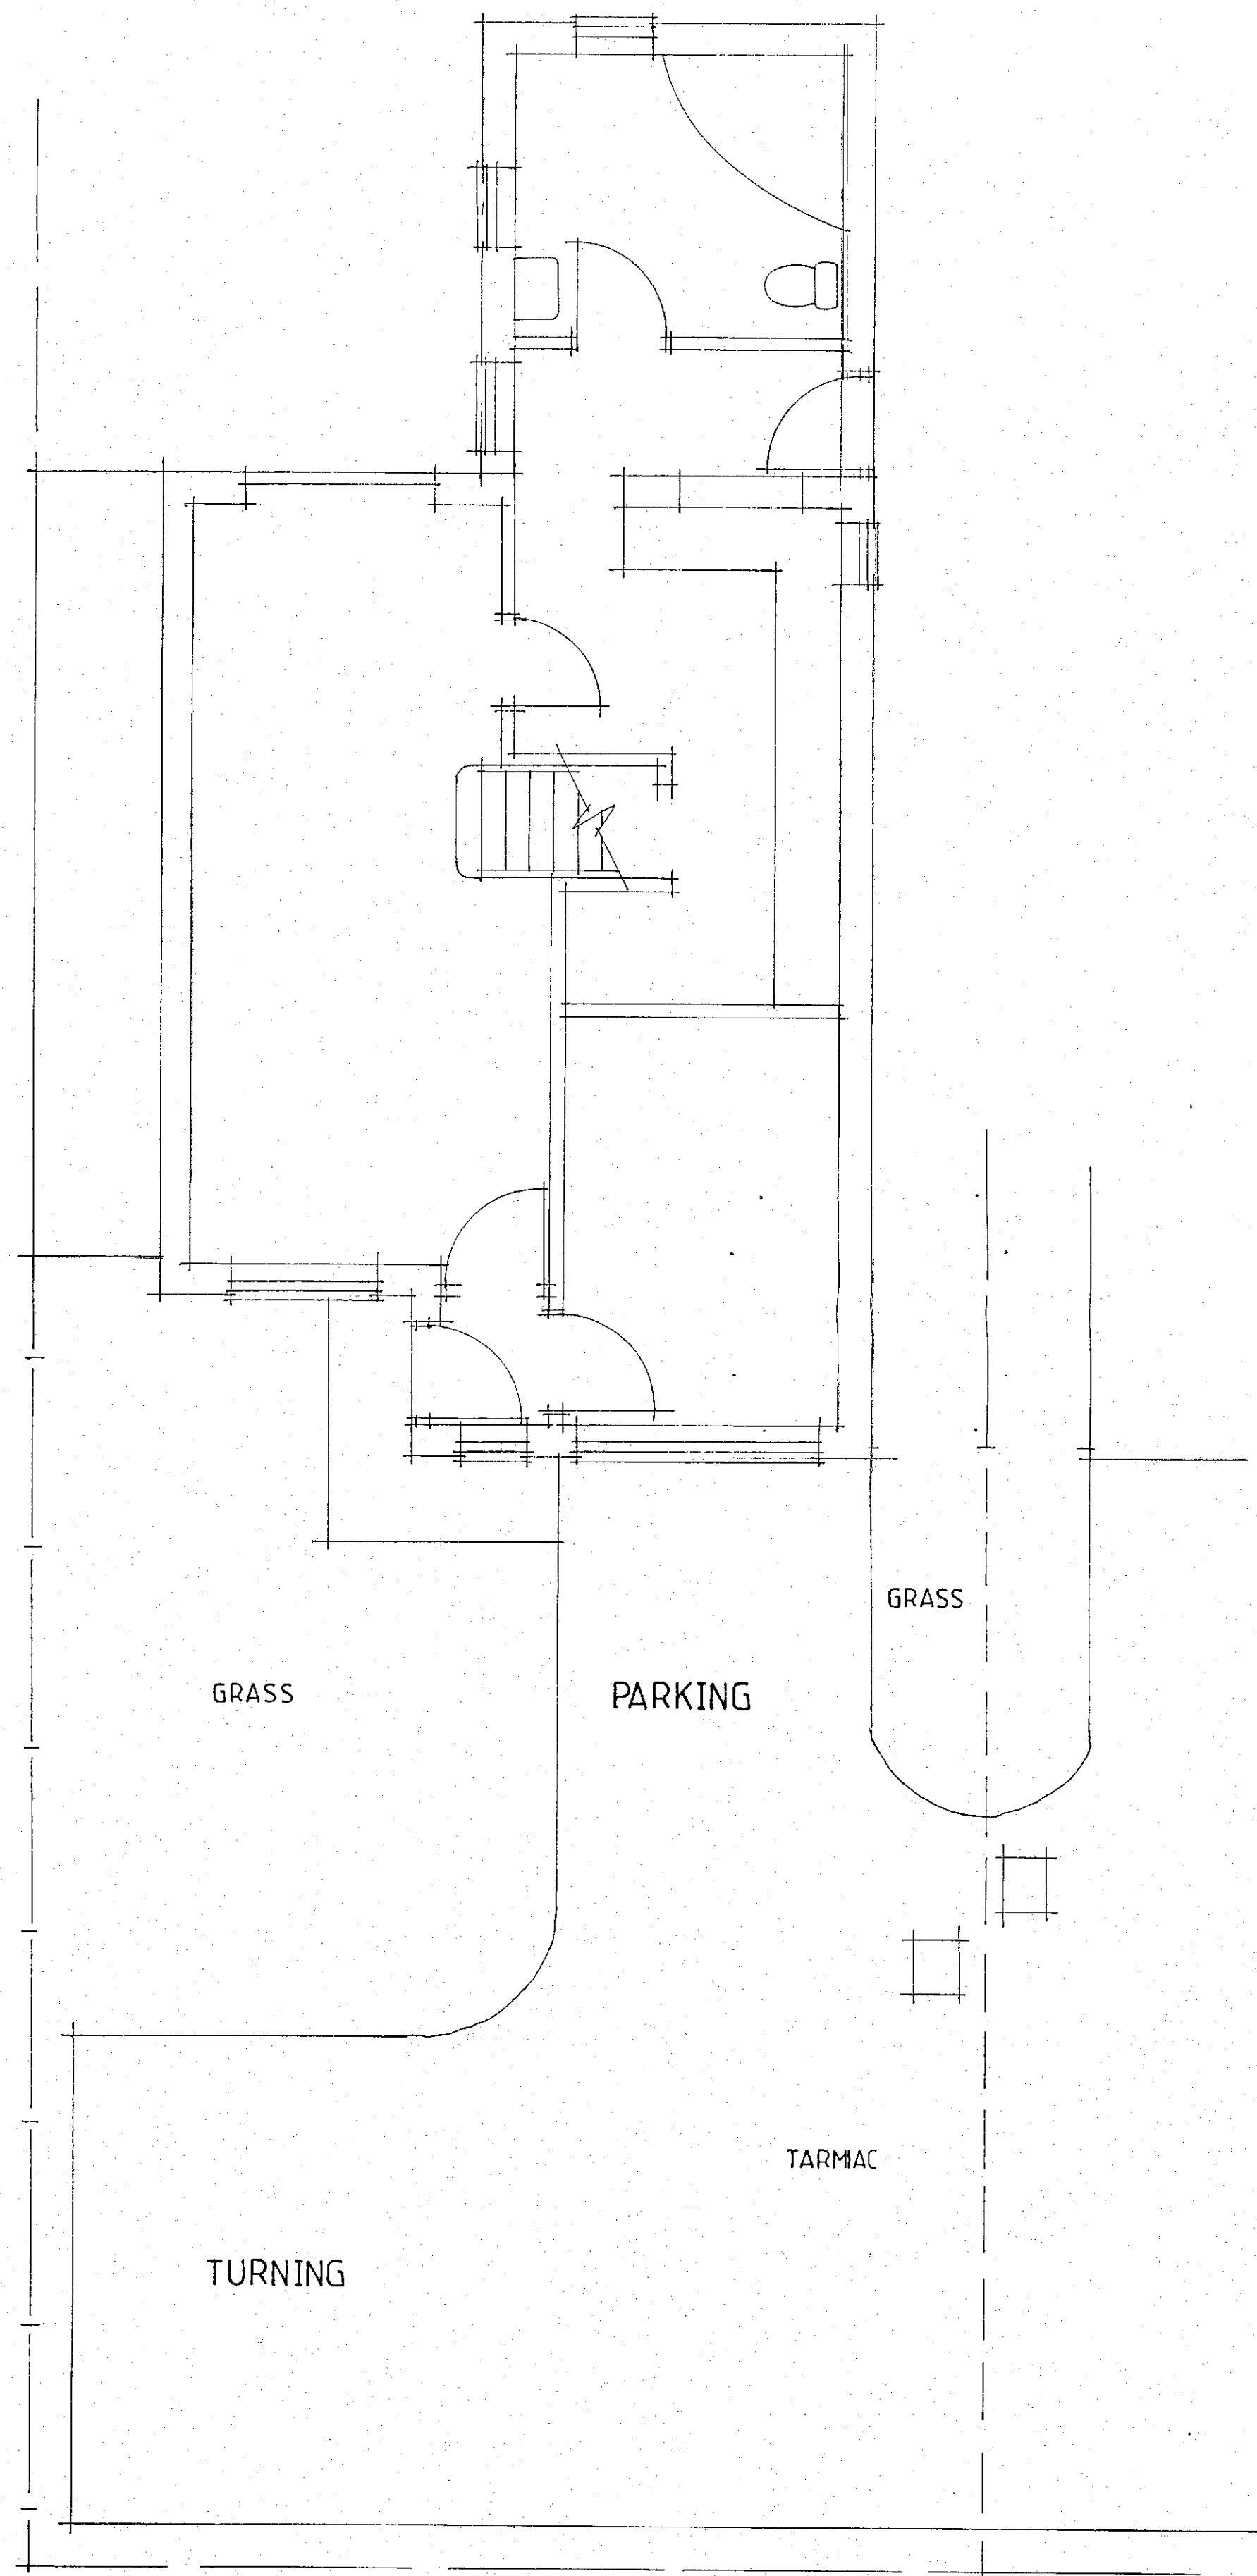


EXISTING LAYOUT



EXISTING FRONT ELEVATION

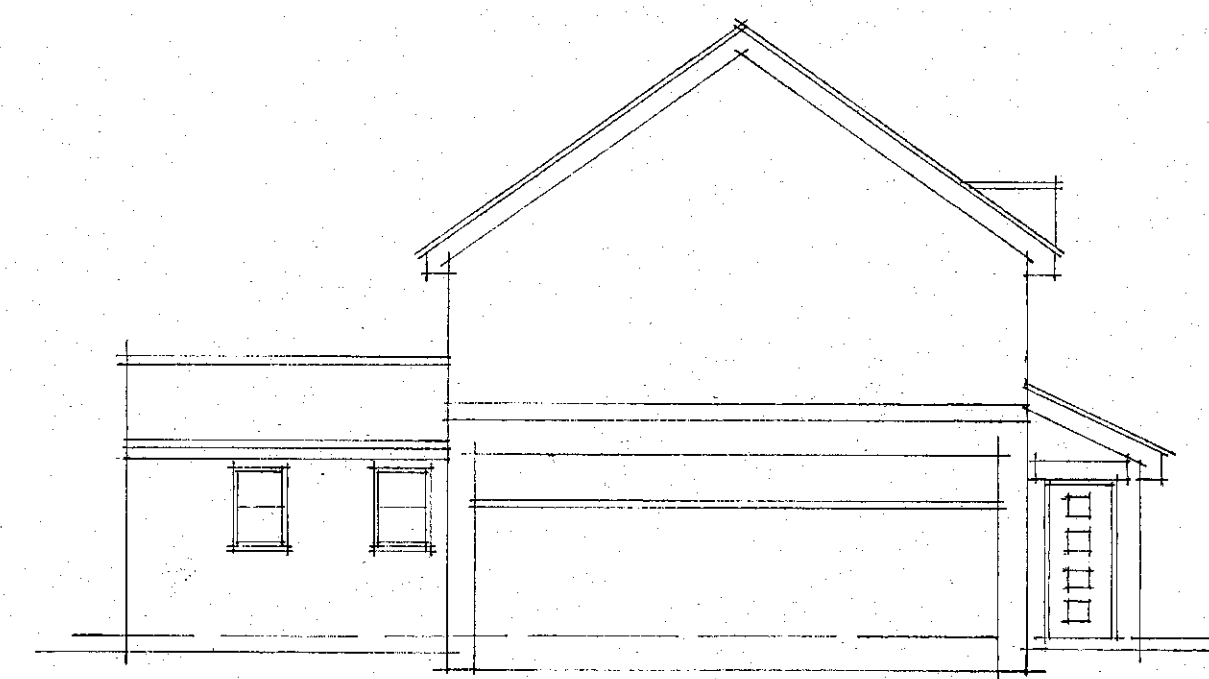

EXISTING SIDE ELEVATION

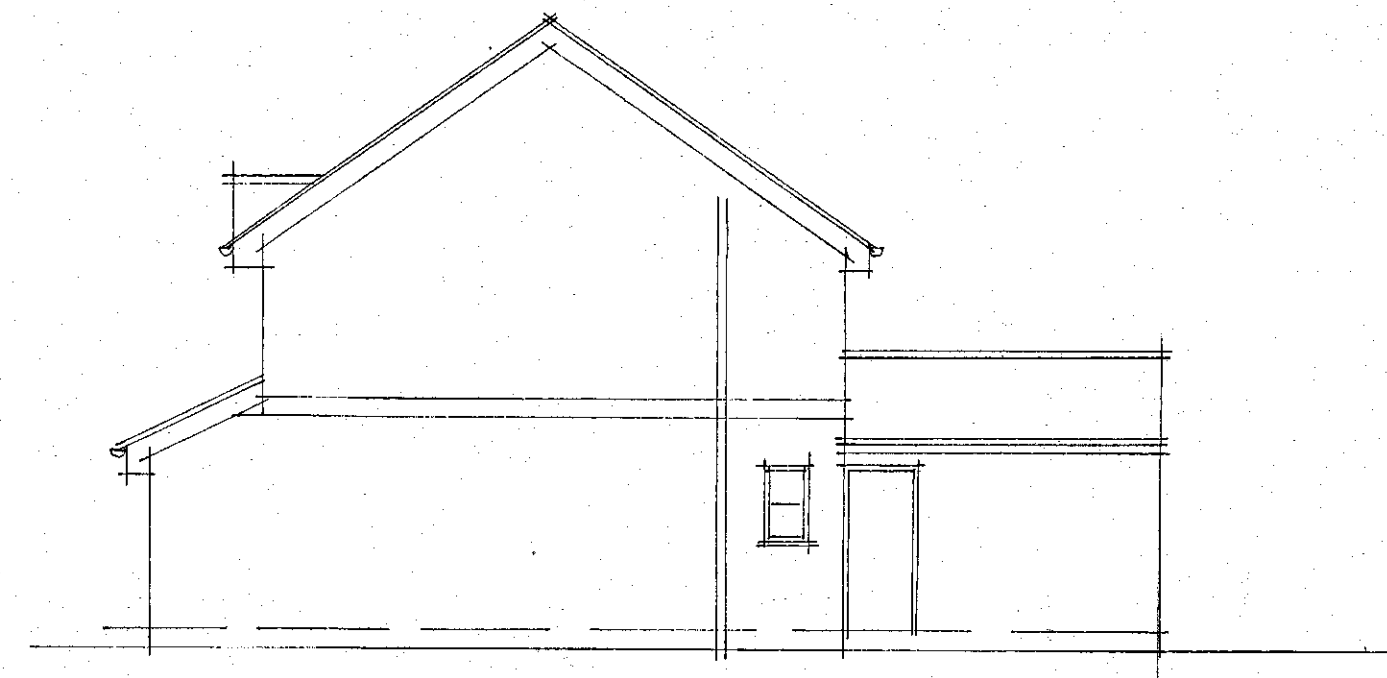

EXISTING SIDE ELEVATION

A	Date	Revisions

© copyright



Client
MR PAUL ATWAL-BRICE

Job Title
7 SPRINGWOOD GROVE,
THURNSCOE.


Drawing Title
EXISTING LAYOUT

Scale 1:50 1:100


Date NOV 2013 Drawn by JRS

Drg No. 13-037/03 Rev.


NOTES:
All dimensions must be checked on site and not scaled from this drawing.

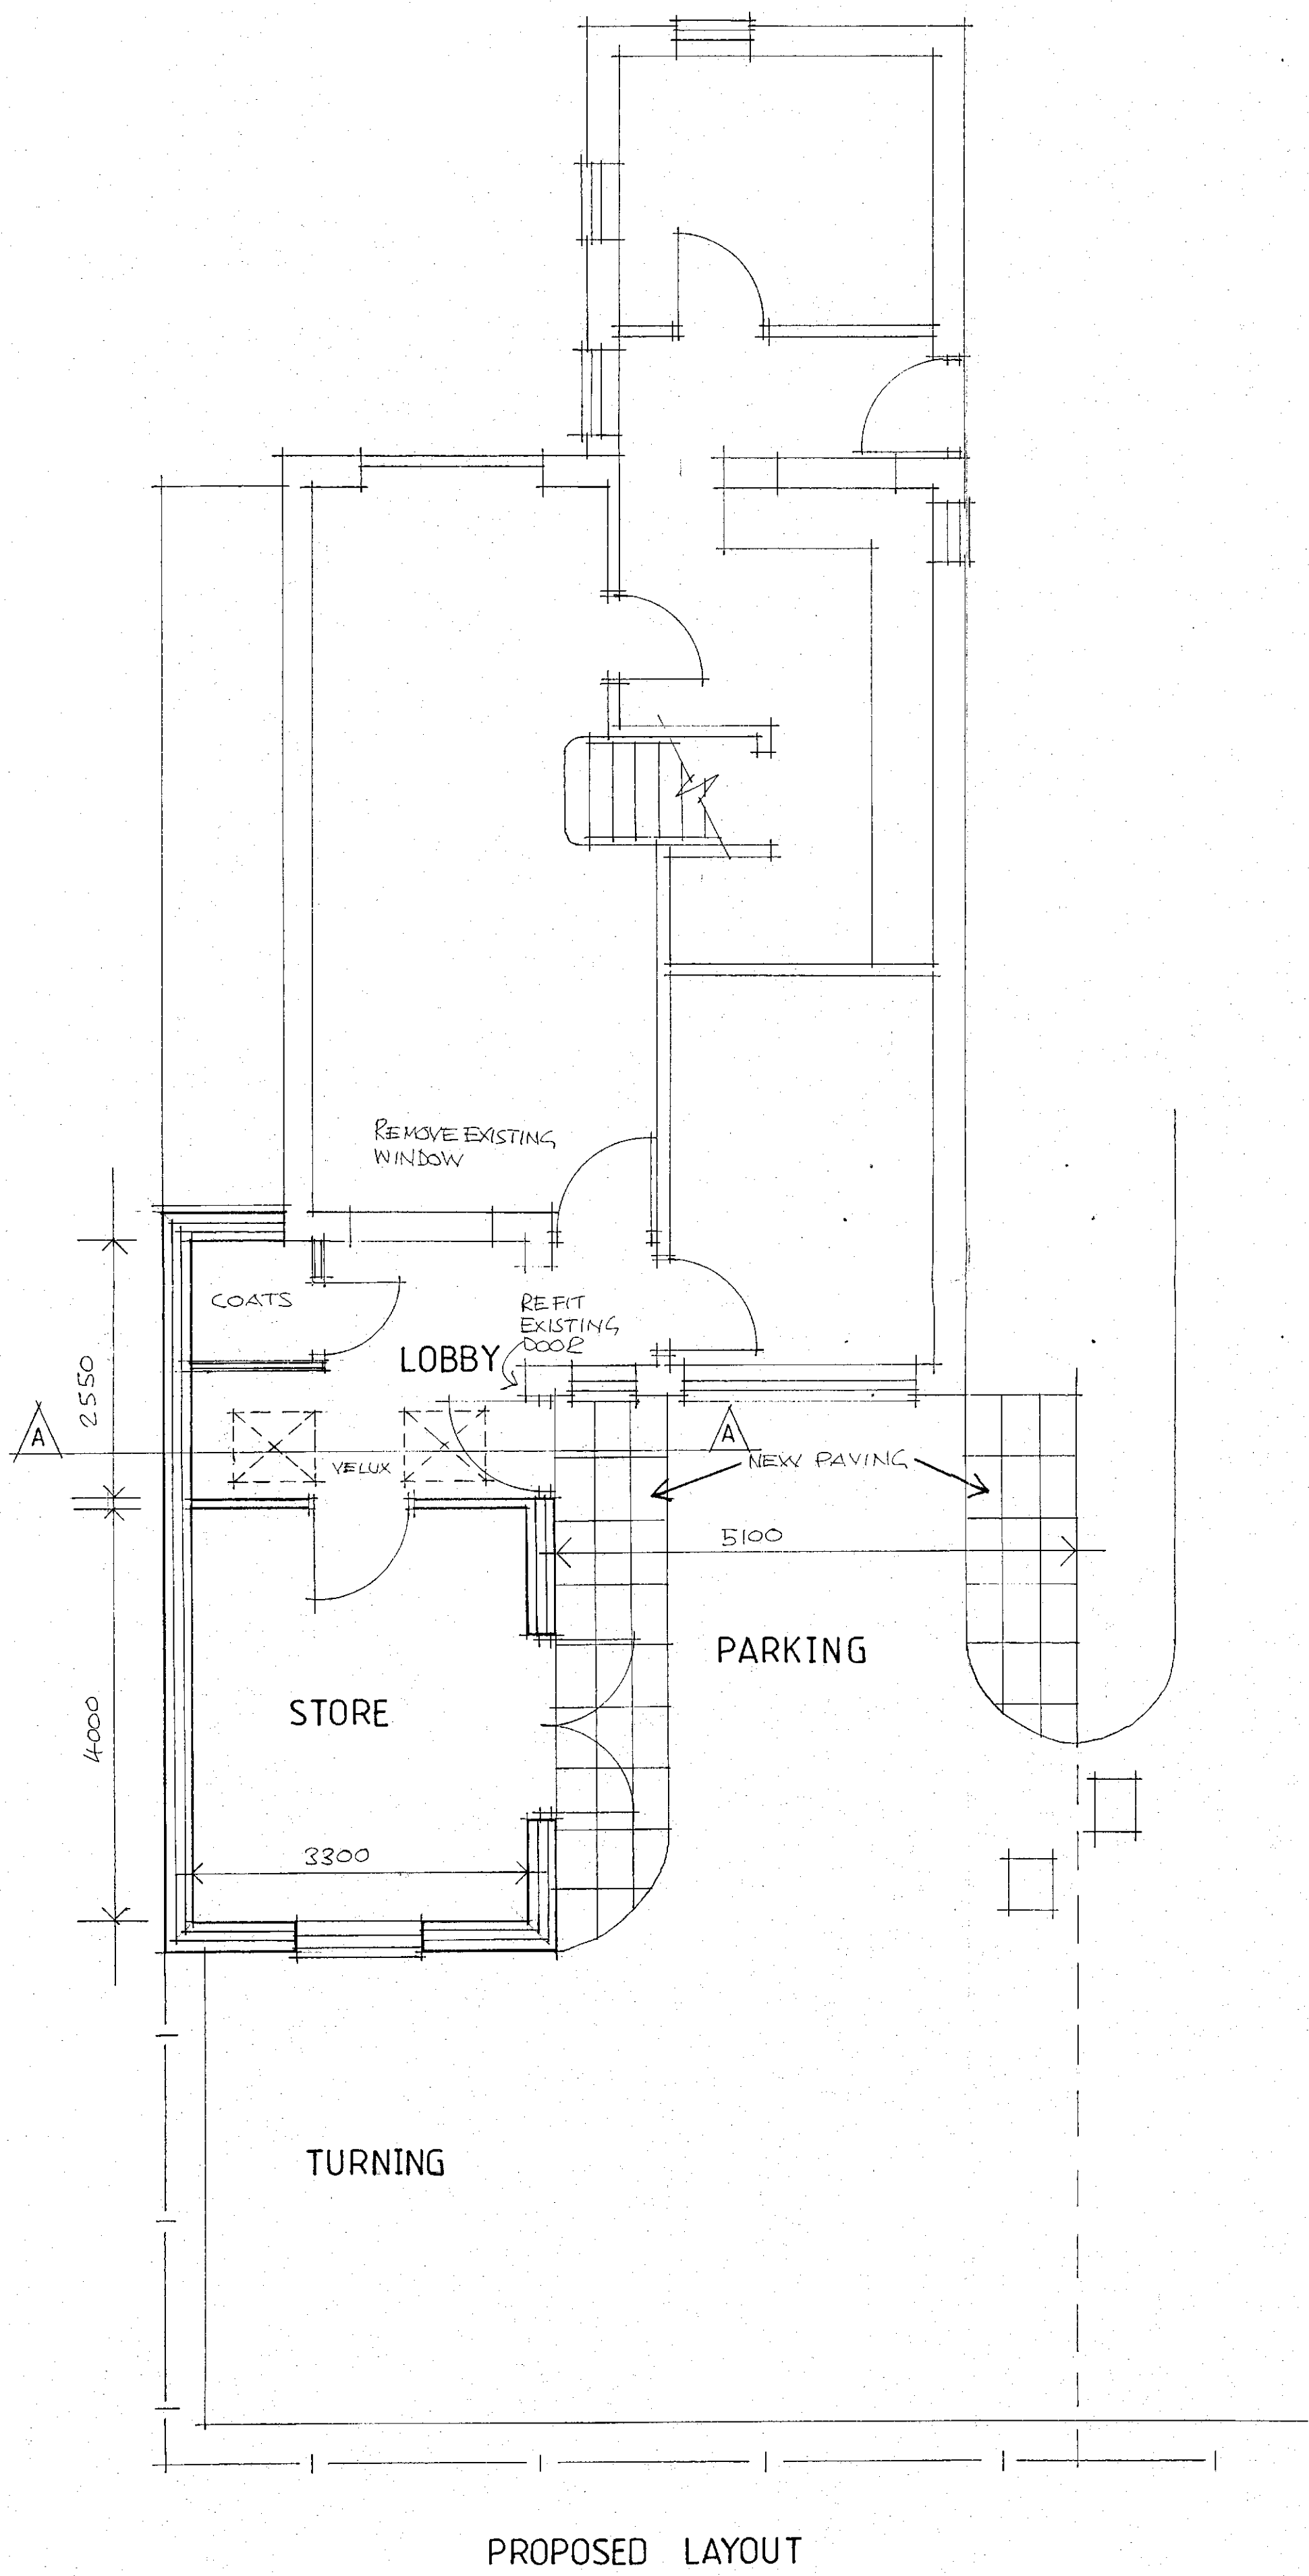


PROPOSED LAYOUT

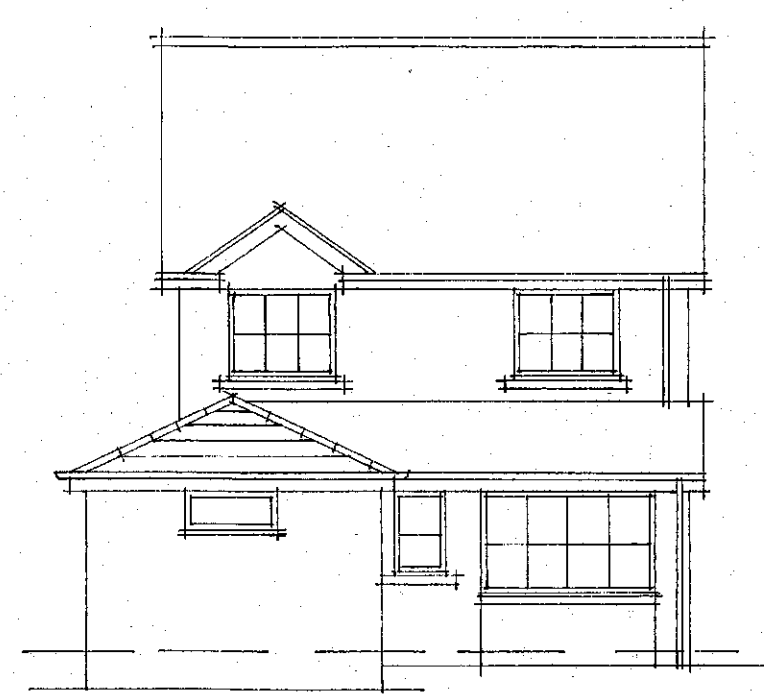


PROPOSED FRONT ELEVATION

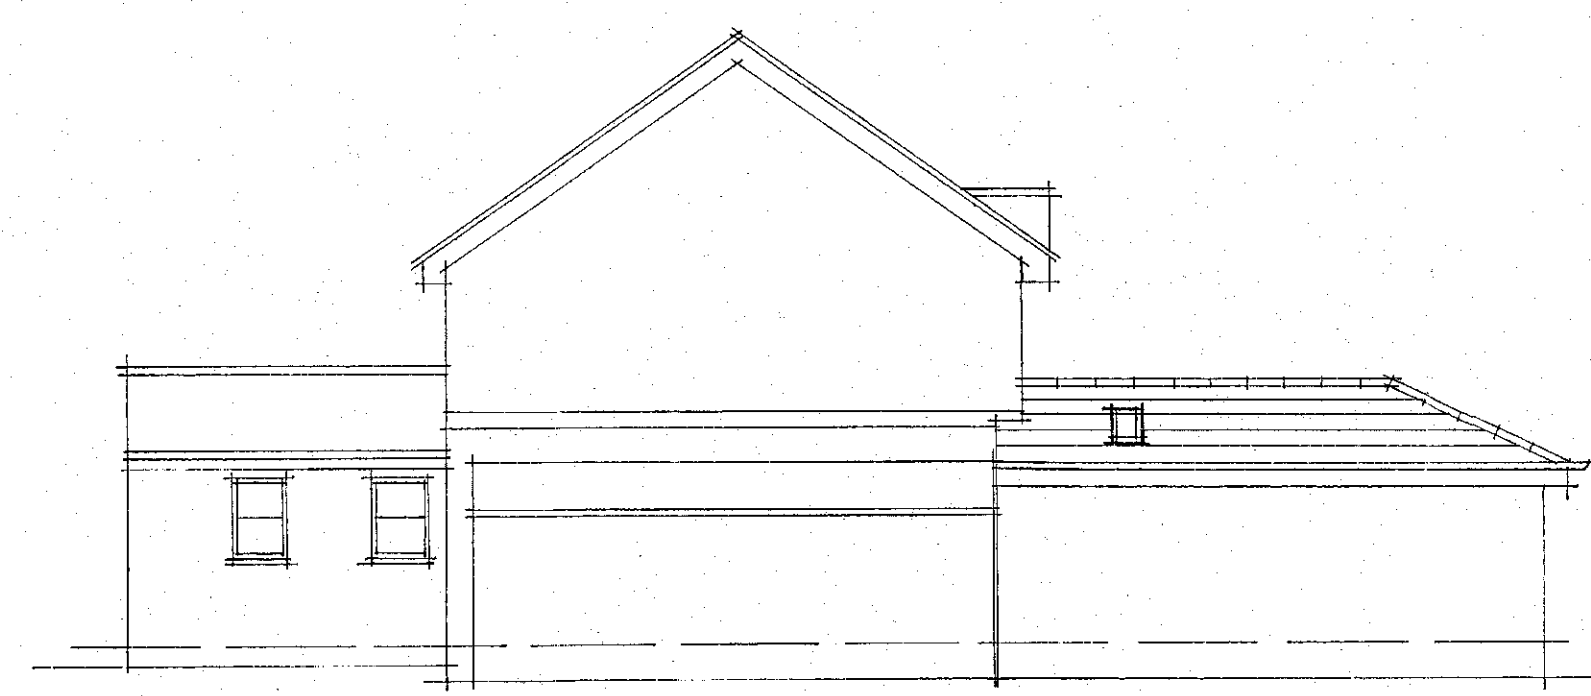

PROPOSED SIDE ELEVATION

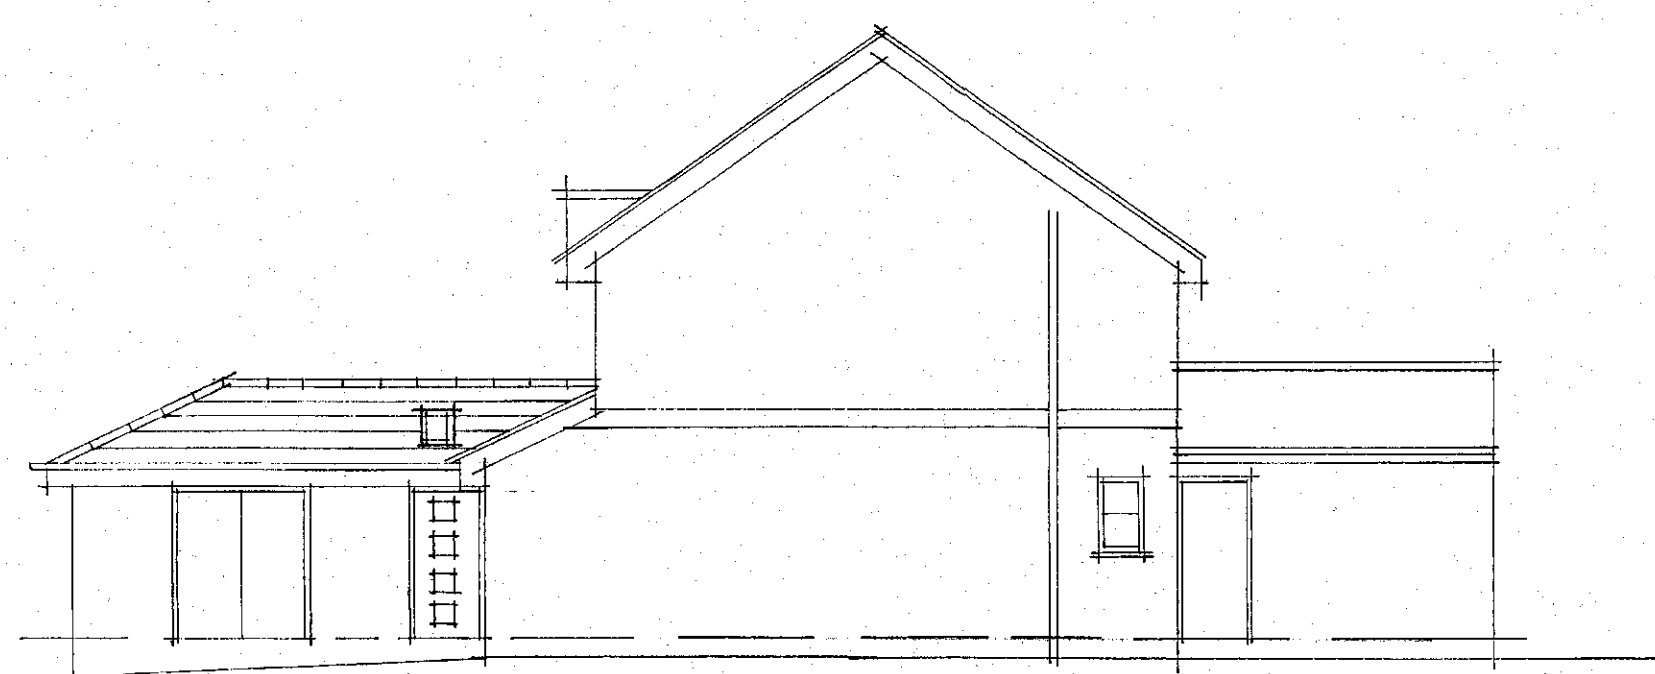

PROPOSED SIDE ELEVATION

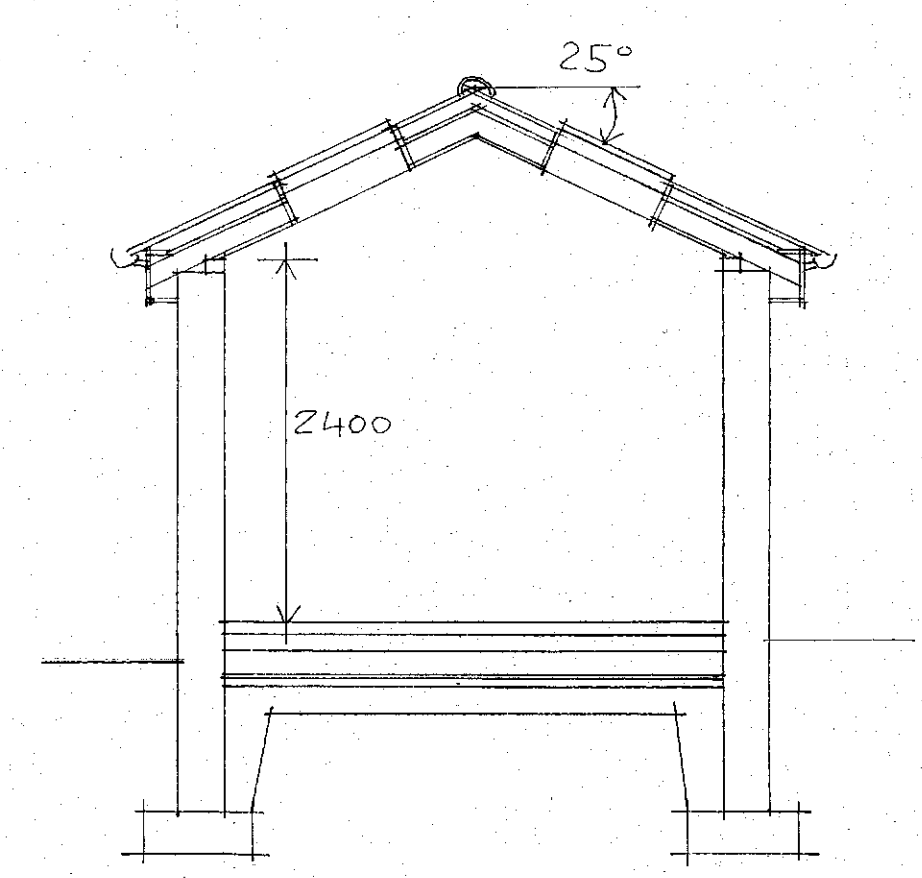

PROPOSED SECTION
A - A

J.R. Speight Architectural Design

39 Angel Street, Bolton-Upon-Deane, Rochdale, M63 8NA
Tel: 01709 618436 Email: jonathan.r.speight@gmail.com

A		Date	Revisions
© copyright			
BMBC CORPORATE MAIL ROOM 20 NOV 2013 Received by: _____ ORIGINAL COPY			
Client MR. PAUL ATWAL-BRICE			
Job Title 7 SPRINGWOOD GROVE, THURNSCOE.			
Drawing Title PROPOSED EXTENSION			
Scale 1:50 1:100			
Date NOV 2013		Drawn by JRS	
Dwg No. 13-037 / 04		Rev.	