





EXISTING FRONT ELEVATION
SCALE 1:100

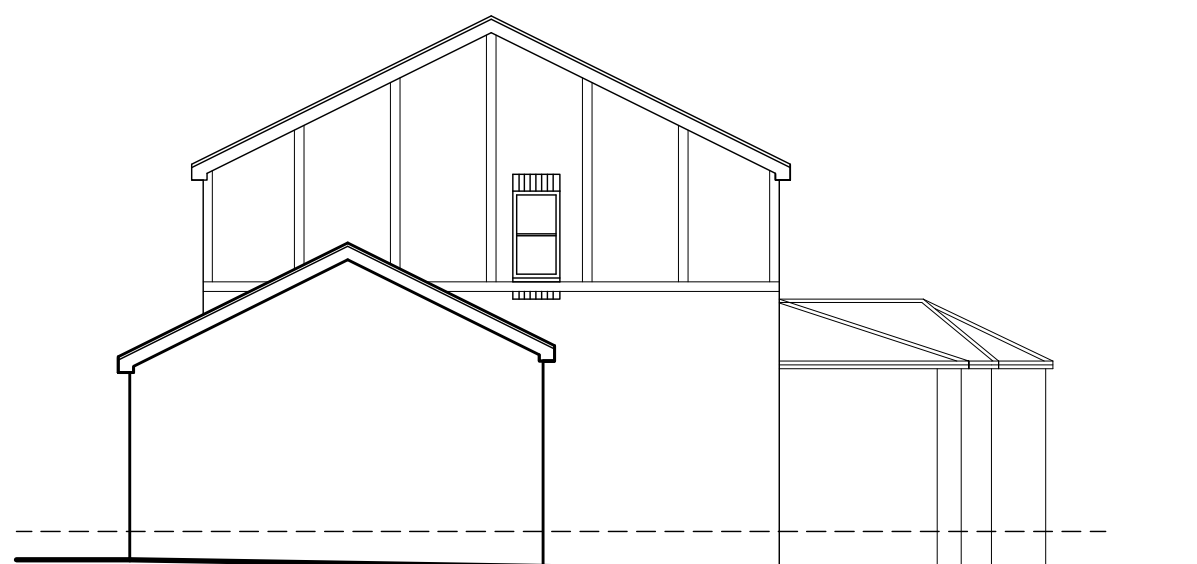

EXISTING SIDE ELEVATION
SCALE 1:100




EXISTING REAR ELEVATION
SCALE 1:100

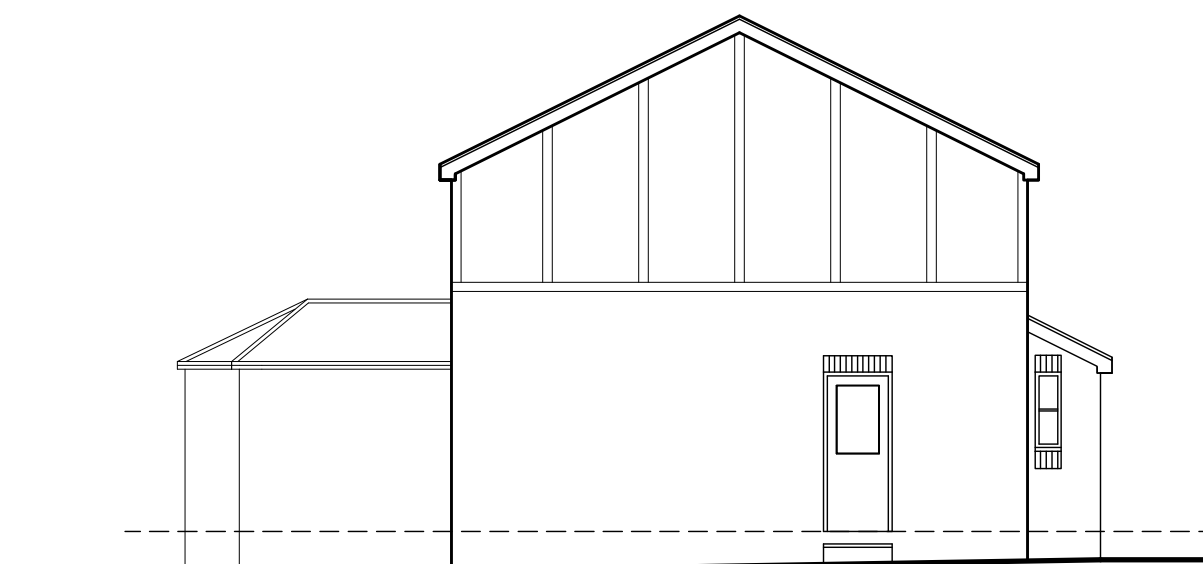

EXISTING SIDE ELEVATION
SCALE 1:100




PROPOSED FRONT ELEVATION
SCALE 1:100

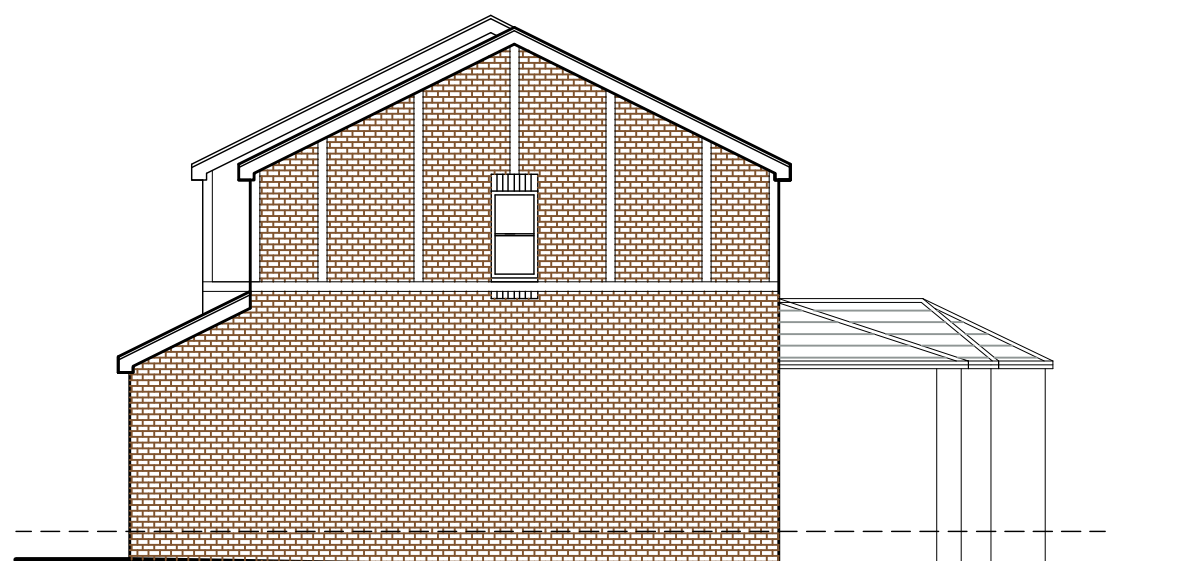


PROPOSED SIDE ELEVATION
SCALE 1:100




PROPOSED REAR ELEVATION
SCALE 1:100

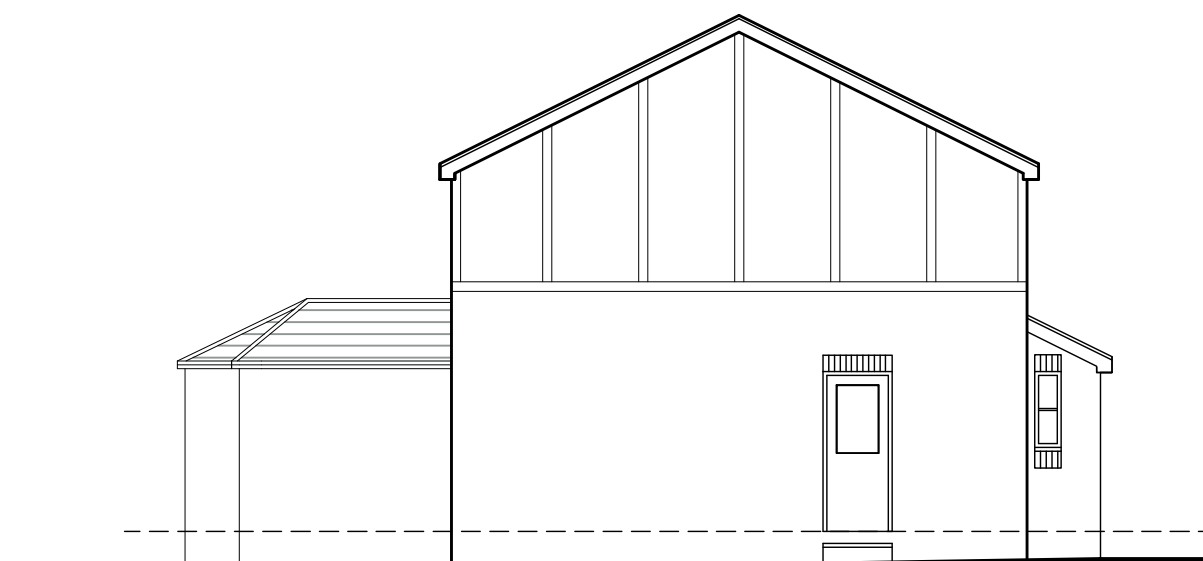


PROPOSED SIDE ELEVATION
SCALE 1:100

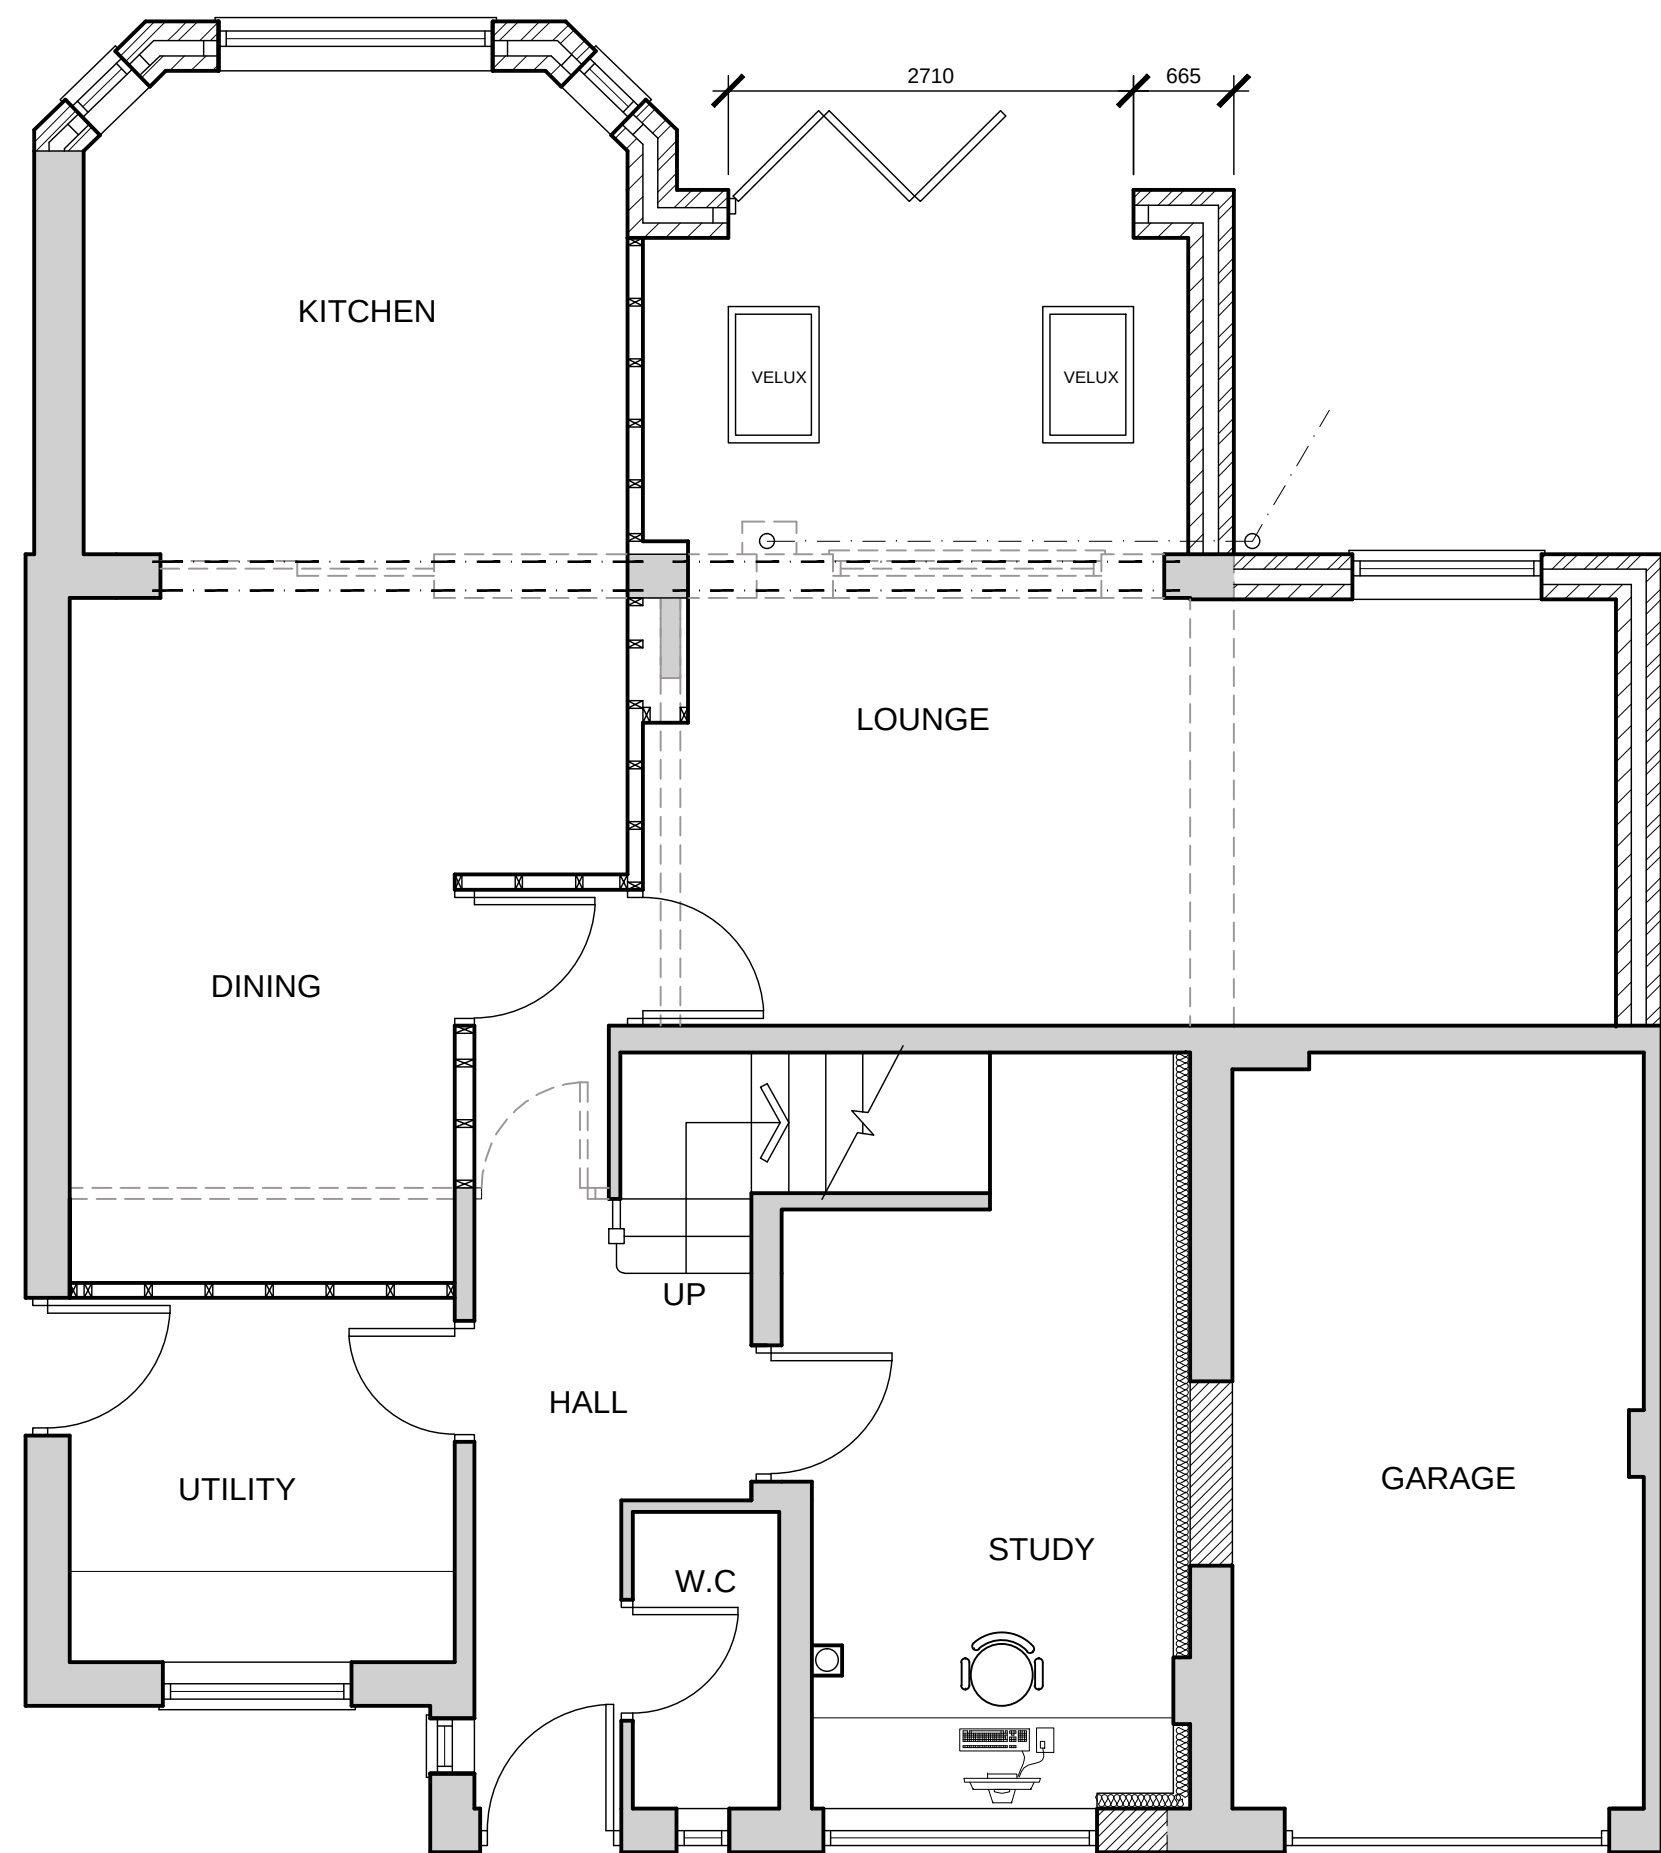


PROPOSED GROUND
FLOOR PLAN
SCALE 1:50

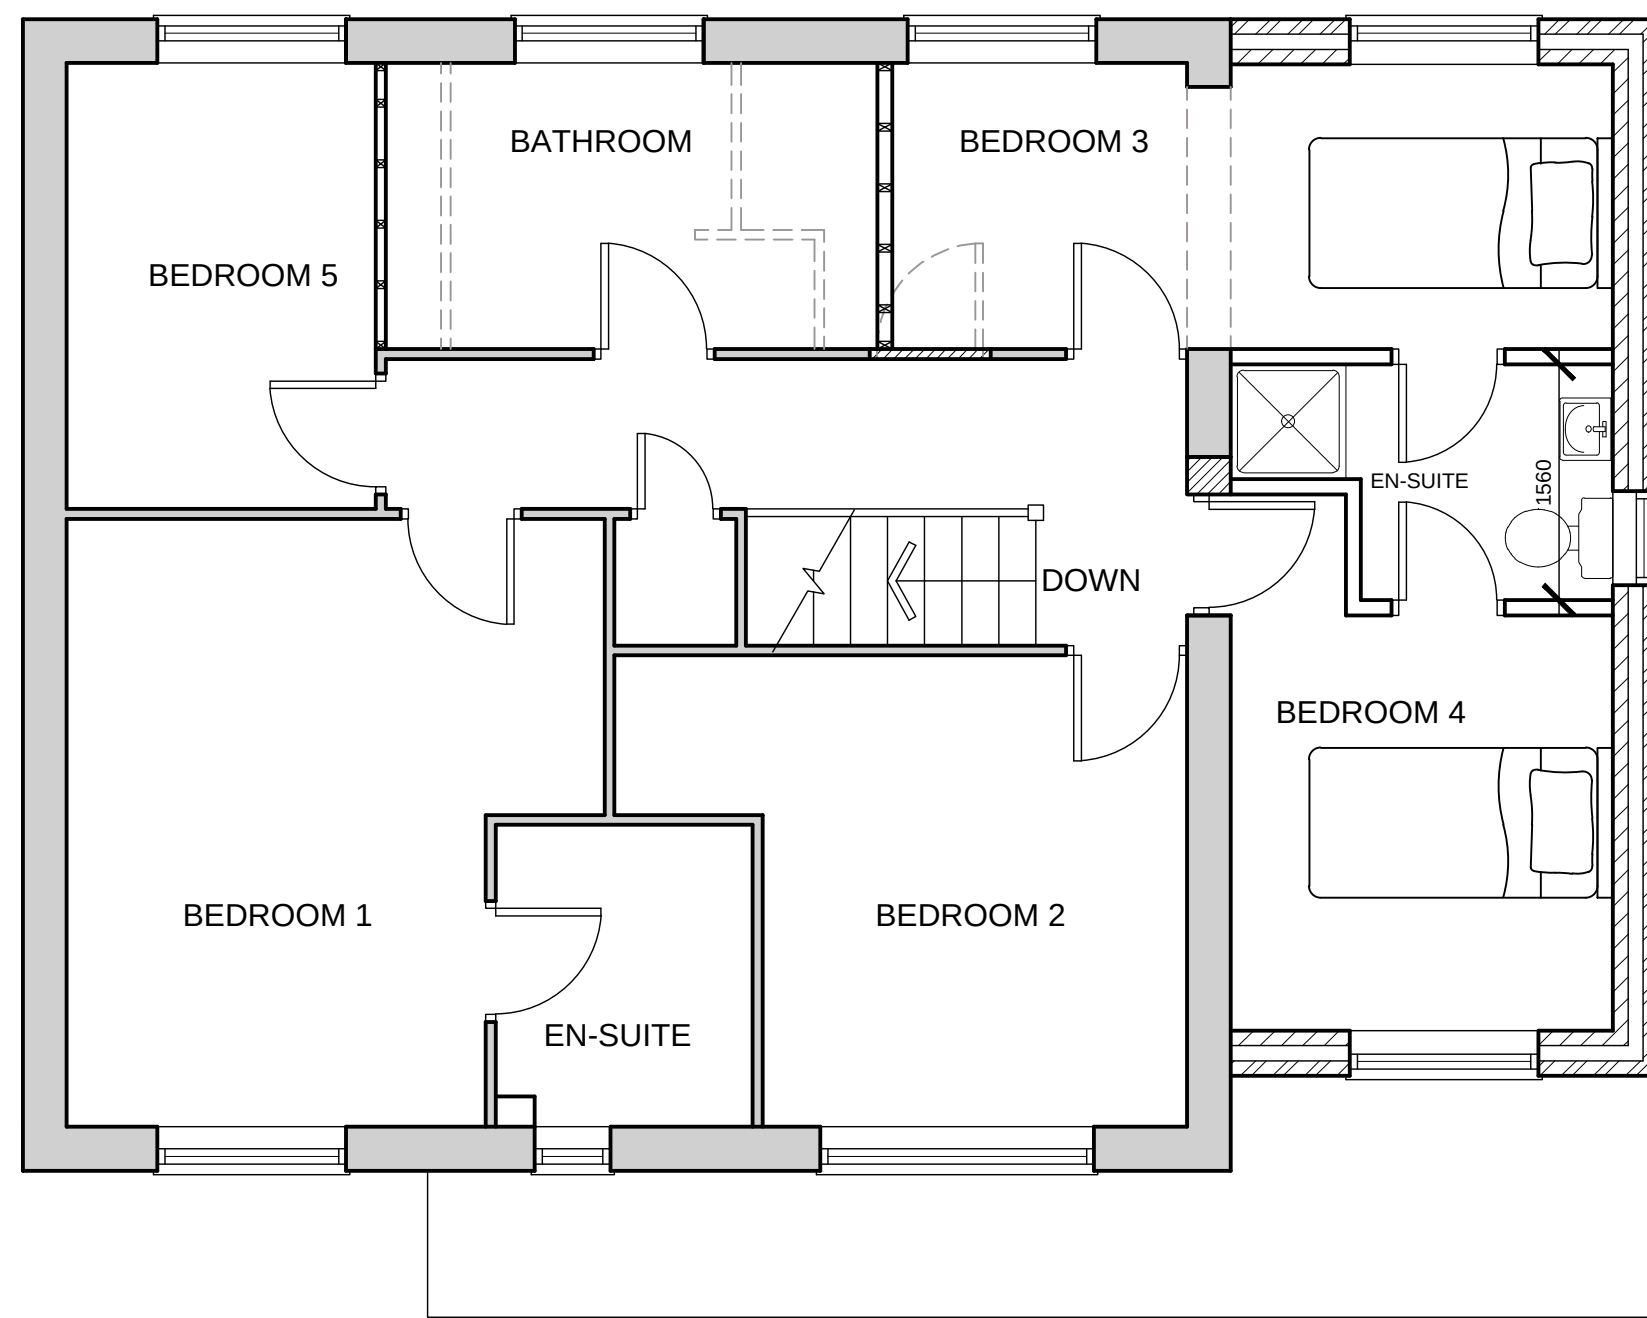

PROPOSED FIRST
FLOOR PLAN
SCALE 1:50

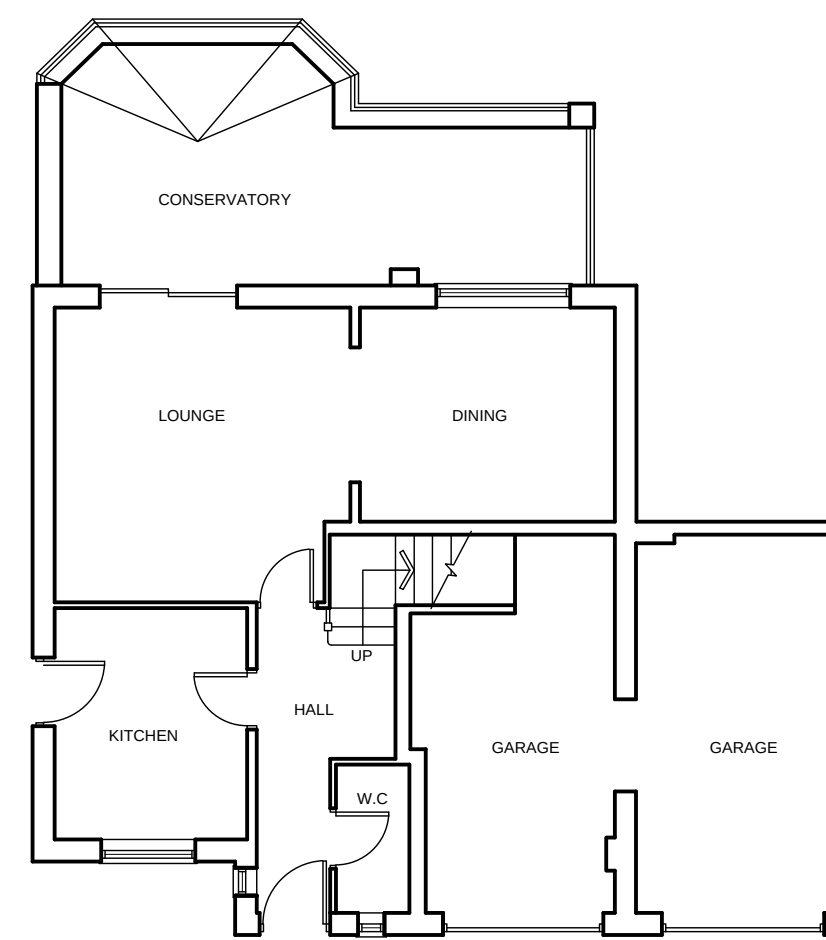

EXISTING GROUND
FLOOR PLAN
SCALE 1:100

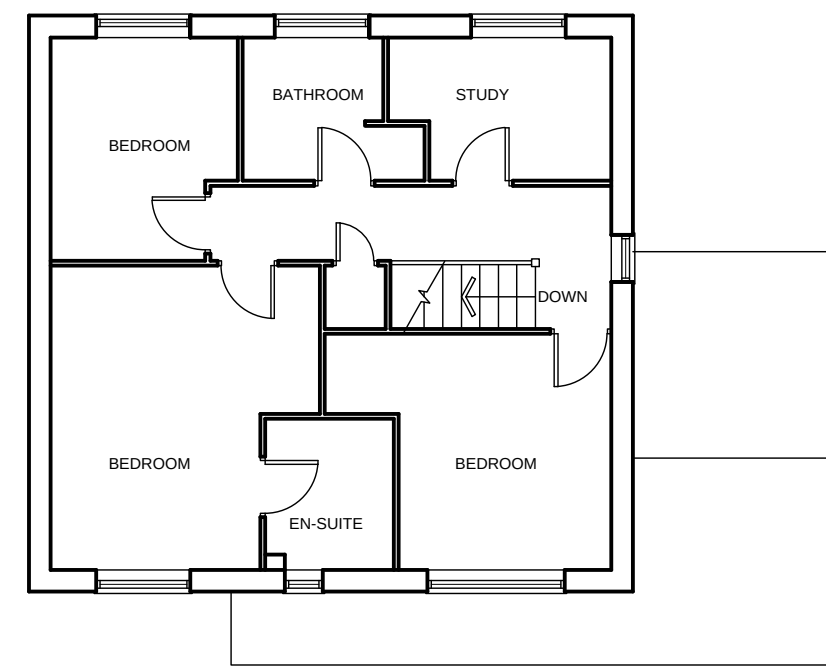

EXISTING FIRST
FLOOR PLAN
SCALE 1:100



LOCATION PLAN
SCALE 1:1250

 White Agus PARTNERSHIP ARCHITECTURAL SERVICES AND SURVEYORS			8 MORSTON BUSINESS PARK, WHALEY ROAD, BARUGH GREEN, BARNSELEY, S75 1HQ Phone: 01226 208482 Fax: 01226 283030 Email: info@whiteaguspartnership.co.uk Web: www.whiteaguspartnership.co.uk		
Project: PROPOSED EXTENSION & ALTERATIONS 42 ST ANDREWS DRIVE, DARTON BARNSELEY, S75 5LX			Client: MR ABOUTALEB AKHGARKODAZ		
Drawing Title: PLANS & ELEVATIONS			Date: NOVEMBER 2013	Scale: AS SHOWN	
Ref. 13-066			Dwg. No. 03	Rev.	
Date	Suffix	Description	Date	Suffix	Description