




FIRST FLOOR LAYOUT.

SURVEY @ 1:100M.

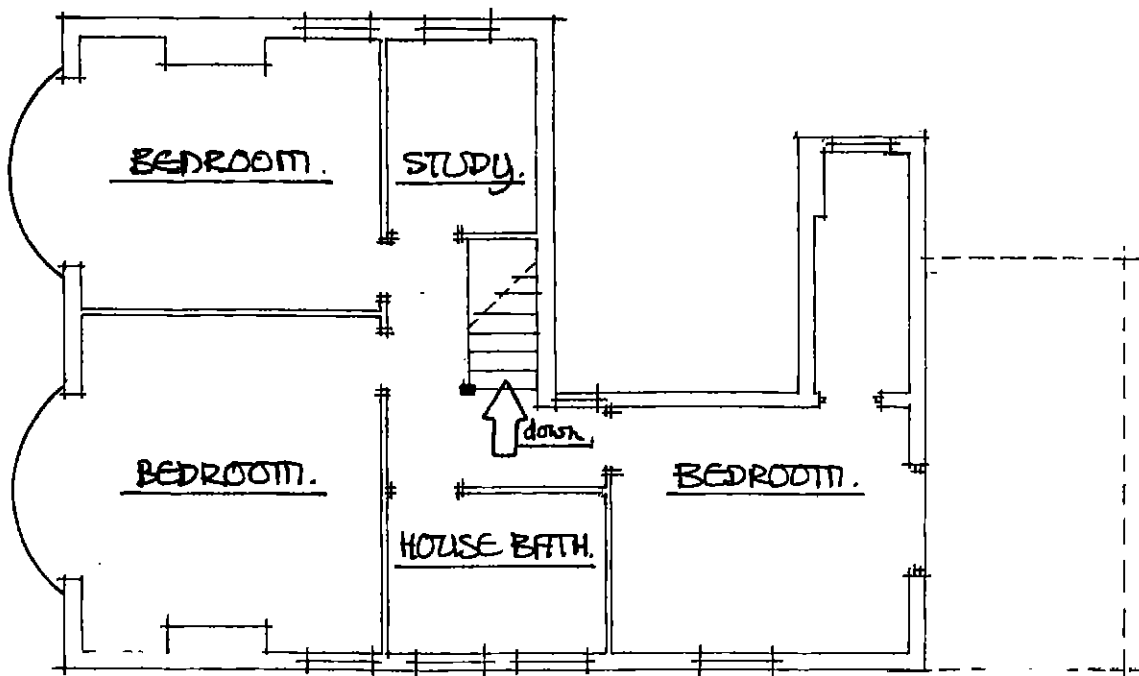

GROUND FLOOR LAYOUT.

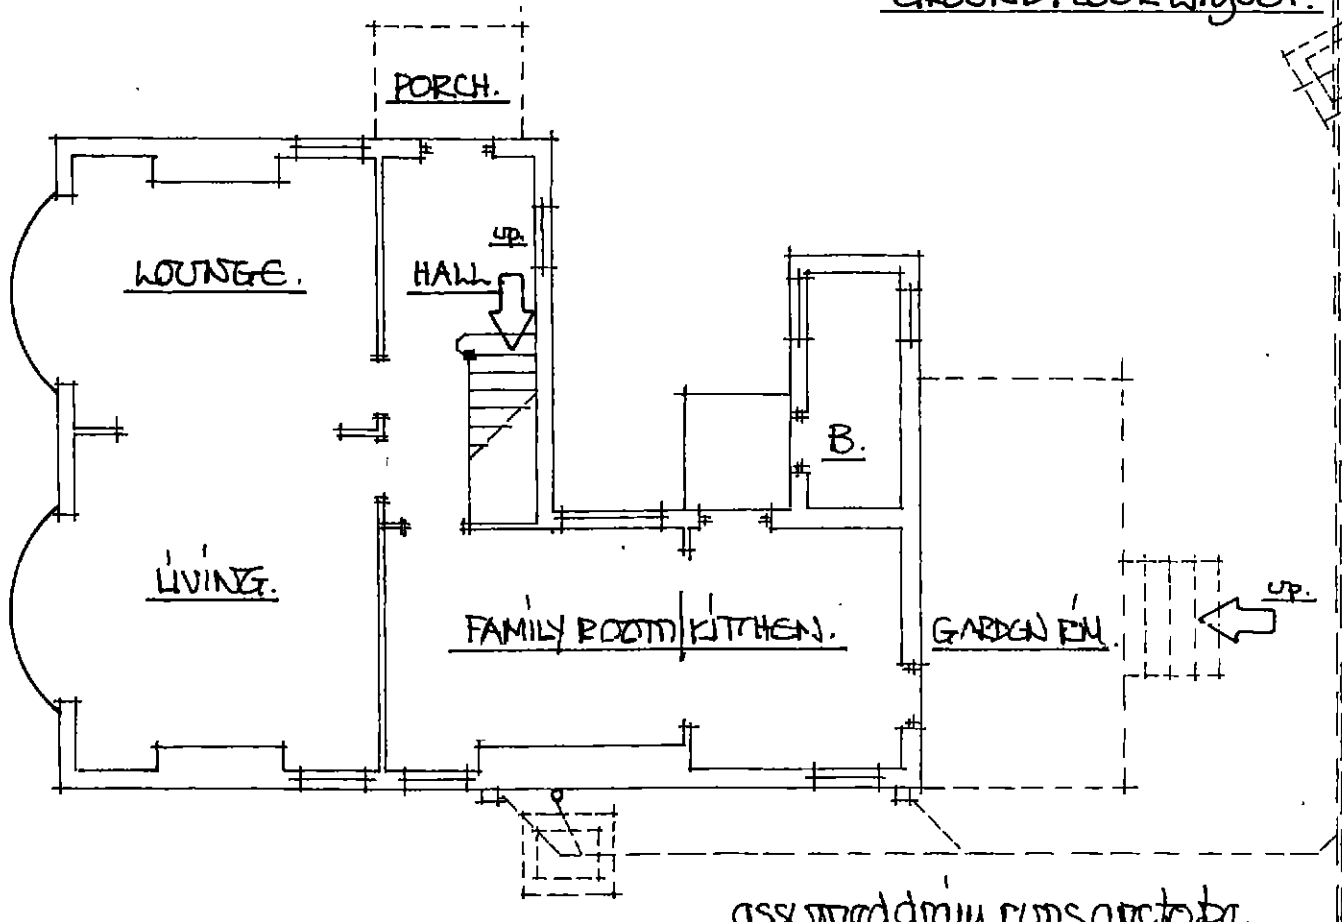


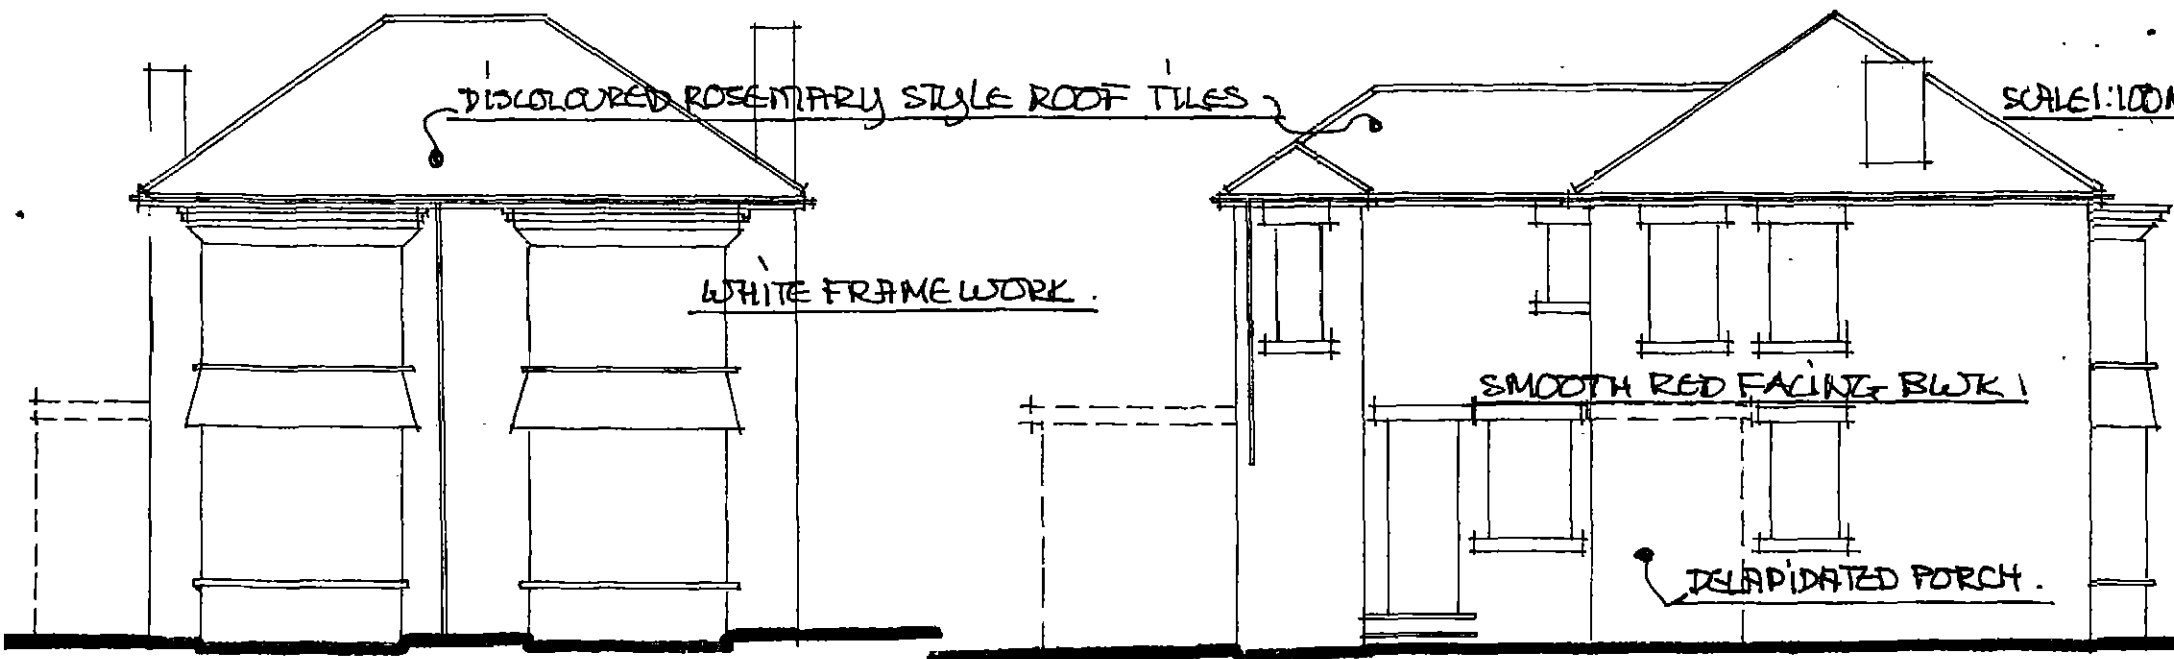


FRONT ELEVATION.

REAR ELEVATION.


SIDE ELEVATION FROM NO 73.

SIDE ELEVATION FROM NO 69.

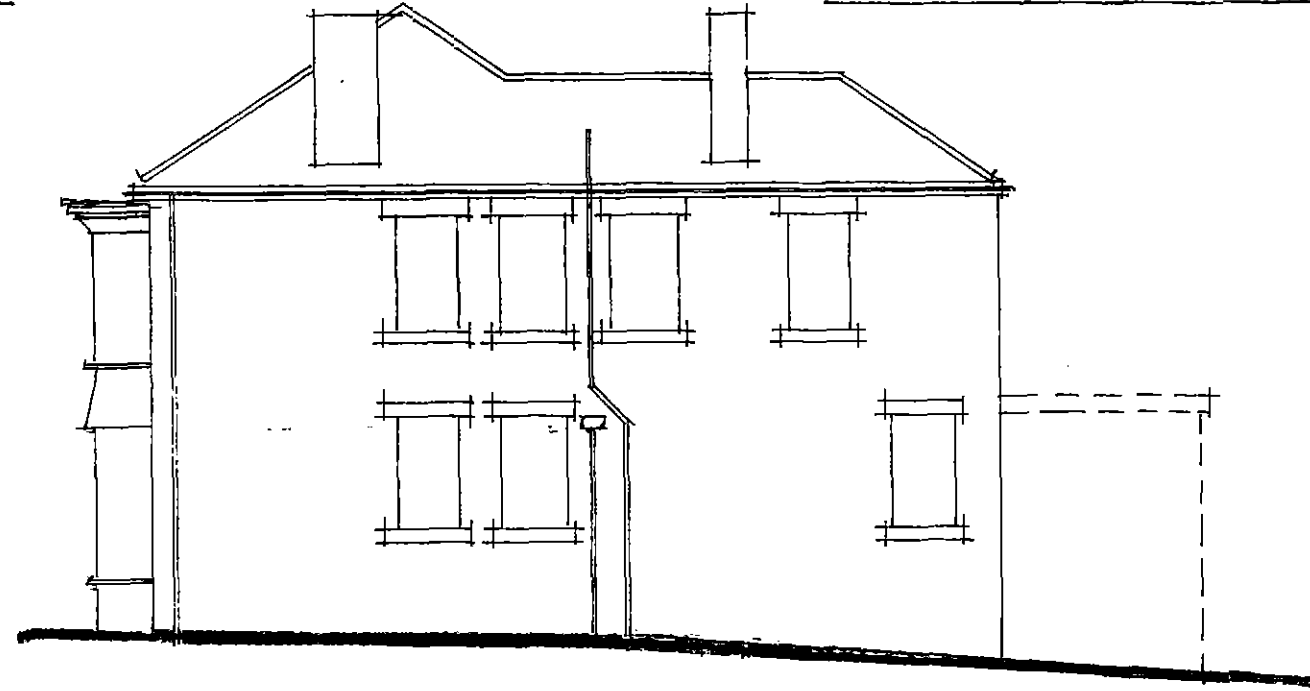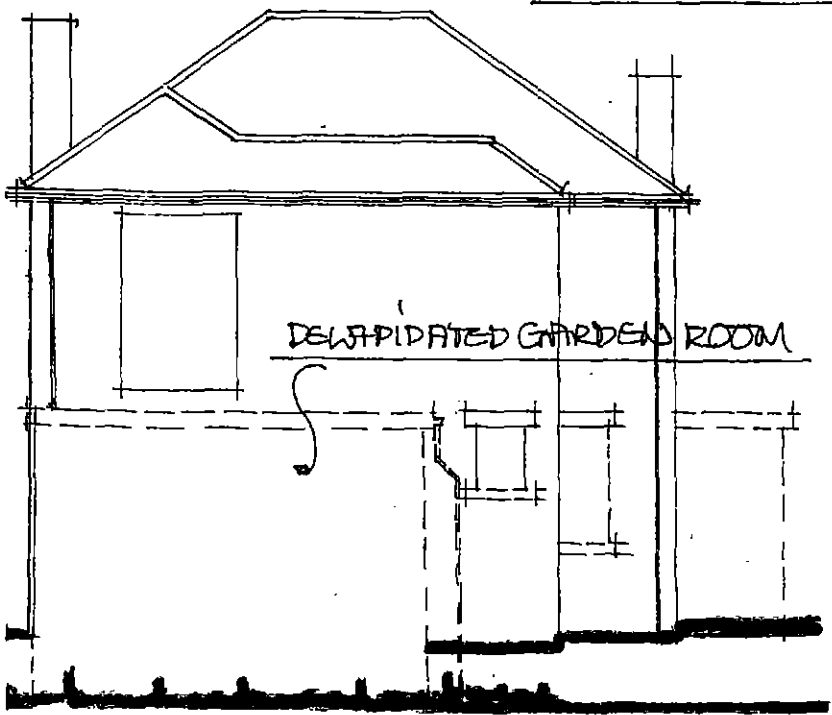


PROPOSED FIRST FLOOR.


SCALE 1:100M.

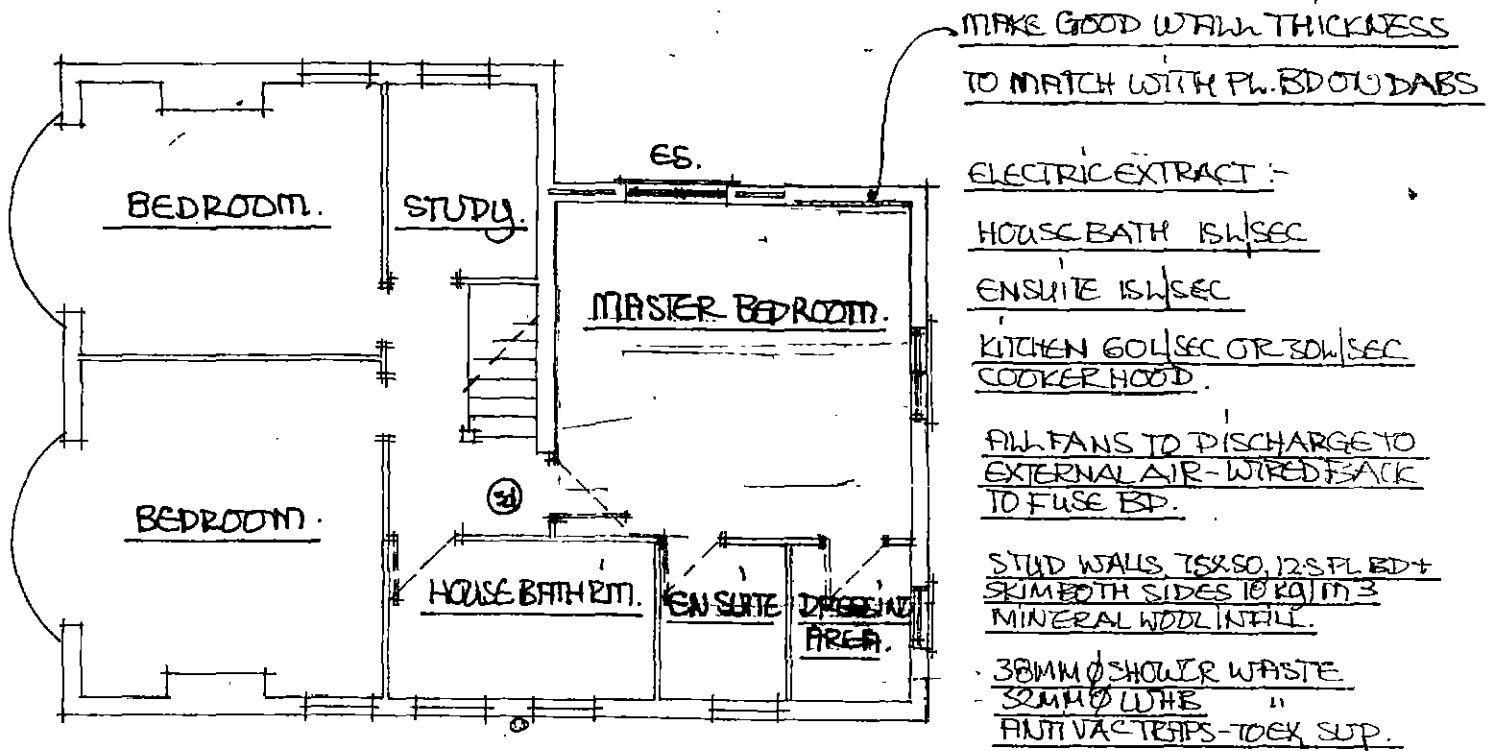


PROPOSED GROUND FLOOR.

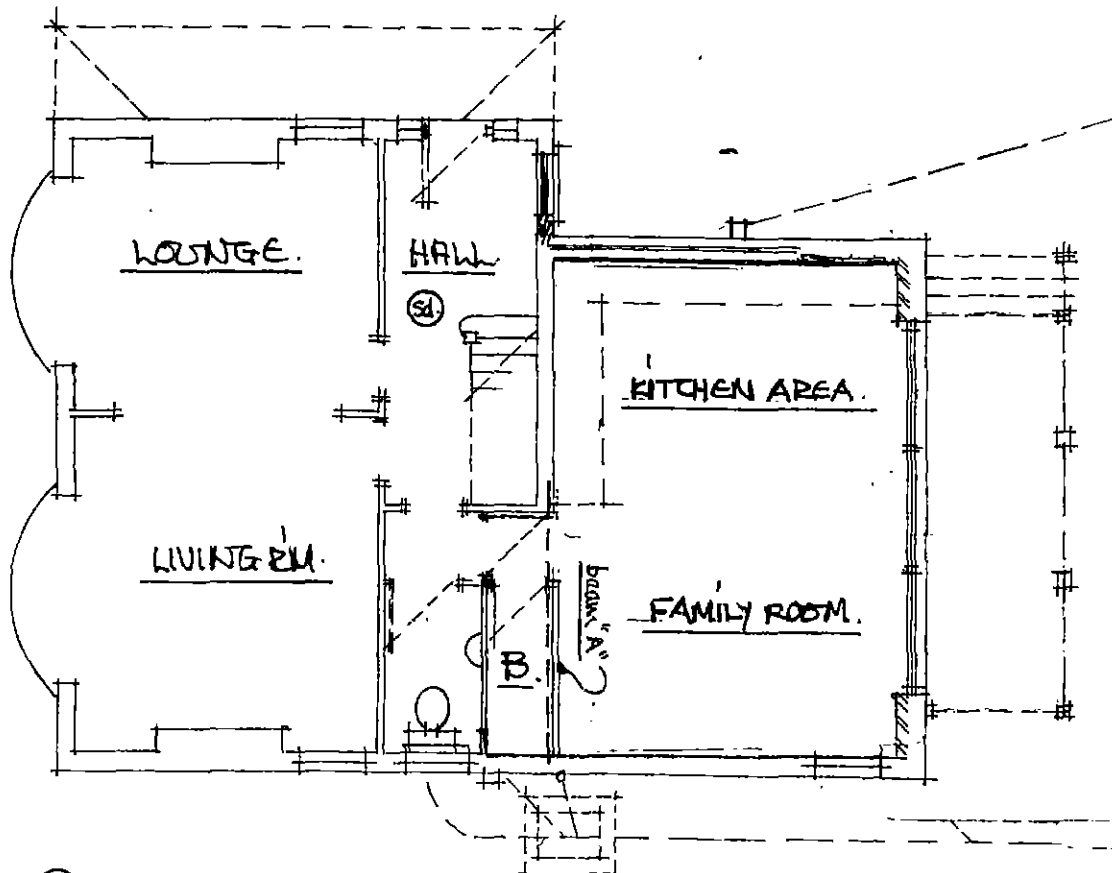

- 54 shows ceiling mounted smoke detectors wired back to fuse bd - interlinked + battery back up - fitted 300mm min from wall junctions + light fittings.
- ES. shows fire safety escape sash 750 min high x 450 min wide to open thro' 90° bottom of sash between 800 / 1100 above floor level.

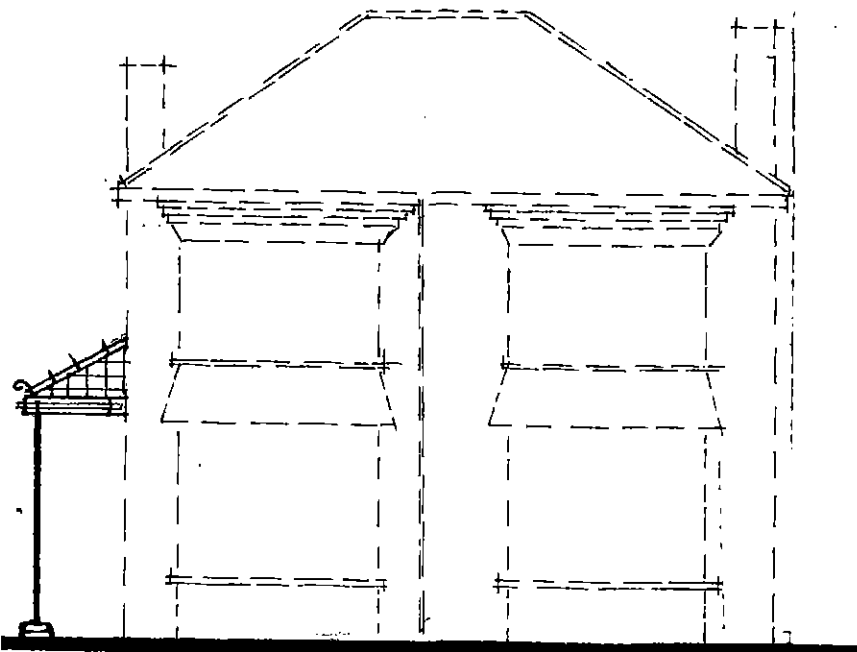

PROPOSED FRONT.

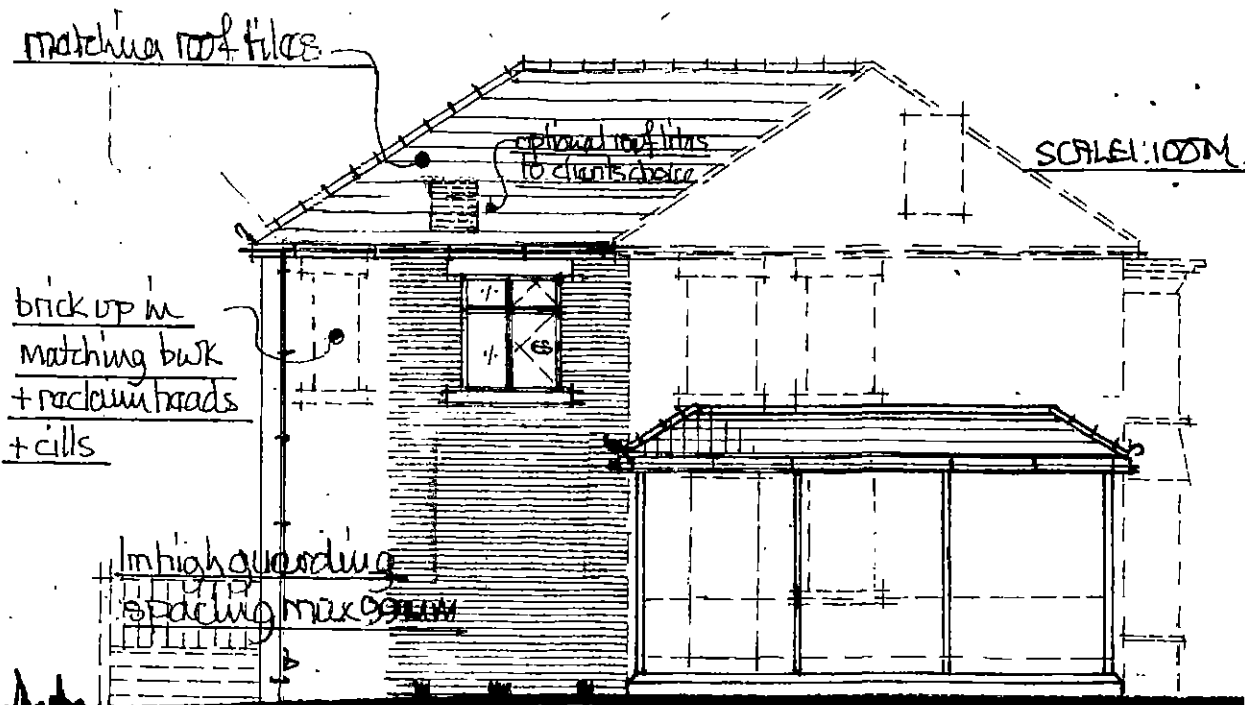


PROP. SIDE FROM NO 73.

PROPOSED REAR.



matching upvc frames.

REDUCE GLT TO
BELOW DPC
LEVEL

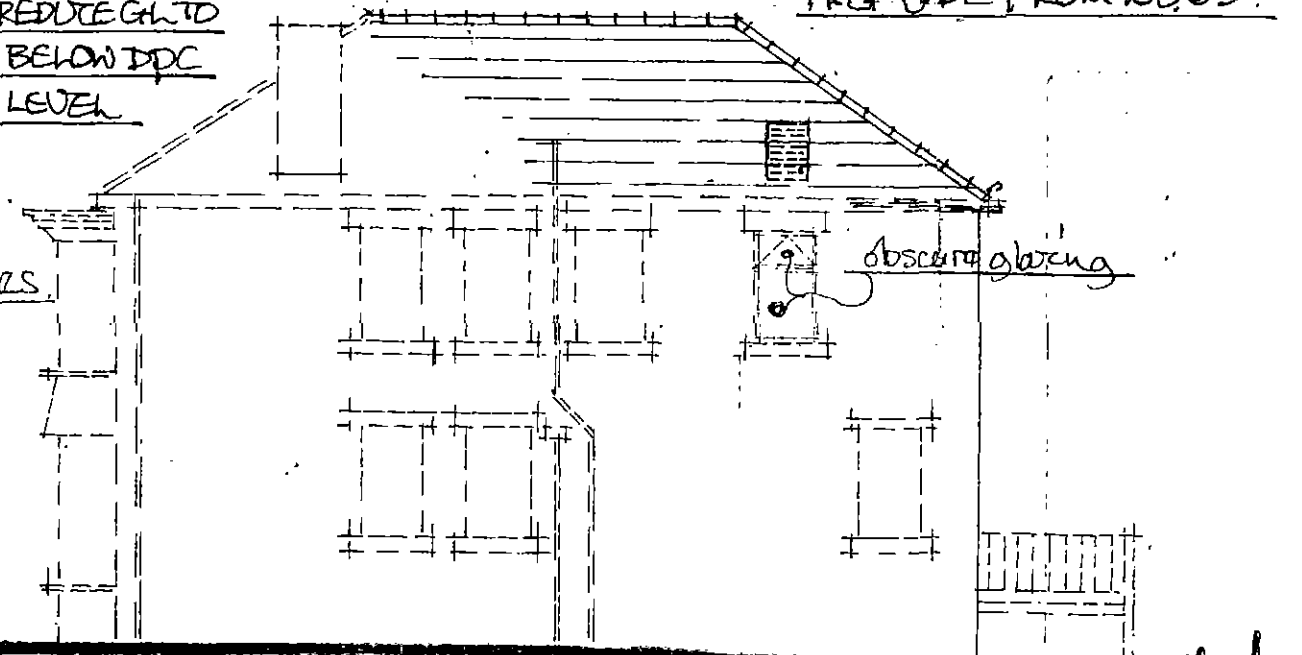

PROP. SIDE FROM NO 69.

obscure glazing

STEPS TO CLIENTS CHOICE.