




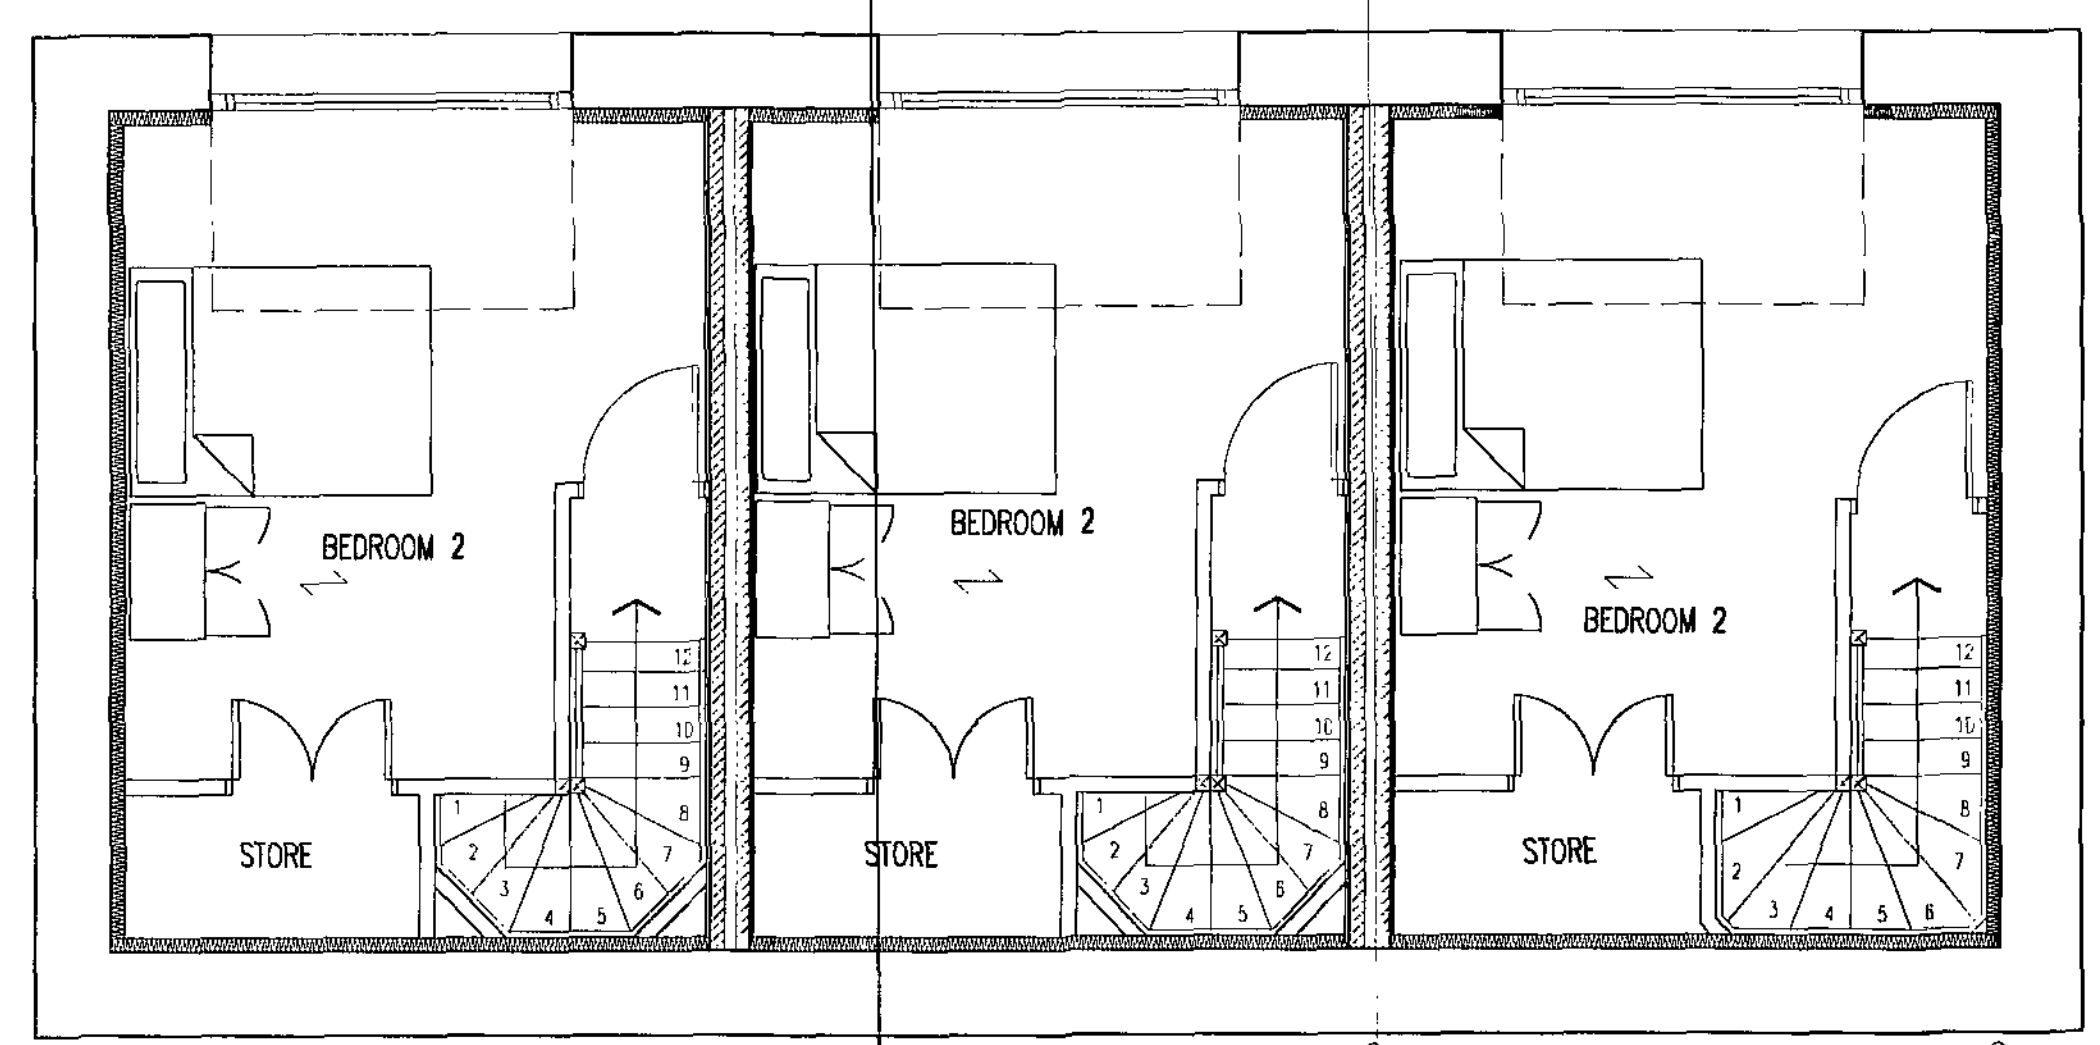

SECOND FLOOR PLAN
SCALE 1:50

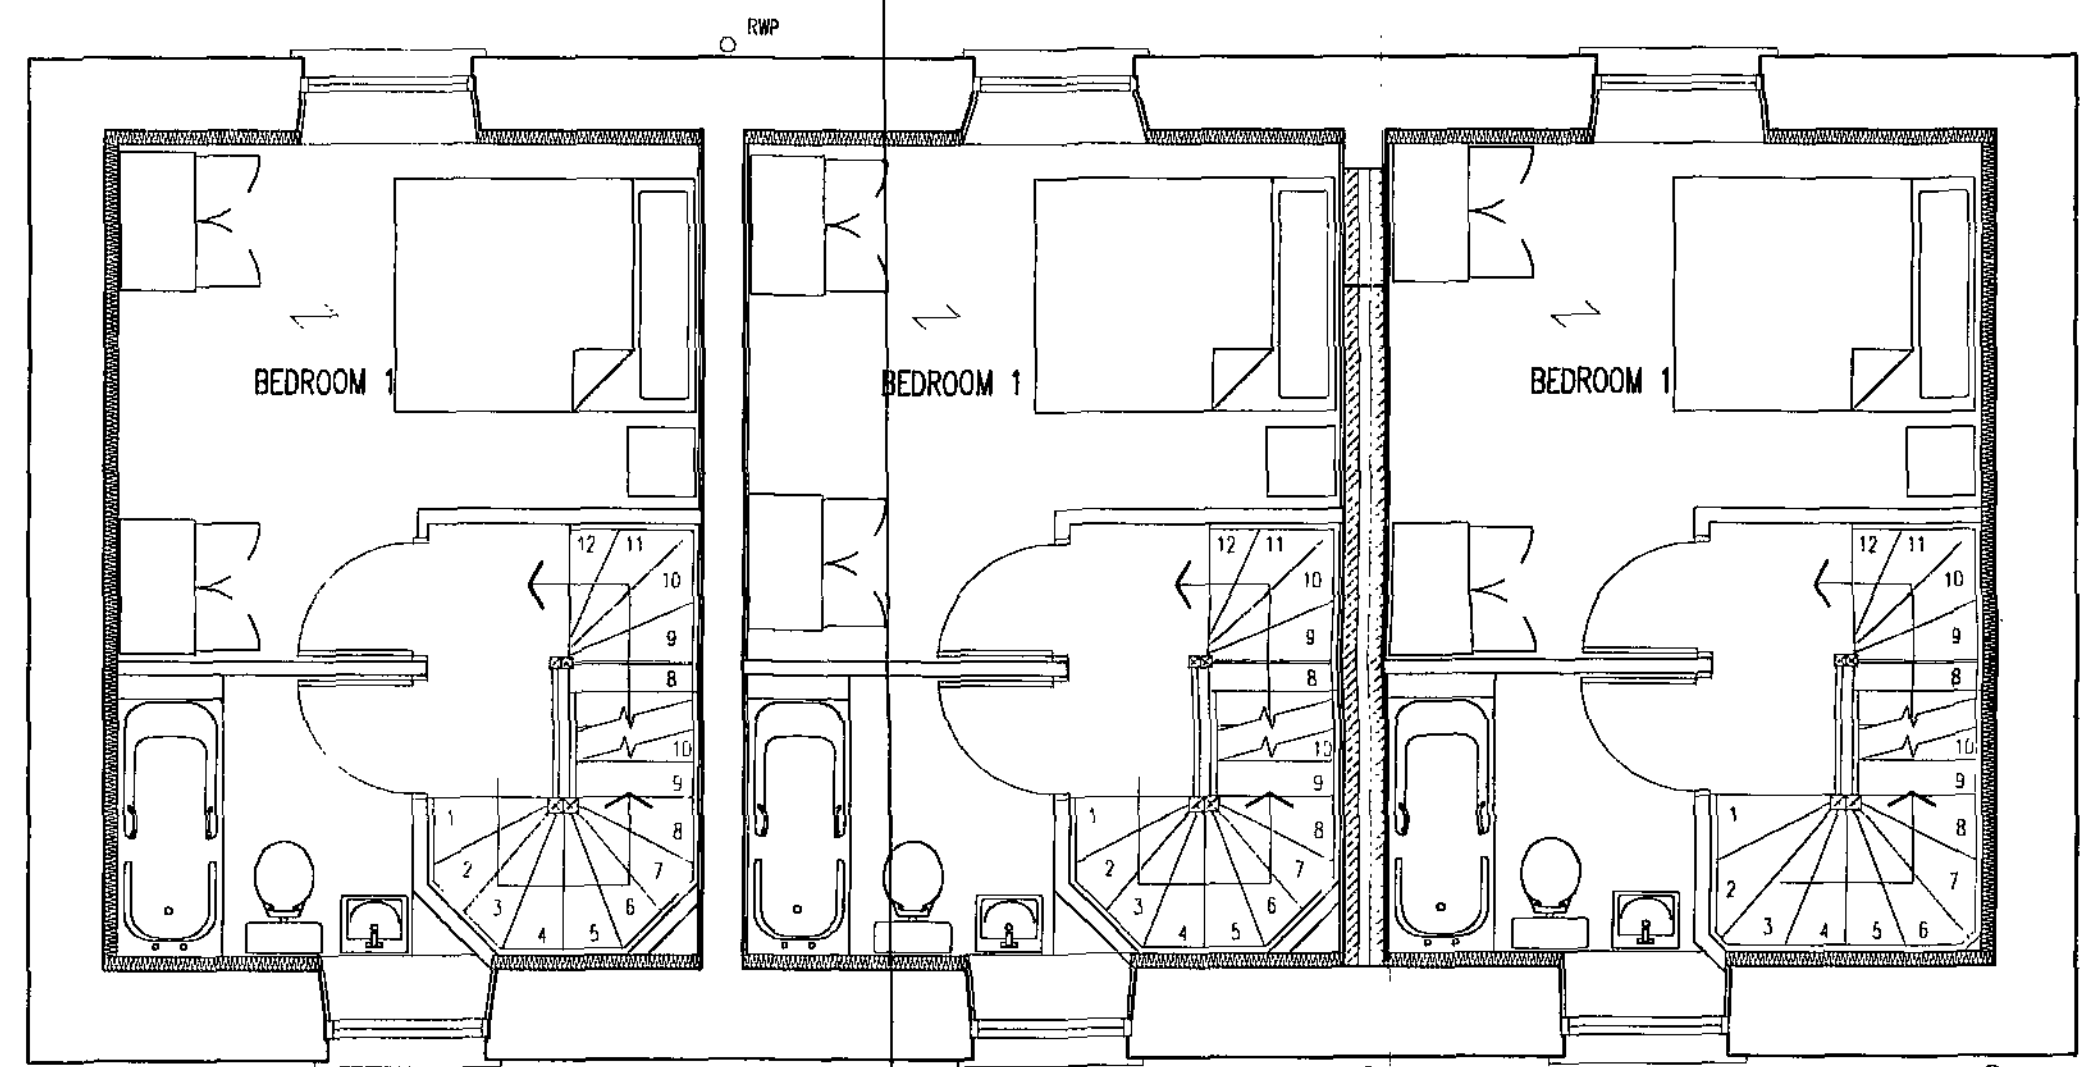


FIRST FLOOR PLAN
SCALE 1:50

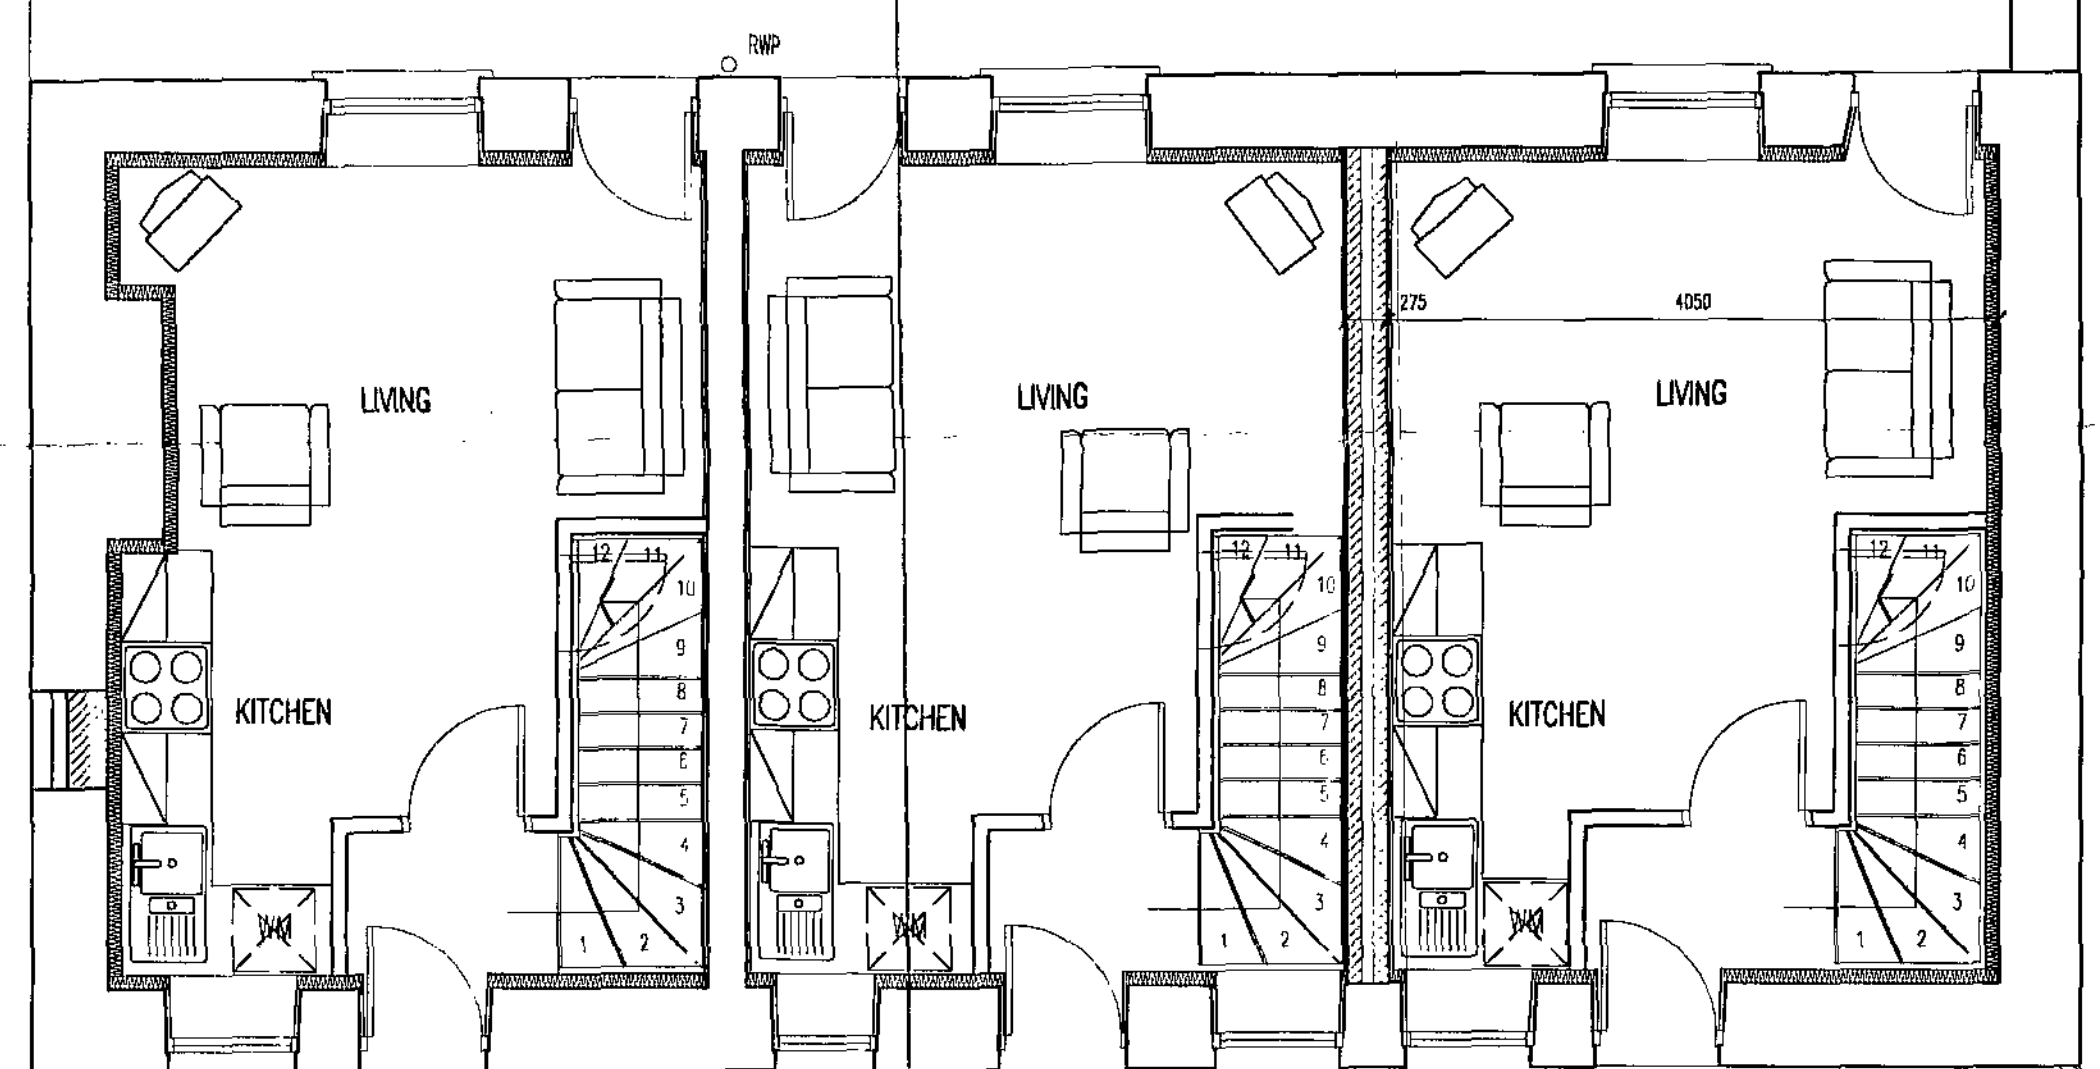


GROUND FLOOR PLAN
SCALE 1:50




FRONT ELEVATION
SCALE 1:100

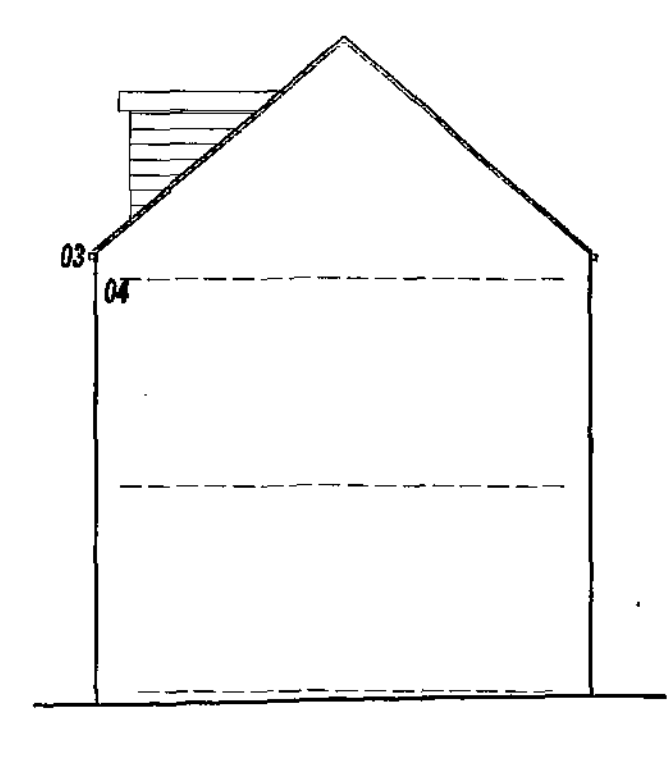


SIDE ELEVATION
SCALE 1:100

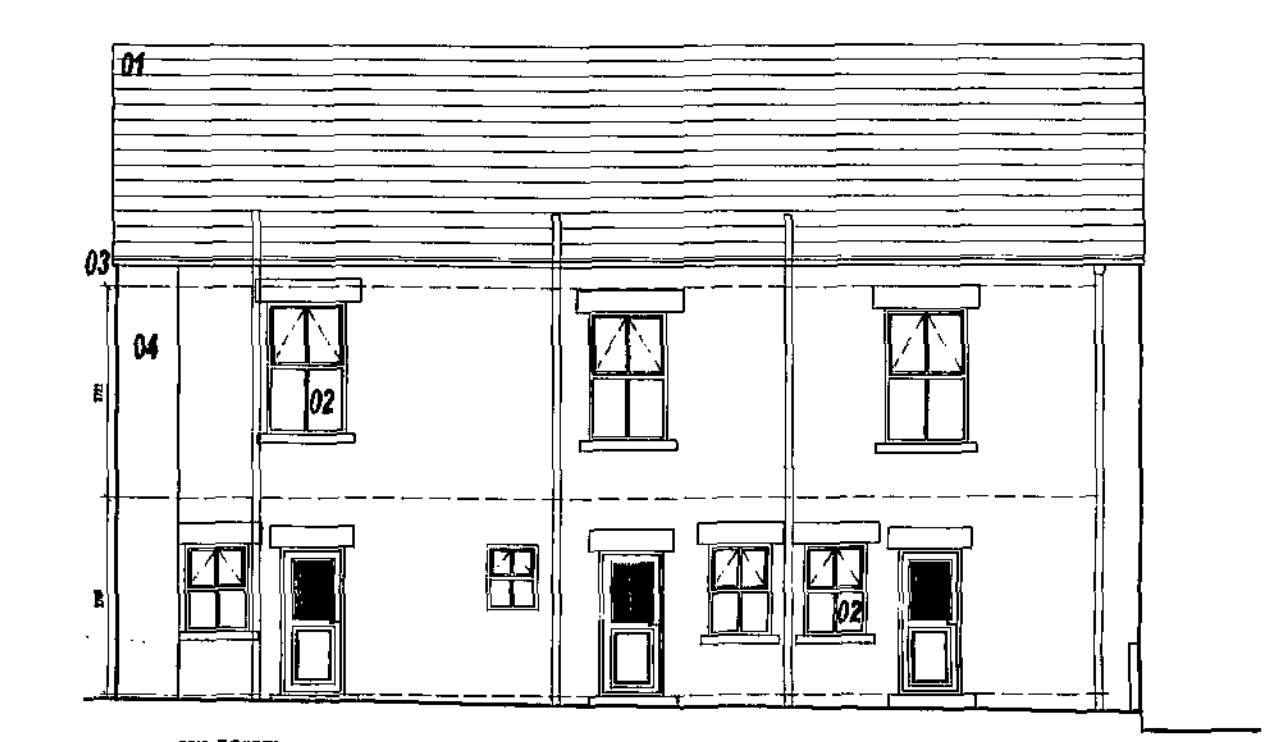


REAR ELEVATION
SCALE 1:100

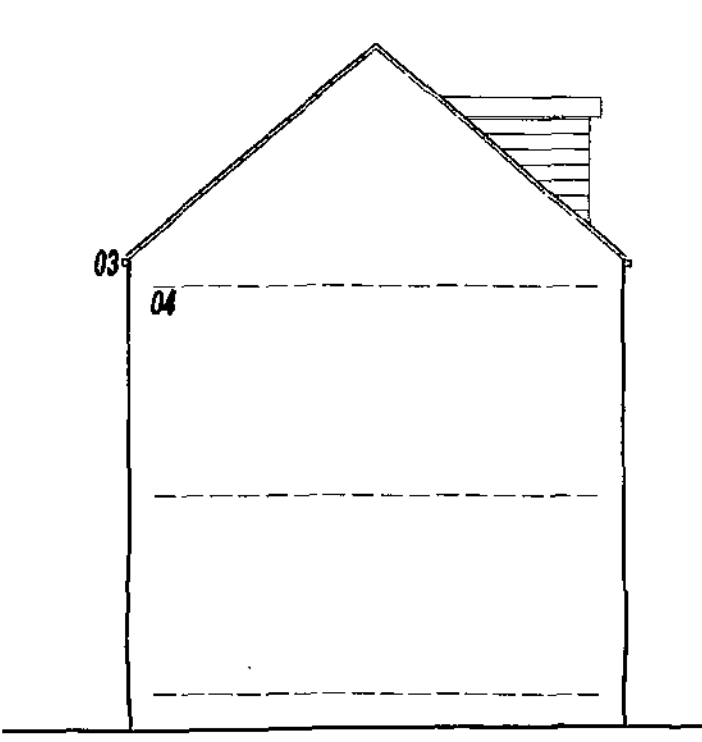

SIDE ELEVATION
SCALE 1:100

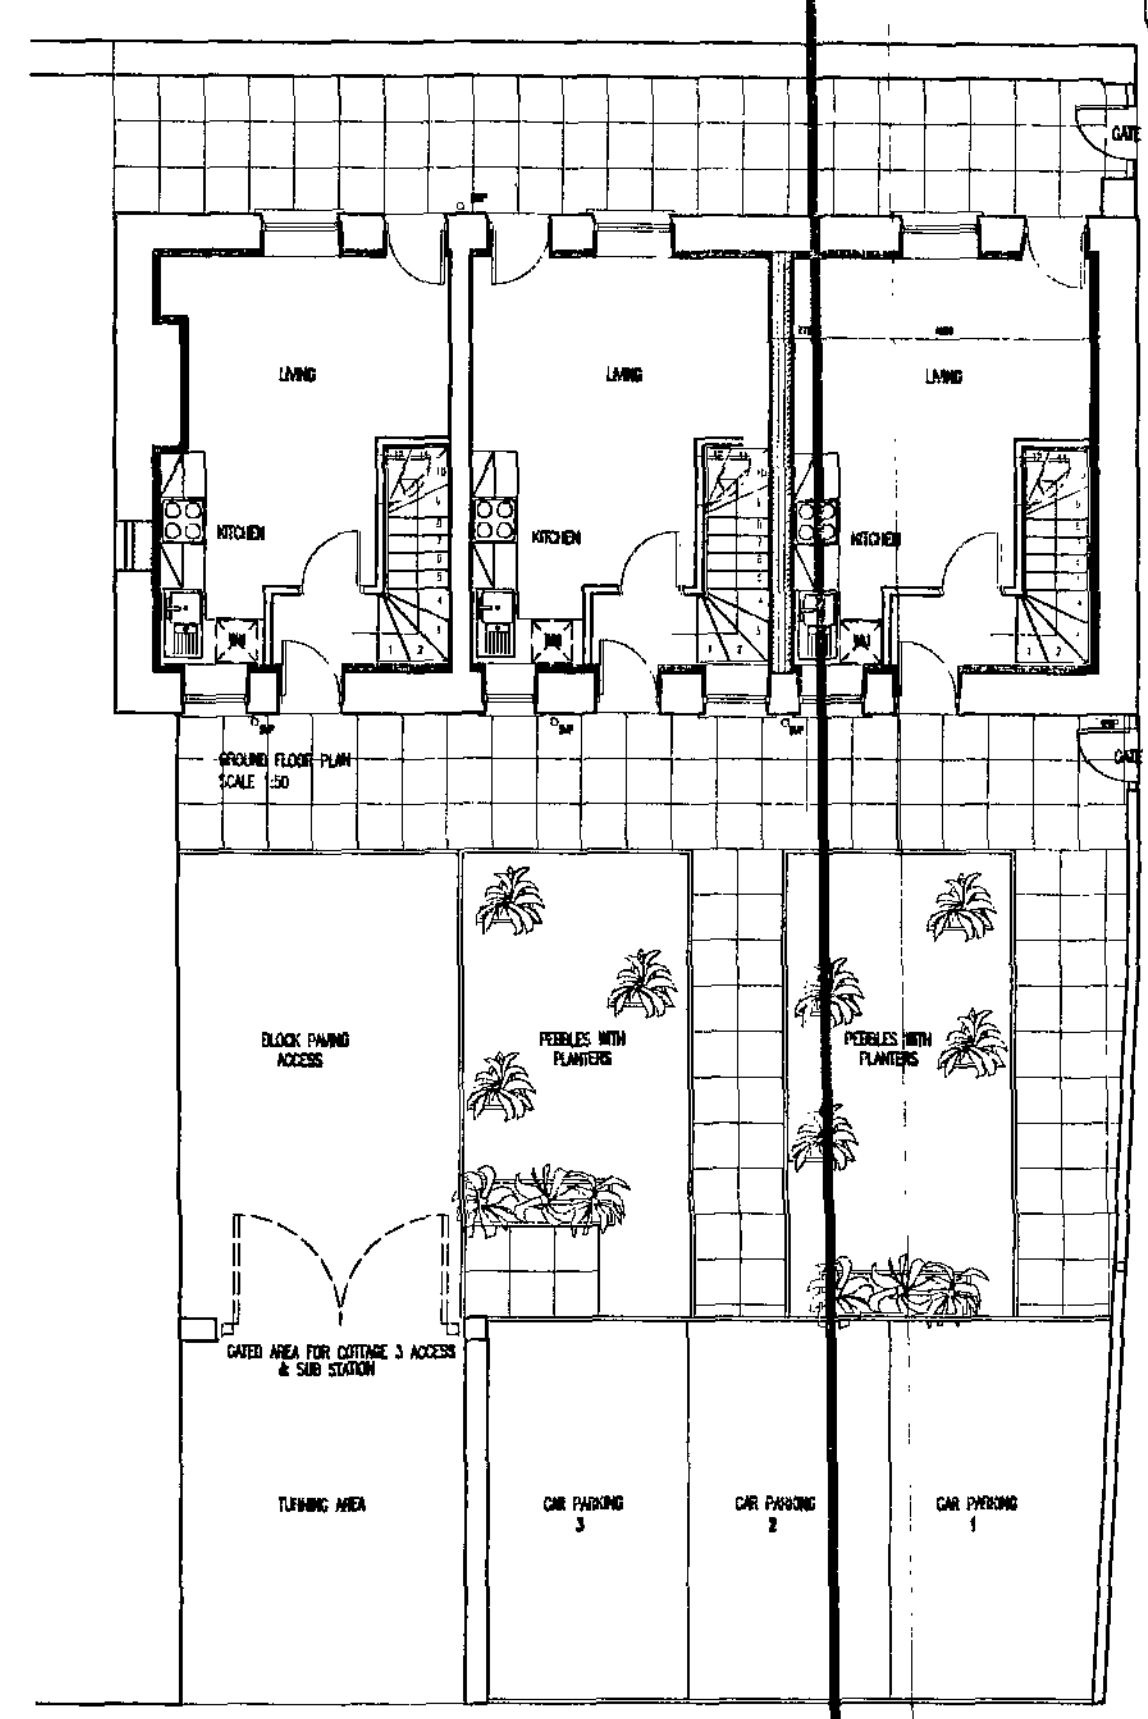

SITE PLAN 1:100

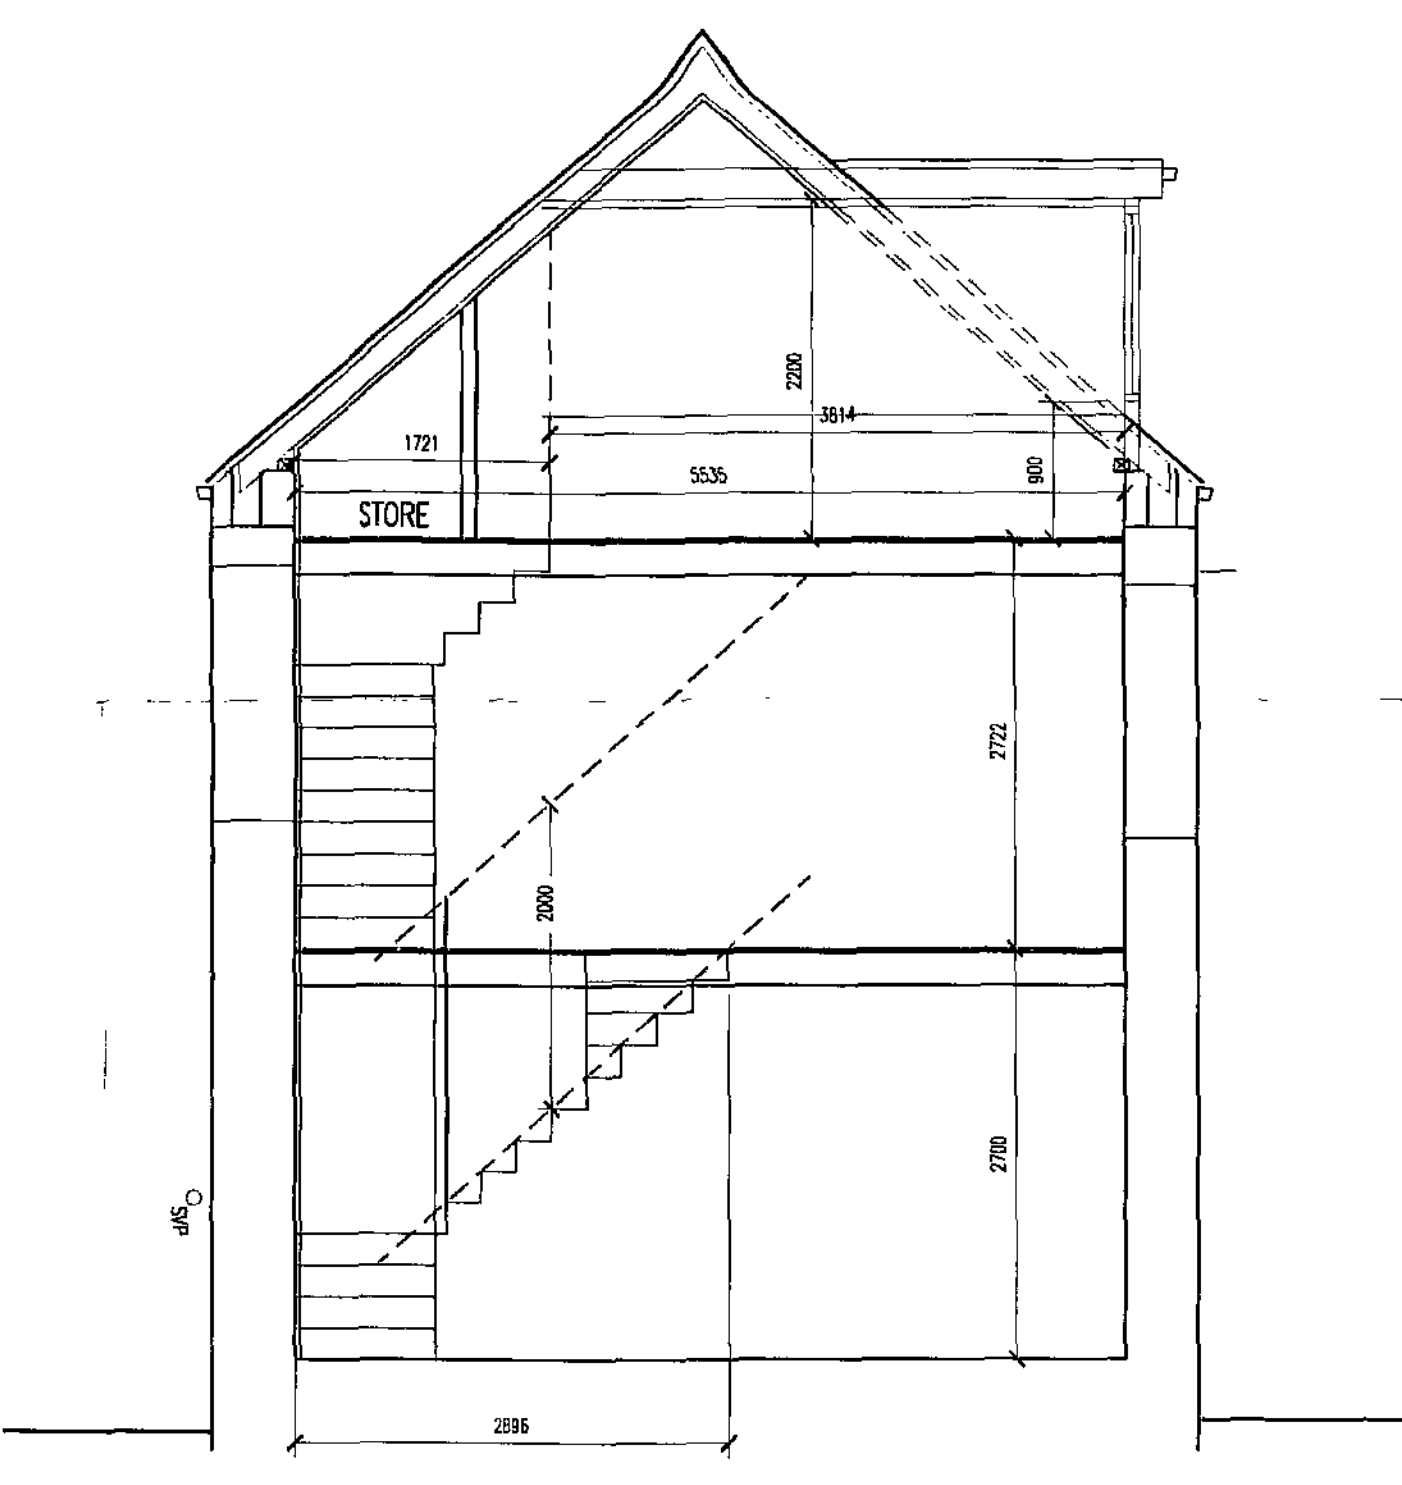

SECTION
SCALE 1:50

MATERIALS:


- 01 ETERNIT SLATE ROOF COVERING
- 02 BROWN UPVC WINDOWS / DOORS
- 03 BROWN UPVC GUTTERS, FASCIAS & RWPS
- 04 EXISTING STONEMWORK TO BE RAKED OUT AND REPOINTED. STONE AND CILLS TO BE CLEANED

codh				
Code Studios Ltd Hope Works, 25 Mowbray Street, Sheffield, S3 8EL t: 0870 990 3095 f: 0870 990 3096 e: info@codestudios.co.uk				
RICHARD SENIOR	Client			
REGENT GARDENS	Job			
PROPOSED PLANS, ELEVATIONS & SECTION	Title			
DRAWN	CHECKED	DATE	SCALE	A1 ISSUE
LJ		06/09	1:100	1:50
REVISION	DRAWING	STATUS	DRAWING NUMBER	
A	-		1651-002	


Samuel Meryn for
Barnes
18 JUL 2009
C:\projects\1651-002

© COPYRIGHT EXISTS ON THE DESIGN AND INFORMATION SHOWN ON THIS DRAWING. The Contractor must verify all dimensions on site before making any alterations or commencing work of any kind. All dimensions to be scaled from this drawing. Architect to be notified of any discrepancies in dimensions immediately.


Barnsley Metropolitan
Council
16 JUL 2009
Corporate Planning

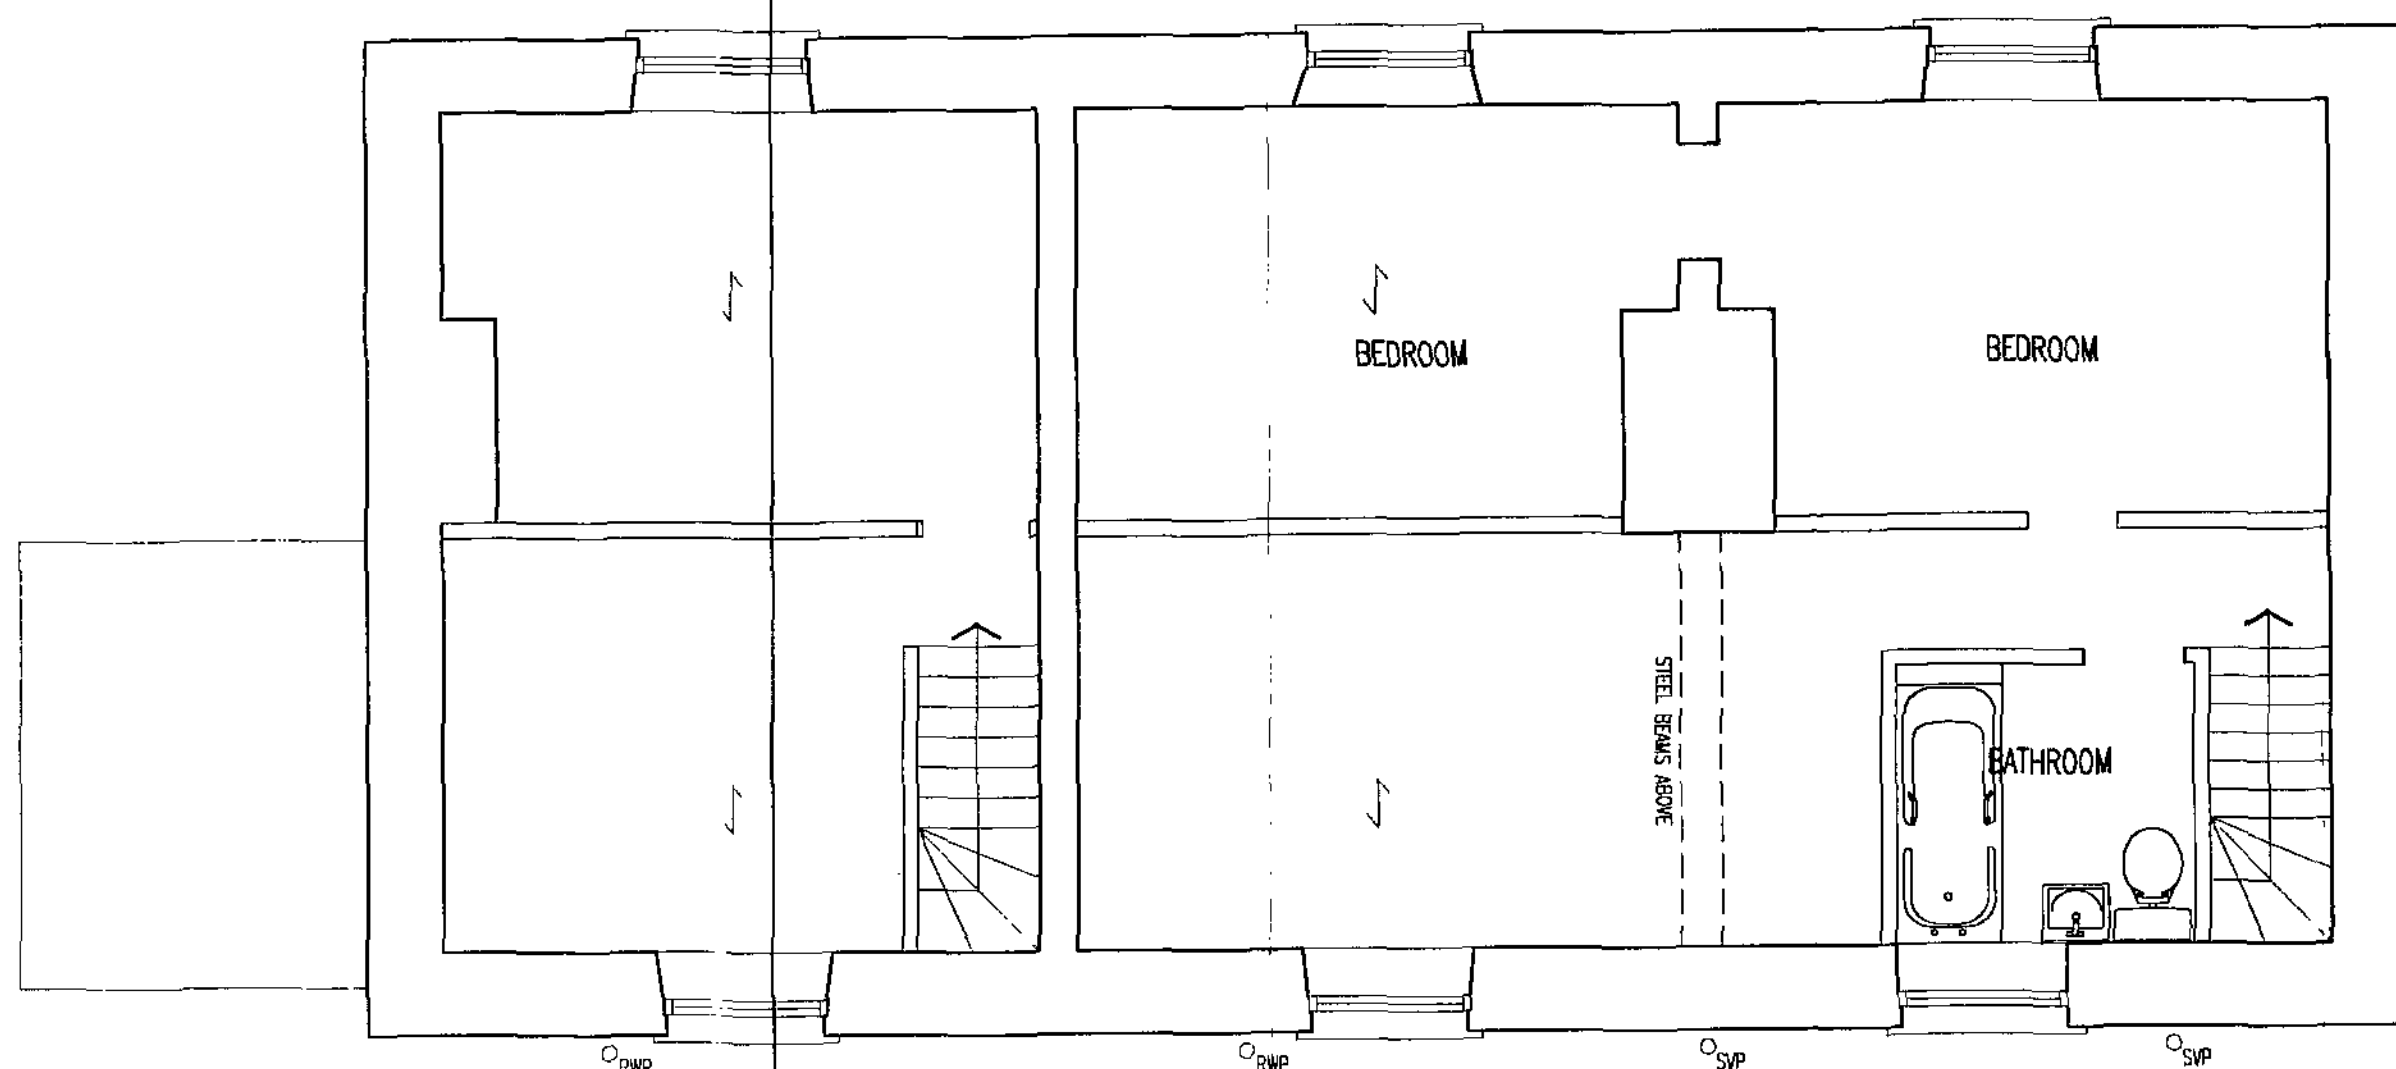


FIRST FLOOR PLAN

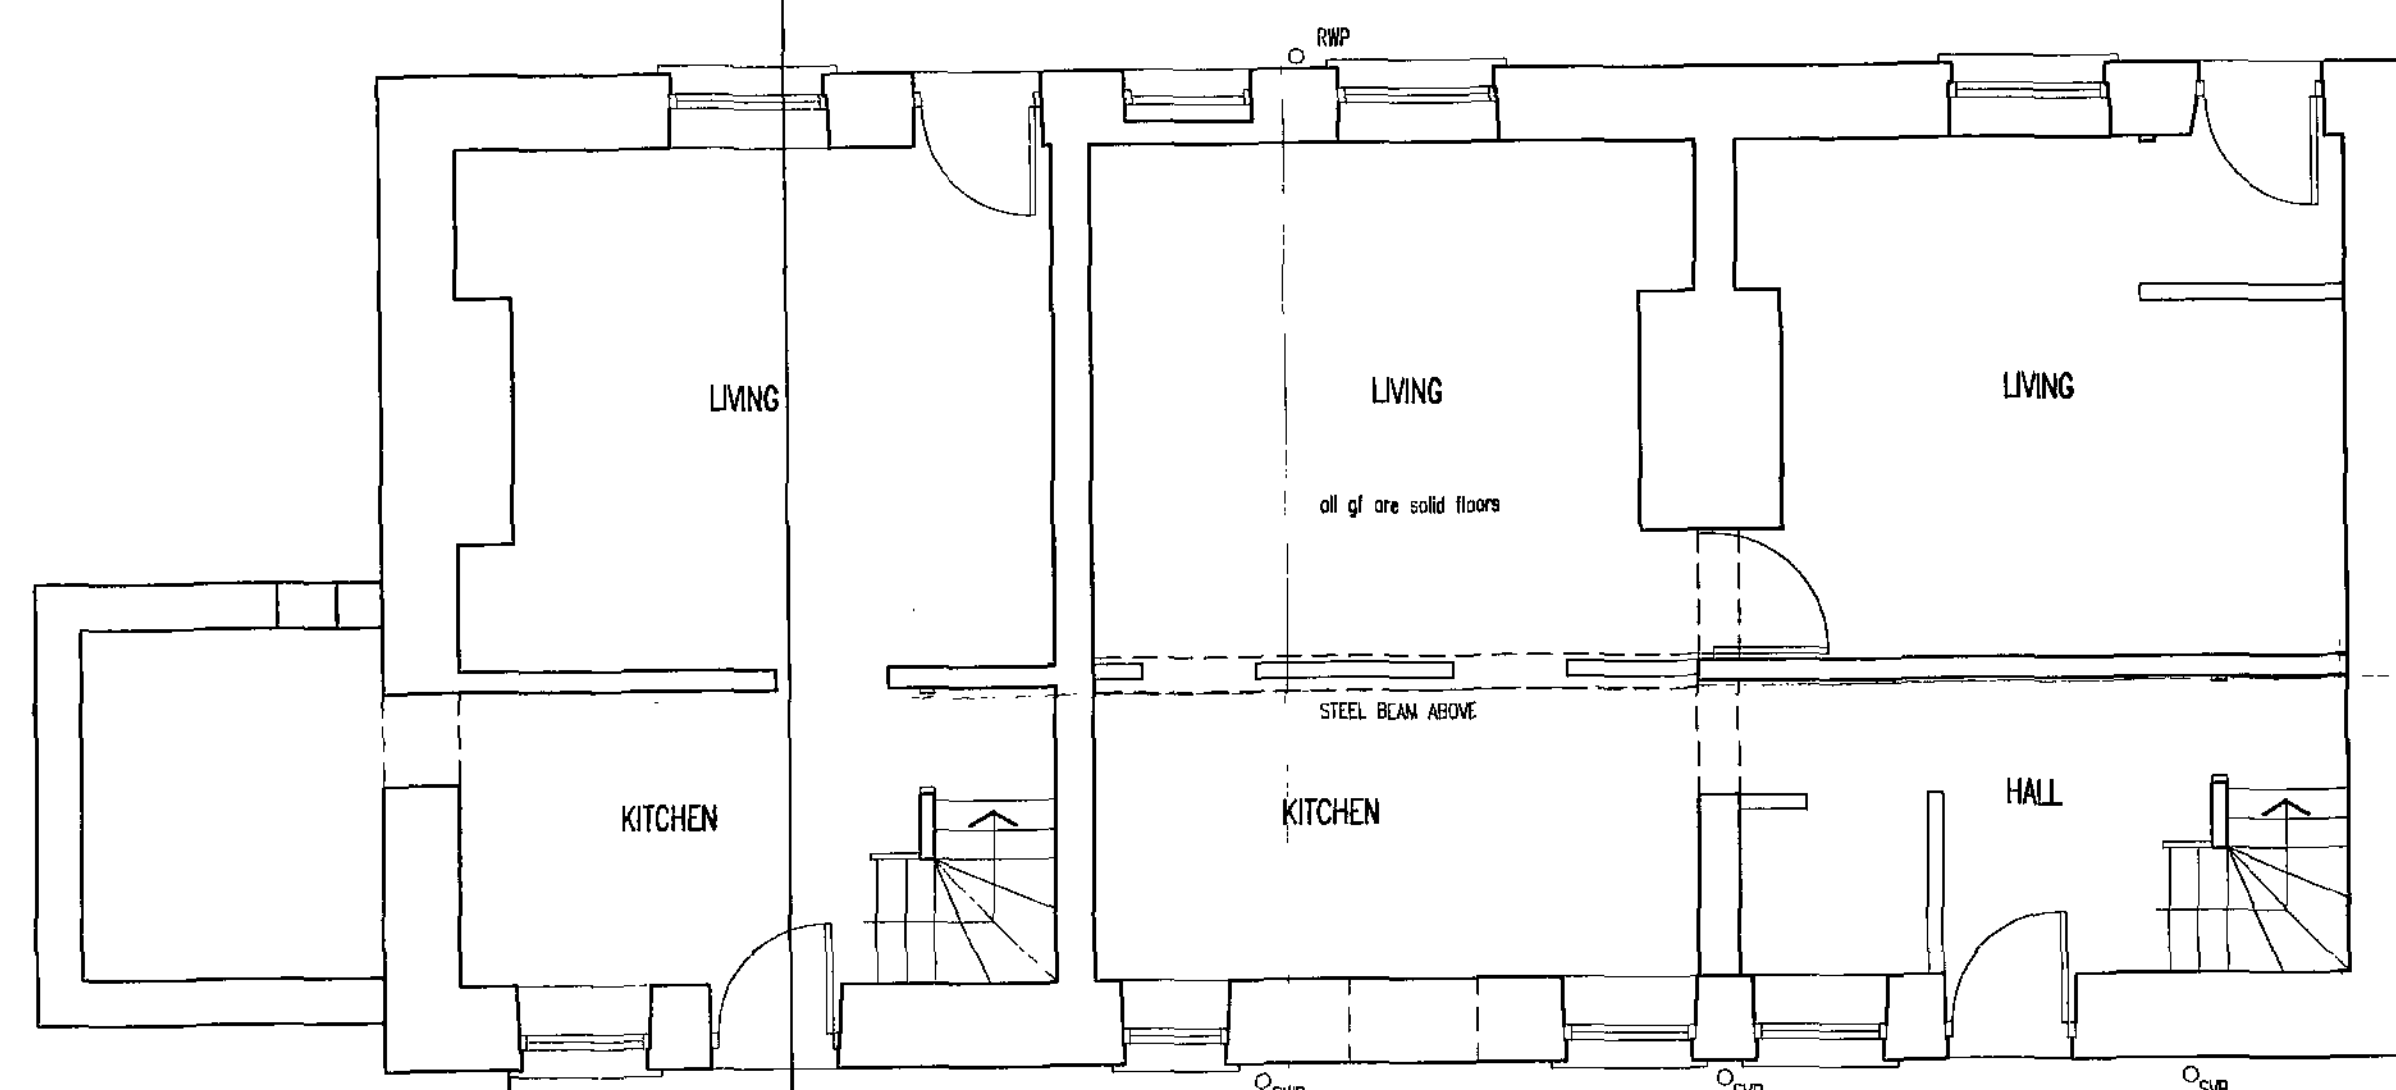


GROUND FLOOR PLAN

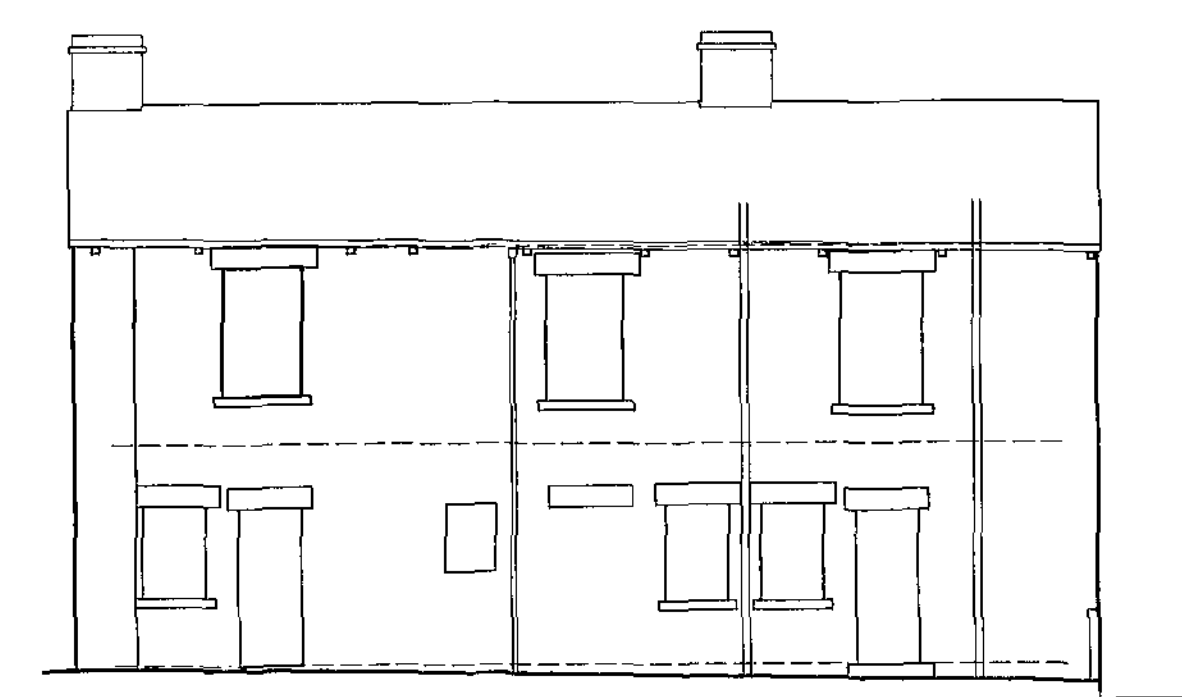


REAR ELEVATION

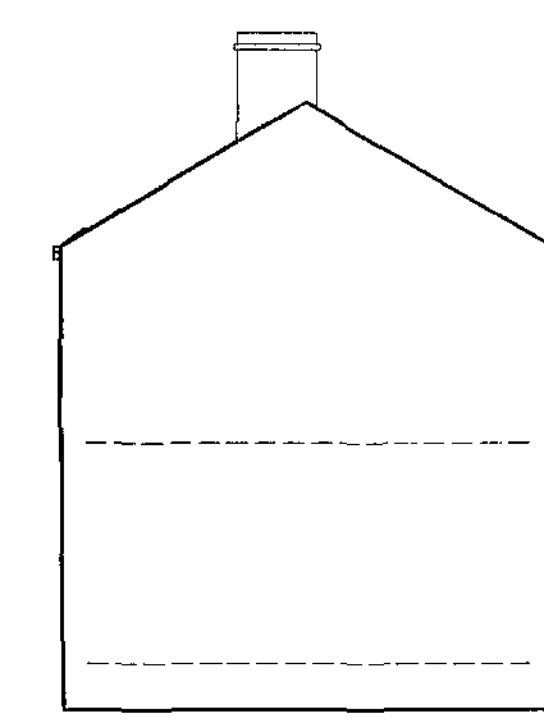

SIDE ELEVATION

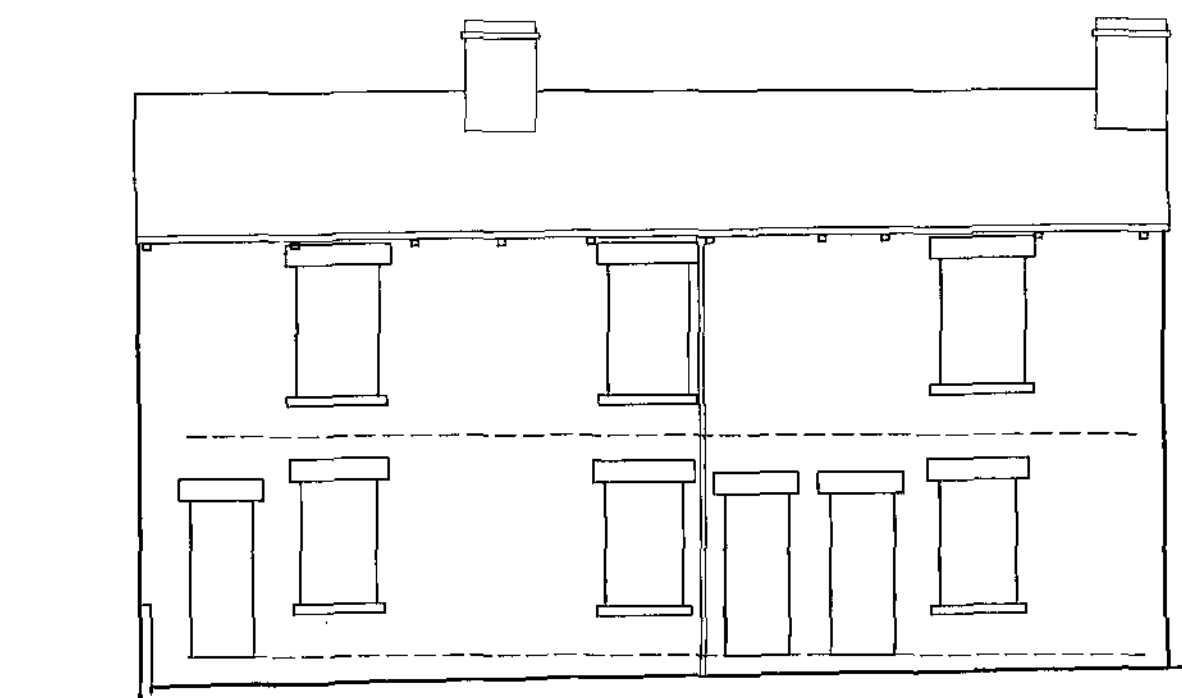

FRONT ELEVATION

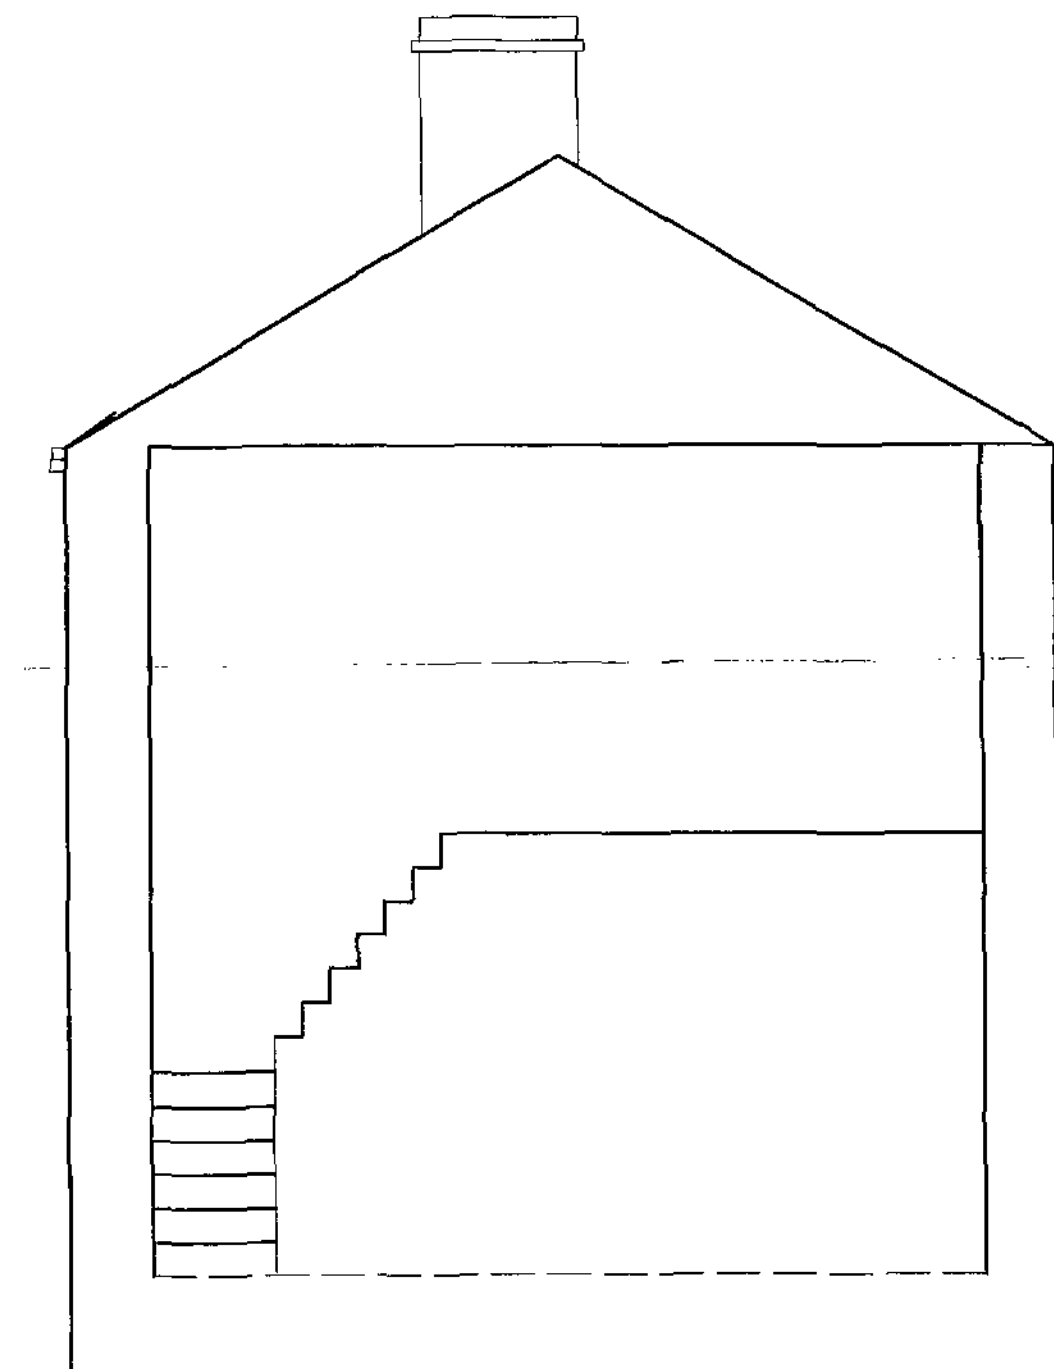

SIDE ELEVATION

Barnsley
Council
16 JUL
Corporate

codh			
Codh Studios Ltd Hope Works, 25 Mowbray Street, Sheffield, S3 8EL t: 0870 990 3095 f: 0870 990 3096 e: information@codhstudios.co.uk			
RICHARD SENIOR			Client
REGENT GARDENS			Job
EXISTING PLANS, ELEVATIONS & SECTION			Title
DRAWN	CHECKED	DATE	SCALE
LI		06/07	A3/ISSUE: 1:100 A1/ISSUE: 1:50
REVISION	DRAWING STATUS		DRAWING NUMBER
A	-		1651-001

© COPYRIGHT EXISTS ON THE DESIGNS AND INFORMATION SHOWN ON THIS DRAWING
The Contractor must verify all dimensions on site before making shop drawings
or commencing work of any kind. No dimensions to be scaled from this drawing.
Architect to be notified of any discrepancies in dimensions immediately.