




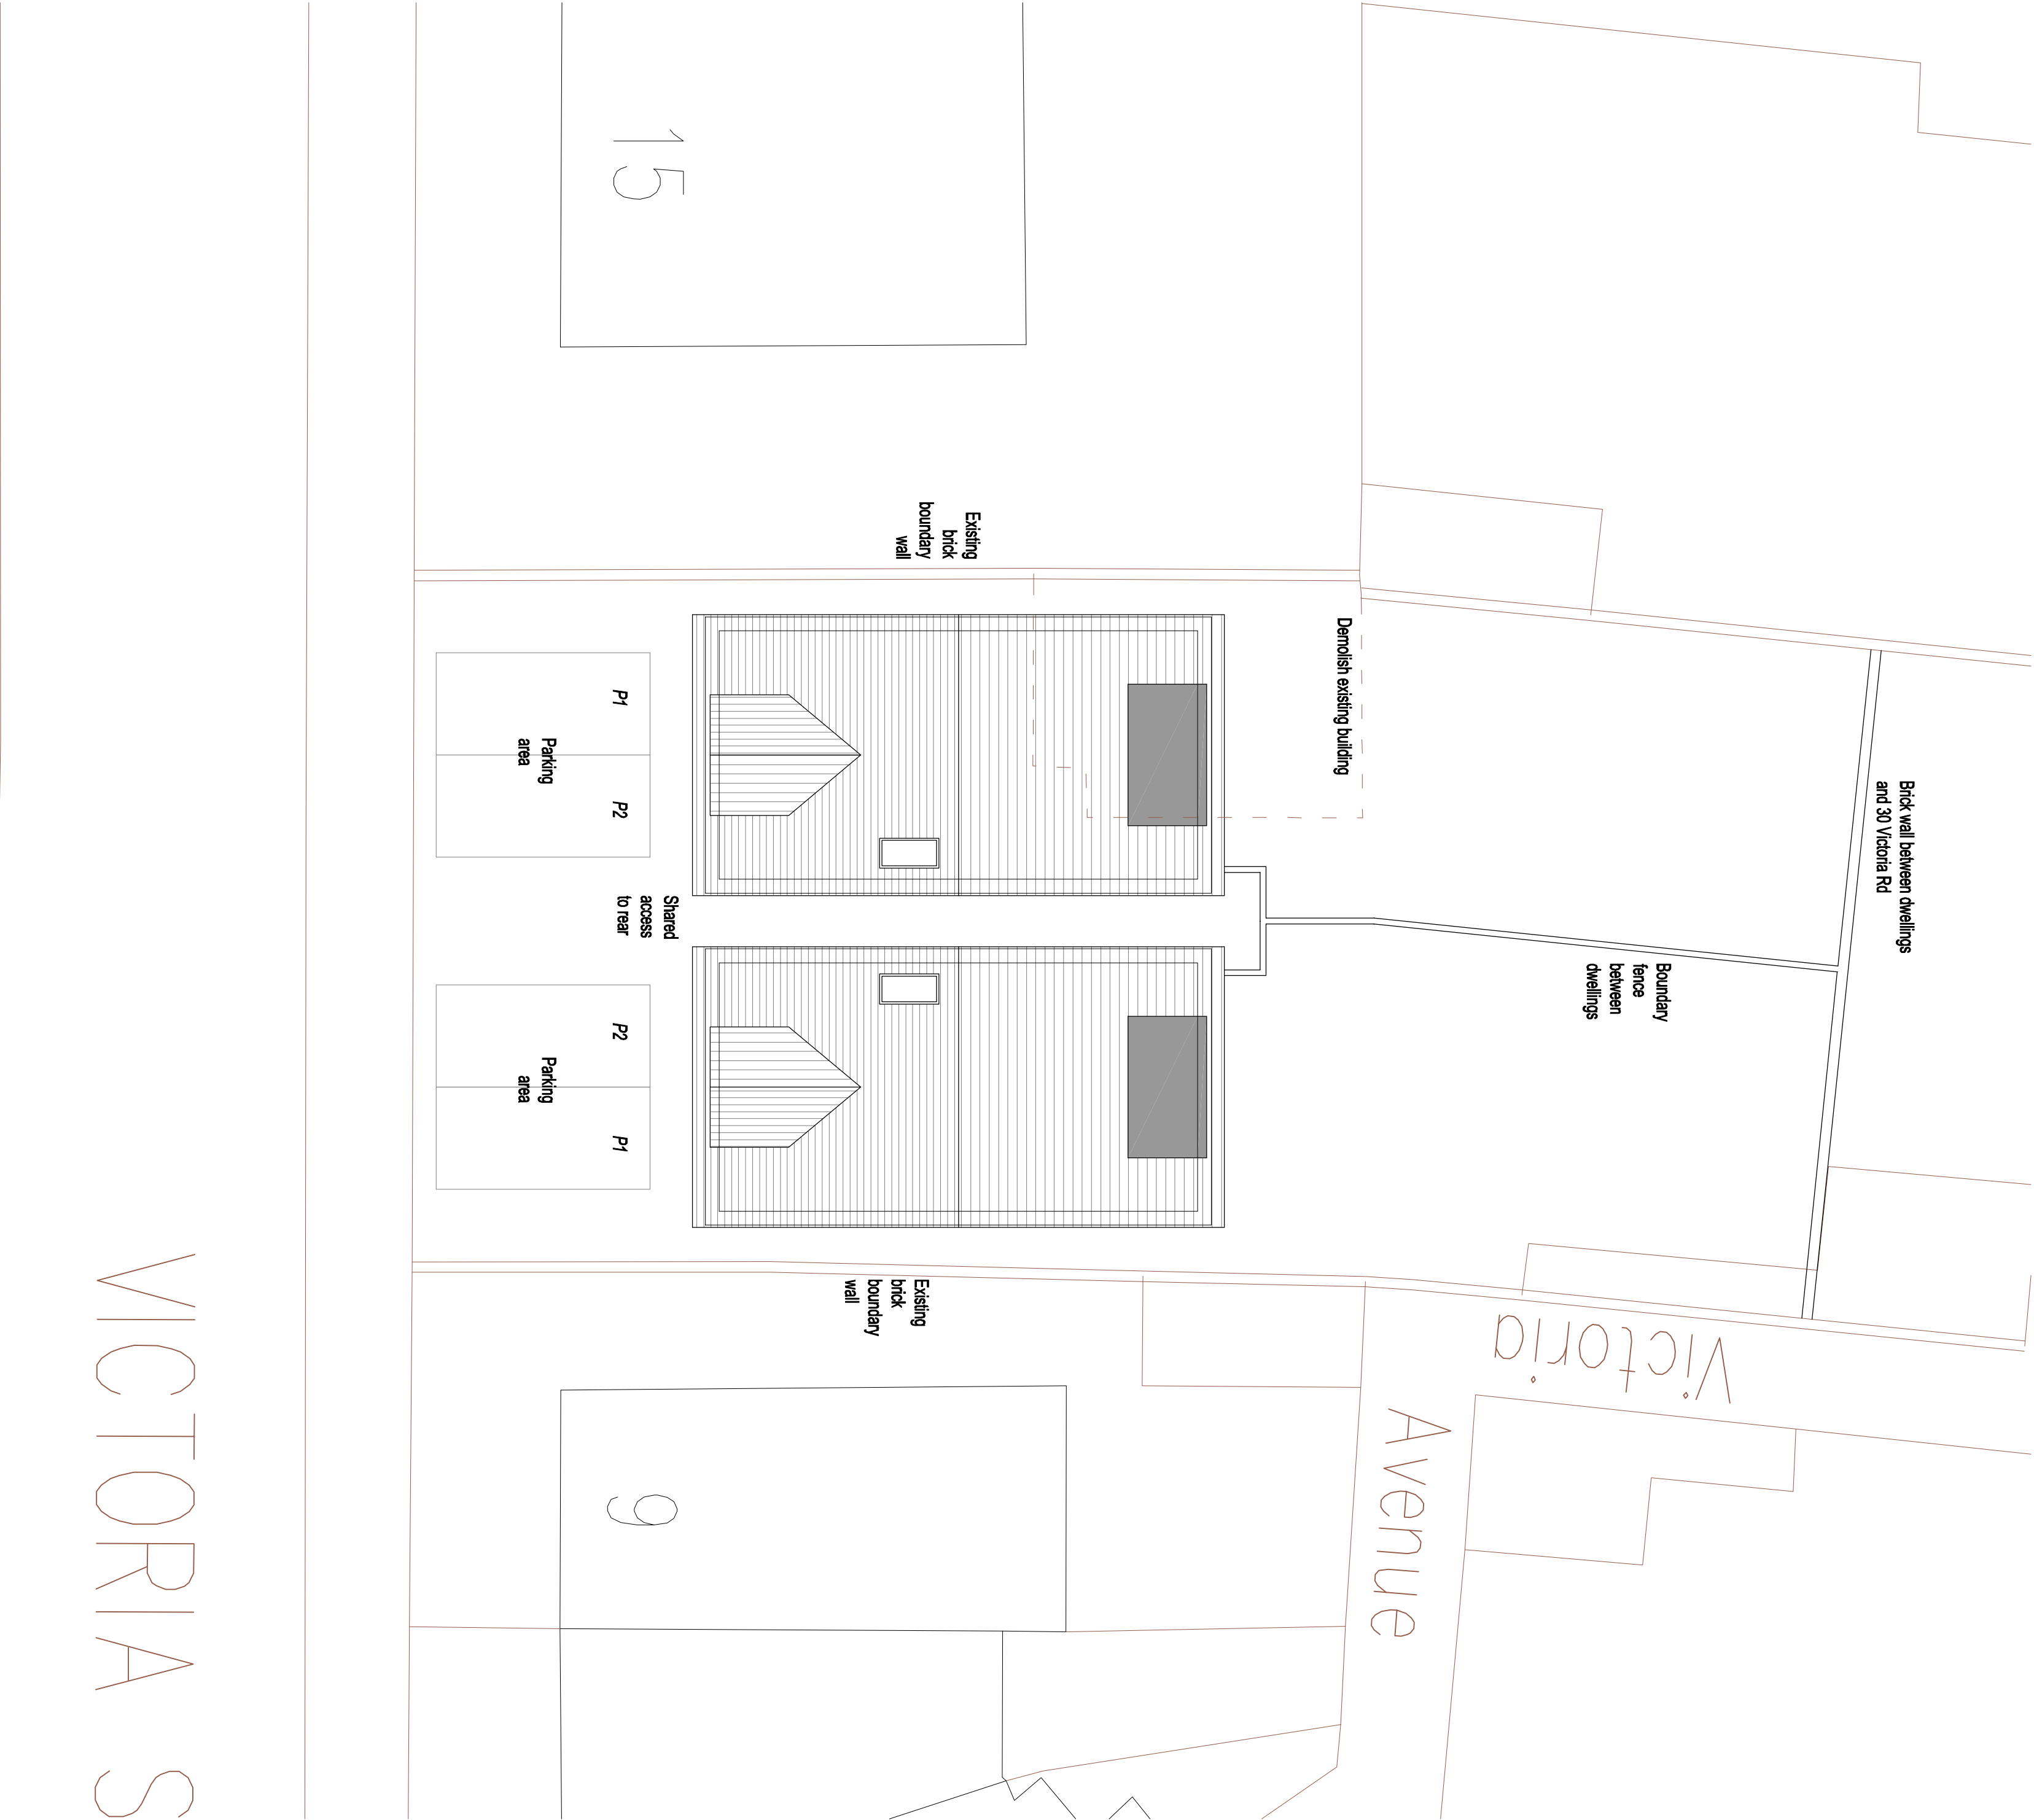


VICTORIA S

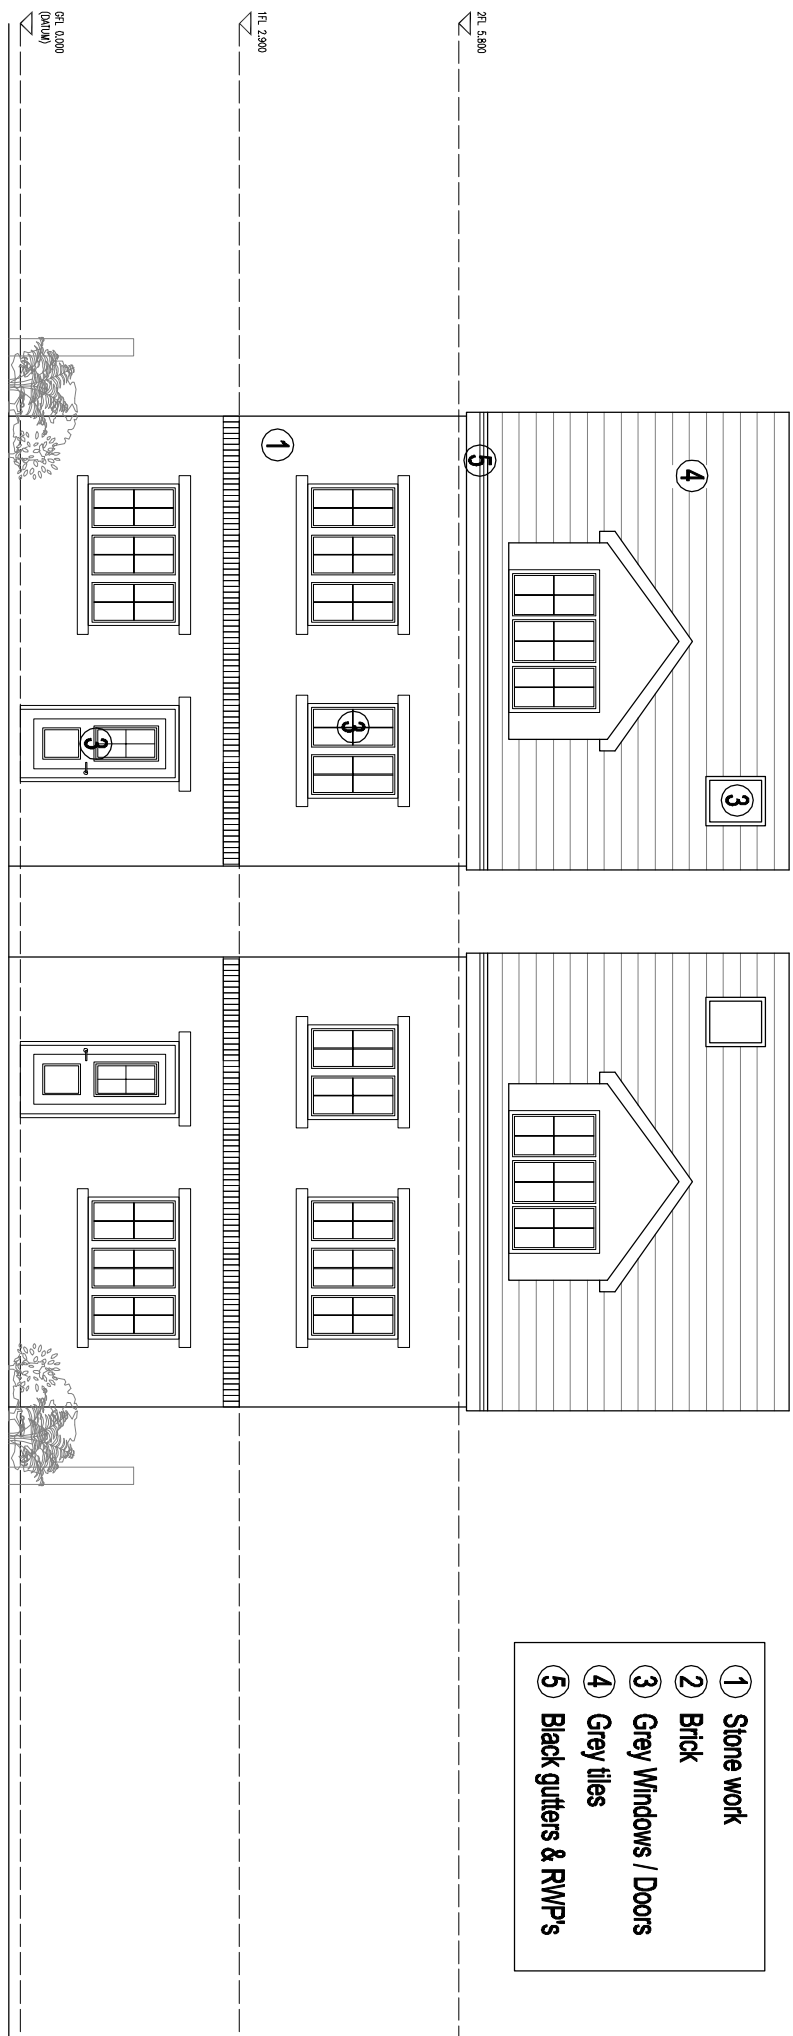

FRONT ELEVATION
SCALE 1:100

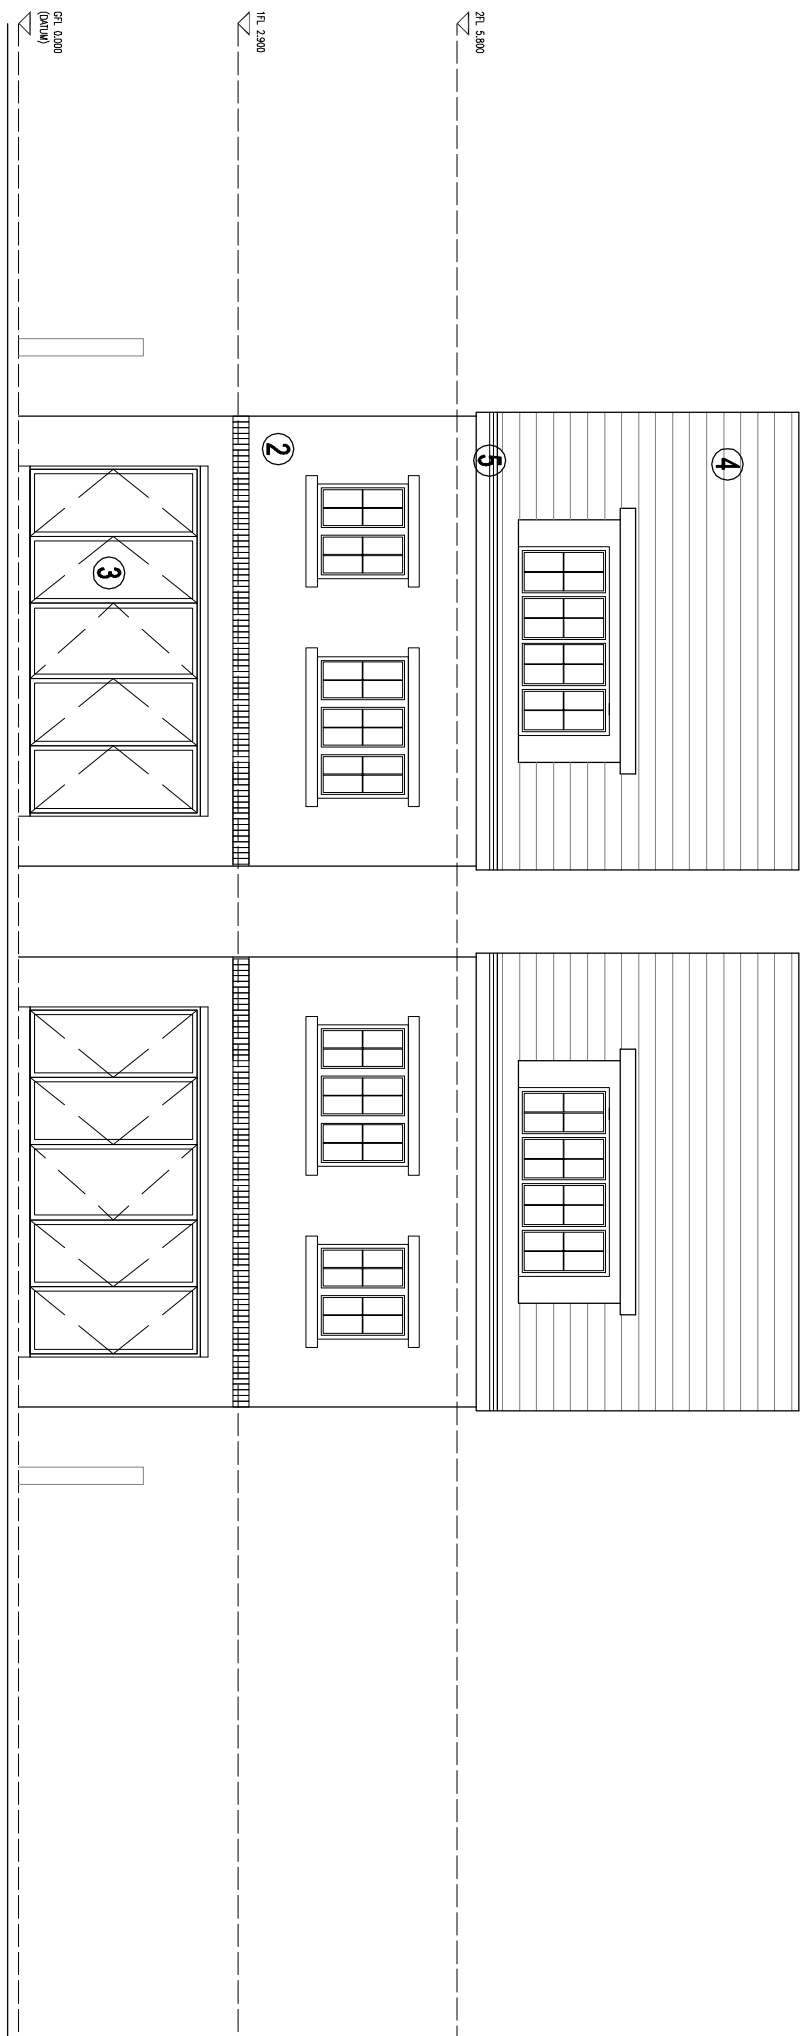

REAR ELEVATION
SCALE 1:100

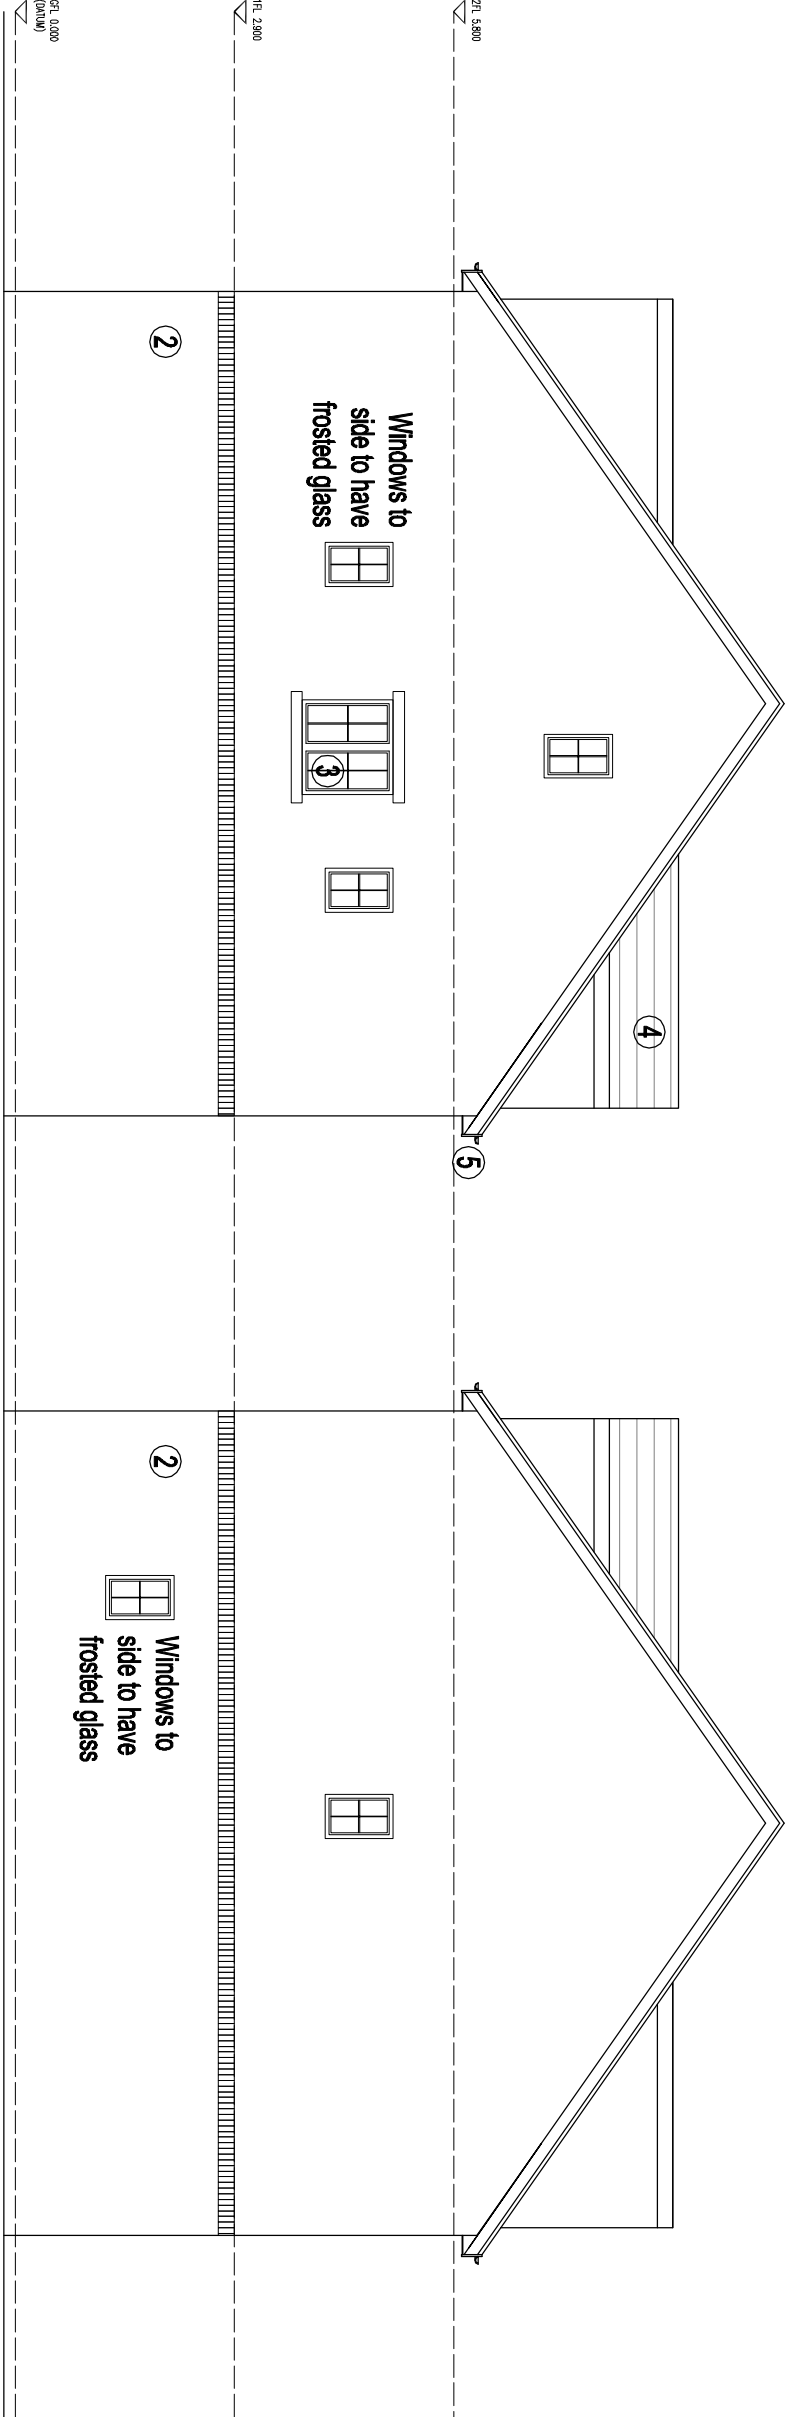

EXTERNAL SIDE ELEVATION
SCALE 1:100

INTERNAL SIDE ELEVATION
SCALE 1:100

Project : Proposed 2 No. Dwellings, Land Adjoining 30 Victoria Road		
Drawing: Plan & Elevations	Dwg No: 003	
Date: 14-11-19	Scale : 1/100	Rev: 0