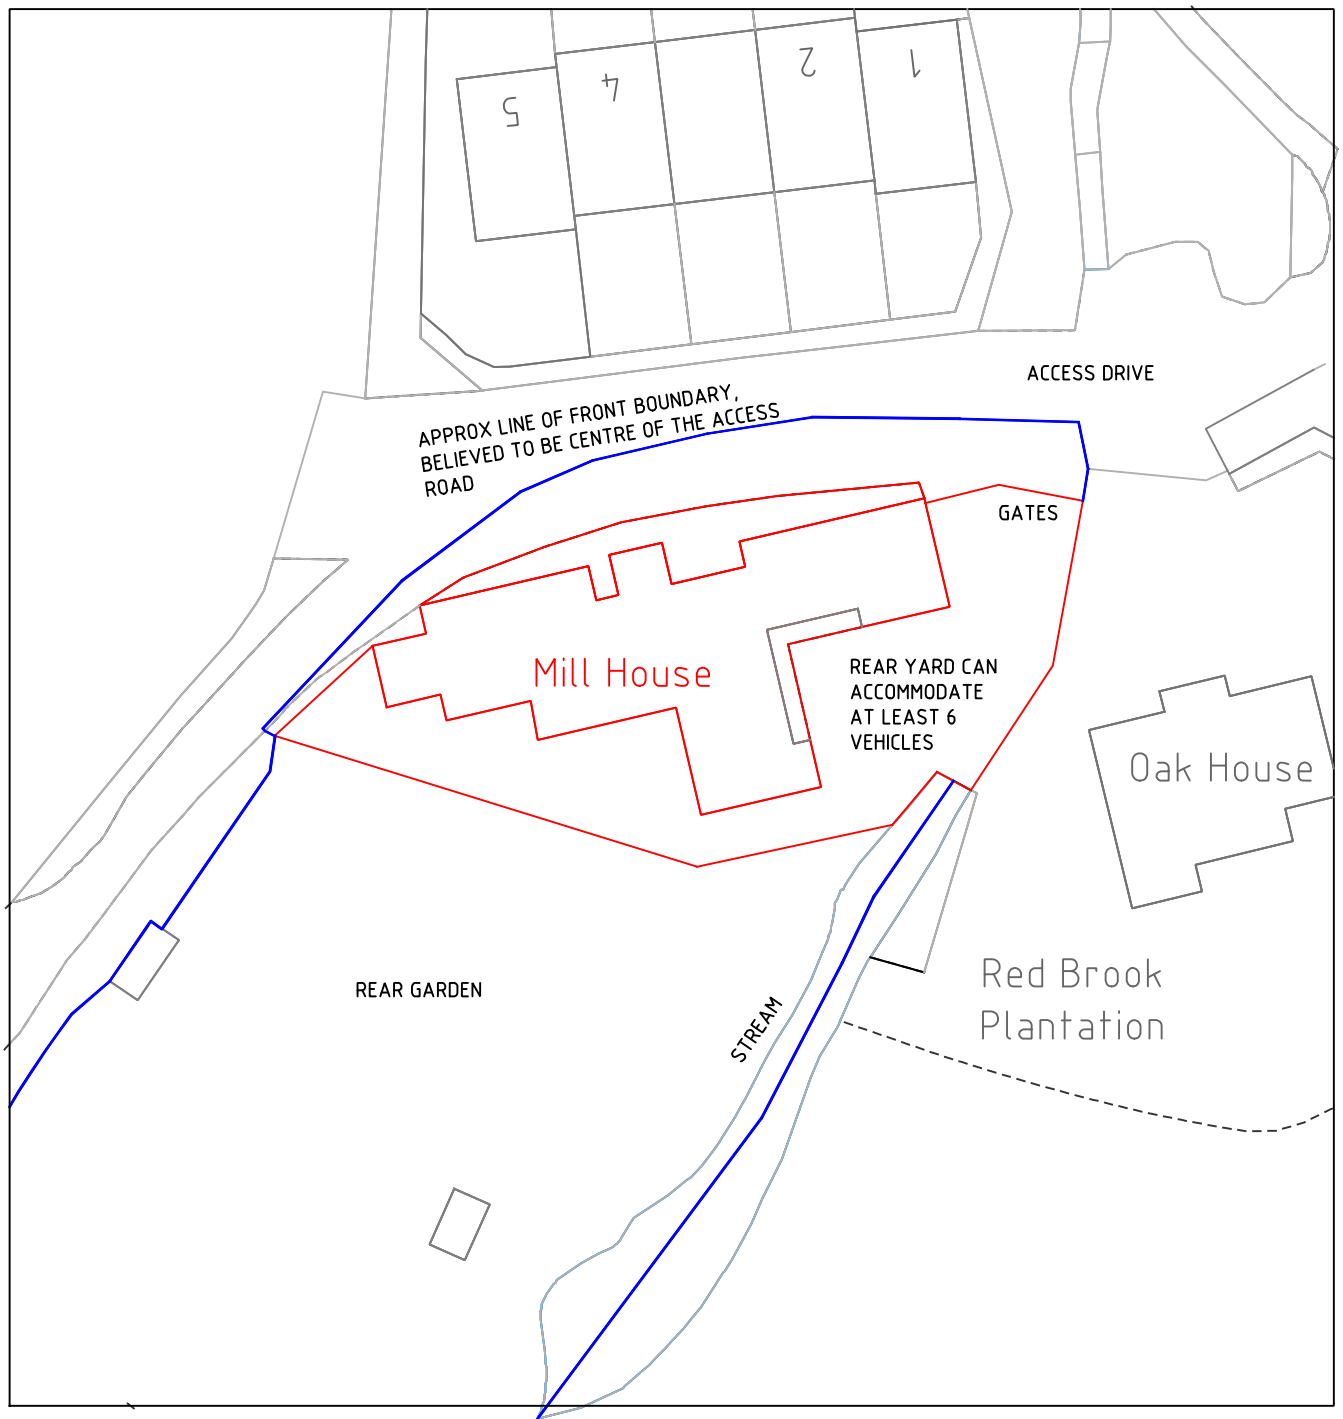


0 5 10
SCALE - metres

Client COMPASS CHILDREN'S HOMES Project ALTERATIONS MILL HOUSE REDBROOK ROAD BARNSELY	OWEN DESIGN Architects 18 St Peter's Close Glenfield Leicester LE3 8QB Phone 0116 2873281 www.owen-design.co.uk		
Drawing Title BLOCK/SITE PLAN	Scale - unless otherwise stated 1:500 @A4 <table border="1"> <tr> <td>Drawing Number 1915-02</td><td>Rev</td></tr> </table>	Drawing Number 1915-02	Rev
Drawing Number 1915-02	Rev		