




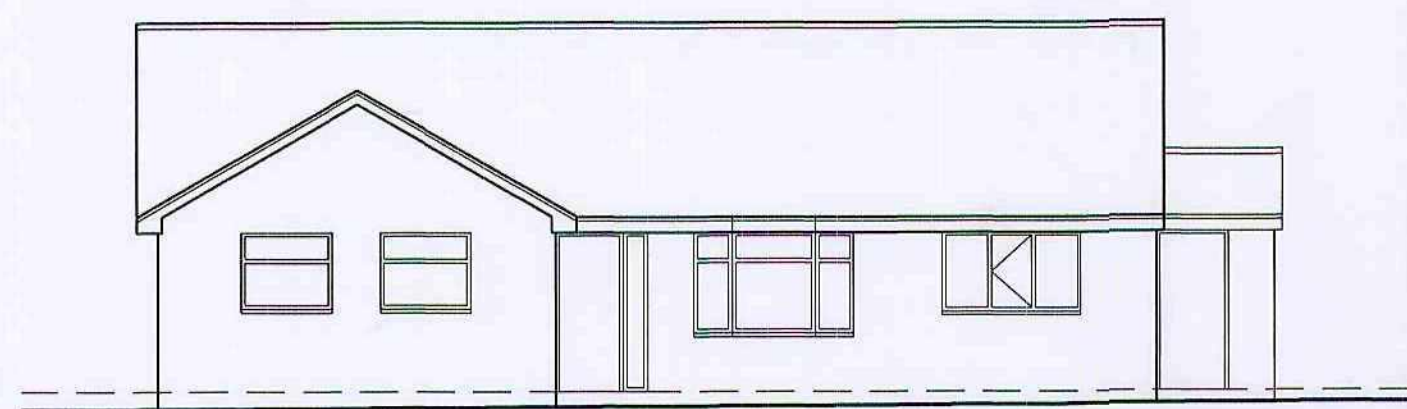


EXISTING FRONT ELEVATION

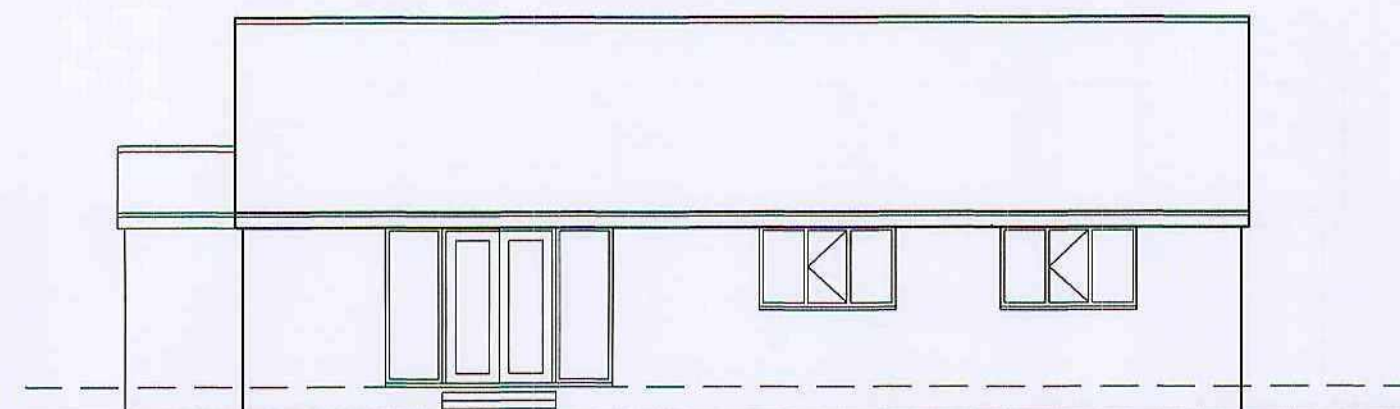

EXISTING REAR ELEVATION

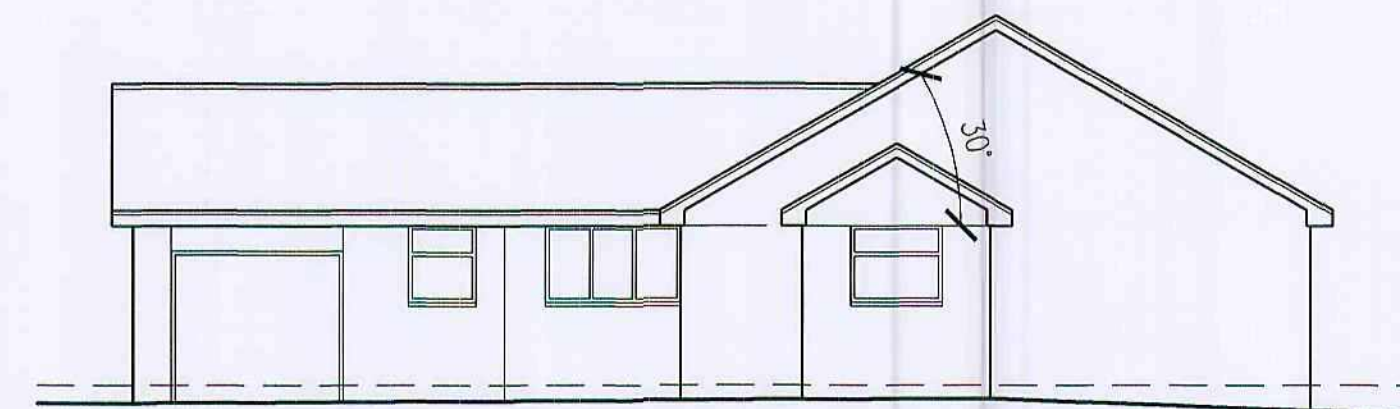


EXISTING SIDE ELEVATION

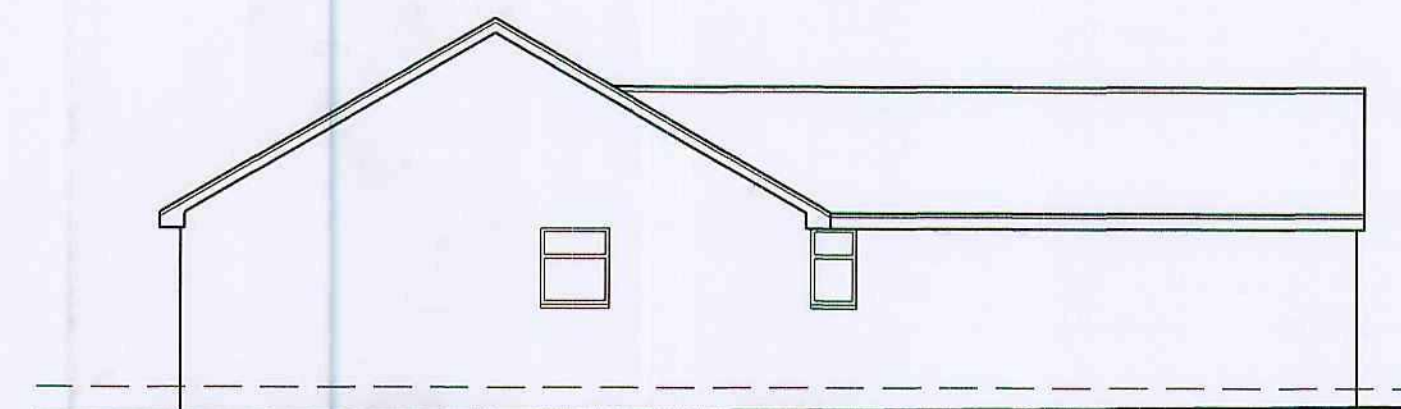


EXISTING SIDE ELEVATION




PROPOSED FRONT ELEVATION

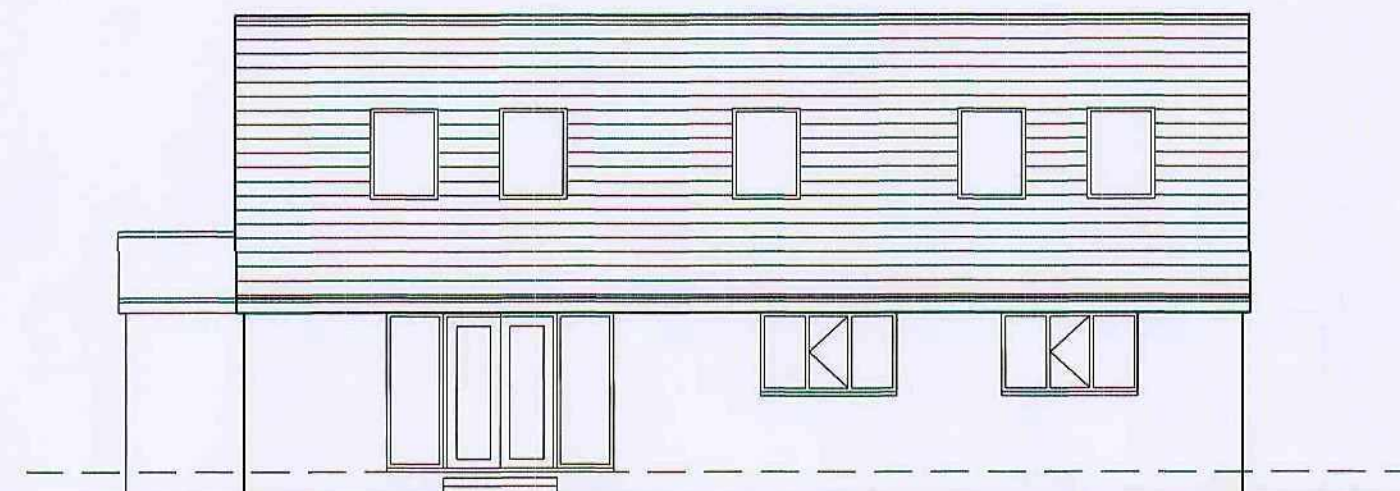


PROPOSED REAR ELEVATION

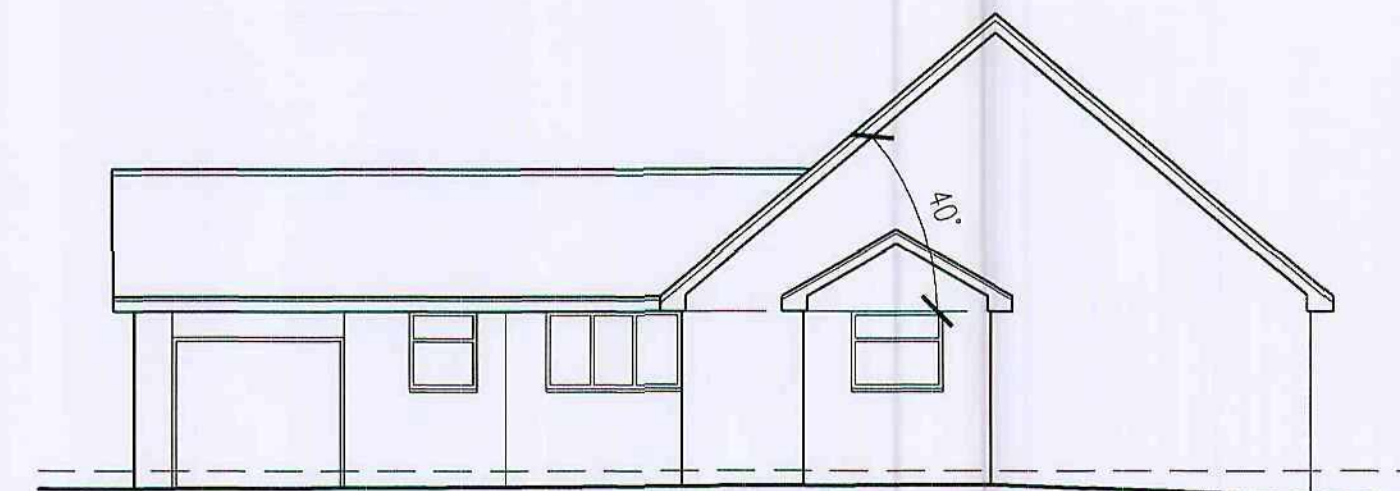


PROPOSED SIDE ELEVATION

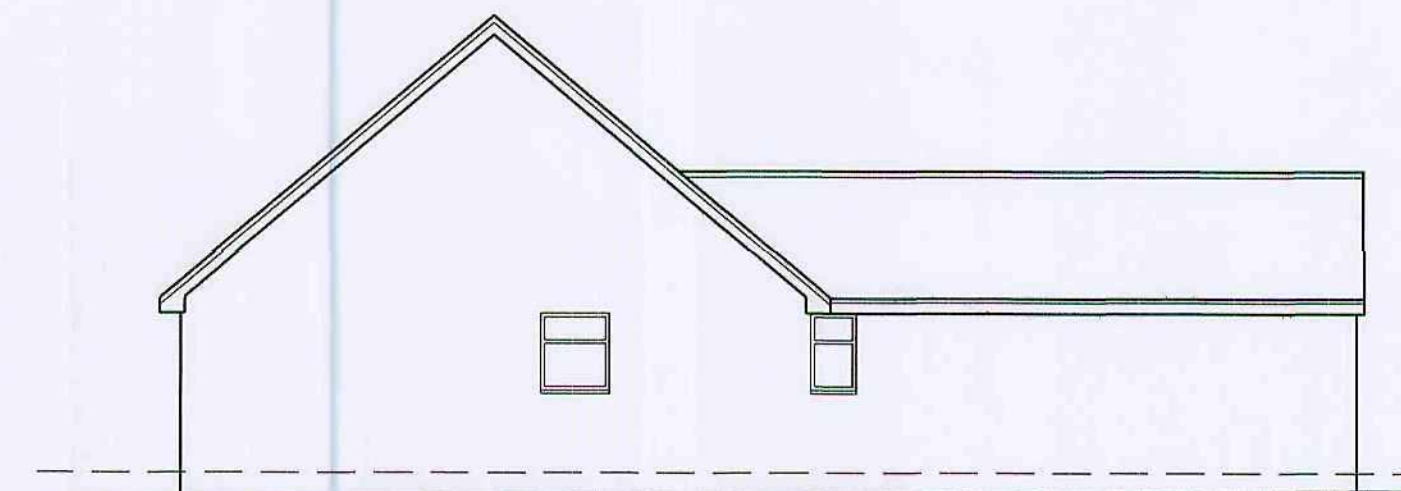

EXISTING SIDE ELEVATION

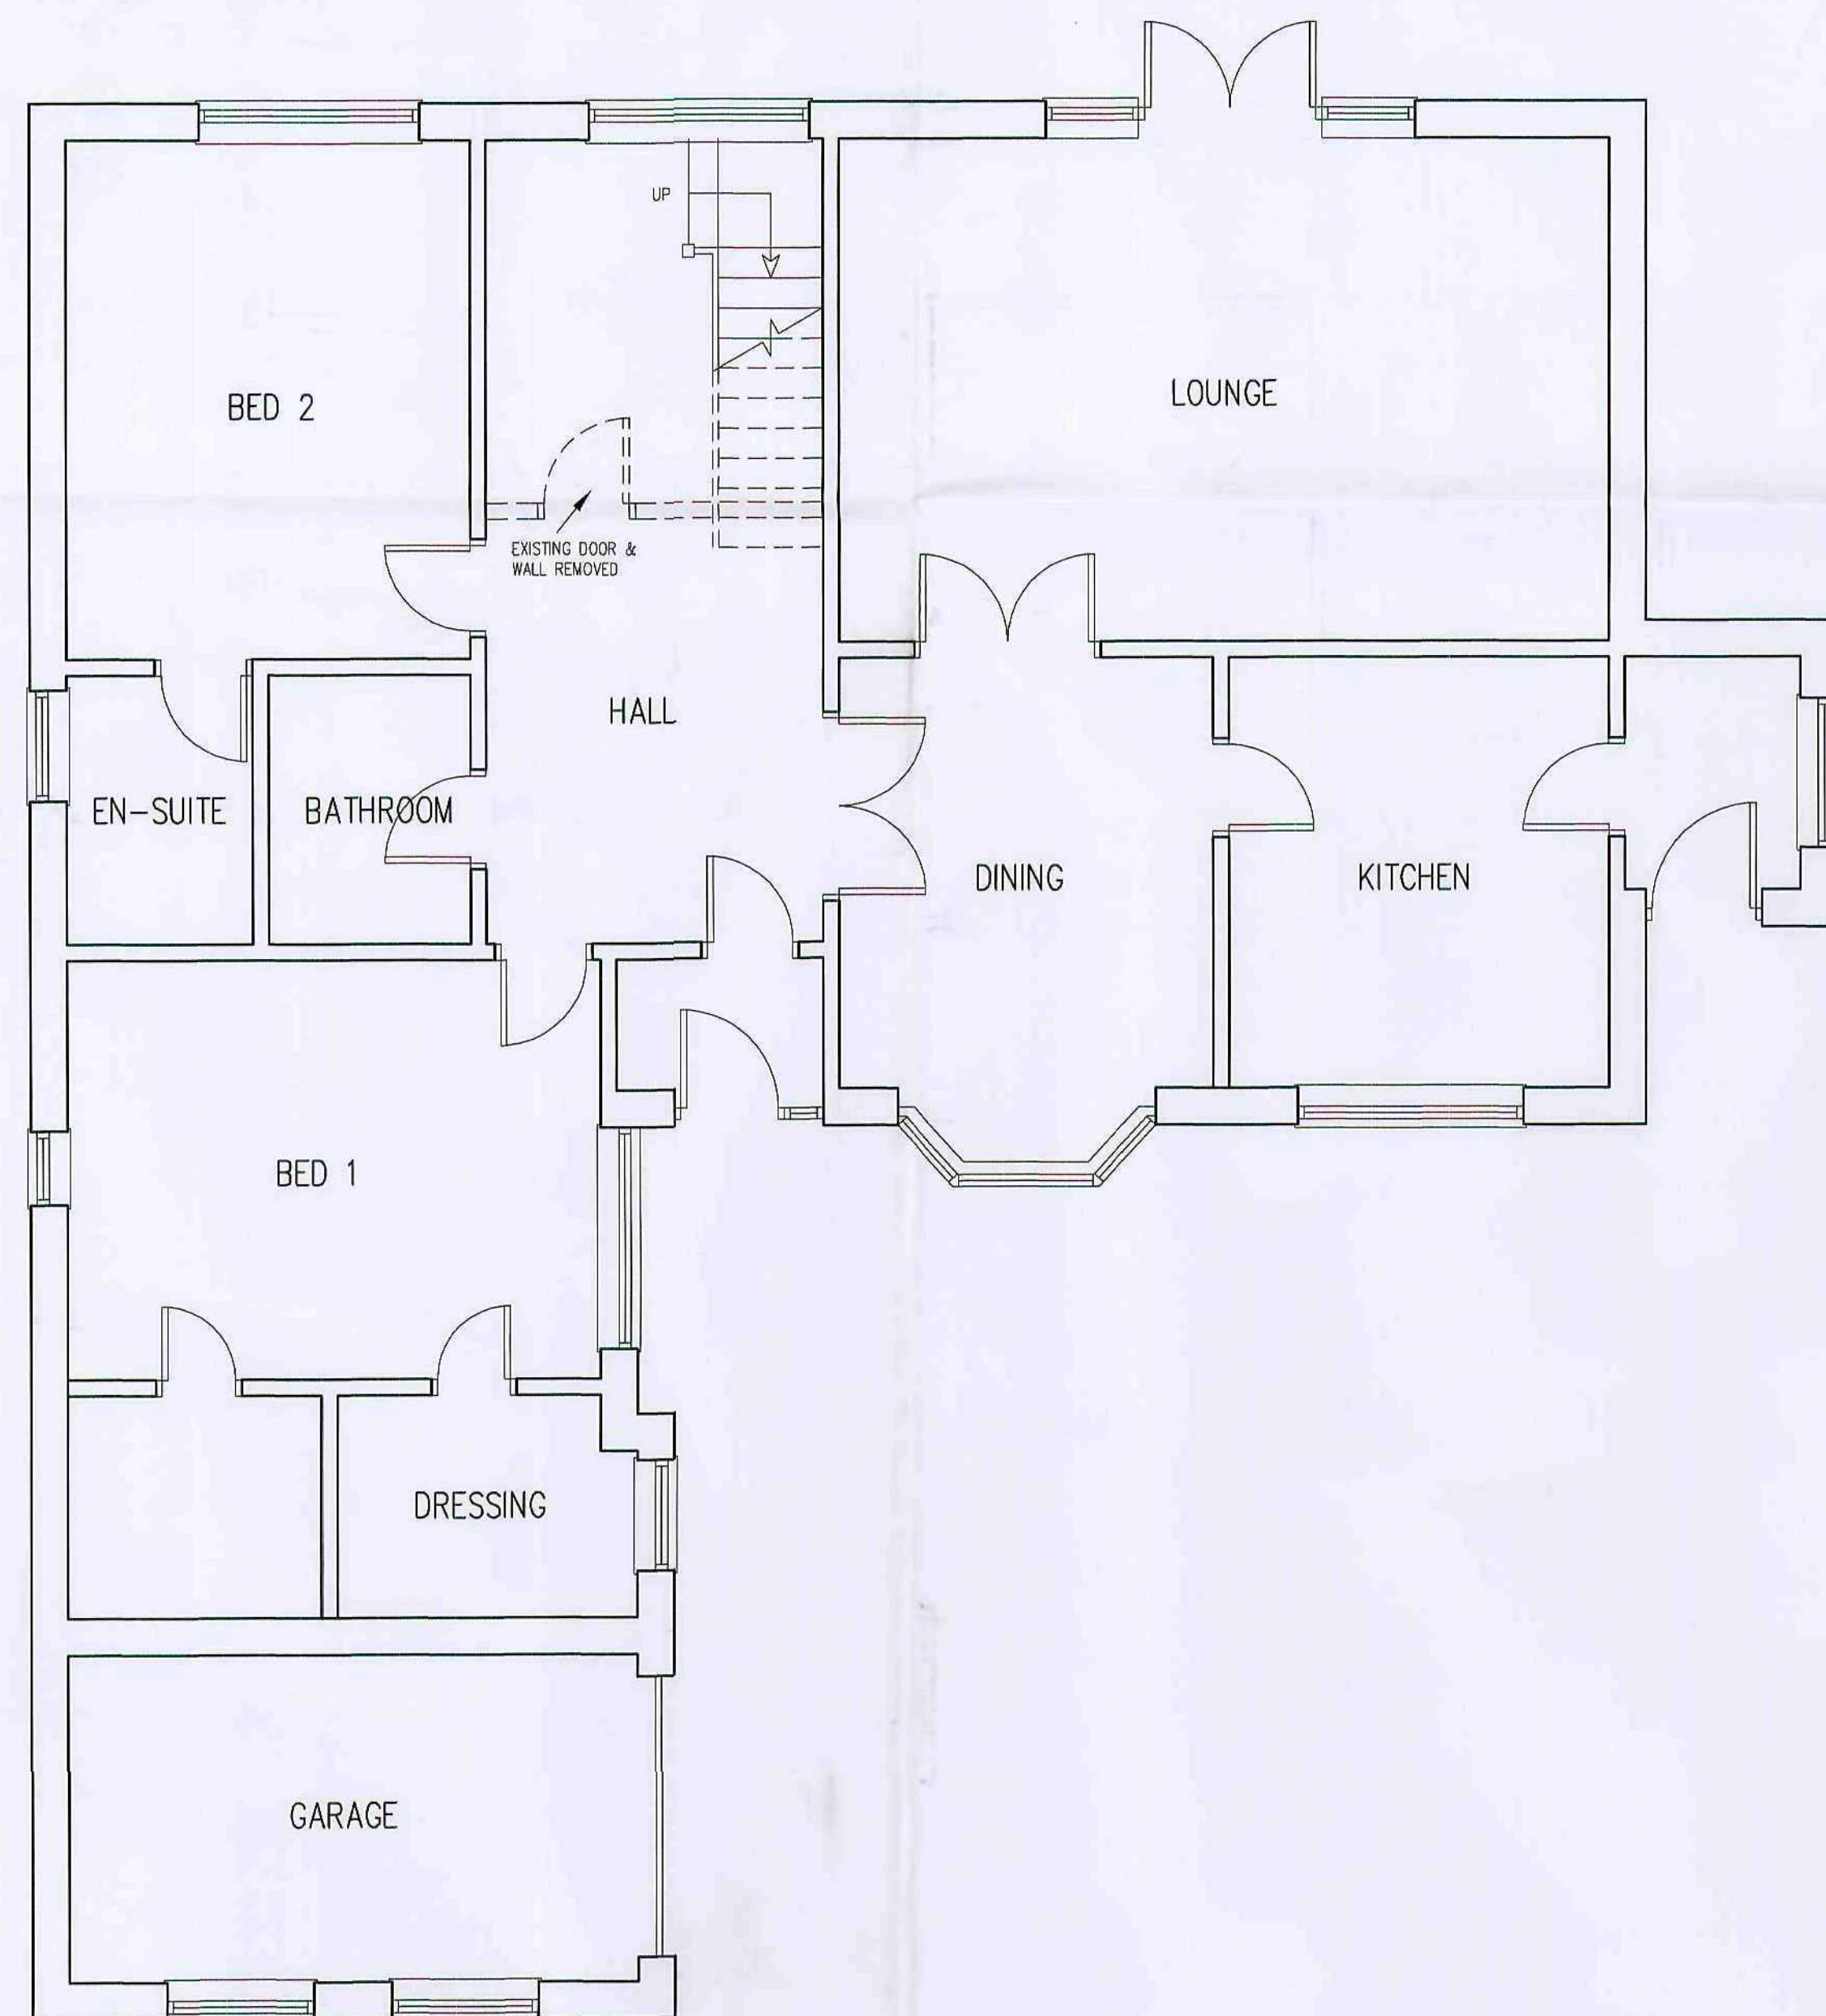

GROUND FLOOR PLAN

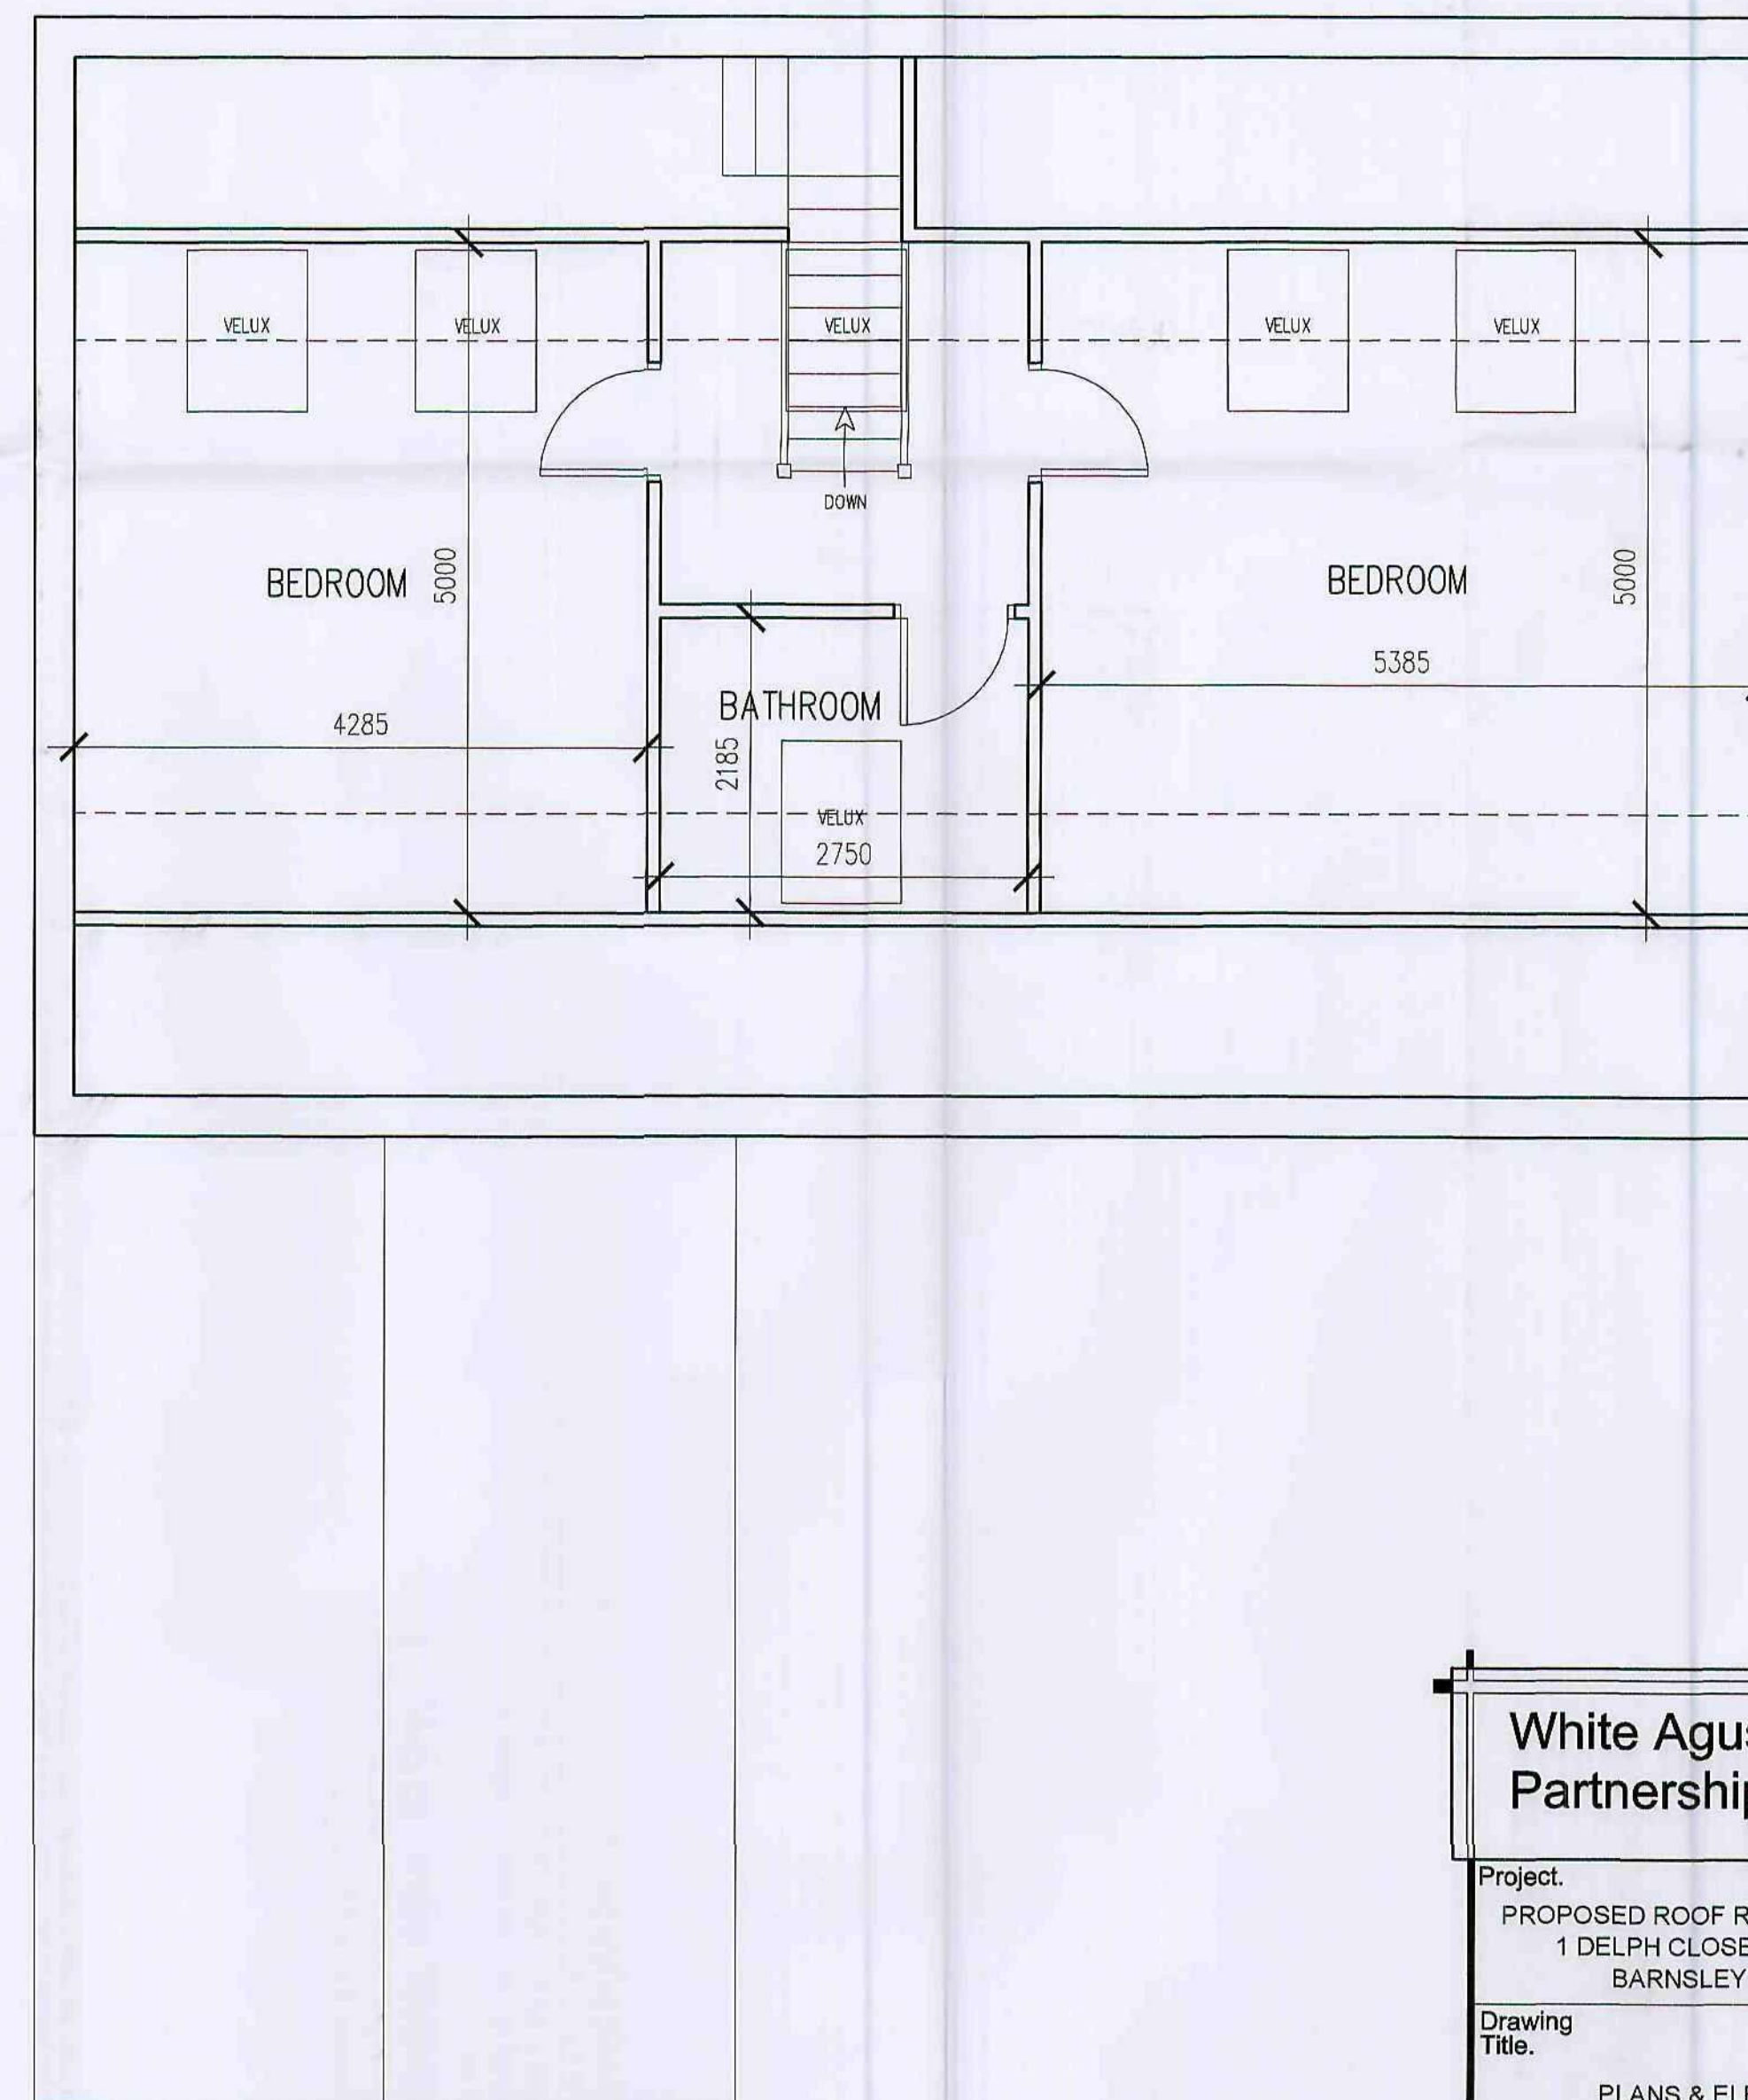

FIRST FLOOR PLAN



LOCATION PLAN
SCALE 1:1250

White Agus Partnership

128B, NEW ROAD,
STAINCROSS,
BARNLEY,
S75 6PP

PHONE/FAX: 01226 208482
E mail: agus@btinternet.com

CHARTERED SURVEYORS AND BUILDING DESIGN CONSULTANTS

Project.				Client.			
PROPOSED ROOF RE-MODELLING AT 1 DELPH CLOSE, SILKSTONE BARNLEY S75 4NP				MR & MRS SIMMS			
Drawing Title.				Date.	Scale.		
PLANS & ELEVATIONS				SEPTEMBER 2008	1:50 & 1:100		
Ref.				08-062	Dwg. No.	01	Rev. A
Date	Suffix	Description	Date	Suffix	Description		
12/08/08	A	REVISED TO CLIENTS REQUIREMENTS					