




Produced 14 Aug 2012 from the Ordnance Survey National Geographic Database and incorporating surveyed revision available at this date. Reproduction in whole or part is prohibited without the prior permission of Ordnance Survey. © Crown Copyright 2012.






Ordnance Survey and the OS Symbol are registered trademarks of Ordnance Survey, the national mapping agency of Great Britain.

The representation of a road, track or path is no evidence of a right of way. The representation of features as lines is no evidence of a property boundary.

 

1:1250

Supplied by: **Stanfords**
Reference: OI459858
Centre coordinates: 436318 400978

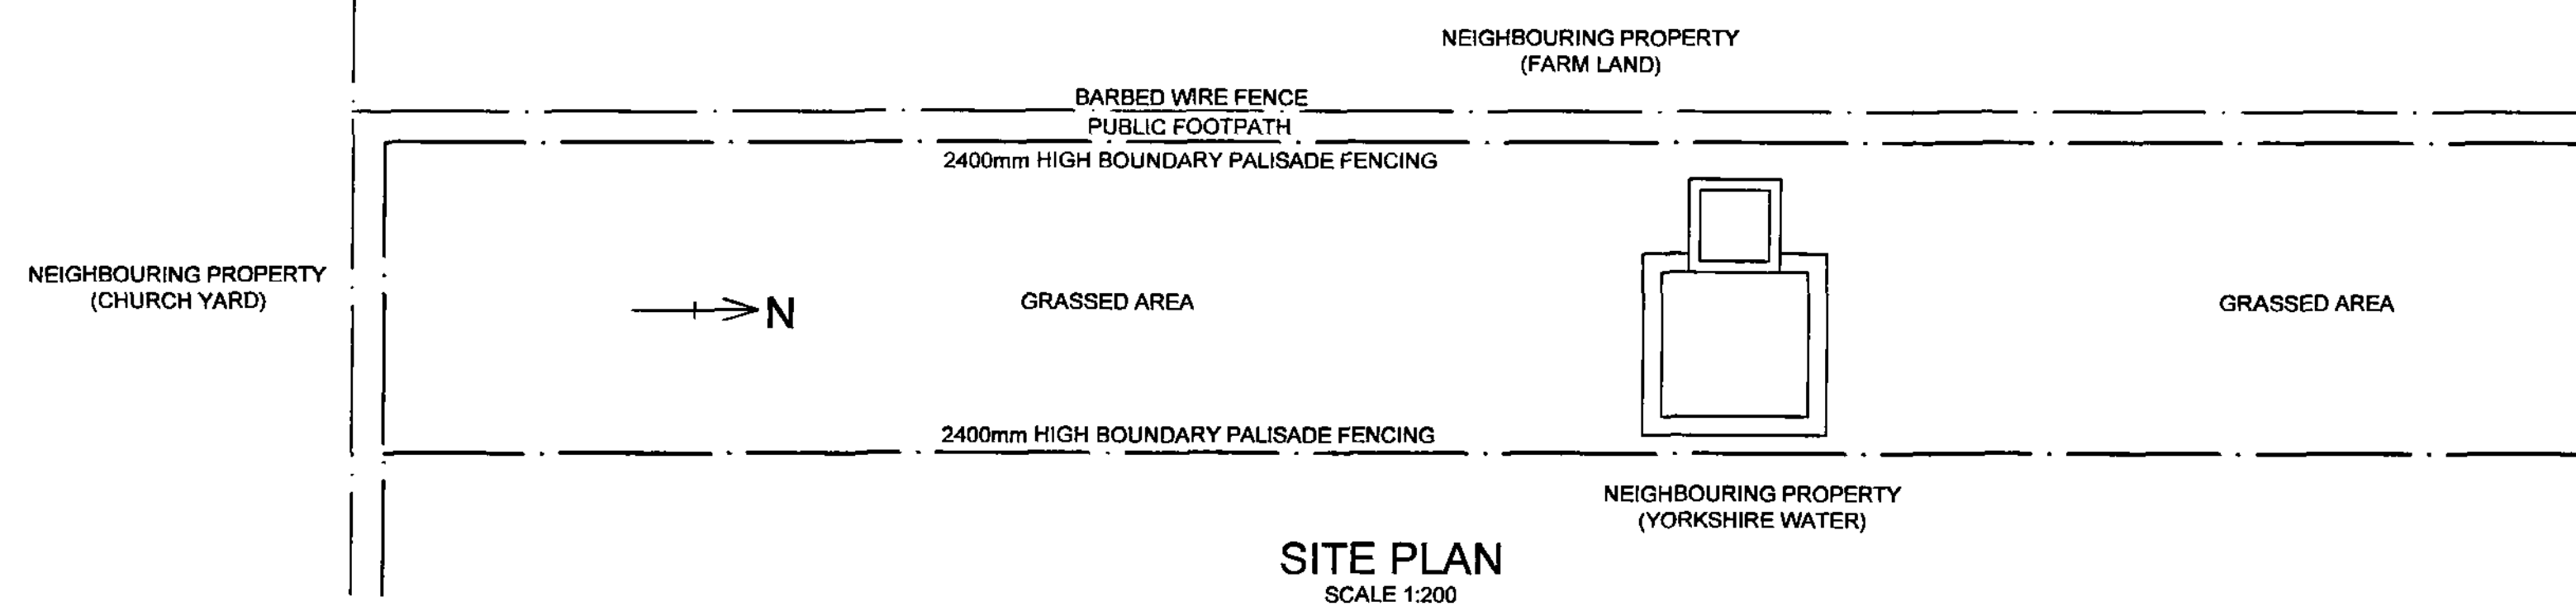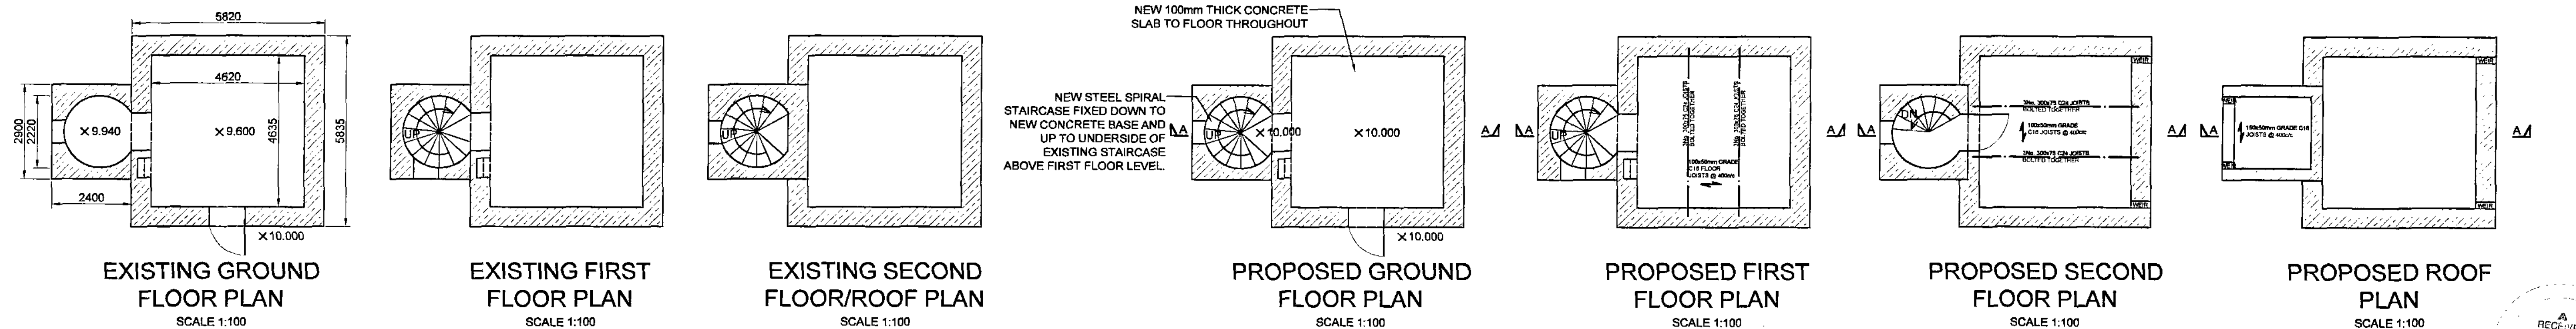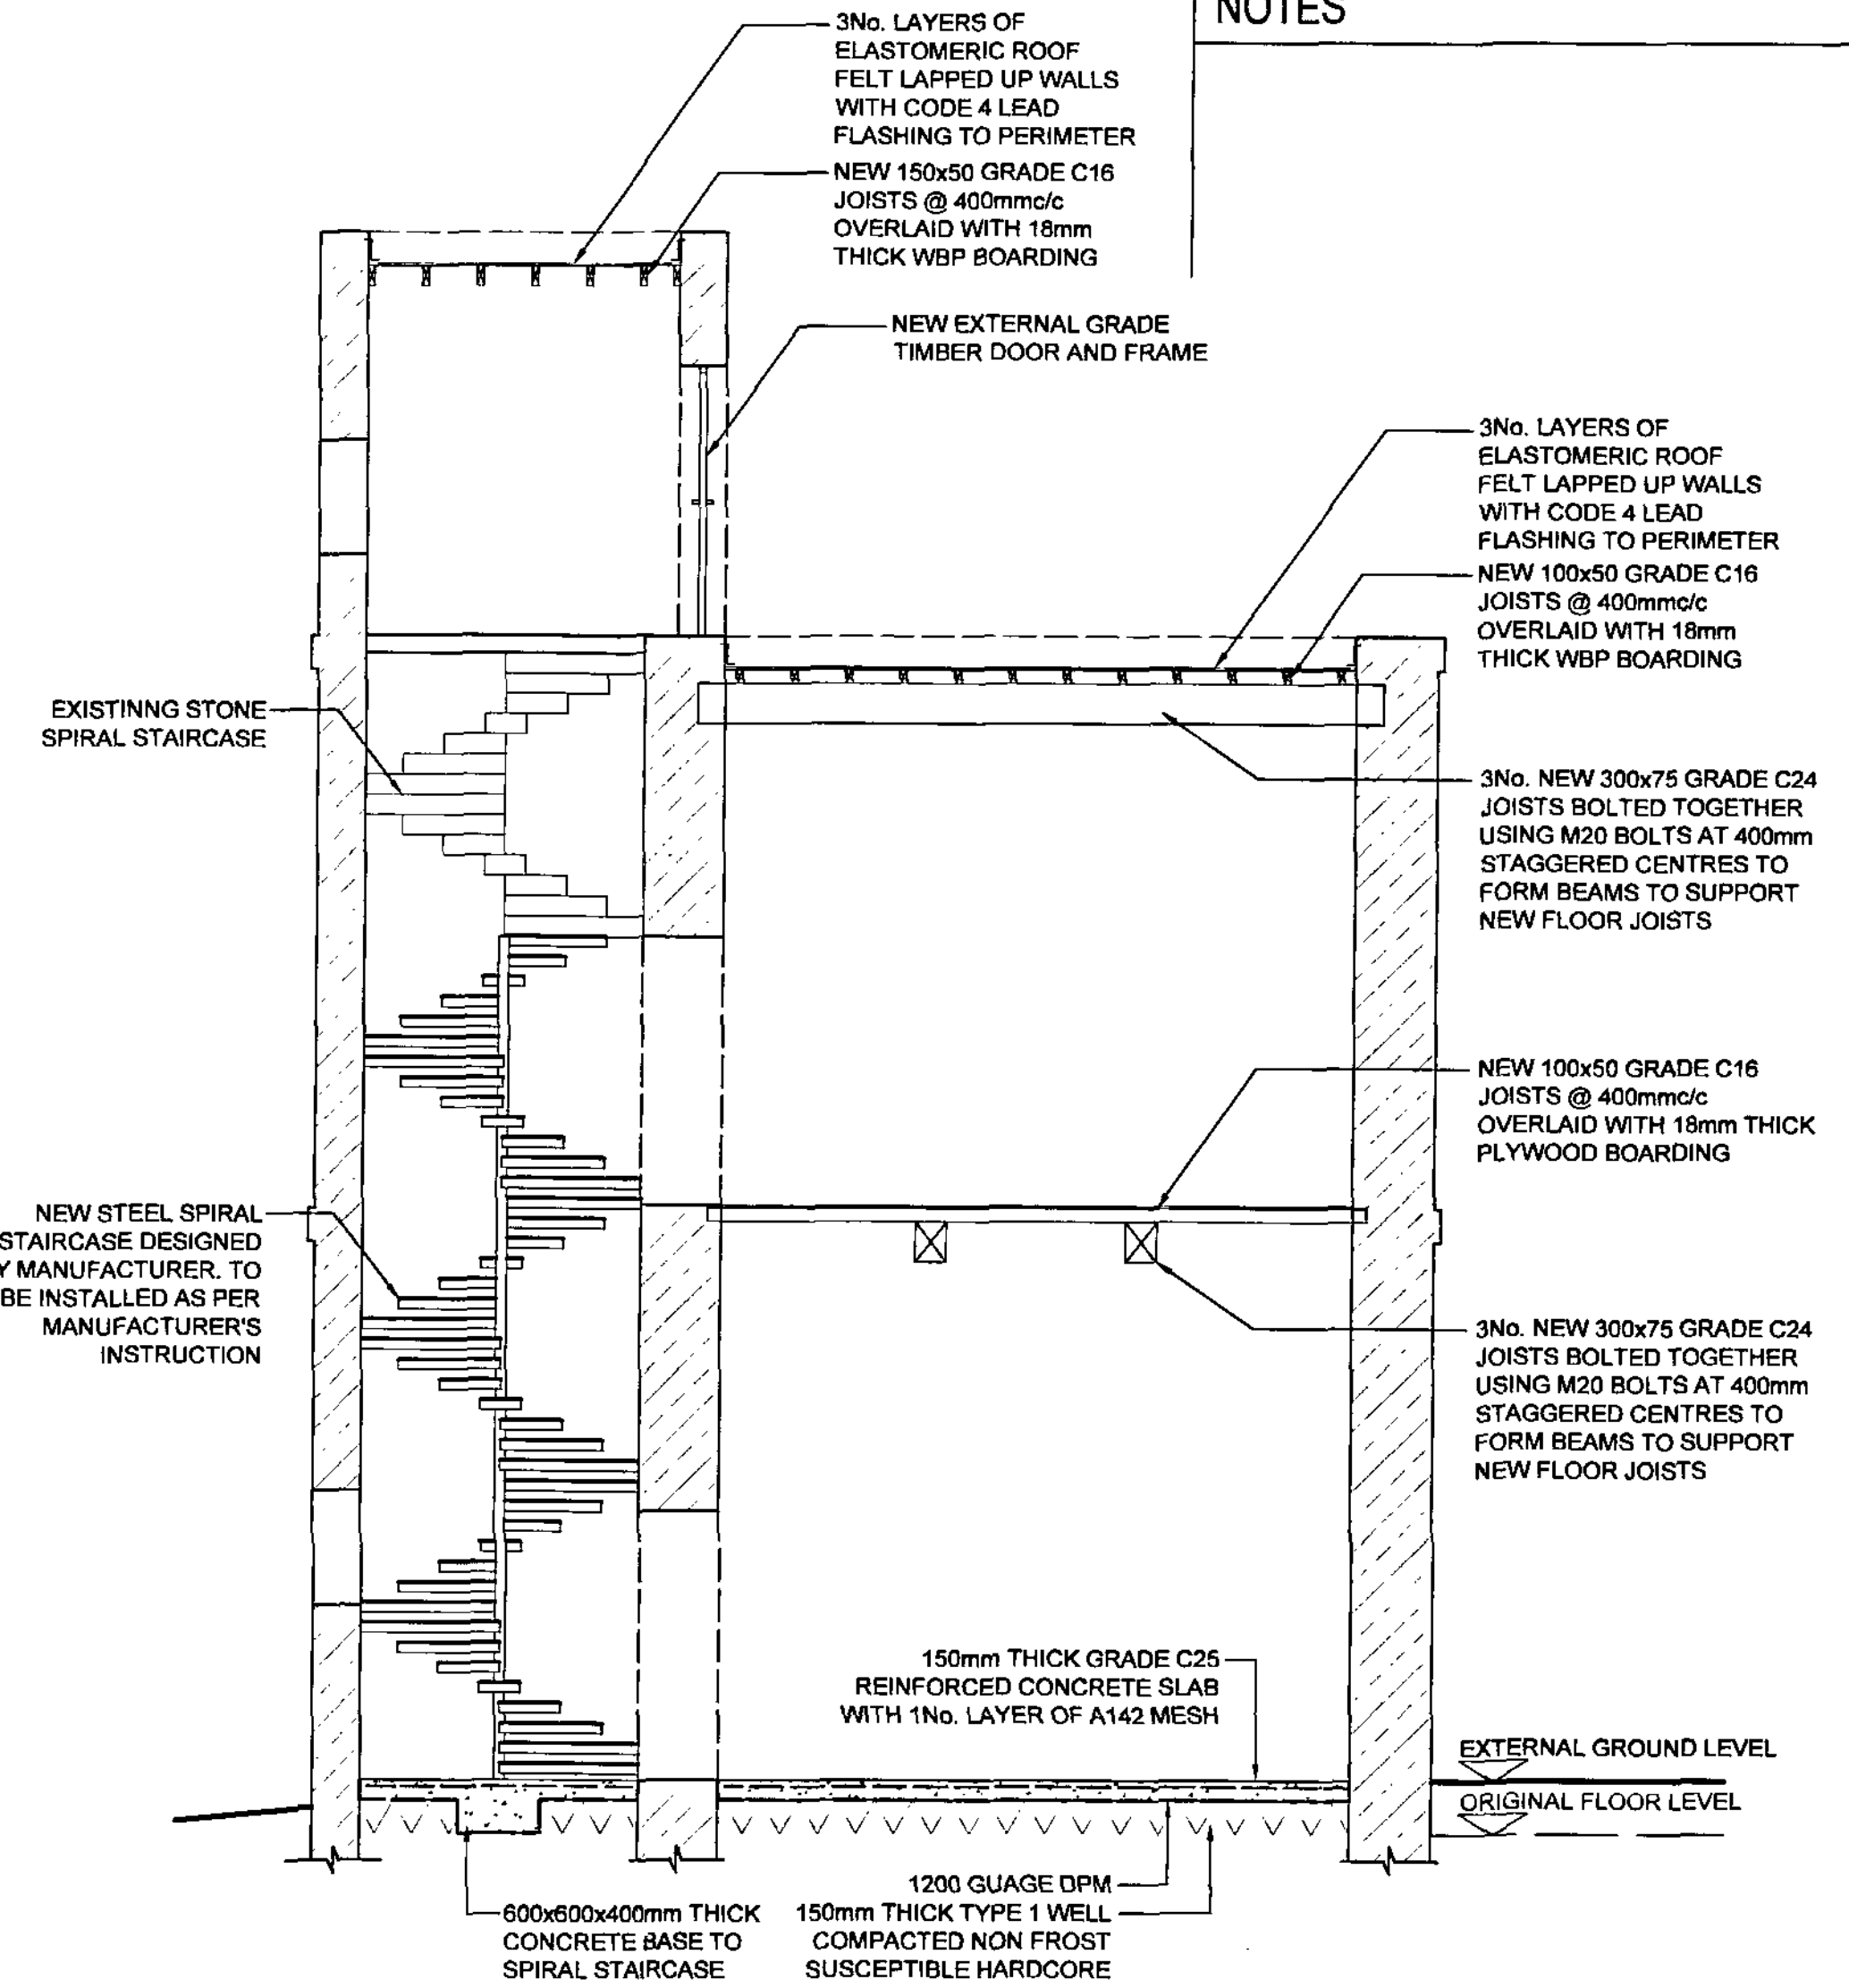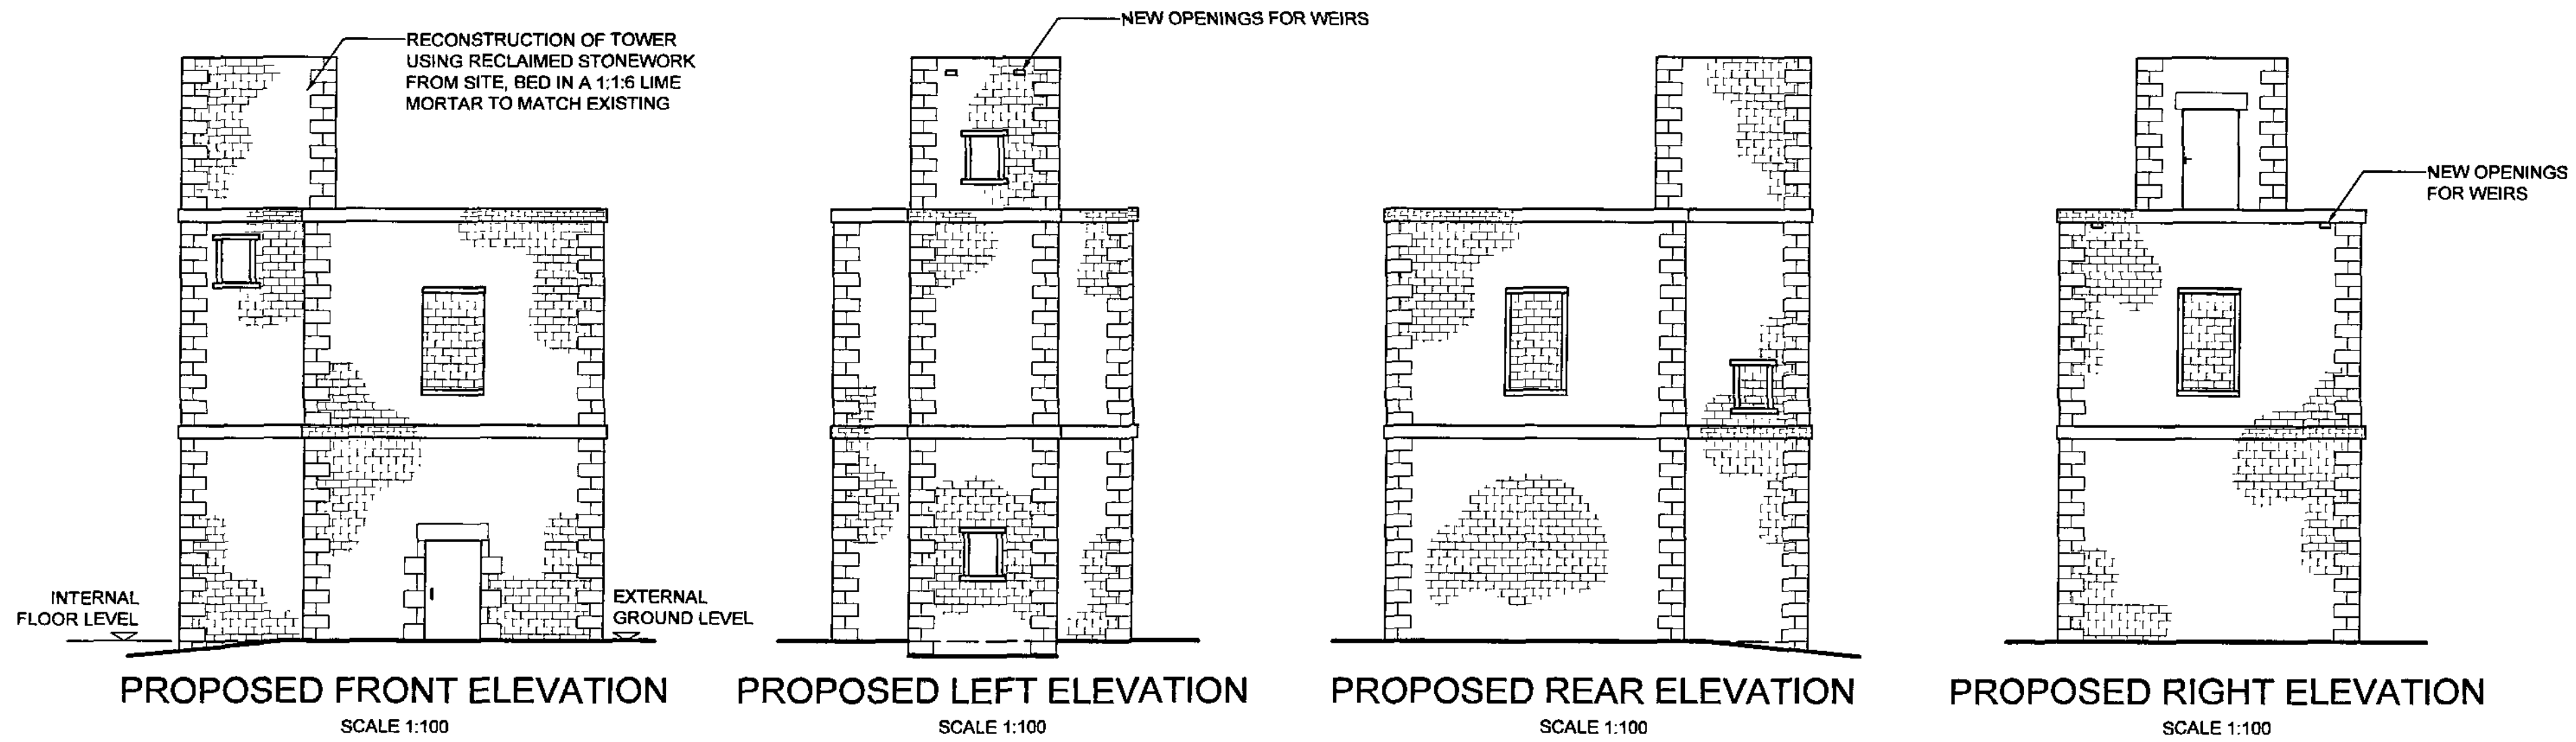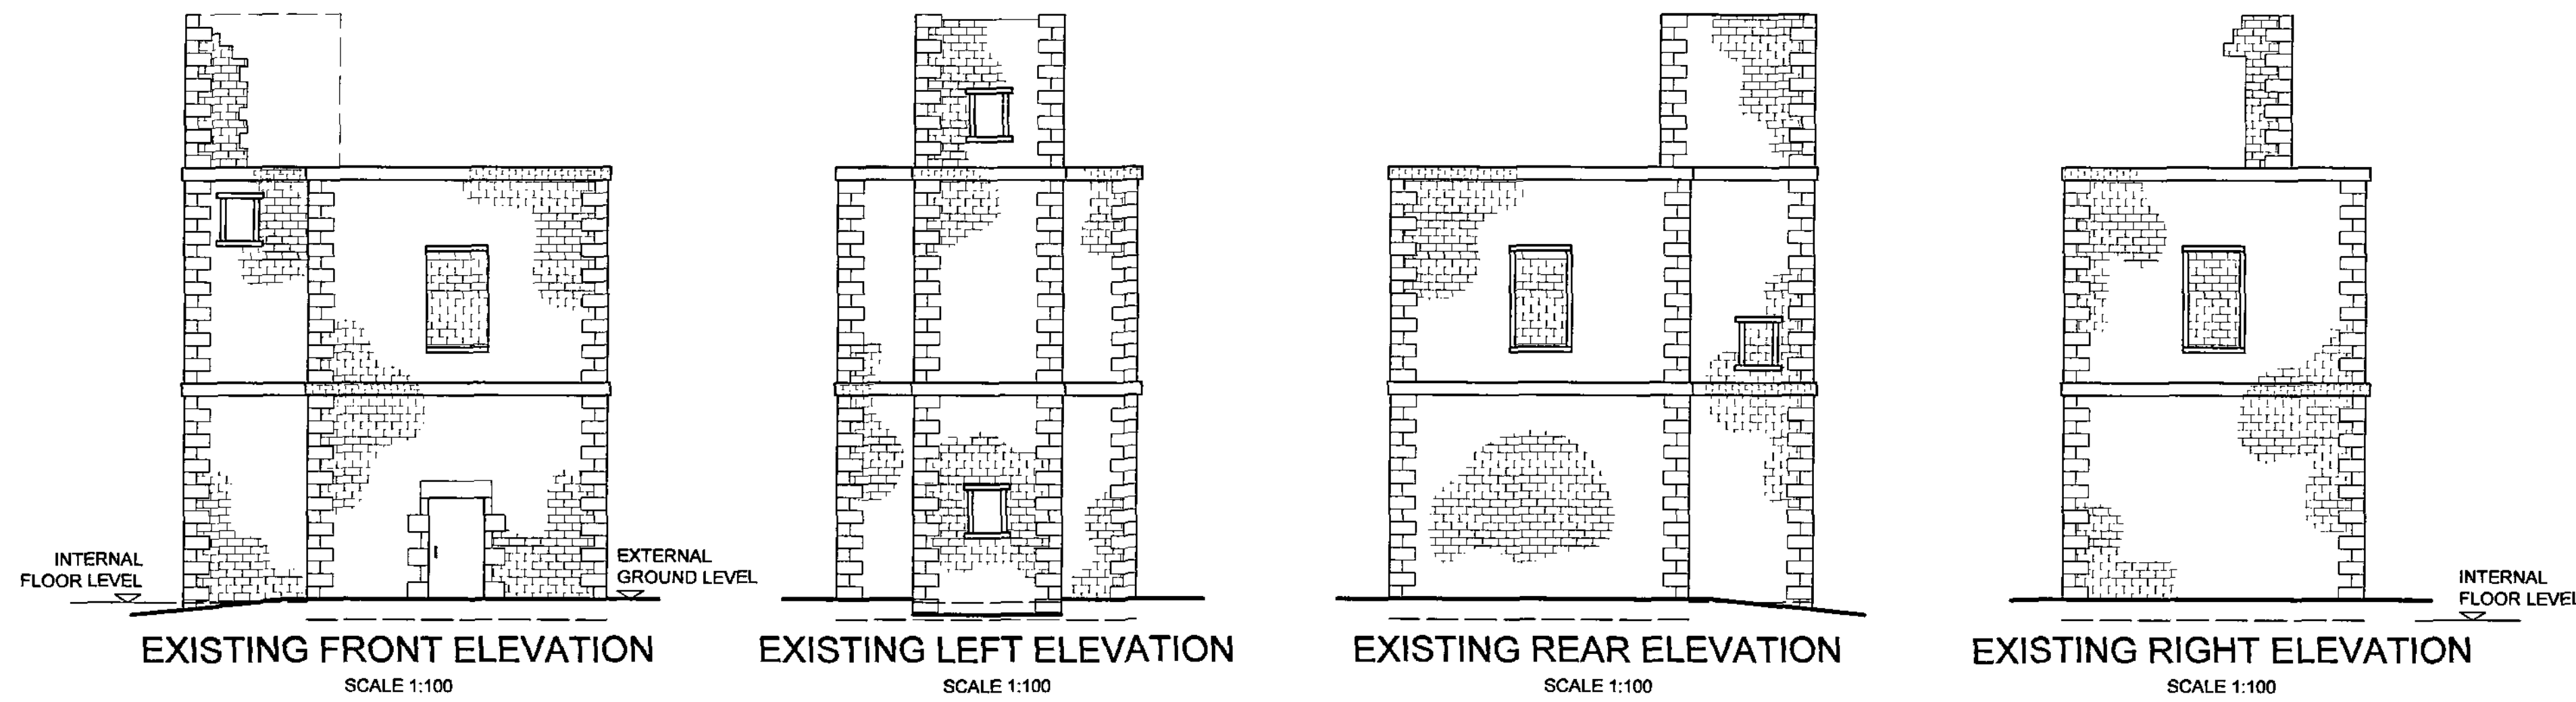

NOTES

Rev | Description | By | Date | Chkd

LOWE STAND
HOYLAND
BARNSELEY

EXISTING & PROPOSED
PLANS, ELEVATIONS,
SECTION & SITE PLAN

Status
CONSTRUCTION

Drawing No.				Revision	
001					
Scale	Size	Drawn	Date	Chkd	Passed
AS SHOWN	A1	MEF	01.03.12	MEF	MEF