



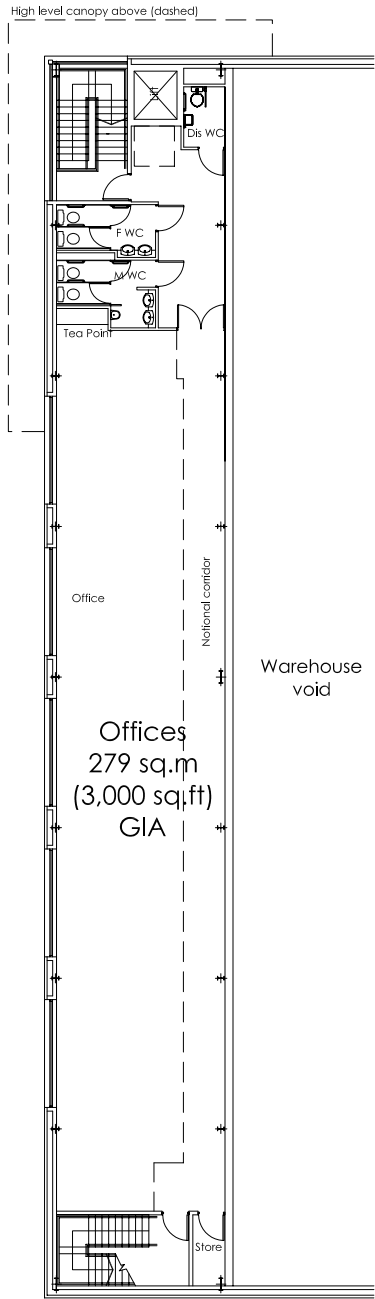

FIRST FLOOR PLAN

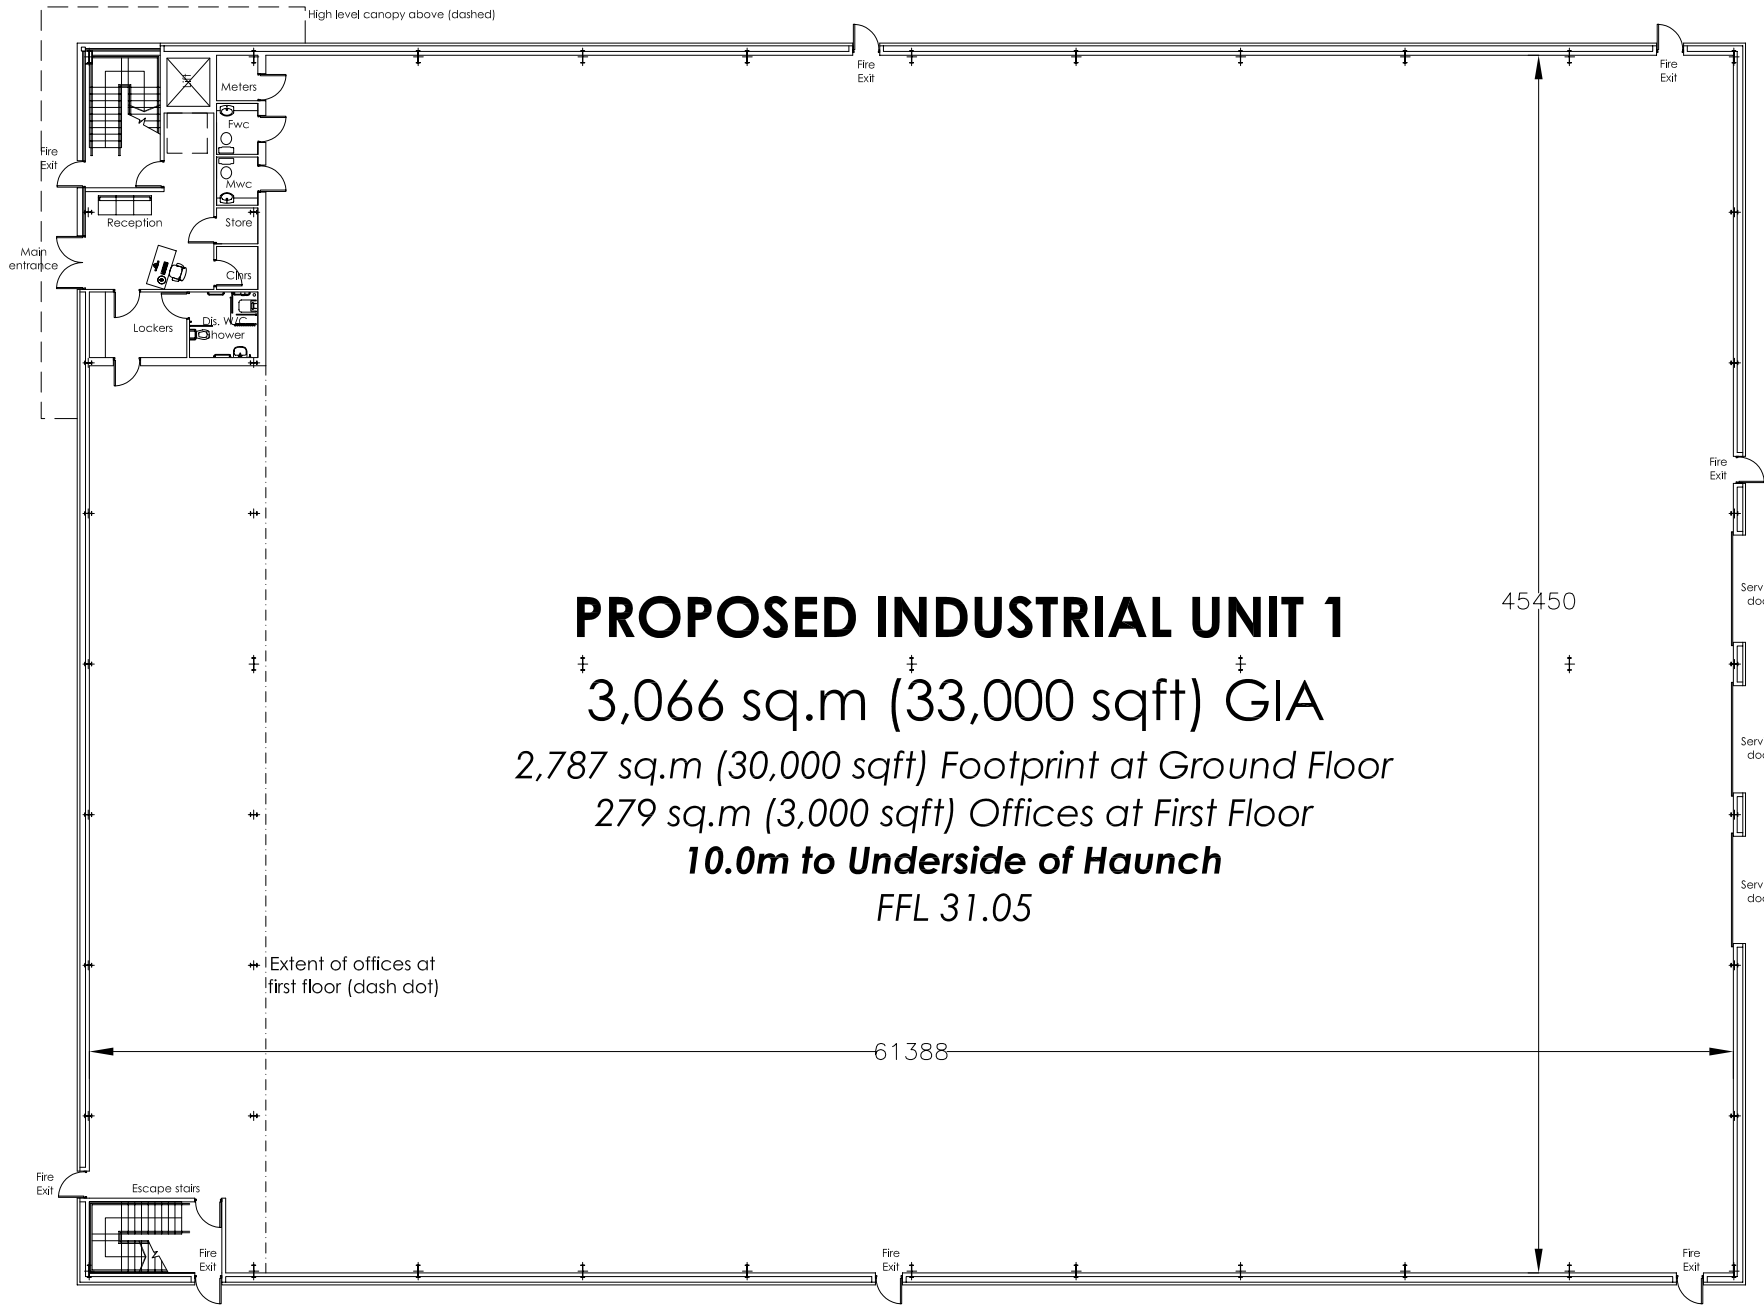

GROUND FLOOR PLAN

PROPOSED INDUSTRIAL UNIT 1

3,066 sq.m (33,000 sqft) GIA

2,787 sq.m (30,000 sqft) Footprint at Ground Floor

279 sq.m (3,000 sqft) Offices at First Floor

10.0m to Underside of Haunch

FFL 31.05

Revisions	A	A-----	00-00-00
Project Title	PROPOSED MIXED USE DEVELOPMENT		
	EVERILL GATE LANE CORTONWOOD DEARNE VALLEY BARNLEY		
Client	LANDTASK/GREGORY PROPERTIES		
Status	PLANNING - RESERVED MATTERS		
Scale	1:200	Drawing Size	A2
Drawn By	ASR	Checked By	CHECKED
		Date	12/08
Drawing Title	BLOCK C-GA's		
Job-Dwg No	9837-110		Rev -

- THE HARRIS PARTNERSHIP WAKEFIELD
2 St. Johns North, Wakefield, WF1 3QA
t. 01924 291 800 f. 01924 290 072
- THE HARRIS PARTNERSHIP MANCHESTER
1st floor Dale House, 35 Dale St.
Manchester M1 2HF
t. 0161 238 8555 f. 0161 244 5809
- THE HARRIS PARTNERSHIP MILTON KEYNES
The Old Rectory, 79 High Street
Newport Pagnell, MK16 8AB
t. 01908 211 577 f. 01908 211 722
- THE HARRIS PARTNERSHIP READING
101 London Road, Reading, RG1 5BY
t. 0118 950 7700 f. 0118 956 8642



ARCHITECTS
www.harrispartnership.com