




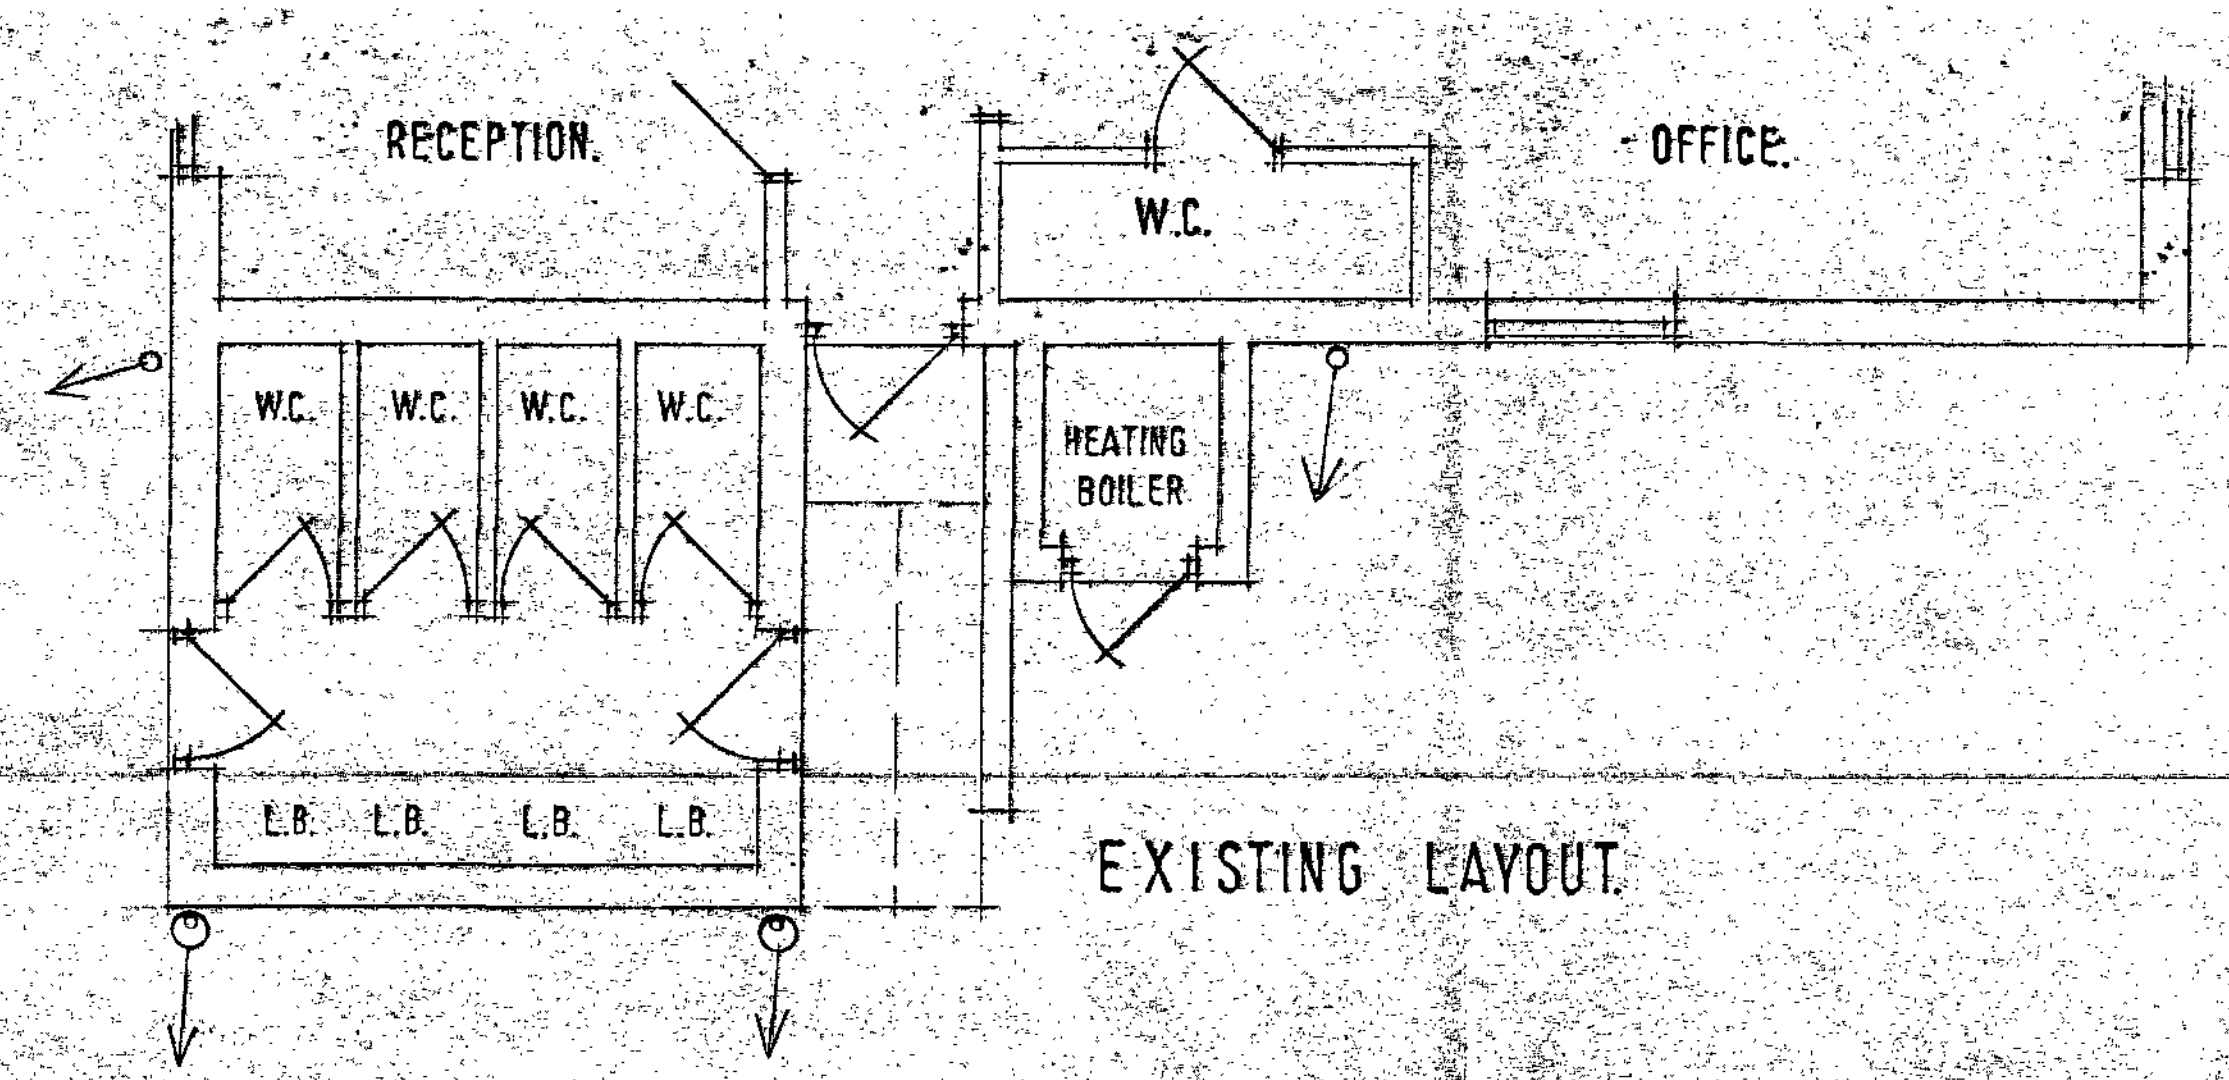


EXISTING LAYOUT

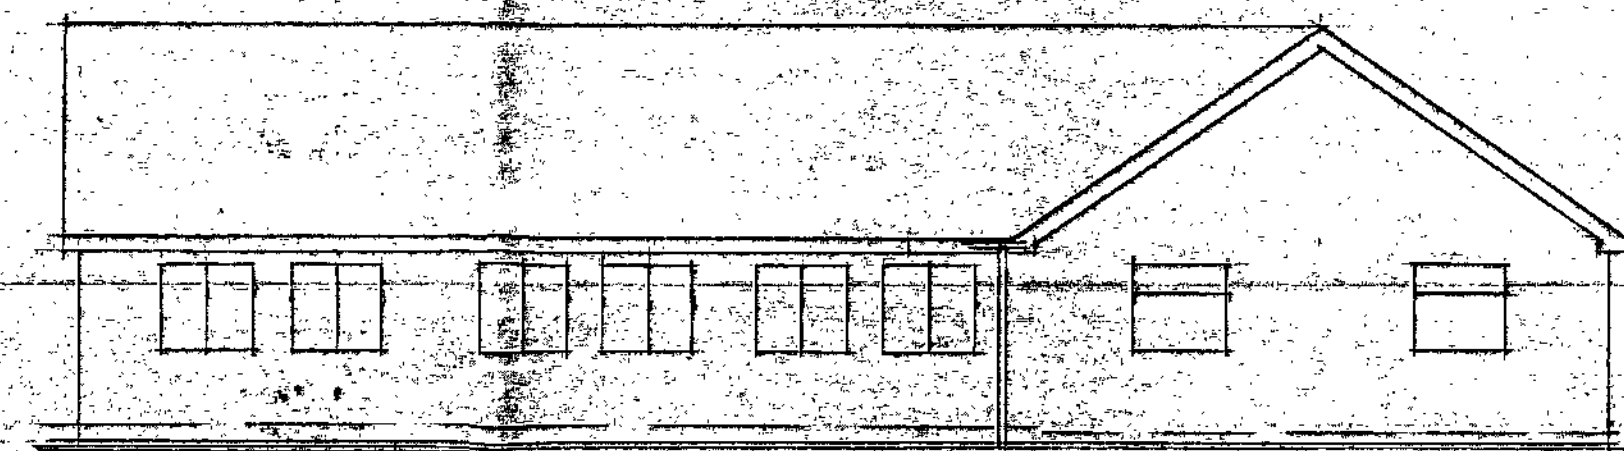


EXISTING SIDE ELEVATION

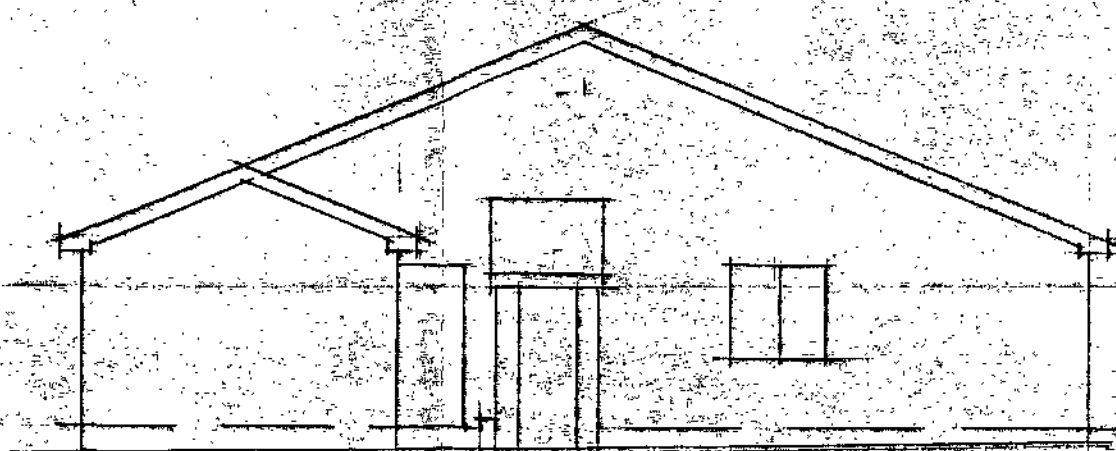


EXISTING FRONT ELEVATION

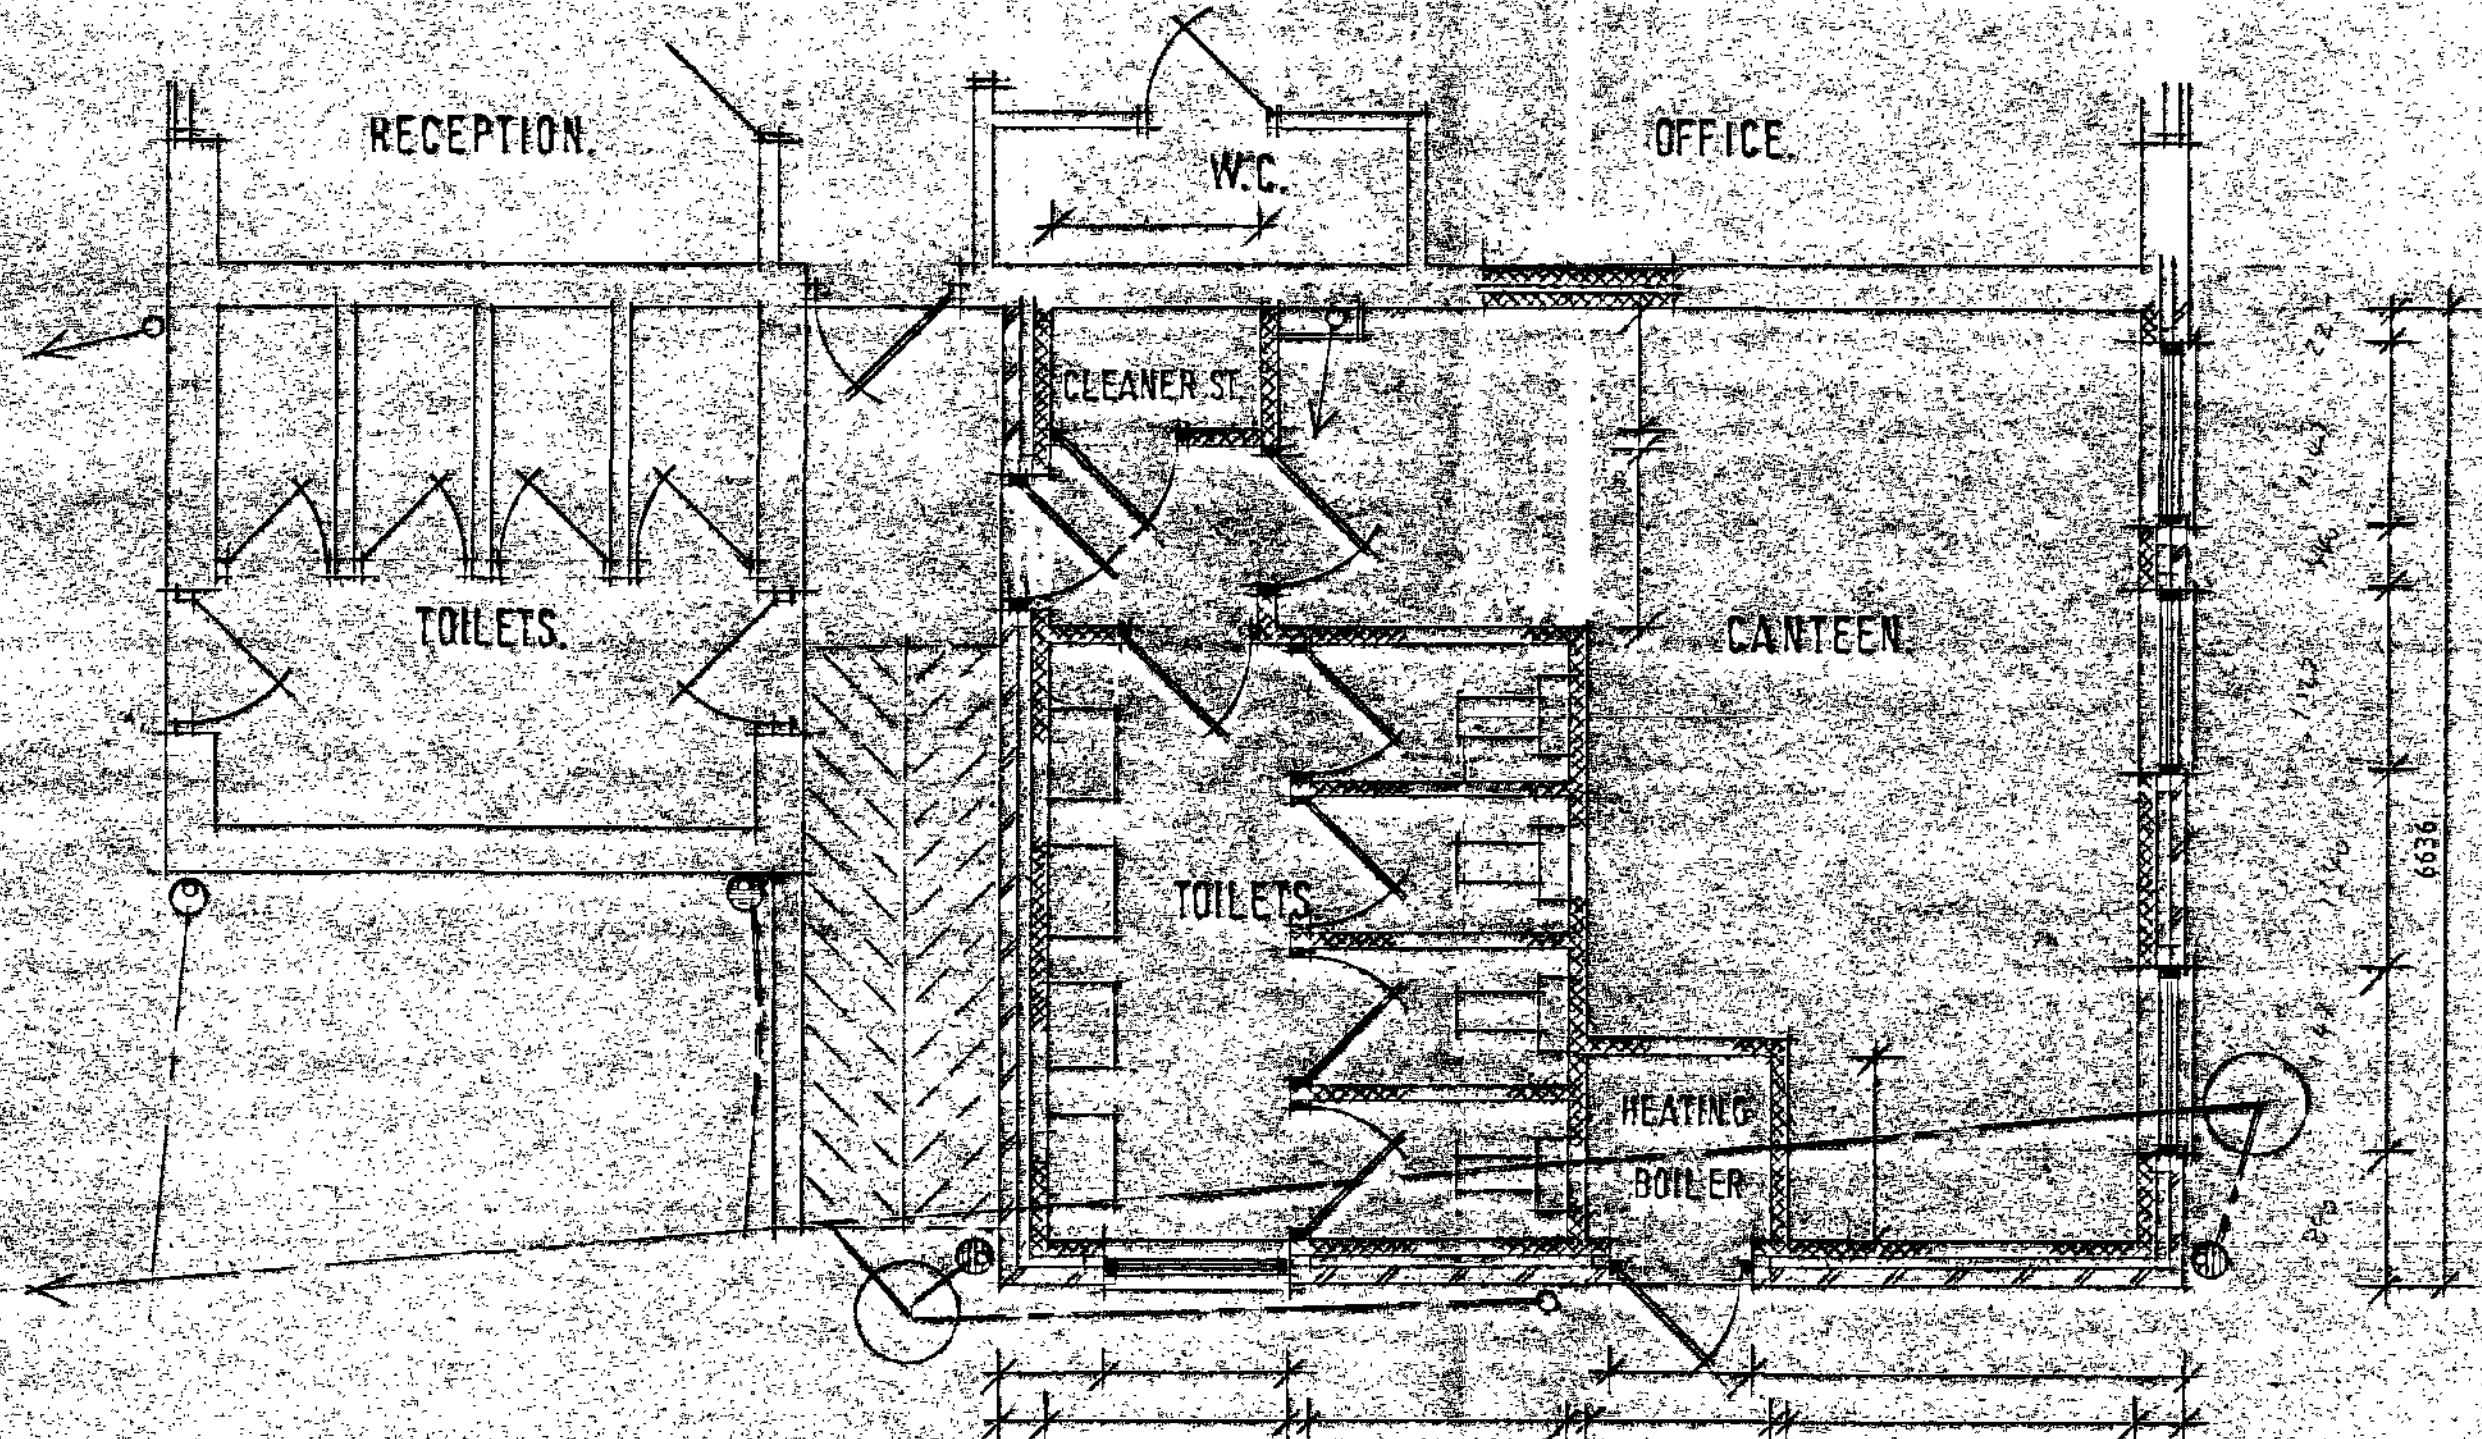


PROPOSED FLOOR LAYOUT

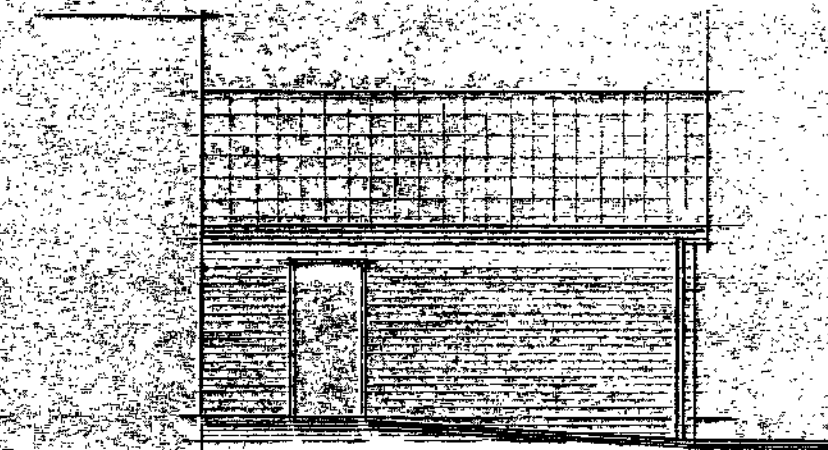


PROPOSED SIDE ELEVATION

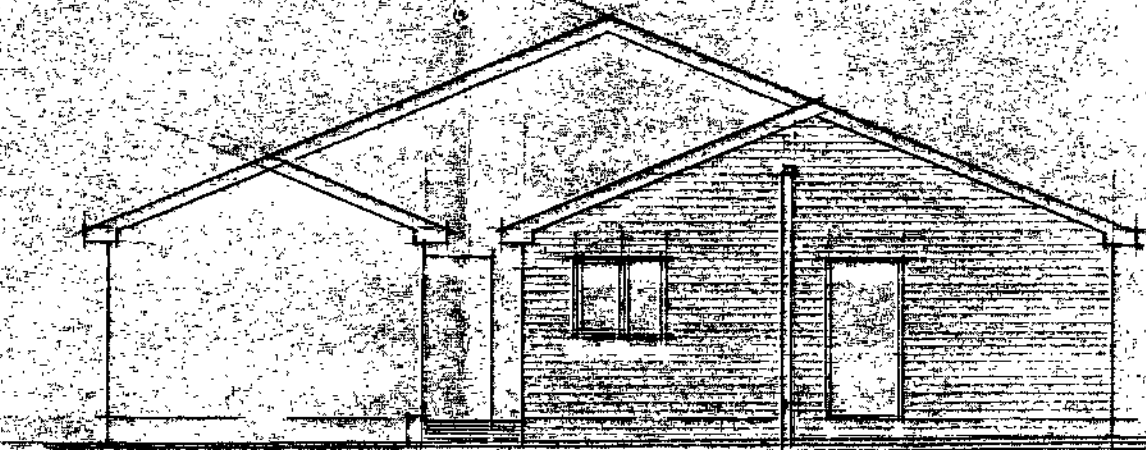

PROPOSED FRONT ELEVATION

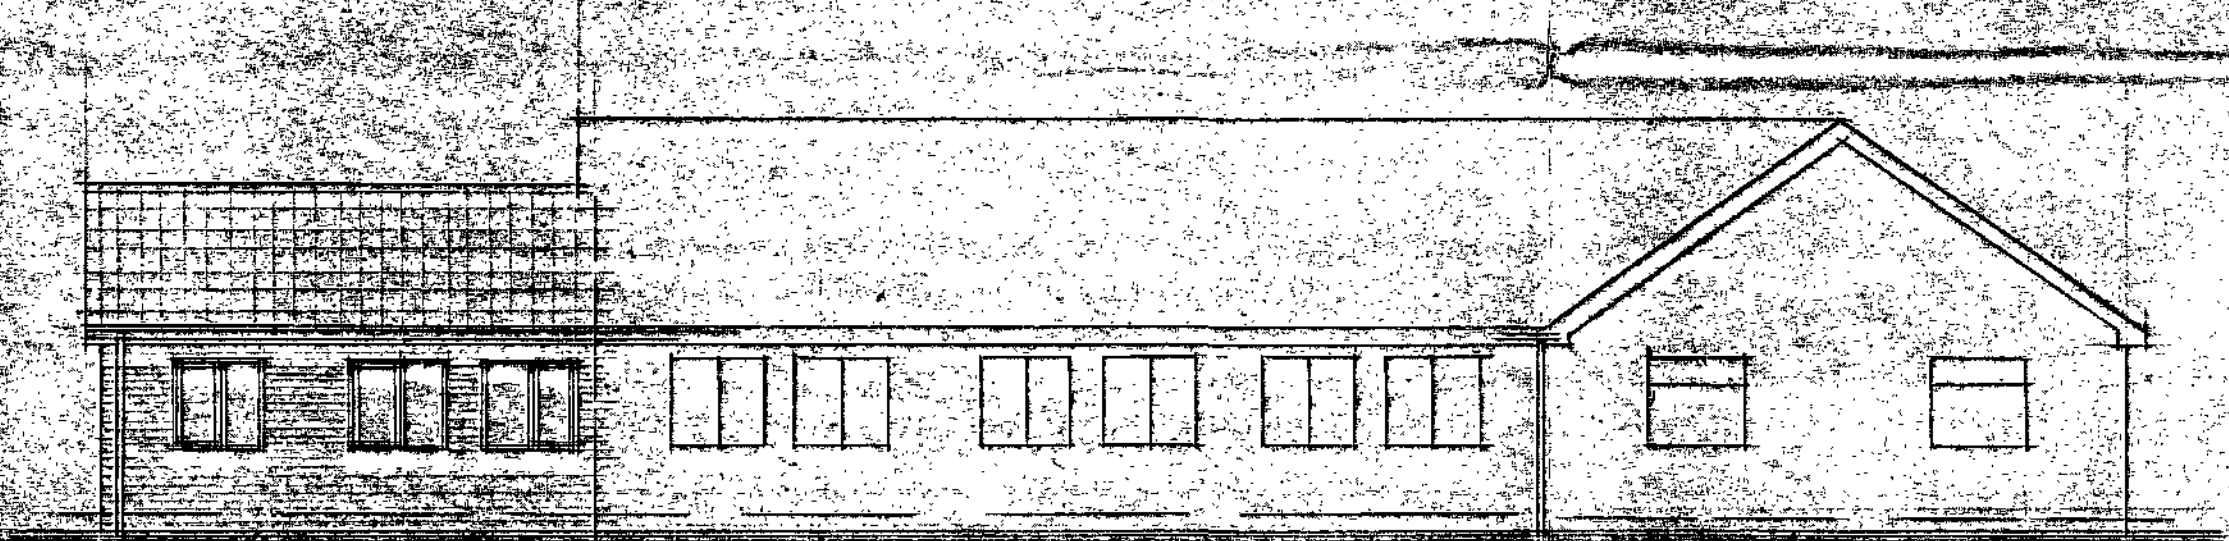

PROPOSED SIDE ELEVATION

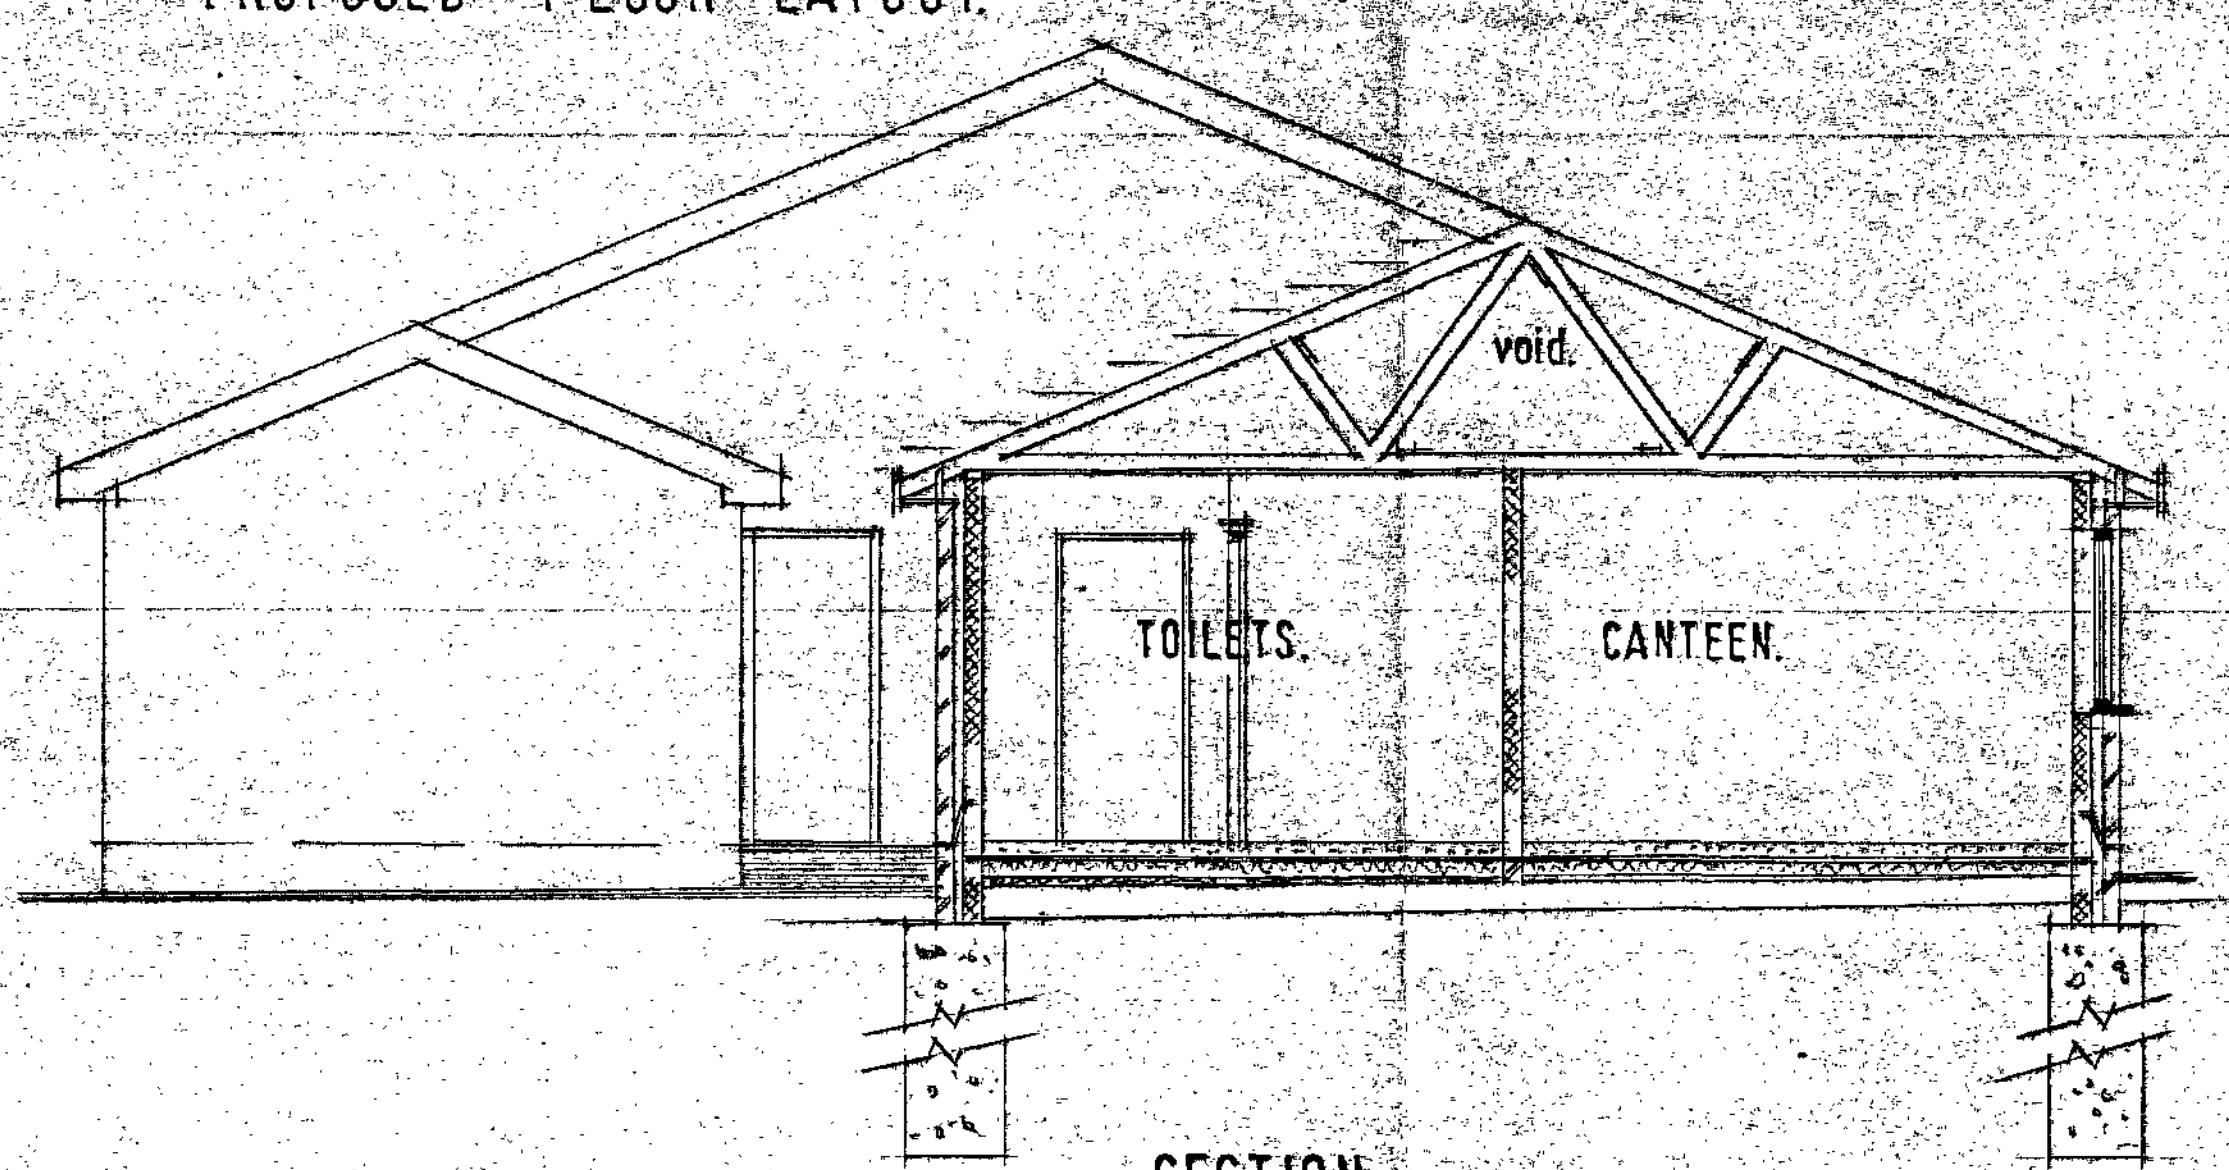

SECTION

NOTES
The contractor is to check and verify all building and site dimensions, levels and sewer invert levels at connection points before tendering and work commences.
This drawing must read with and checked against any structural or other specialist drawings provided.
The contractor is to comply in all respects with the current building regulations whether specifically stated on these drawings or not. Internal dimensions exclude plaster thickness.
Do not scale off this drawing.

© Copyright

Job Title	CANTEEN & TOILETS.		
Client	GLASS RECYCLING UK LTD.		
Drawing Title	LAYOUTS		
Drawn By	Date	Scale	
I.W.	JUNE 12	1:50 1:100	

**IAN WILLIAMS
DESIGN AND BUILD**
FAIRFIELDS, CHURCH ROAD,
ALTOFTS, W. YORKS WF6 2NU
Telephone: 01924 893311



DRG. No. 12. 01. 06. 12.