
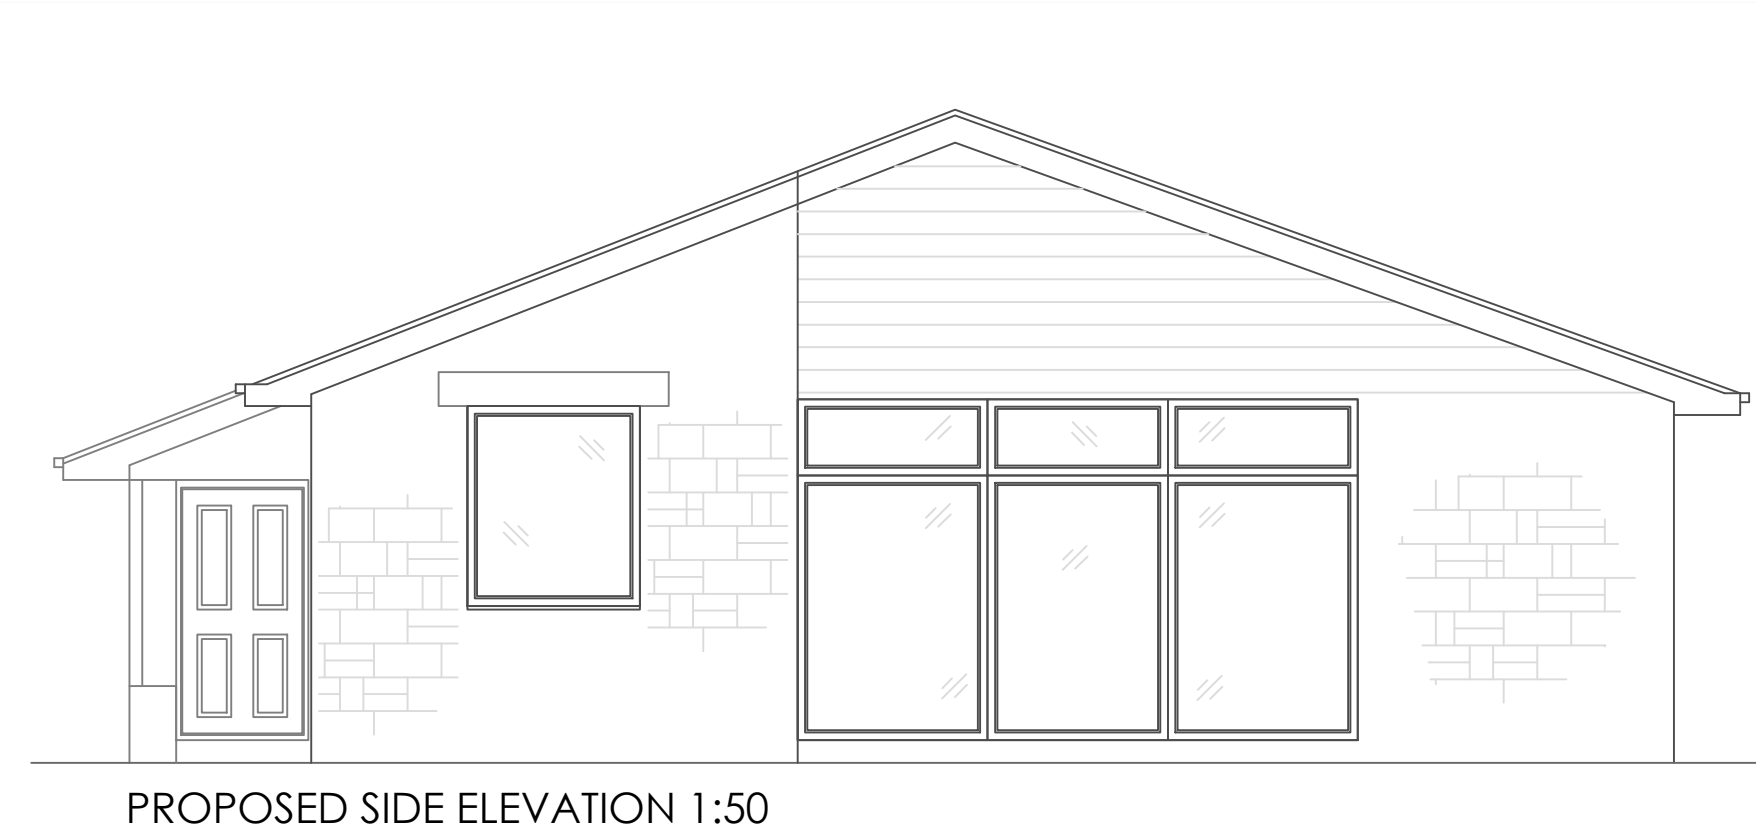
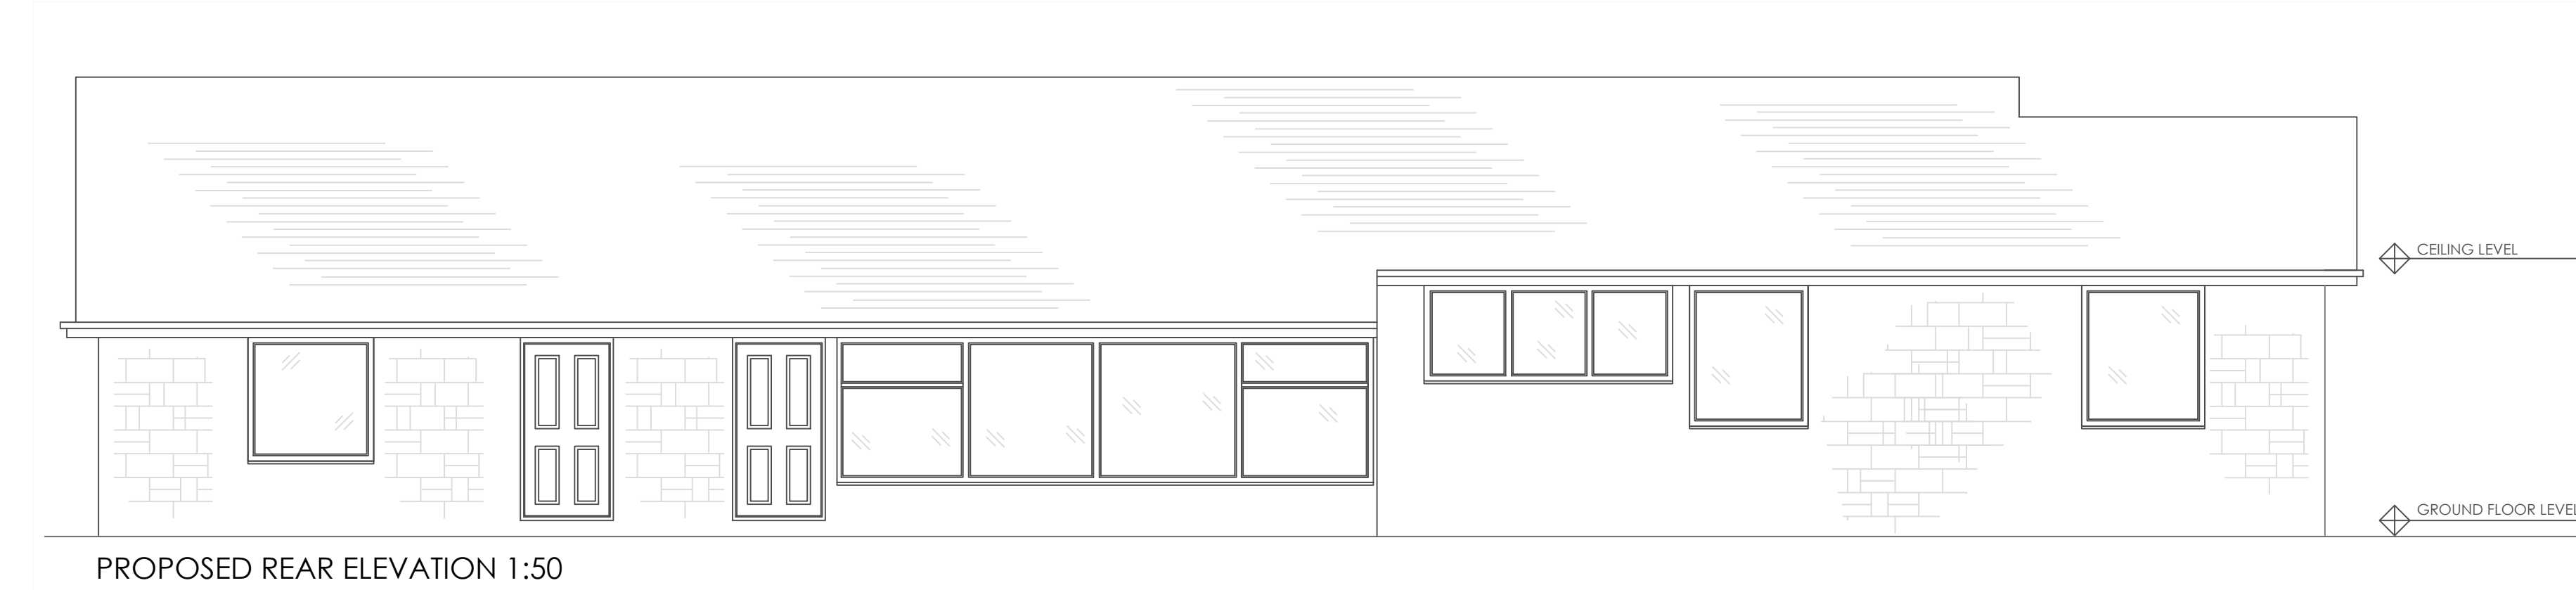
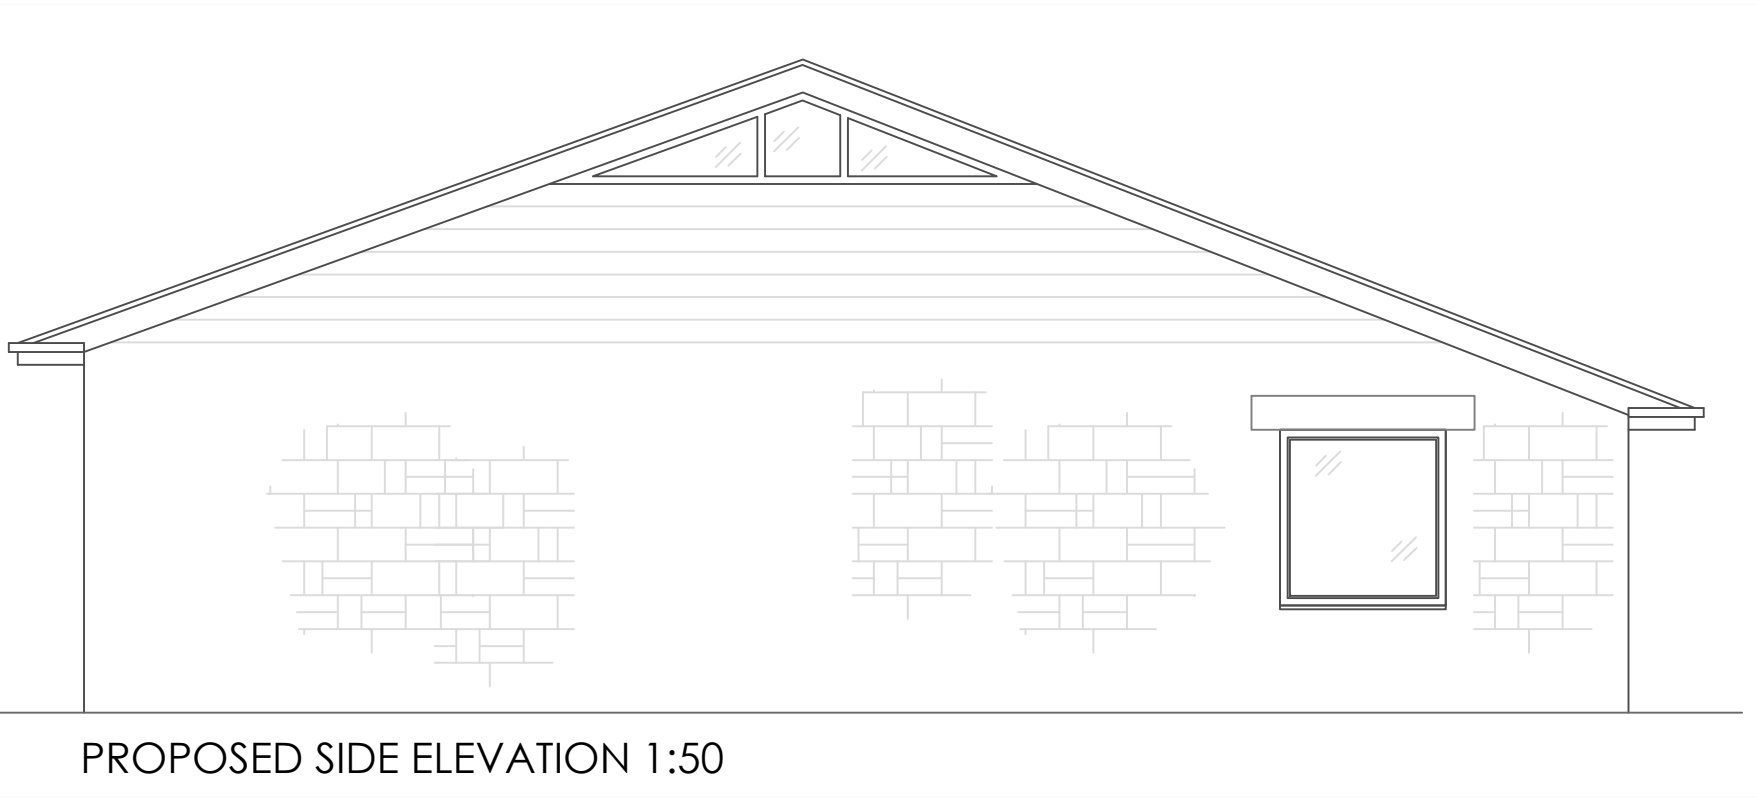
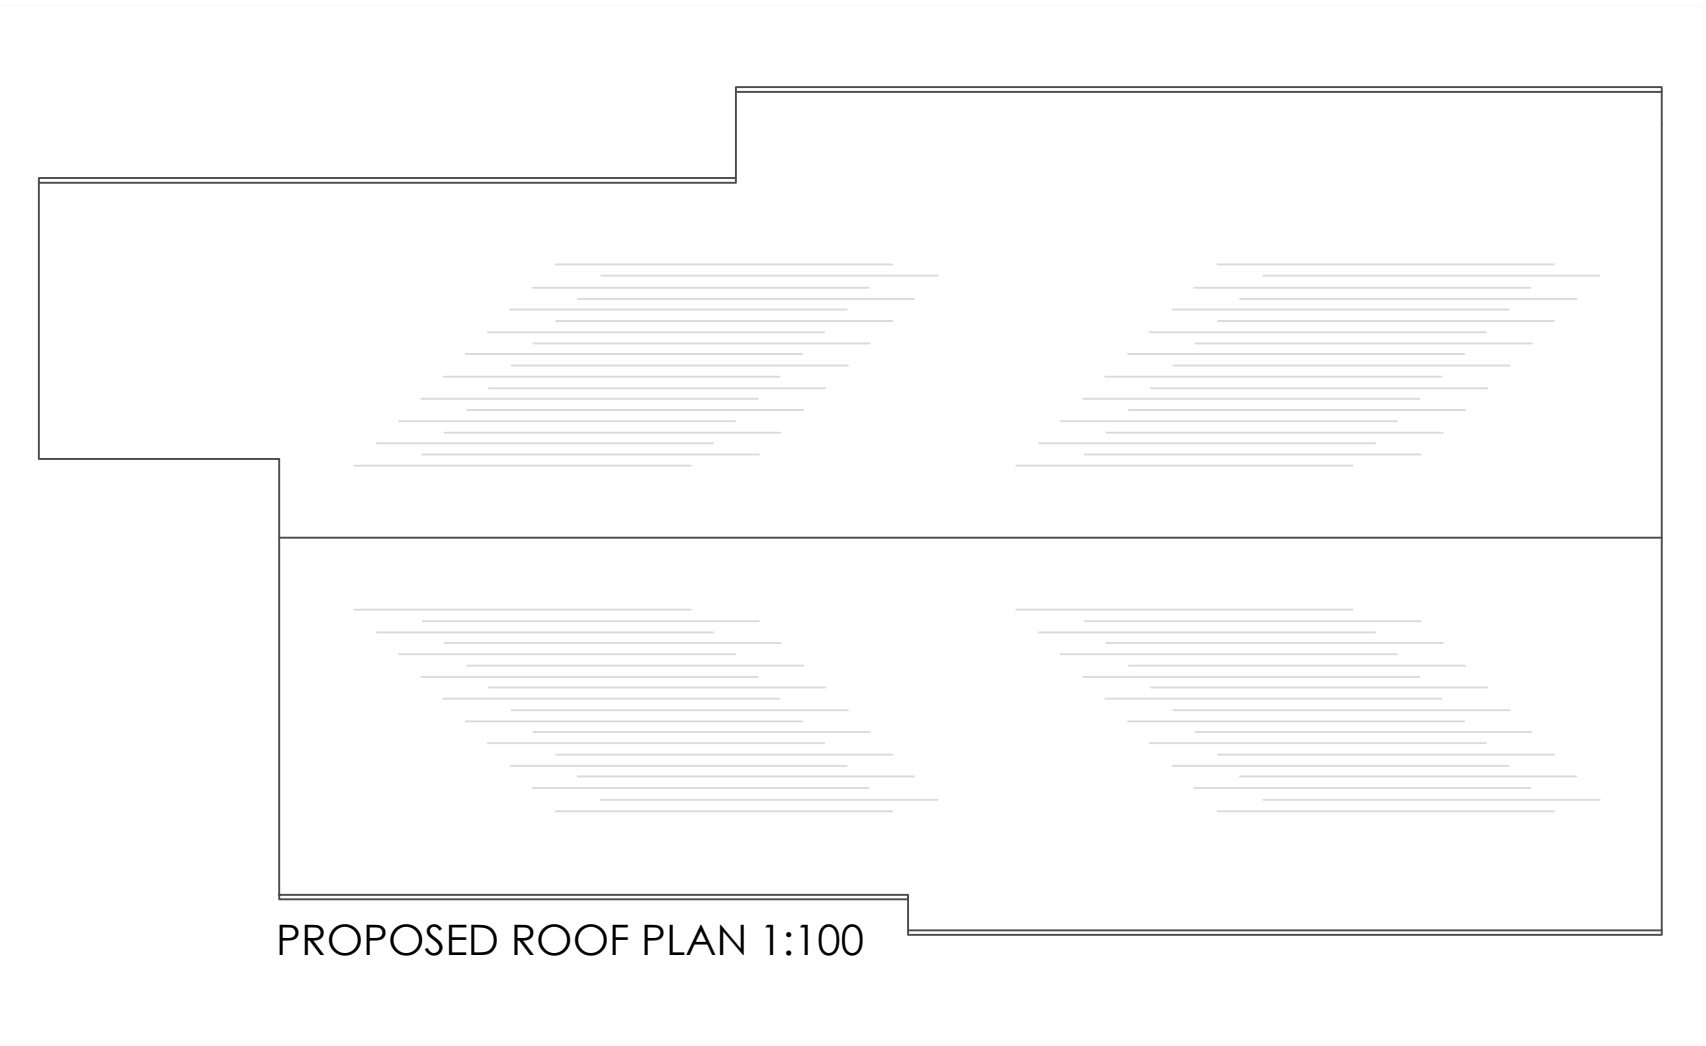


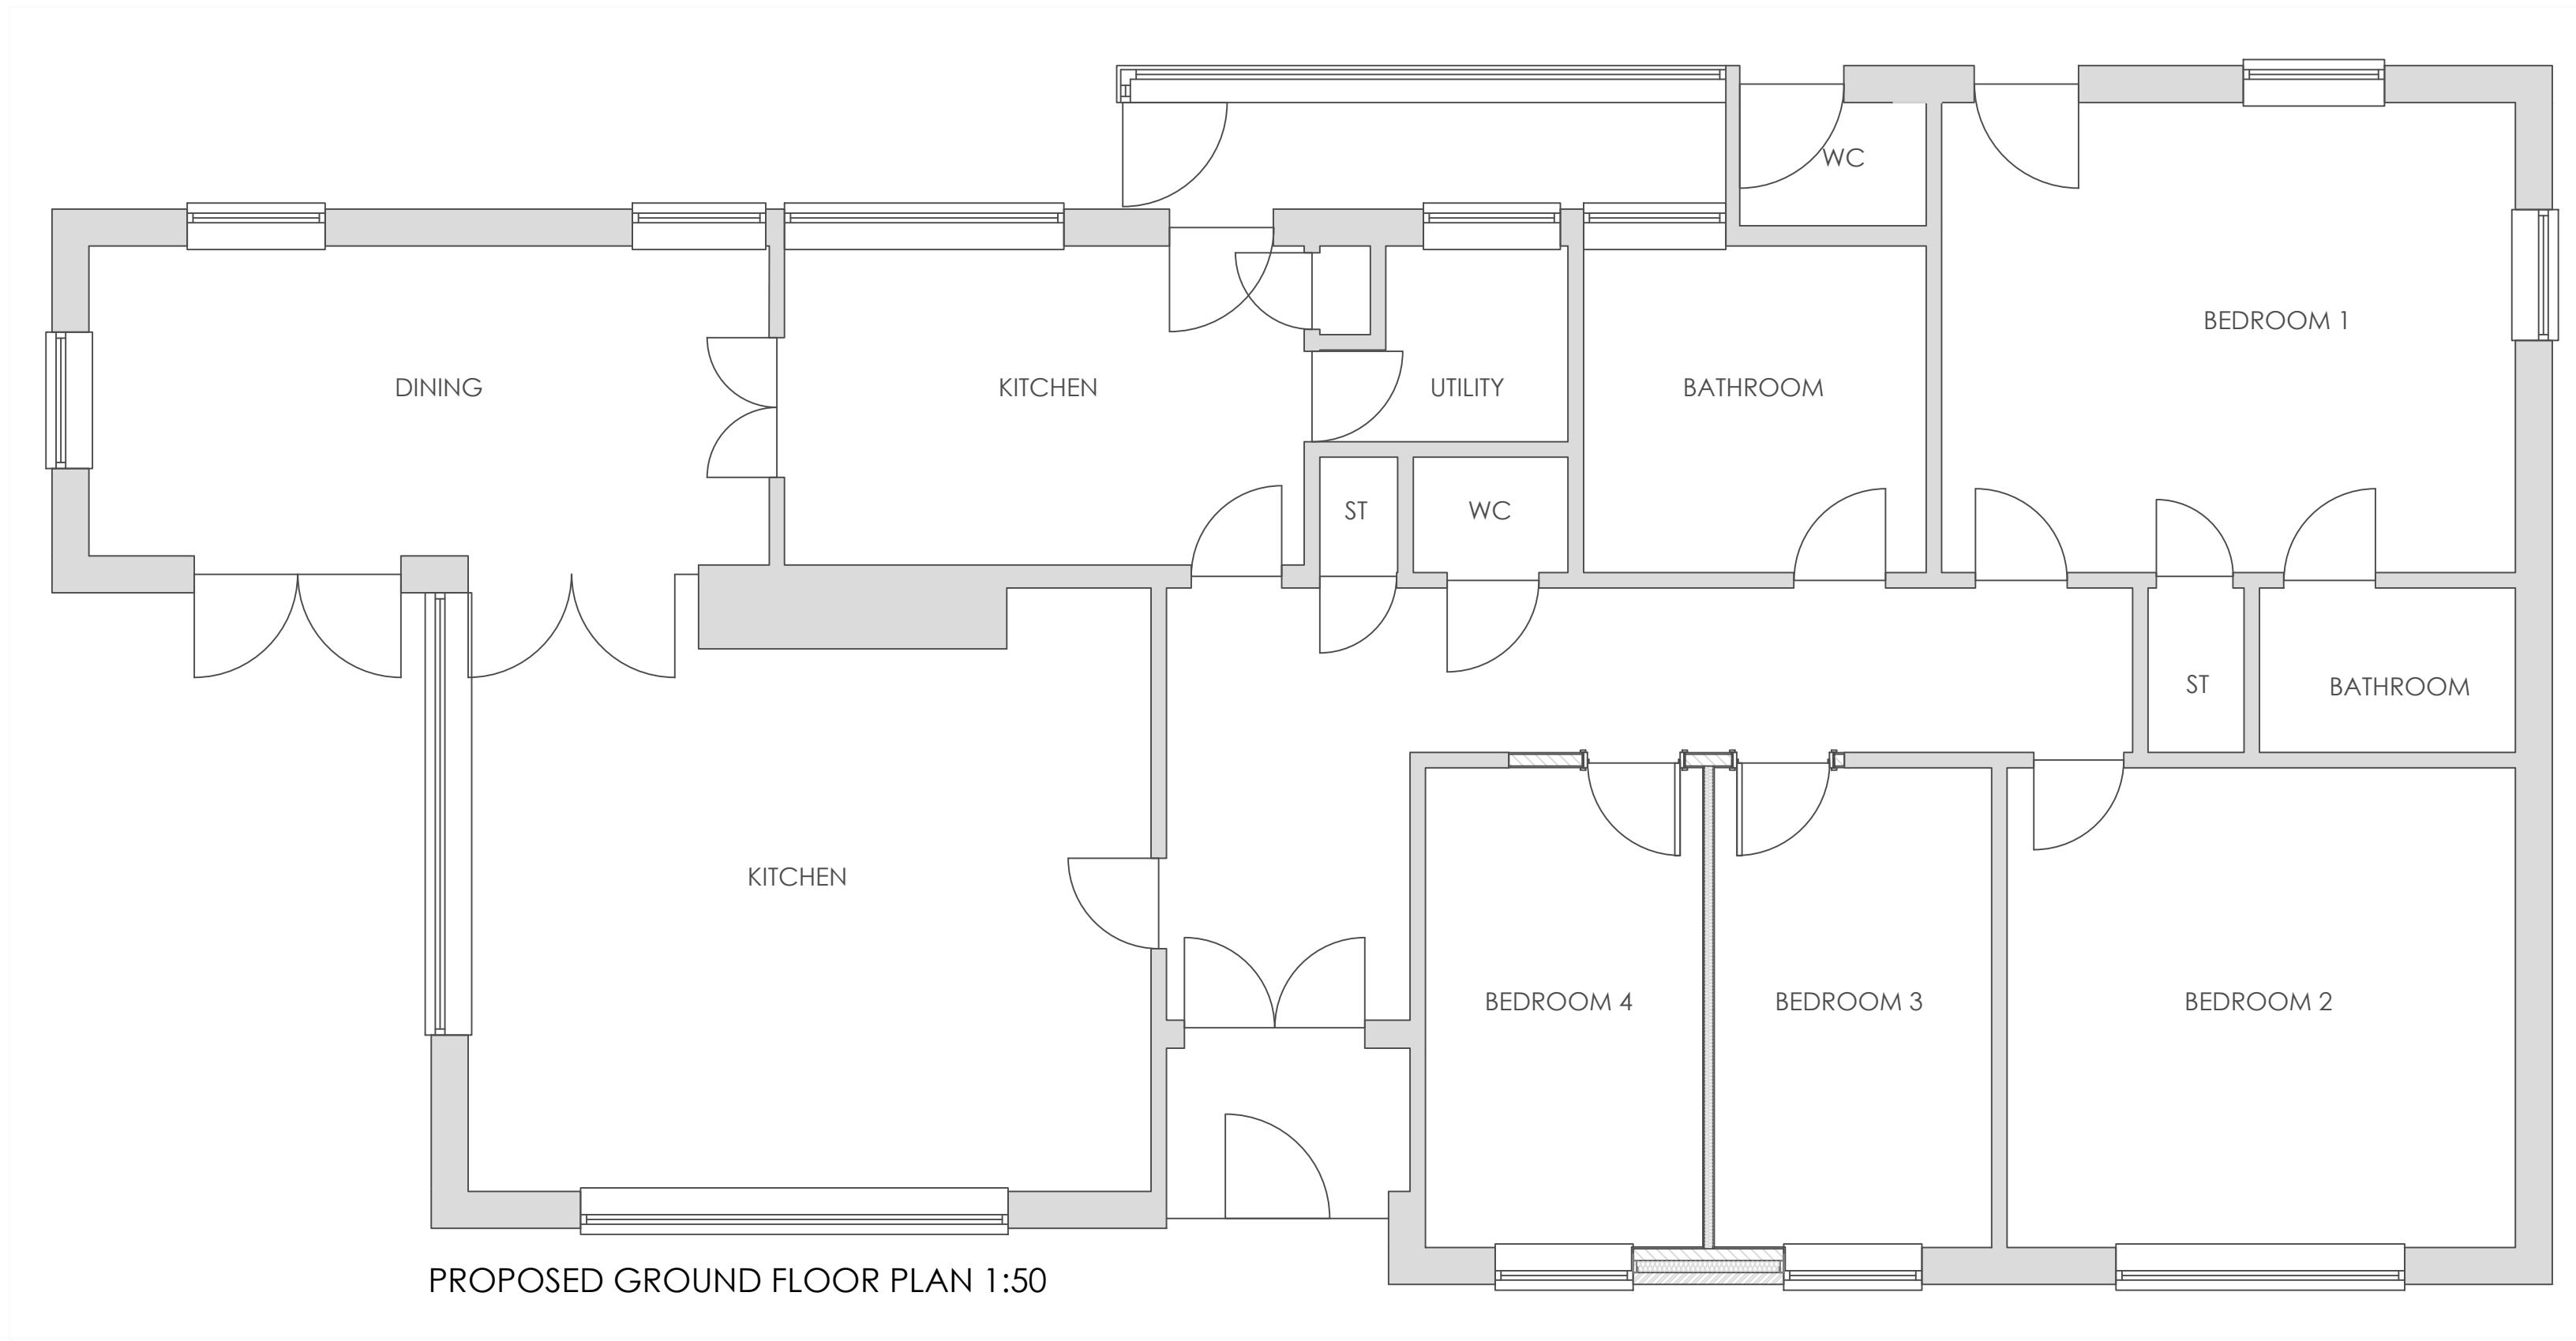

MR CLIFTON,
152 INTAKE LANE,
POGMOOR, BARNSELY,
S75 2HU

PLANNING APPLICATION
ELEVATION AMENDMENT,
GARAGE CONVERSION &
OUTBUILDING

DWELLING PROPOSED: FLOOR PLANS ELEVATIONS	SCALE: 1:50 1:50
--	------------------------

DATE: 02/2021
DRAWING NO: 003
PAPER SIZE A1