




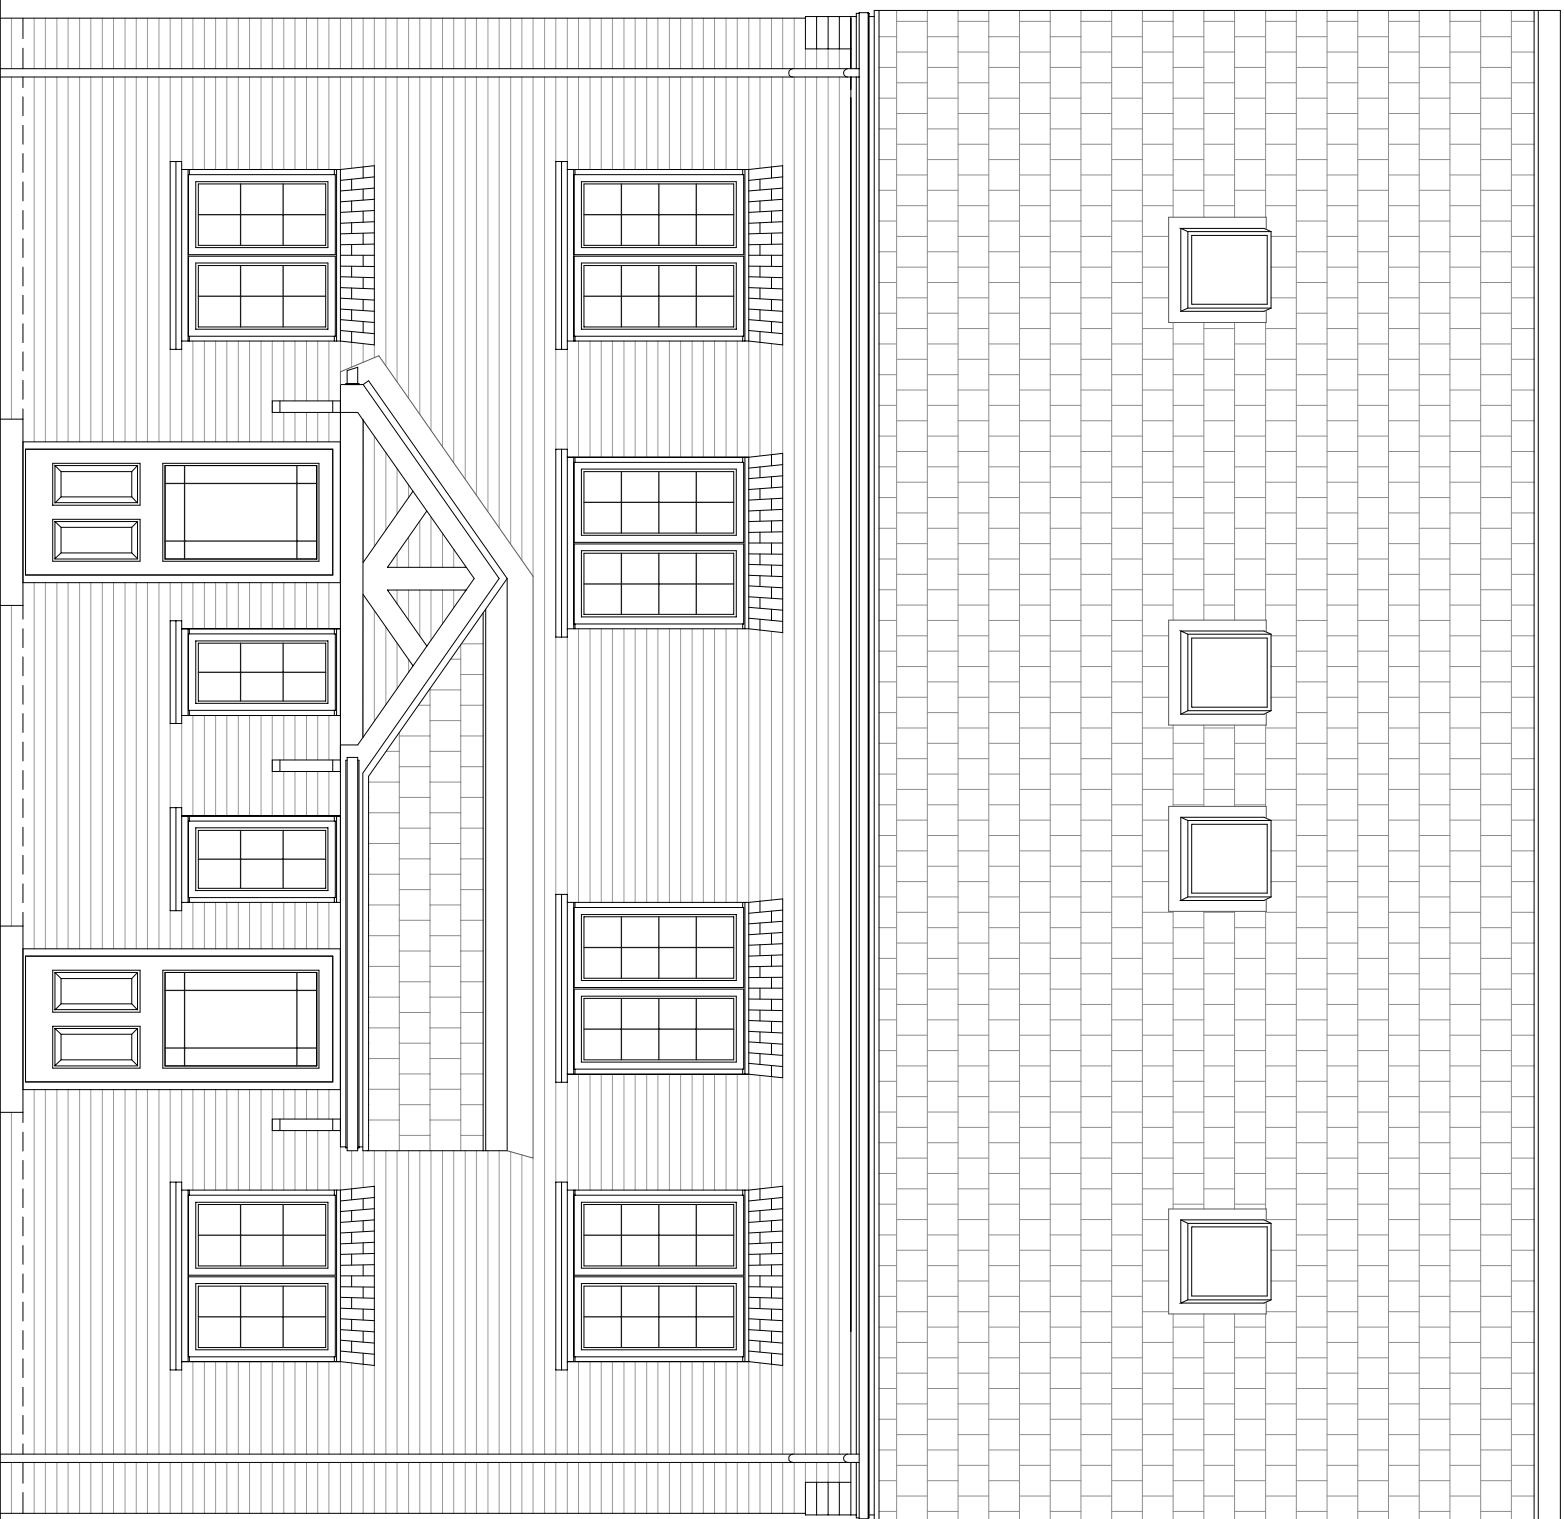


FRONT ELEVATION

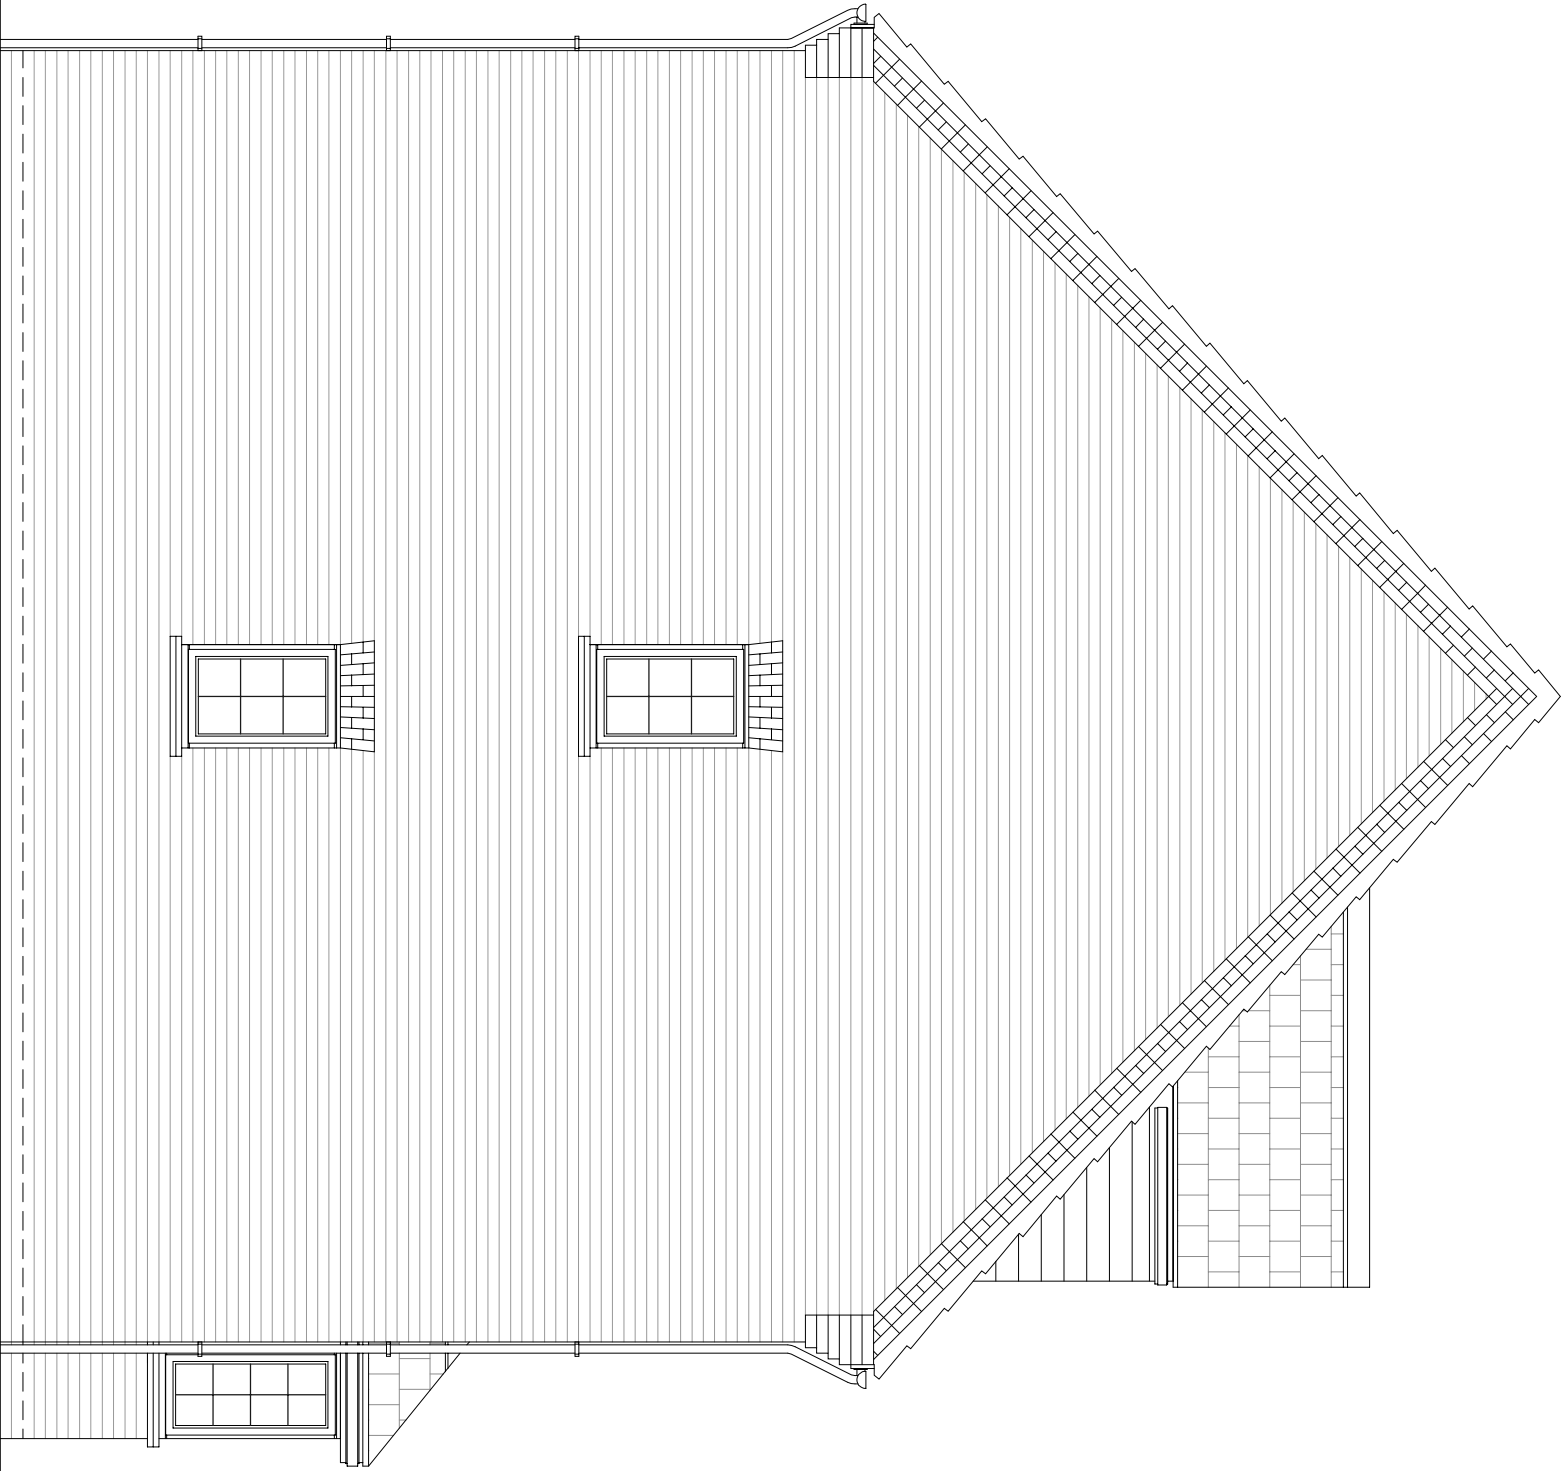

SIDE ELEVATION

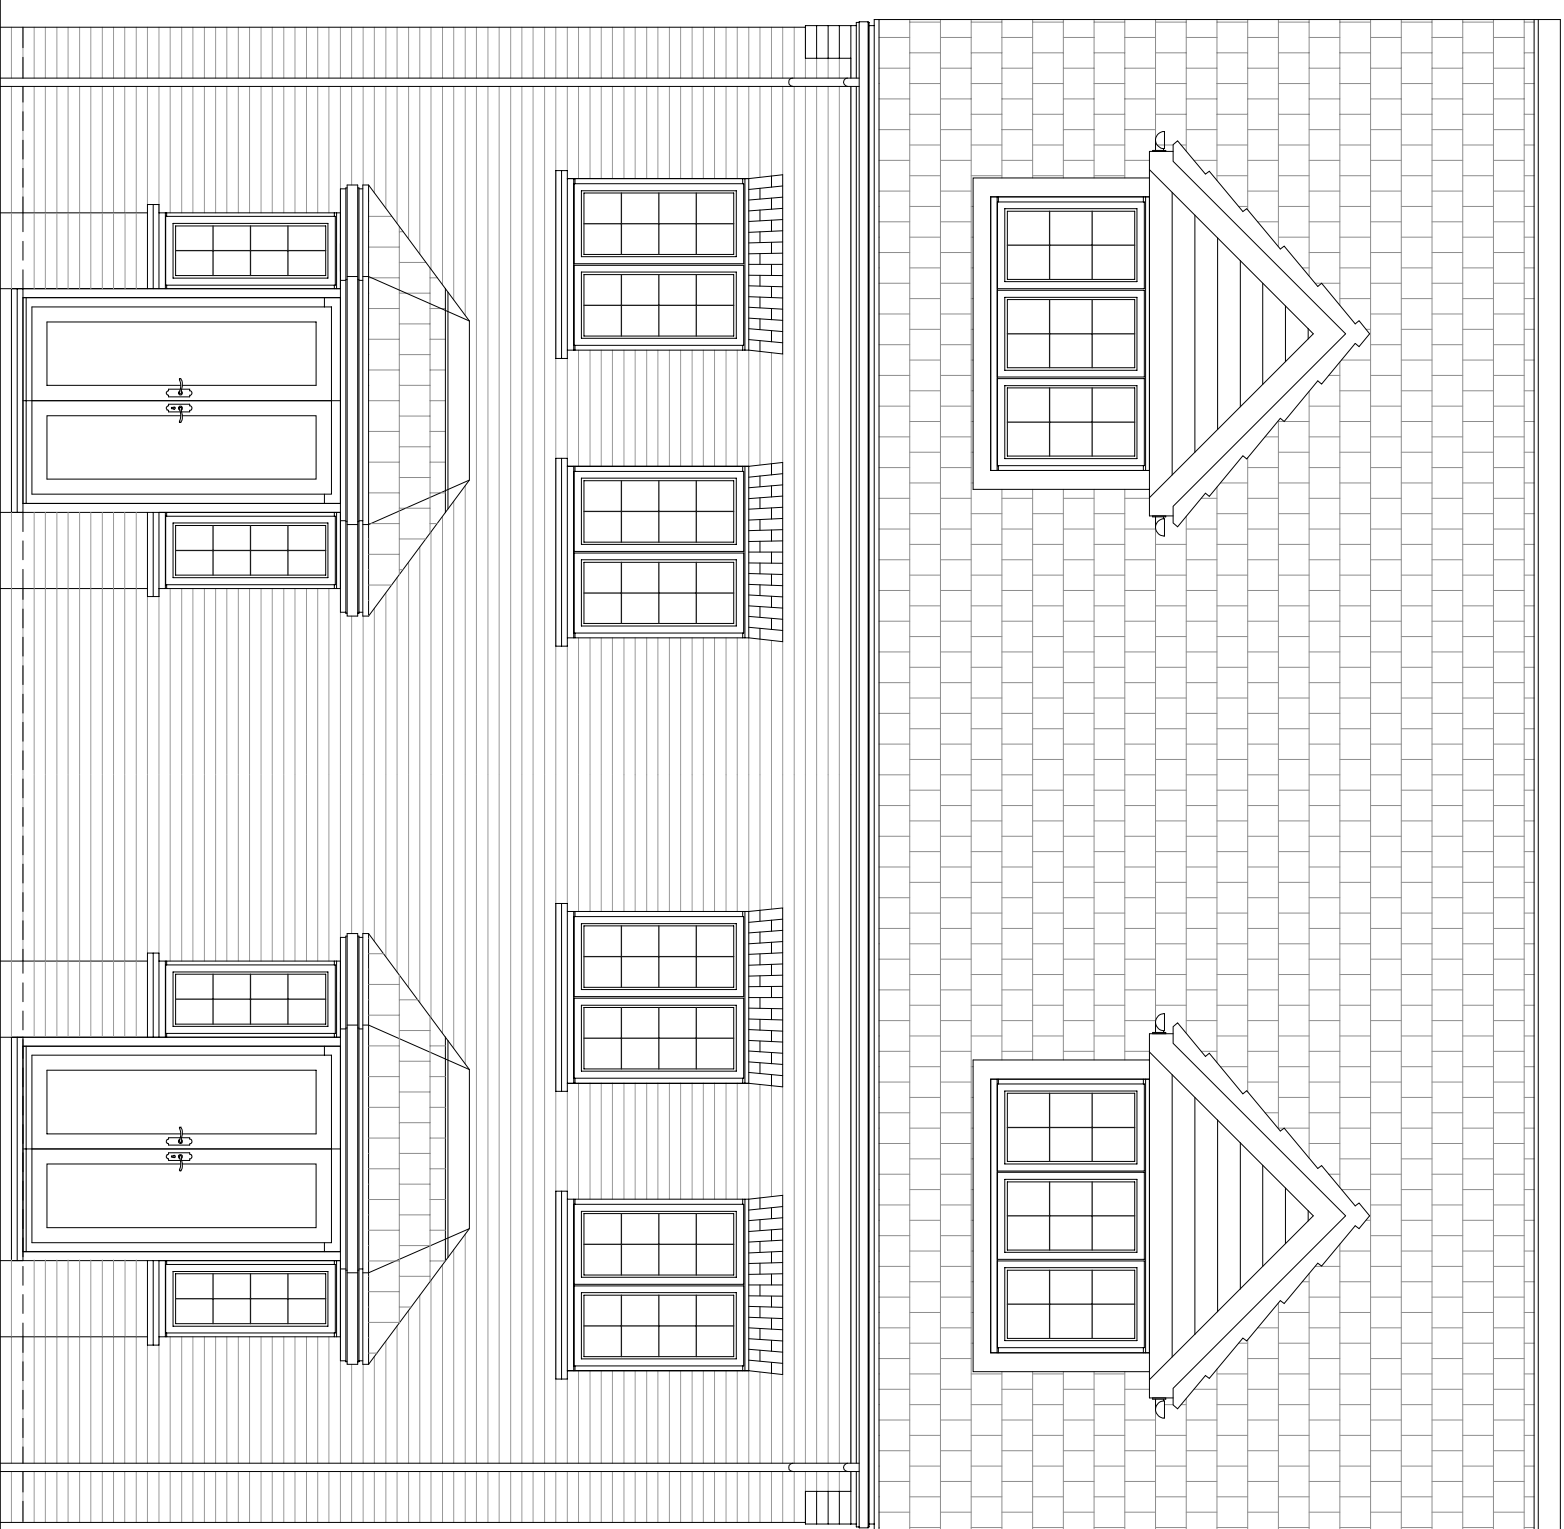


REAR ELEVATION

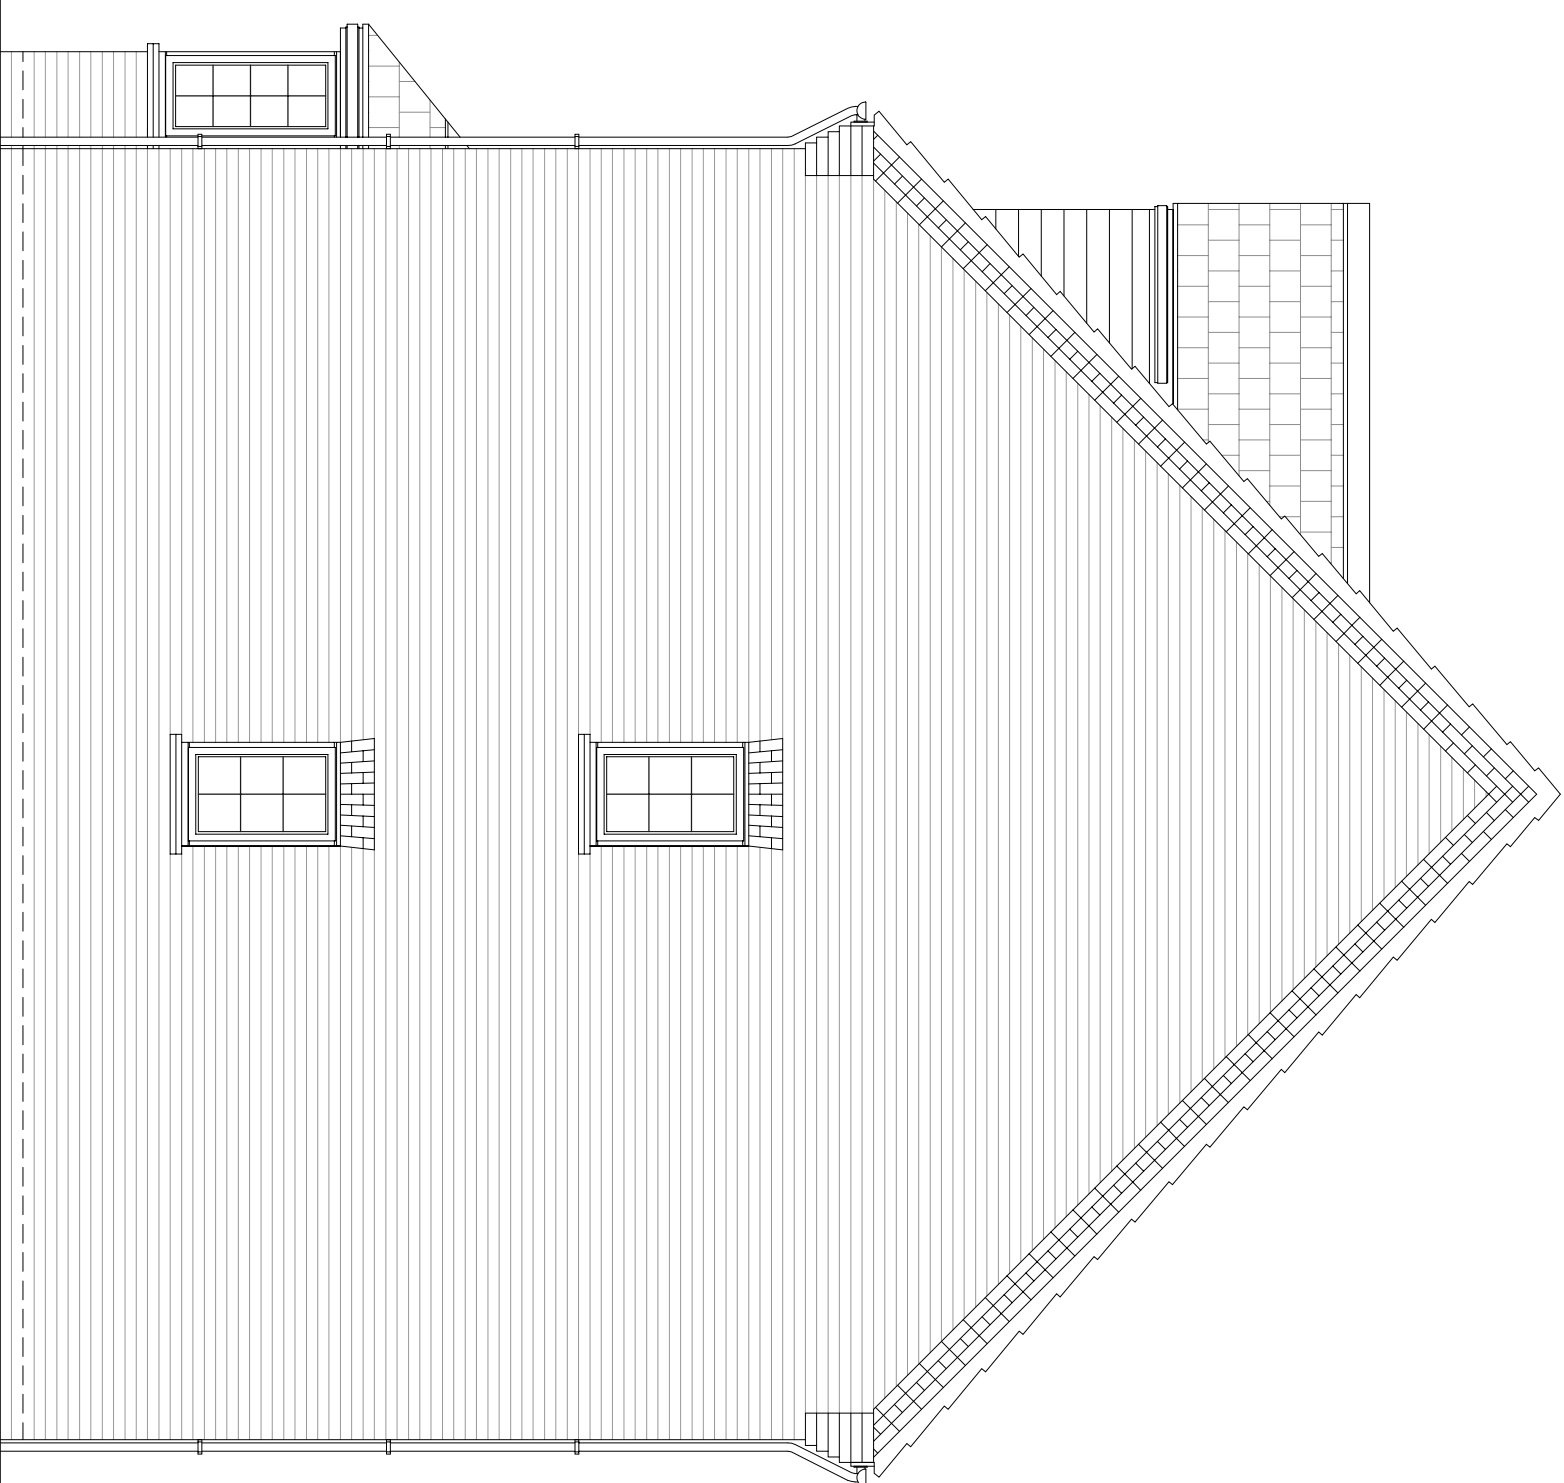


SIDE ELEVATION




GROUND FLOOR

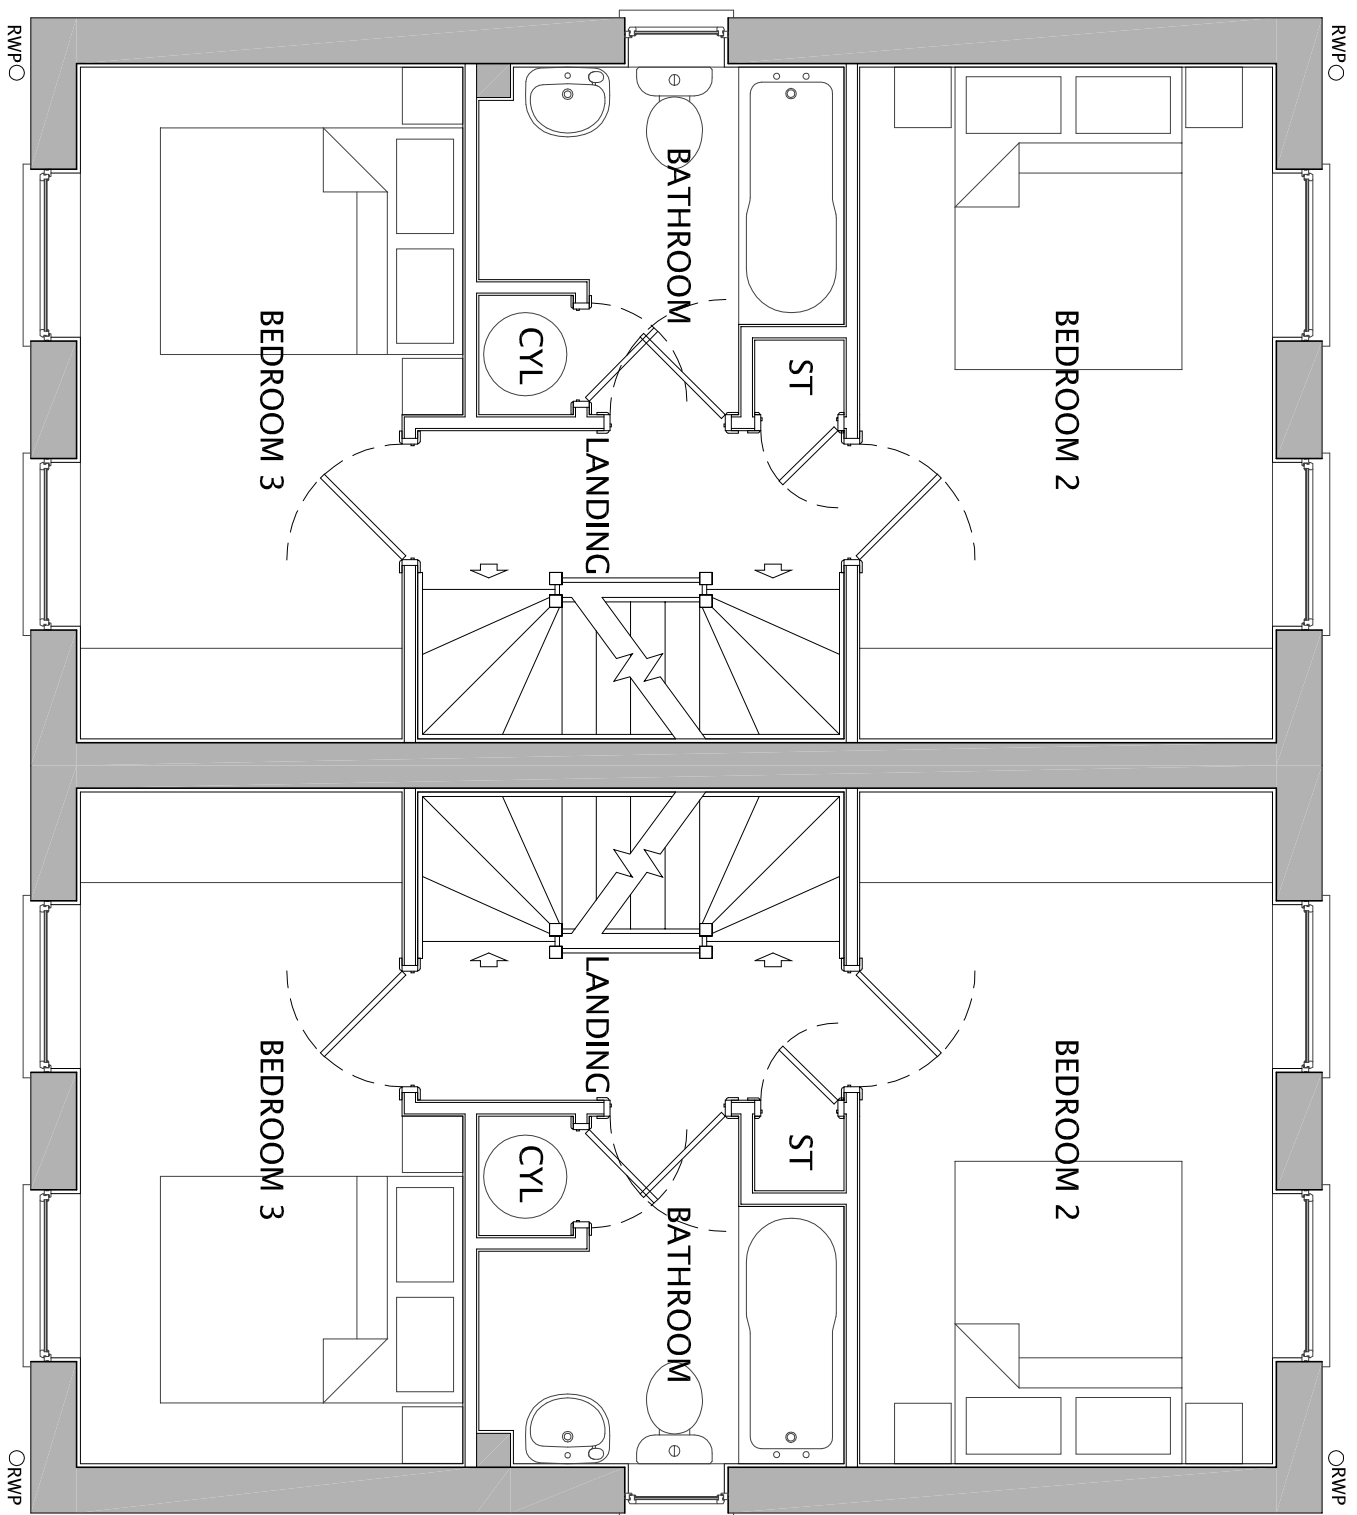

FIRST FLOOR

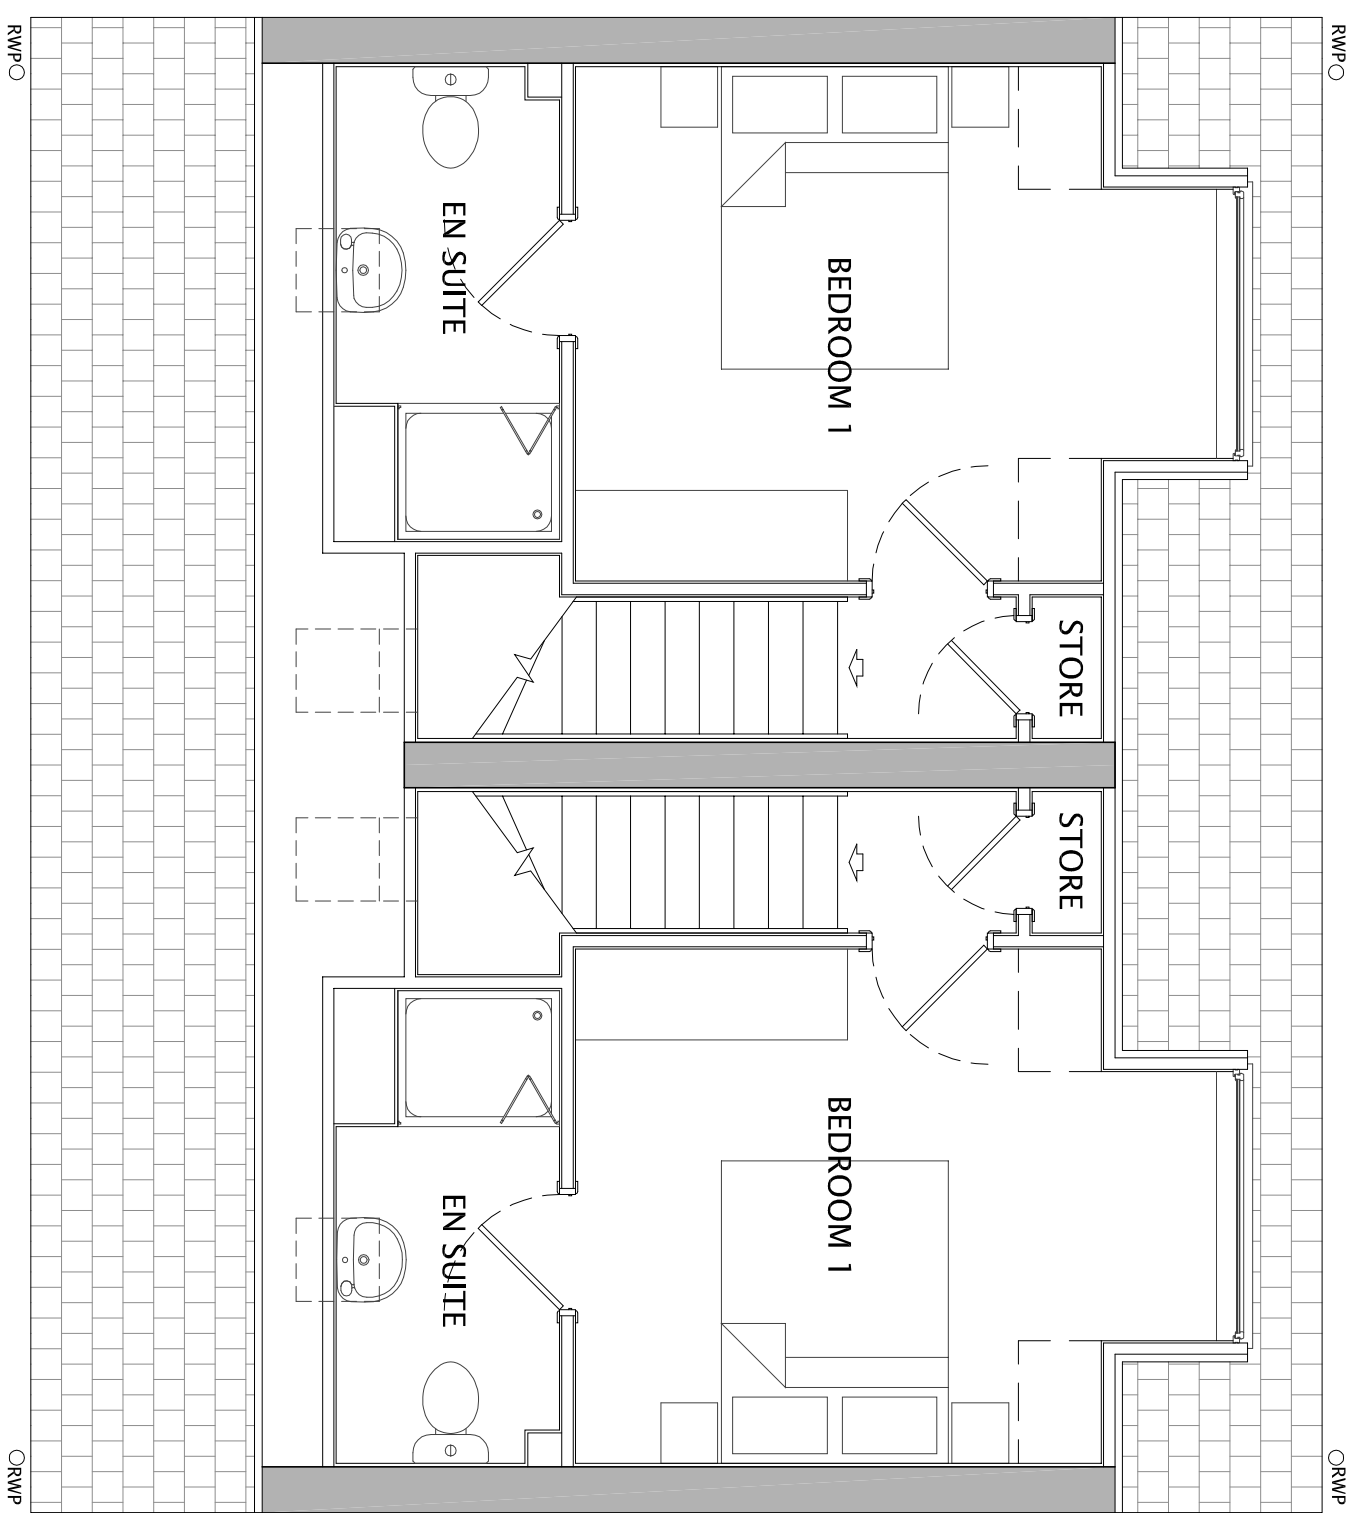

SECOND FLOOR

 

Do not scale off this drawing - Only figures dimensions to be taken from this drawing. Drawings based on Ordnance Survey aerials and/or aerial photographs. Drawings are subject to the Survey, Structural Survey, Site Investigation, Planning and Statutory Requirements and Approval. Authorised reproduction from Ordnance Survey Maps with permission of the Controller of Her Majesty's Stationery Office. Crown Copyright reserved.



**CLIENT:**  
NETHERTON HOMES

**DRAWING NUMBER:**  
P14.4905.31

**PROJECT:**  
PROPOSED RESIDENTIAL DEVELOPMENT,  
WEST OF WAKEFIELD ROAD, MAPLEWELL

**SCALE @ A1:**  
1:50

**DRAWING:**  
BOLBERRY / HOUSETYPE (AS)

**DRAWN:**  
RUB

**CHECKED:**  
RUB

**DATE:**  
OCT 15

**DATE:**  
OCT 15

**14 MARBURY COURT / CALDER PARK / WAKEFIELD / WF4 3FL**

**01924 383322 / www.jpssoc.co.uk / info@jpssoc.co.uk**

Preparation is made in accordance with the Building Regulations.