


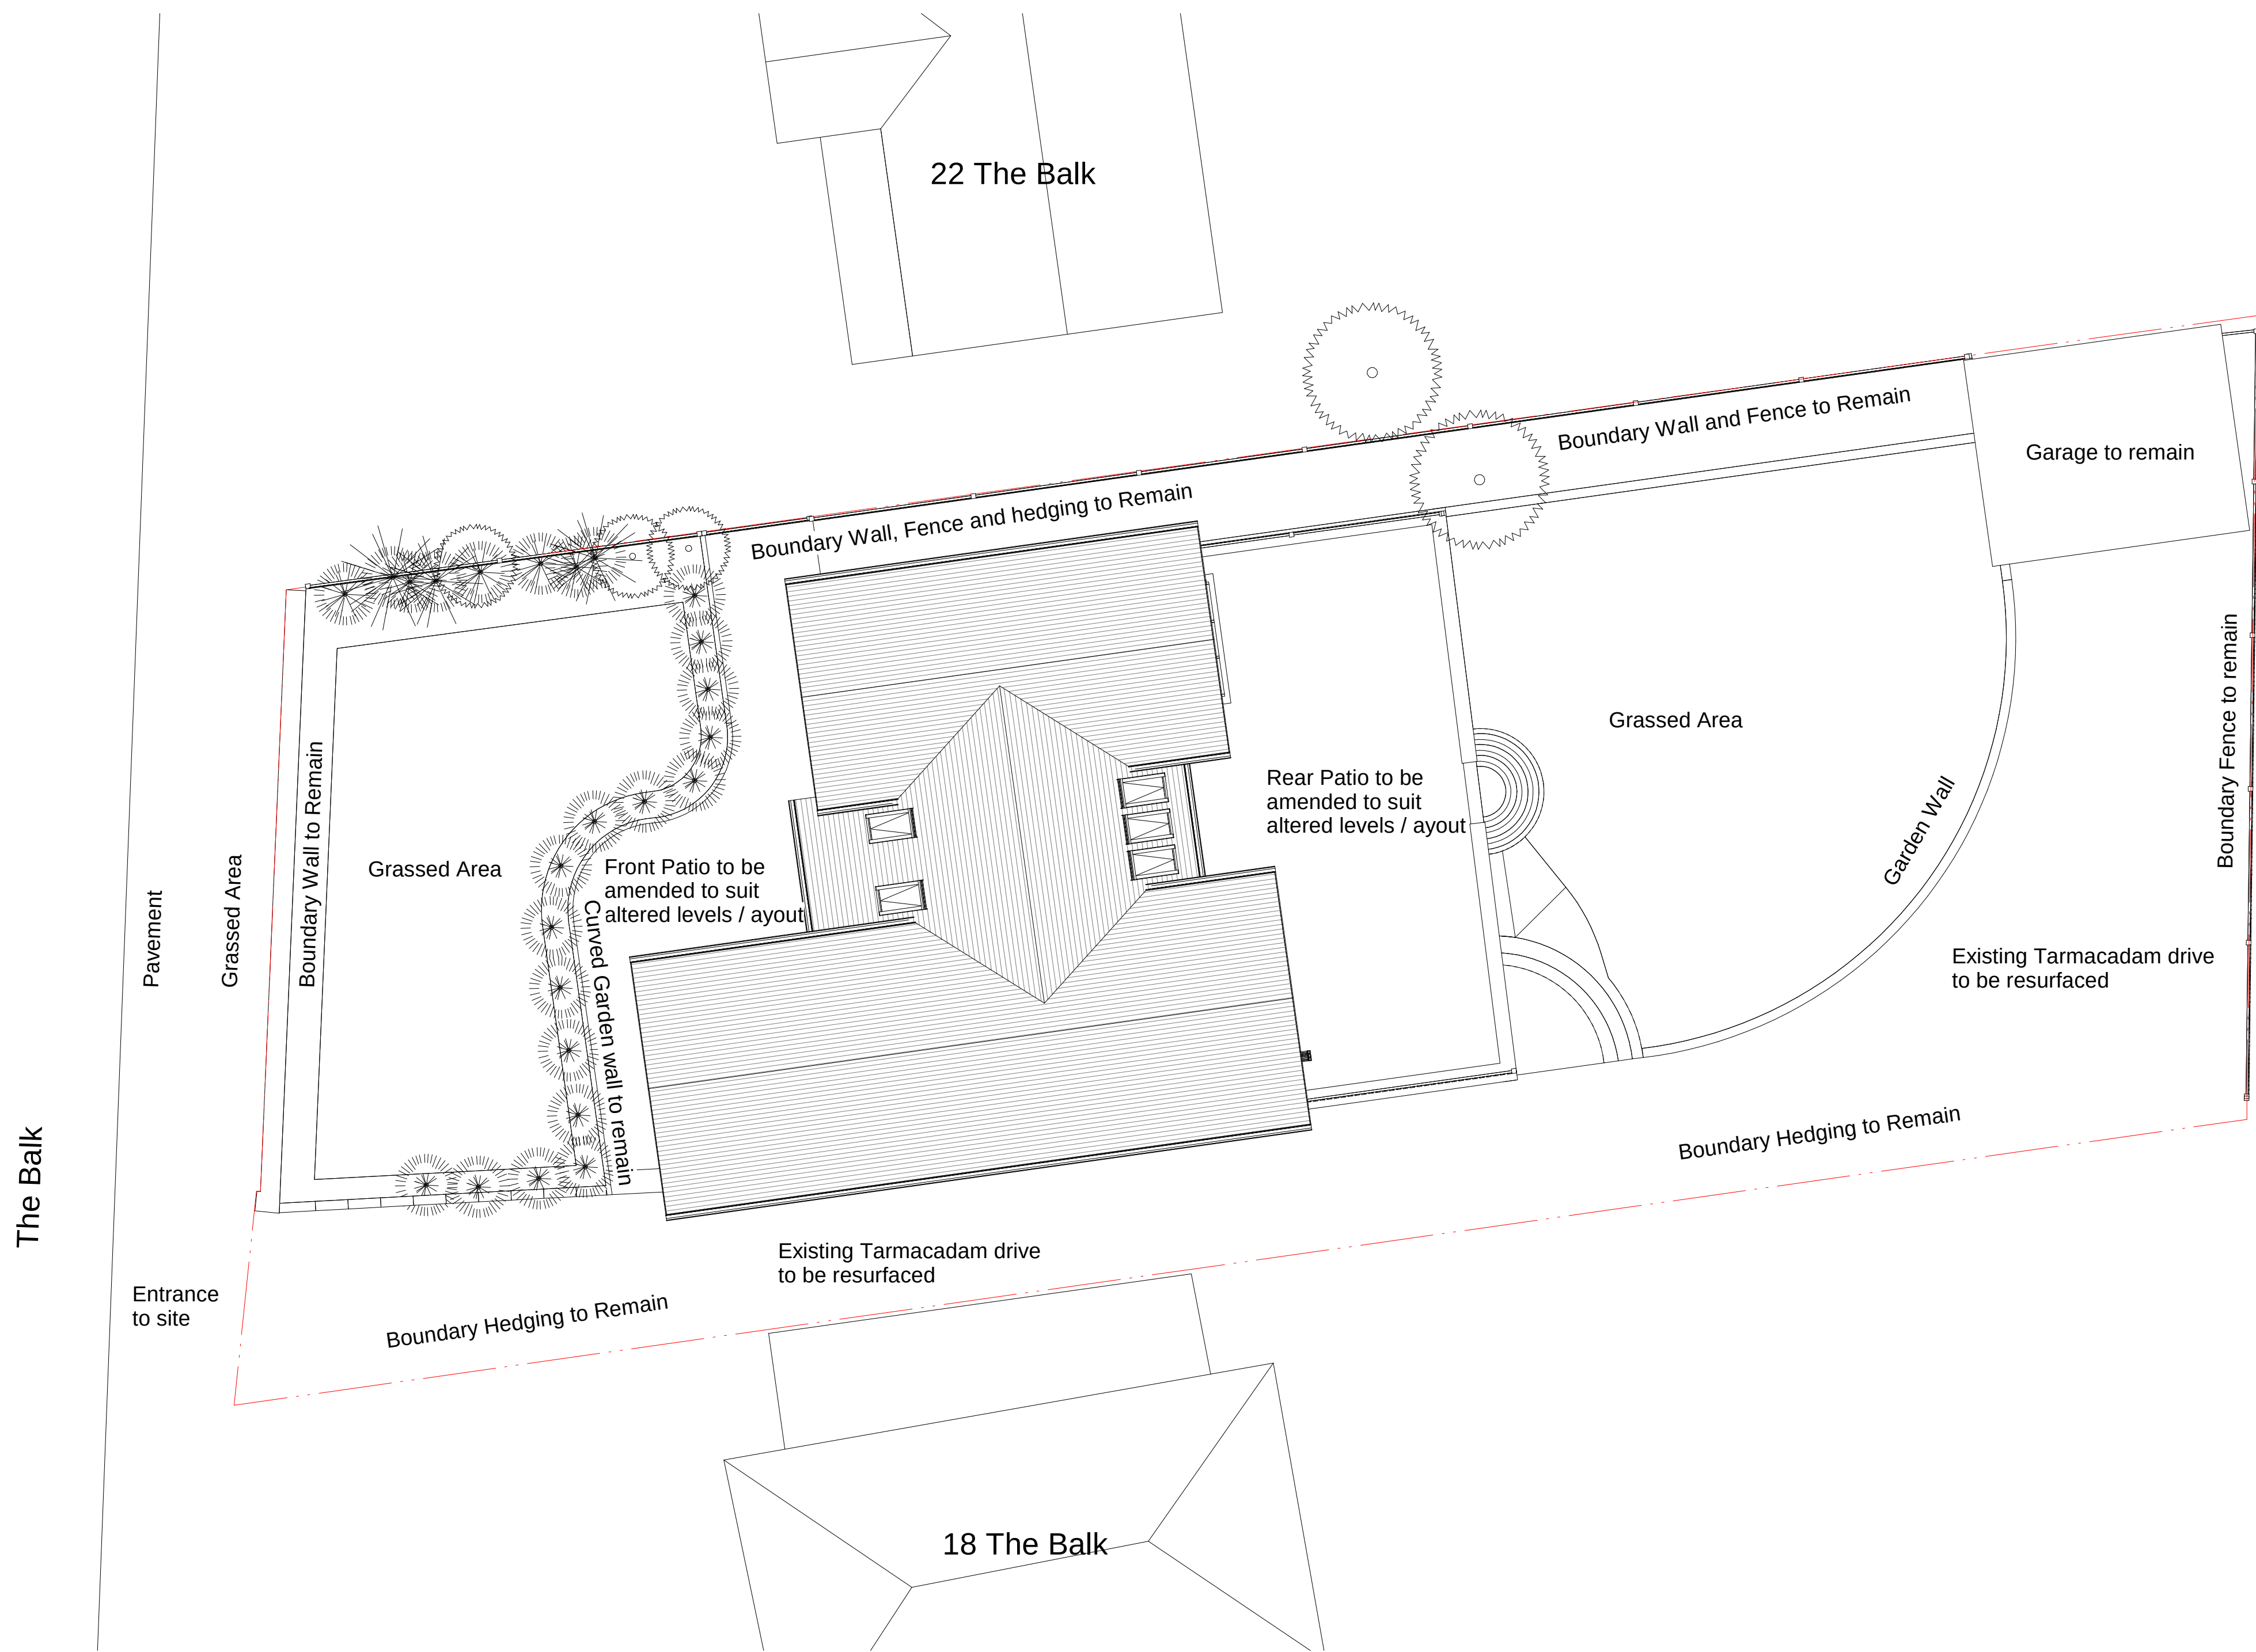

Proposed Site Plan
1 : 100

0	11/02/20	FIRST ISSUE: Issued to Barnsley Metropolitan Borough Council	CW	-
Rev	Date	Description	By	Chk

PLANNING

CLIENT MR & MRS WALKER				
PROJECT Remodel and Extension 20 THE BALK				
TITLE Proposed Site Plan				
CREATION DATE 11/02/2020	SCALE @ A1 1 : 100	DRN CW	CHK CheckM	STATUS P1
SHEET NO. WALKER - 90003				REVISION 0
© COPYRIGHT - ALL RIGHTS RESERVED. THIS DRAWING MUST BE USED IN CONJUNCTION WITH ALL OTHER RELEVANT DRAWINGS AND NOTATION. ANY DISCREPANCIES MUST BE REPORTED IMMEDIATELY. THE DRAWING OR INFORMATION MUST NOT BE USED FOR CONSTRUCTION UNLESS EXPRESSLY ISSUED FOR CONSTRUCTION. PLOT DATE: 11/02/2020 10:29:02				

