




NOTES:  
All dimensions must be checked on site and not scaled from this drawing.

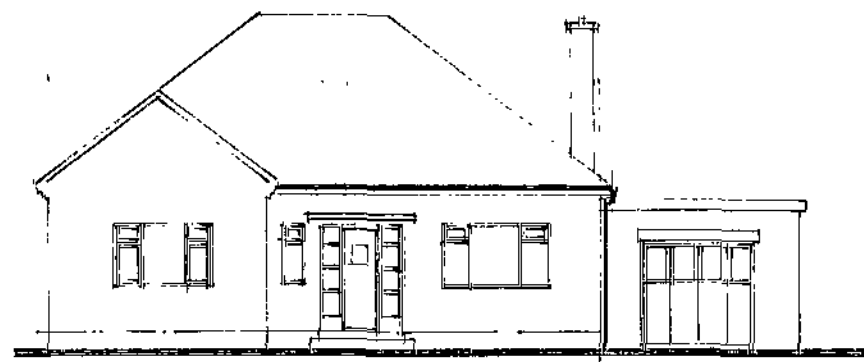


Existing Elevation on 1

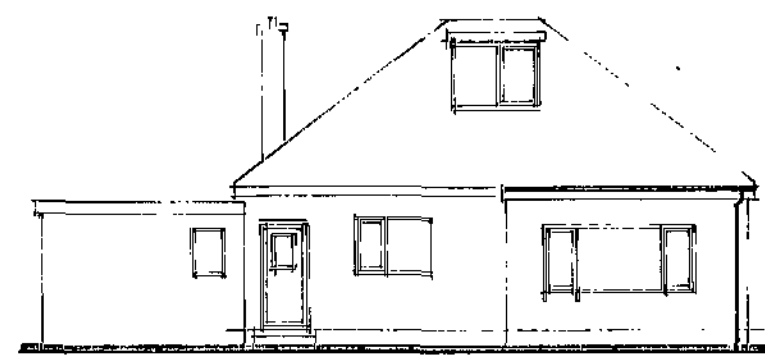

Existing Elevation on 2

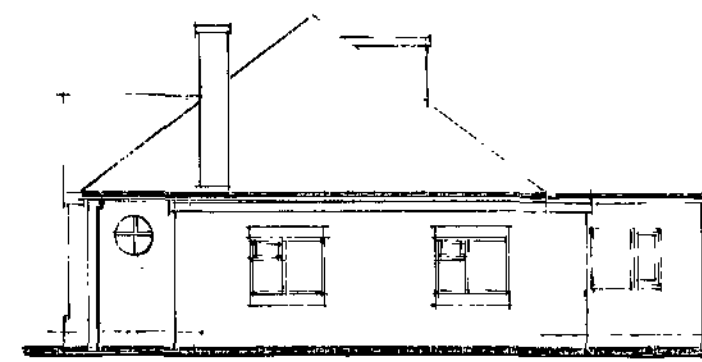

Existing Elevation on 3

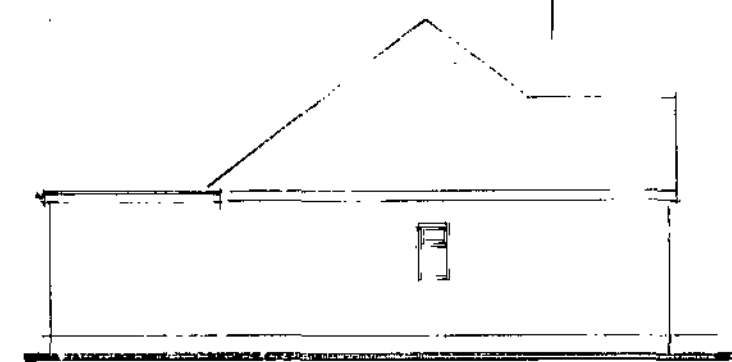


Existing Elevation on 4




Proposed Elevation on 1



Proposed Elevation on 2

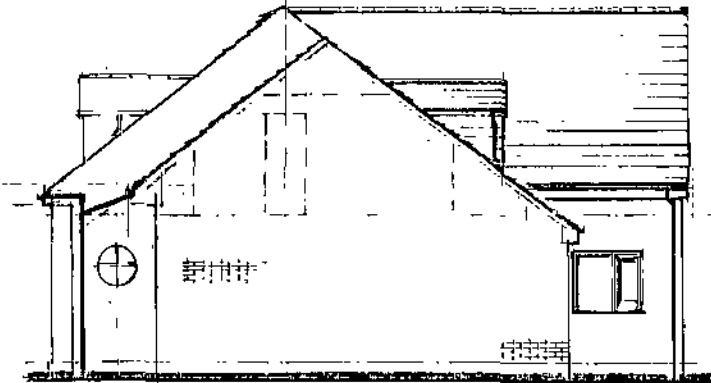


Proposed Elevation on 3

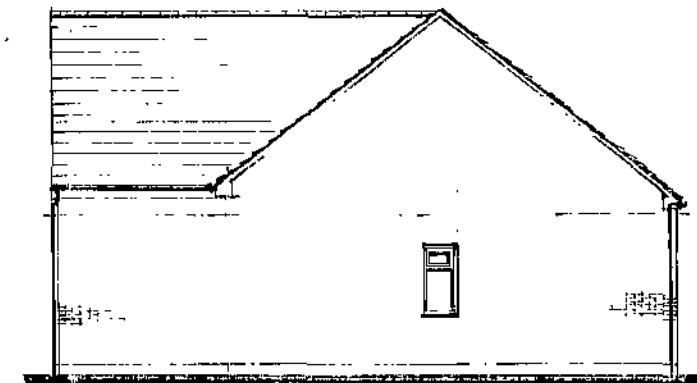


Proposed Elevation on 4

INCREASED HEIGHT OF  
BRICKWORK ALONG  
FRONT ELEVATION TO  
BE MADE FROM  
RECLAIMED BRICKS FROM  
DEMOLISHED WALLS  
IE GARAGE WALL SITTING  
ROOM EABLE

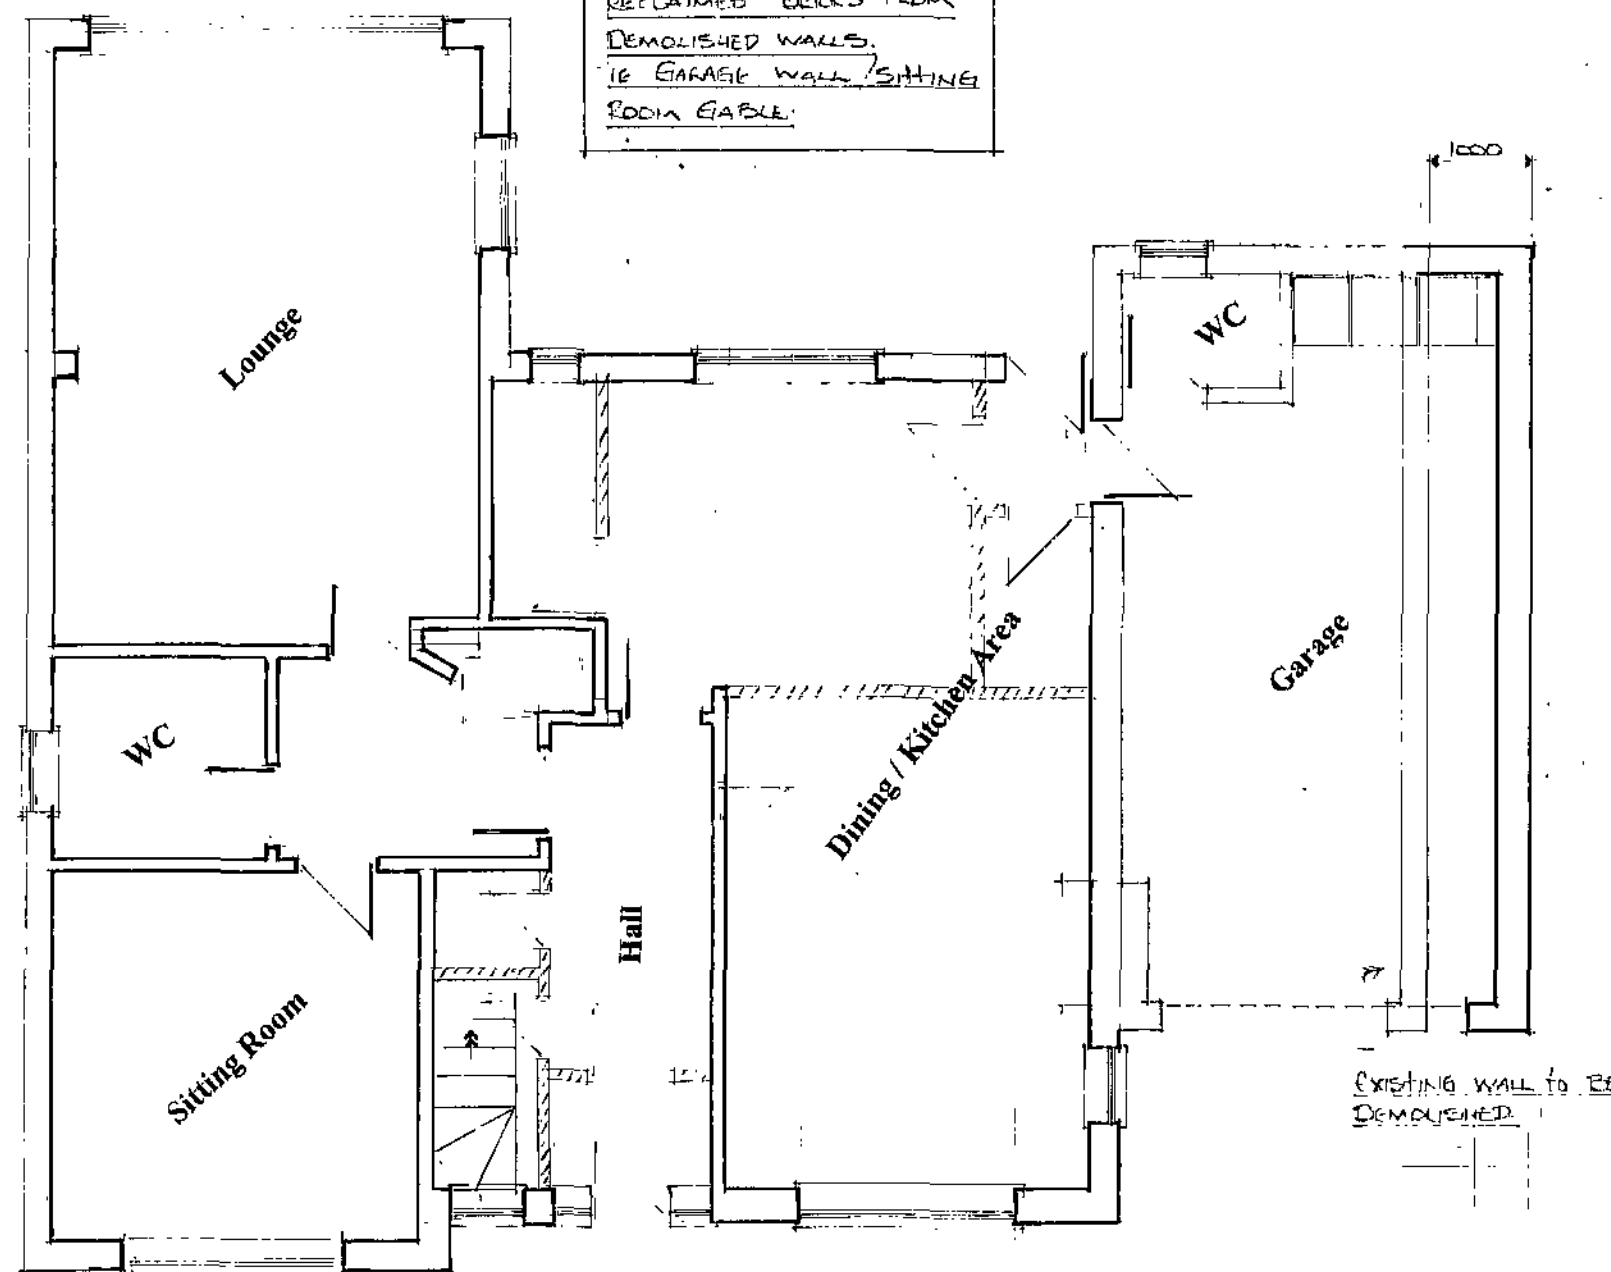

Existing / Proposed Ground Floor Layout

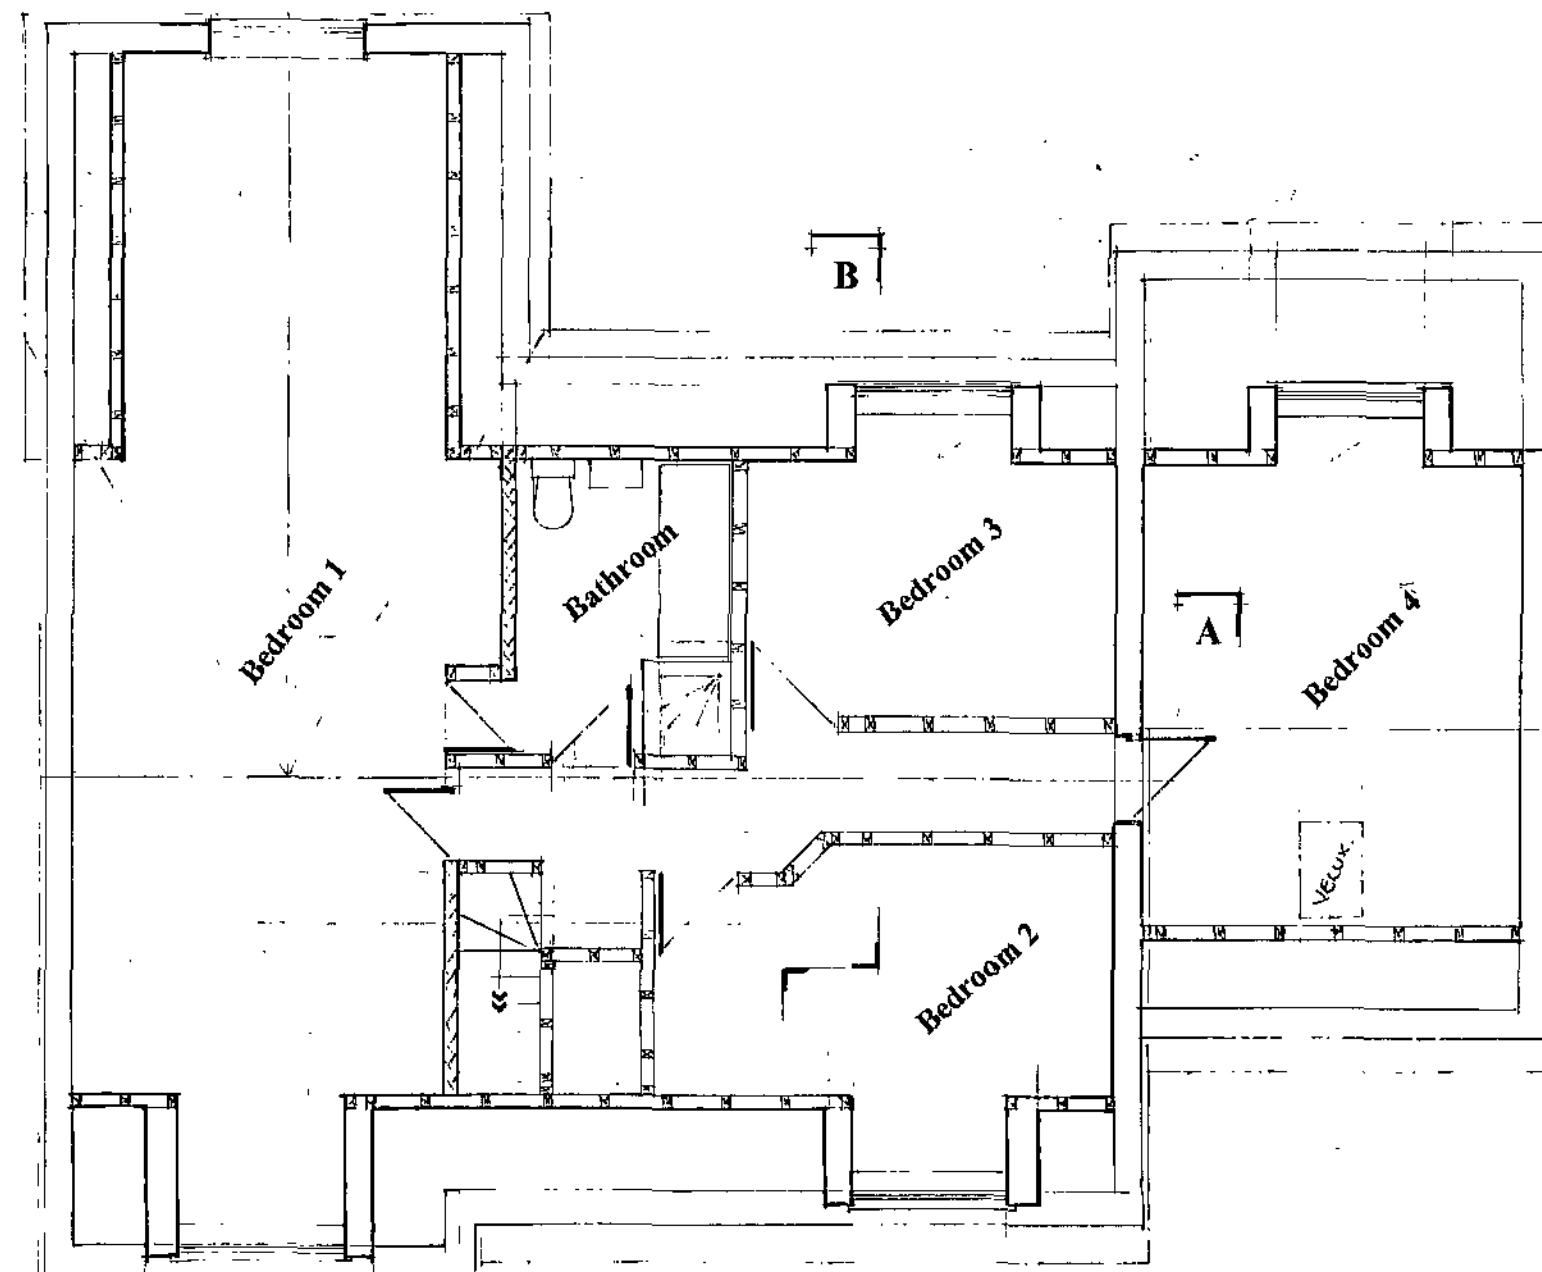

Existing / Proposed First Floor Layout

|             |         |                            |
|-------------|---------|----------------------------|
| E           |         |                            |
| D           |         |                            |
| C           |         |                            |
| B           |         |                            |
| A           | 26.1.11 | SACIA LEVELS AWARD + NOTES |
|             | Date    | Revisions                  |
| © copyright |         |                            |

21 Oakfield Walk  
Pogmoor  
Barnsley

Client

Job Title

Works to existing Bungalow  
creating first floor accommodation.

Drawing Title

General Arrangement /  
Elevations.

Scale

1 : 50 1 : 100

Date

25.10.10

Drawn by

Steve Camps

Drp. No.

RG / 01

Rev.

A.

RECEIVED  
20 JAN 2011  
CITY OF BARNSELY