


Proposed Canopy With metal roof deck
and steel frame work.
Area : 10 Sq.m

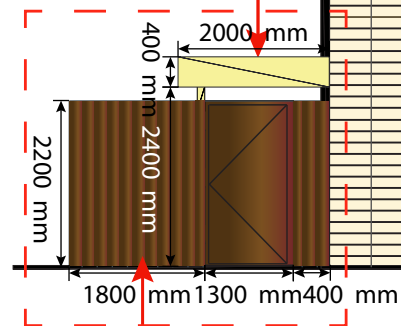


Proposed new 2.2m high timber
fence with single gate.

WEST ELEVATION WITH FENCE

Proposed Canopy With metal roof deck
and steel frame work.
Area : 10 Sq.m


Proposed new 2.2m high timber
fence with double gate

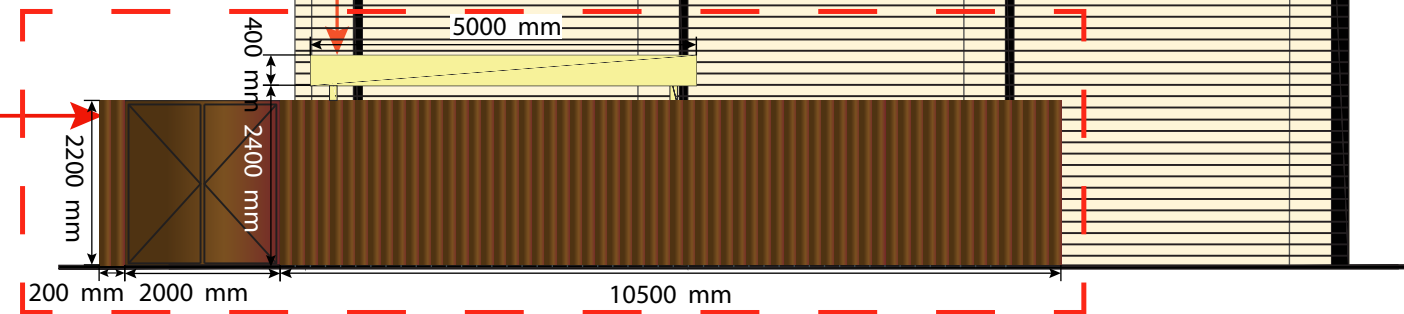

NORTH ELEVATION WITH FENCE

SCALE BAR

1:100

 

DRAWING NO
03_BARN_03B

SCALE
1:100@A3

CHECKED BY
ANDY HORWOOD
DRAWN BY
SAISREE

DATE
31.03.2021

STORE TYPE
EXPRESS

STORE NAME
BARNESLEY

CONTENT
PROPOSED ELEVATIONS

TESCO

FEASIBILITY ARCHITECTURE
TESCO STORES LIMITED EXPRESS GROUP
OMEGA BUILDING, KESTREL WAY, HERTFORDSHIRE,
WELWYN GARDEN CITY, HERTFORDSHIRE, AL7 1GA
TELEPHONE : 01707 395150

THE COPYRIGHT AND ALL OTHER RIGHTS IN AND RELATING TO THIS PUBLICATION
BELONG TO AND ARE THE SOLE PROPERTY OF TESCO STORES LIMITED.
ALL RIGHTS ARE RESERVED. NEITHER THE WHOLE NOR ANY PART OF THIS
PUBLICATION MAY BE REPRODUCED OR TRANSMITTED IN ANY FORM OR BY ANY
ELECTRONIC OR MECHANICAL MEANS INCLUDING PHOTOCOPYING AND RECORDING
OR FROM ANY RETRIEVAL SYSTEM WITHOUT THE PRIOR WRITTEN LICENCE FROM THE OWNER
© 2021 TESCO STORES LIMITED