




Existing

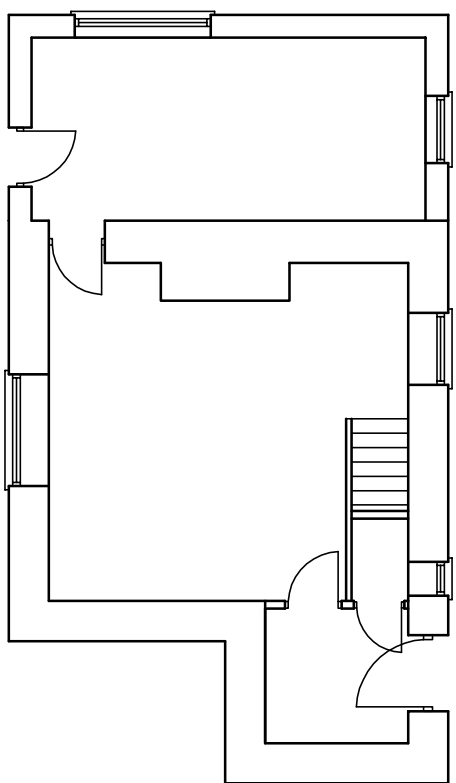

Ground floor

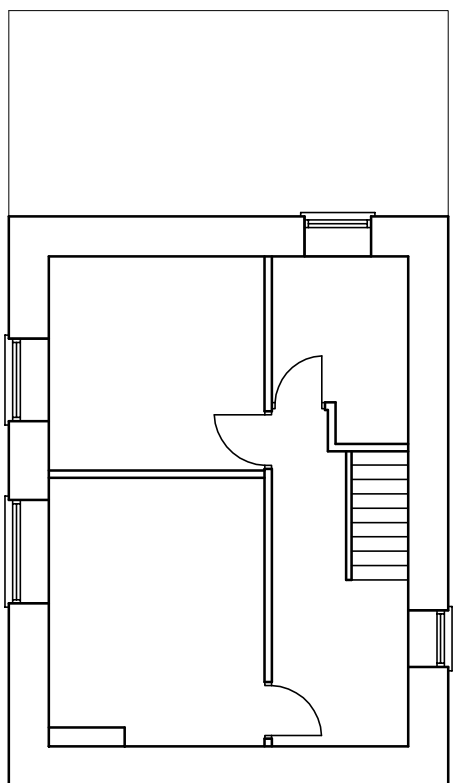

First floor

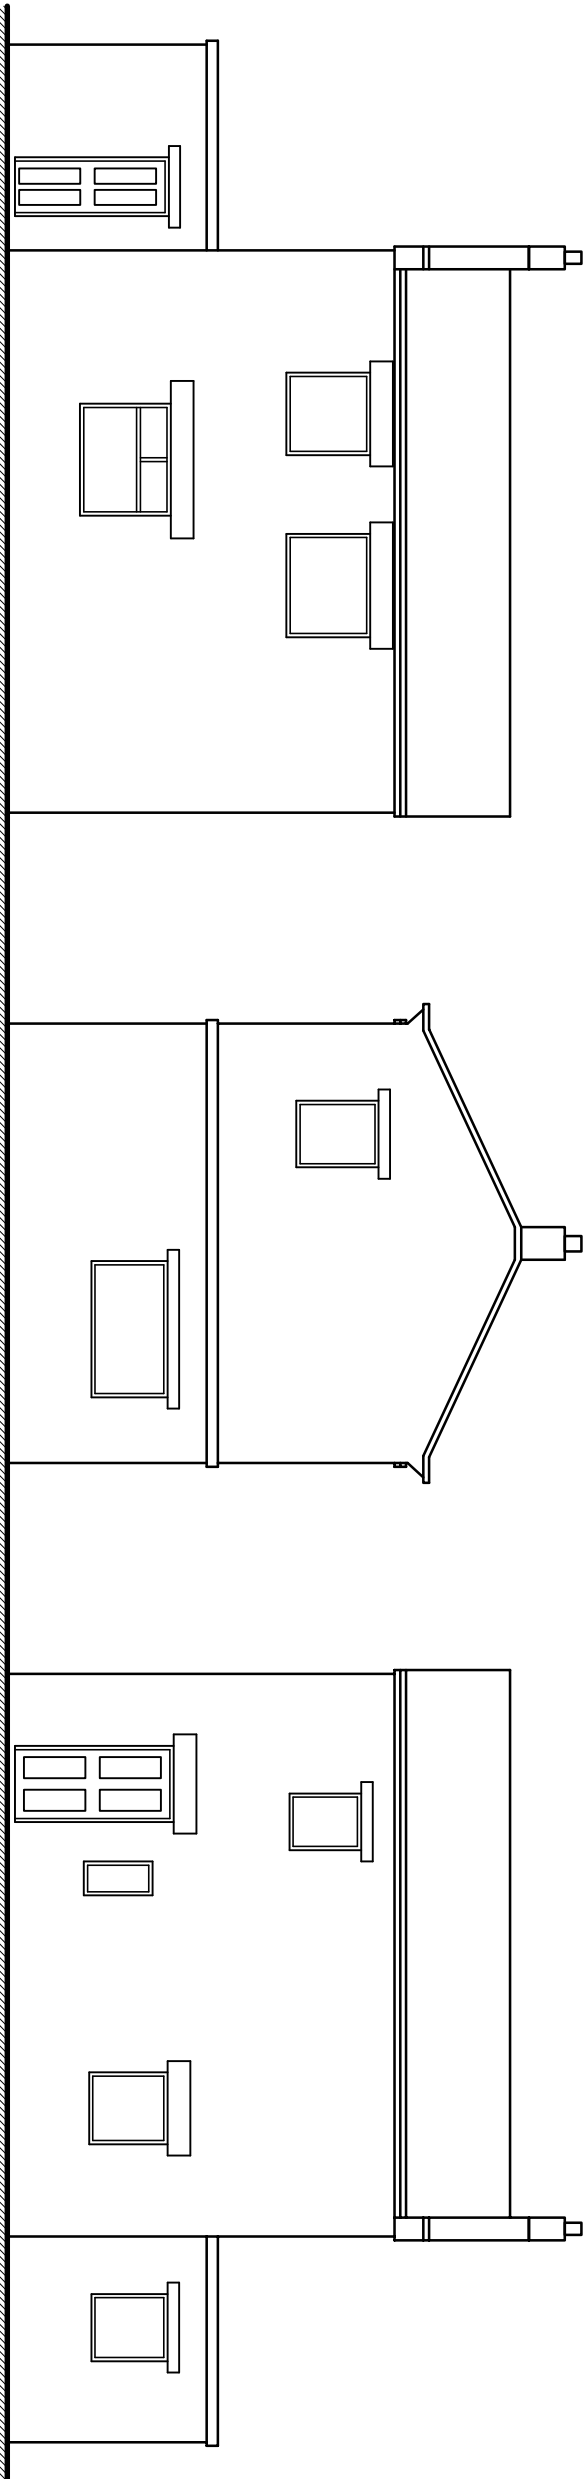


Front elevation


Side elevation

Rear elevation


Proposed

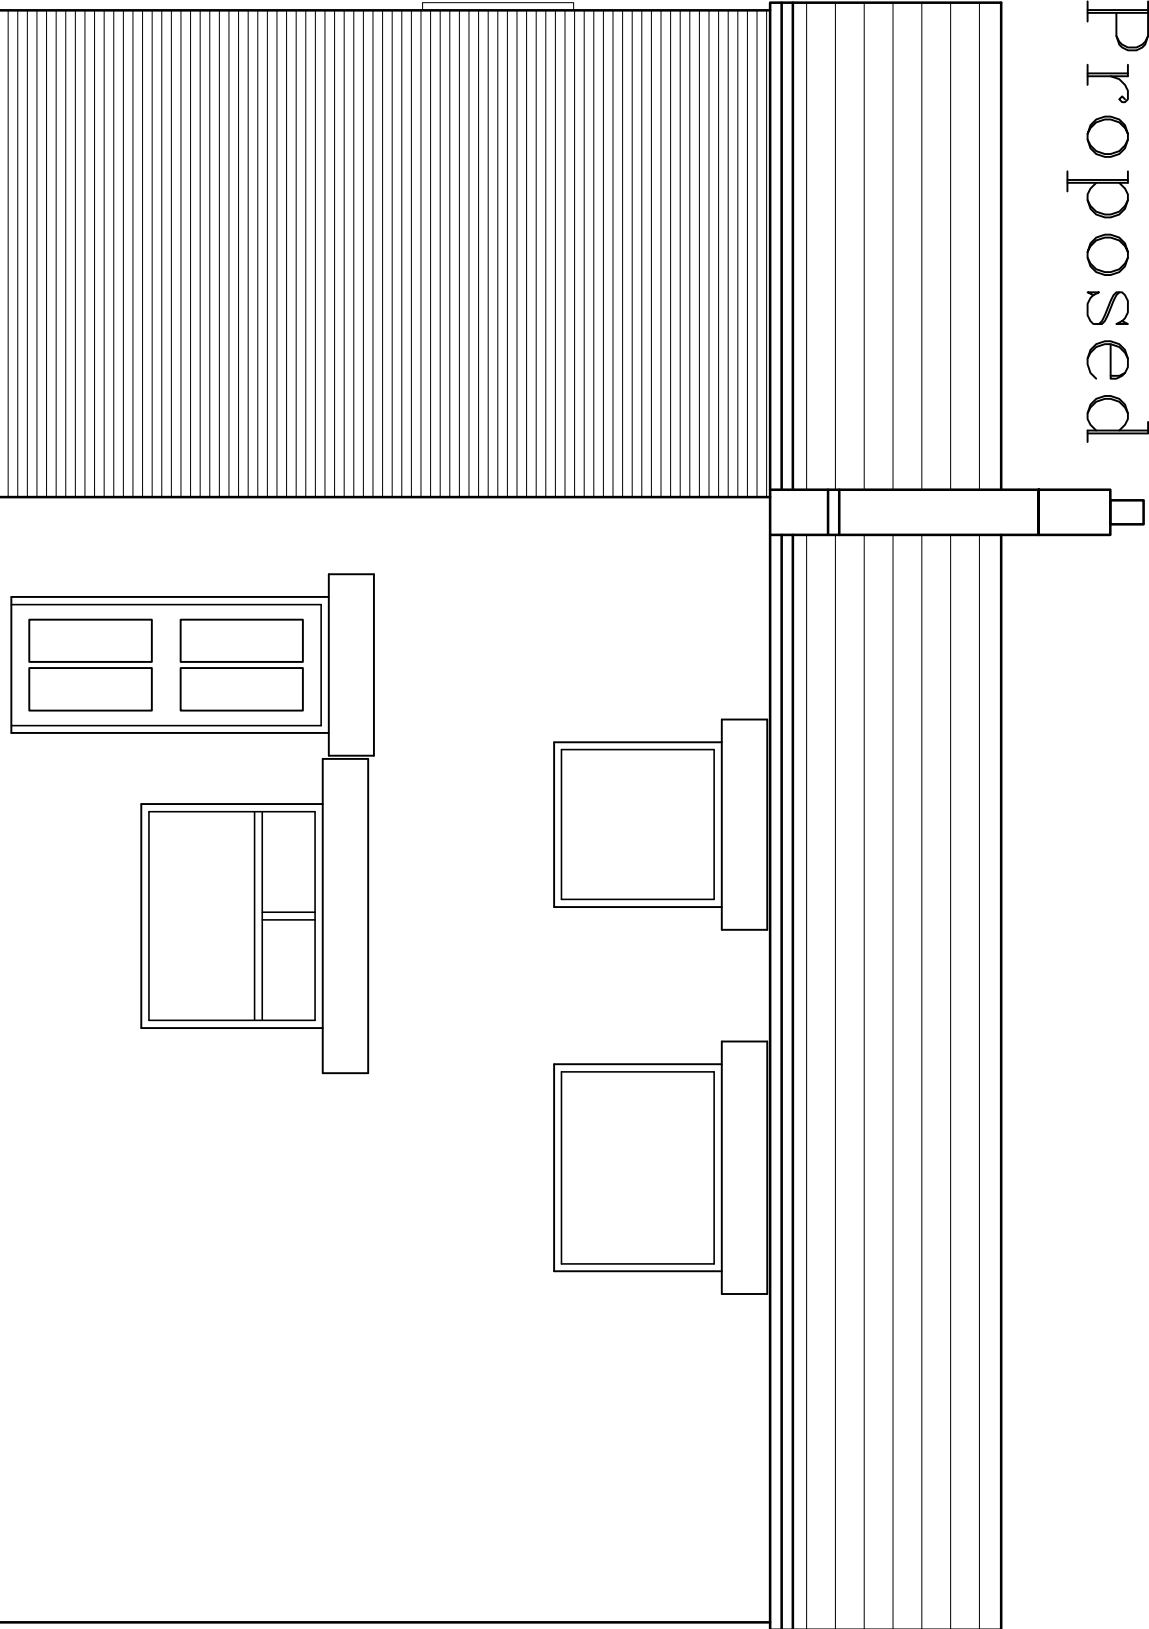

Front elevation

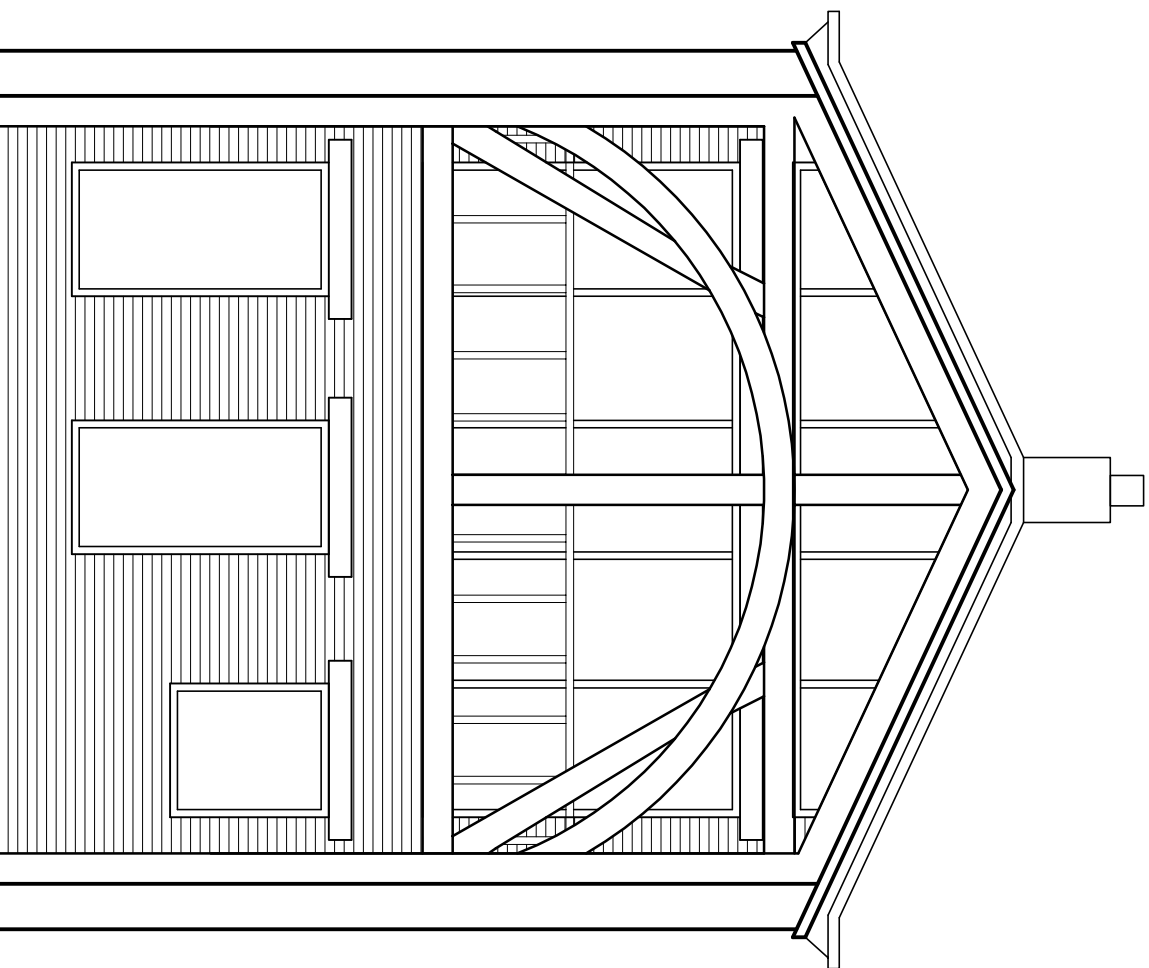


Side elevation

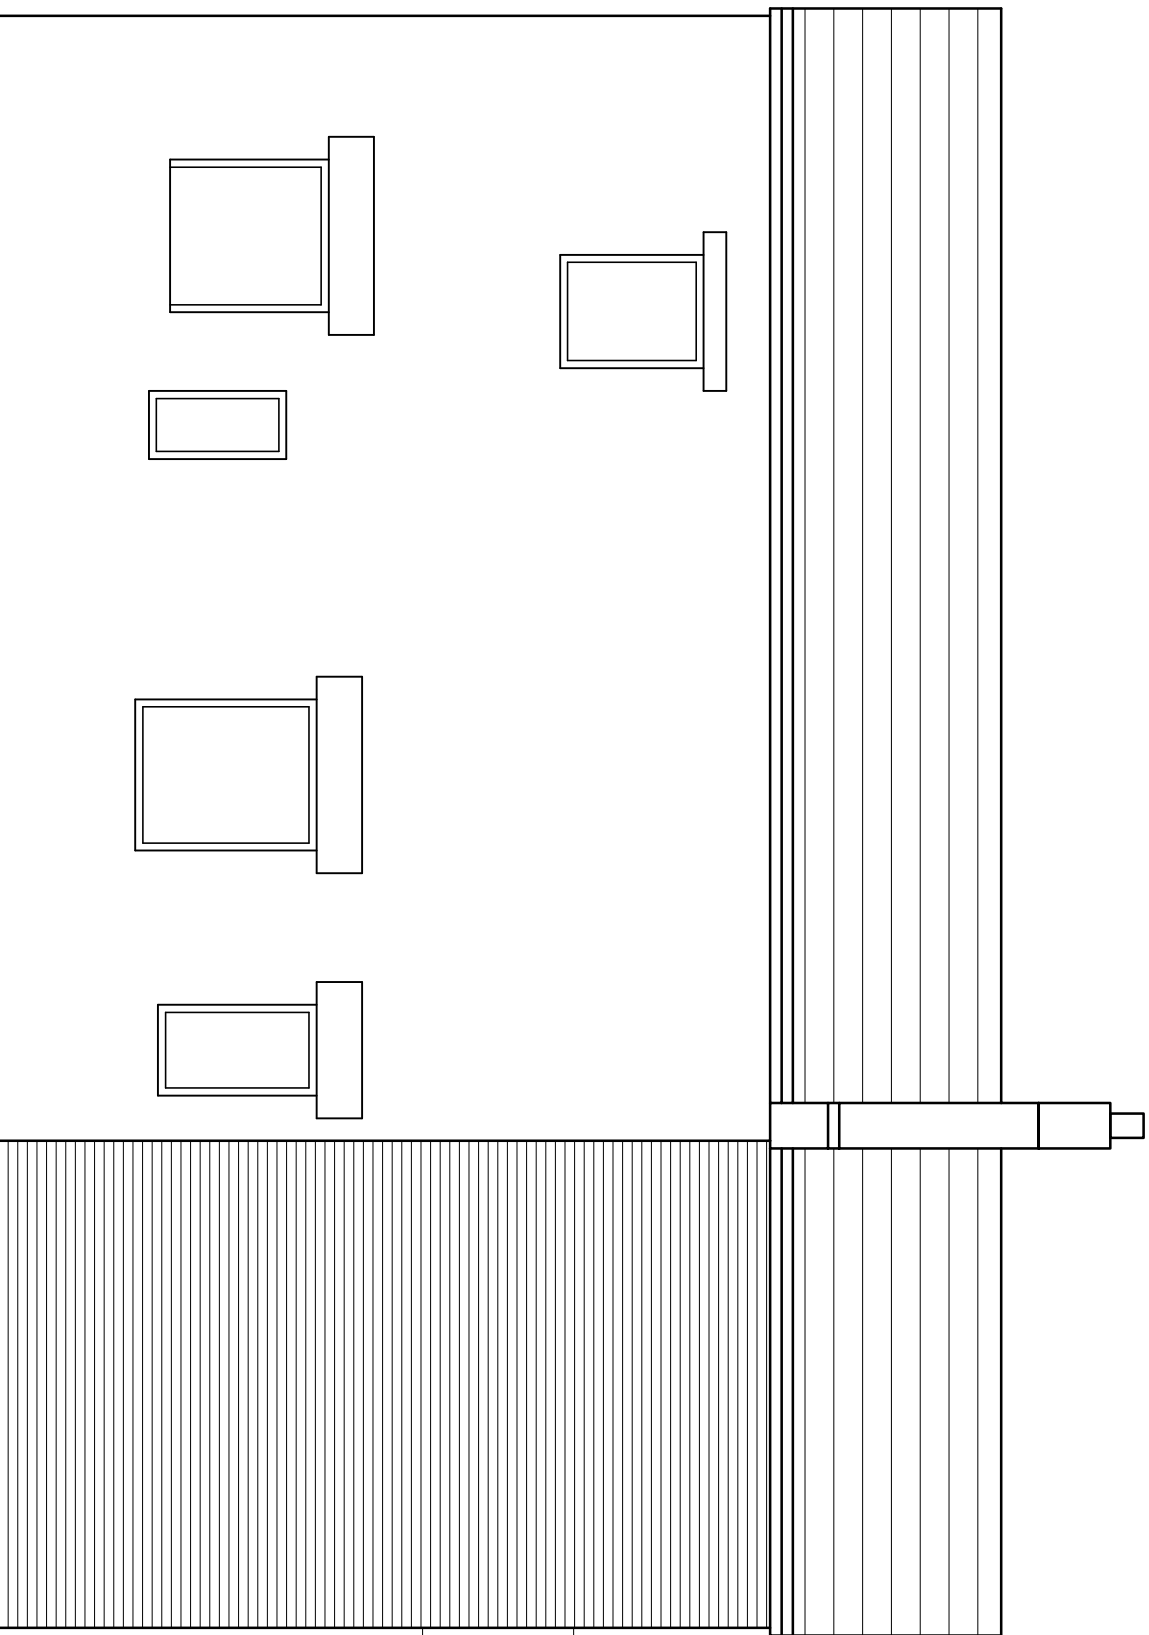


Rear elevation

Timber frame for decorative purposes
set infront of new masonry elevation

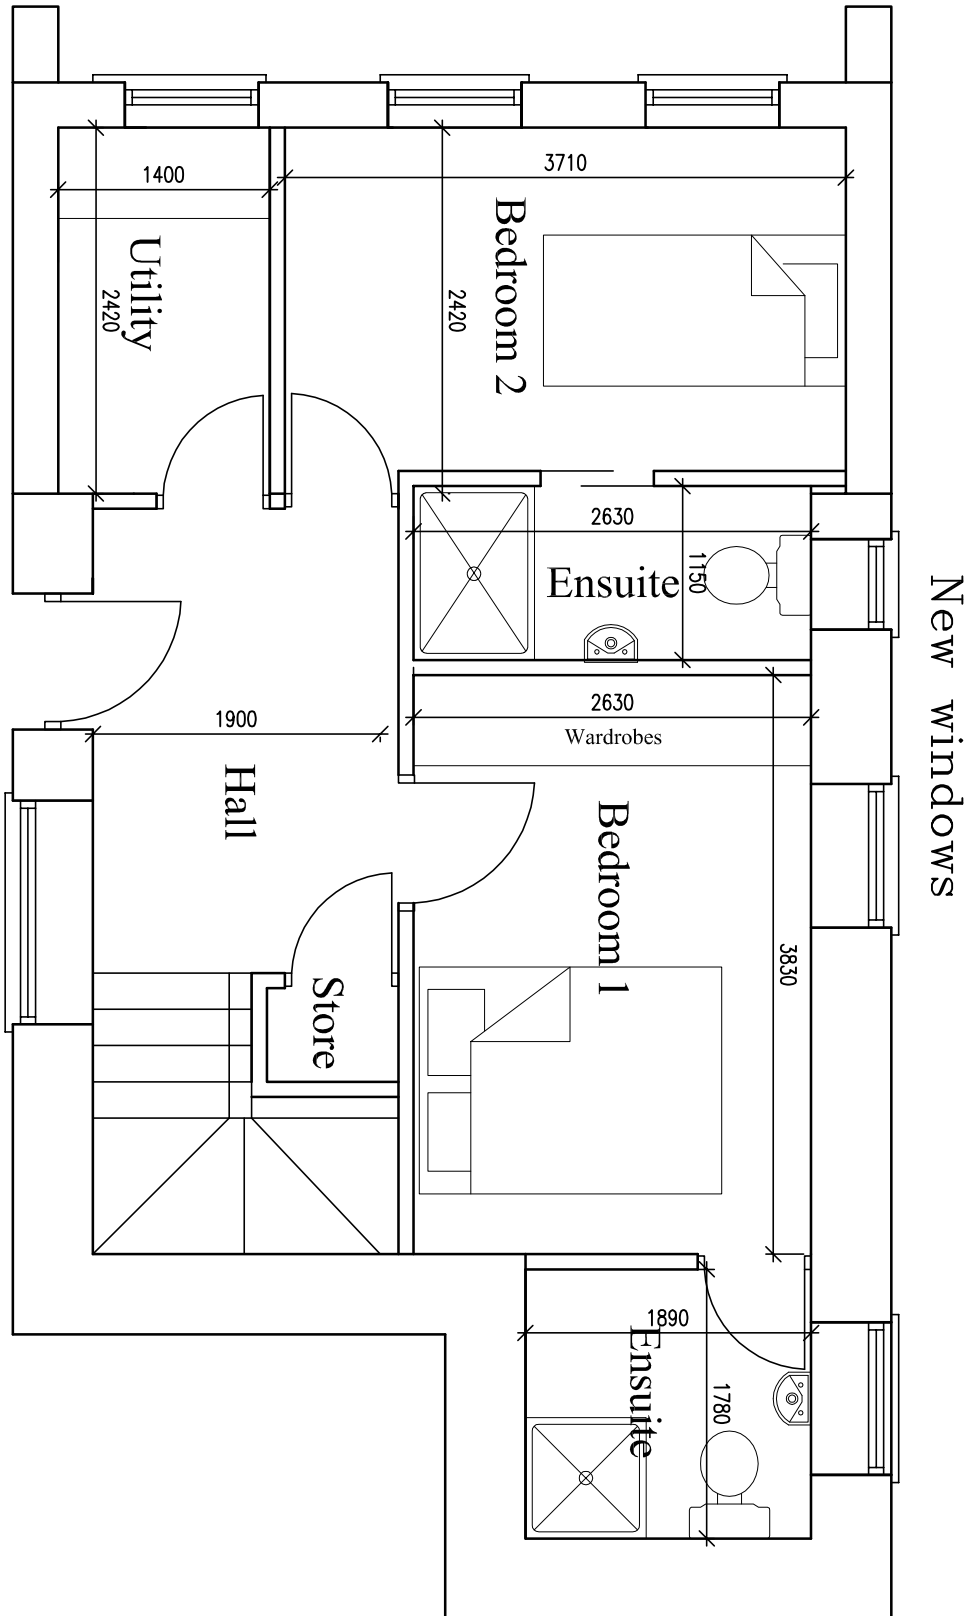

Ground floor

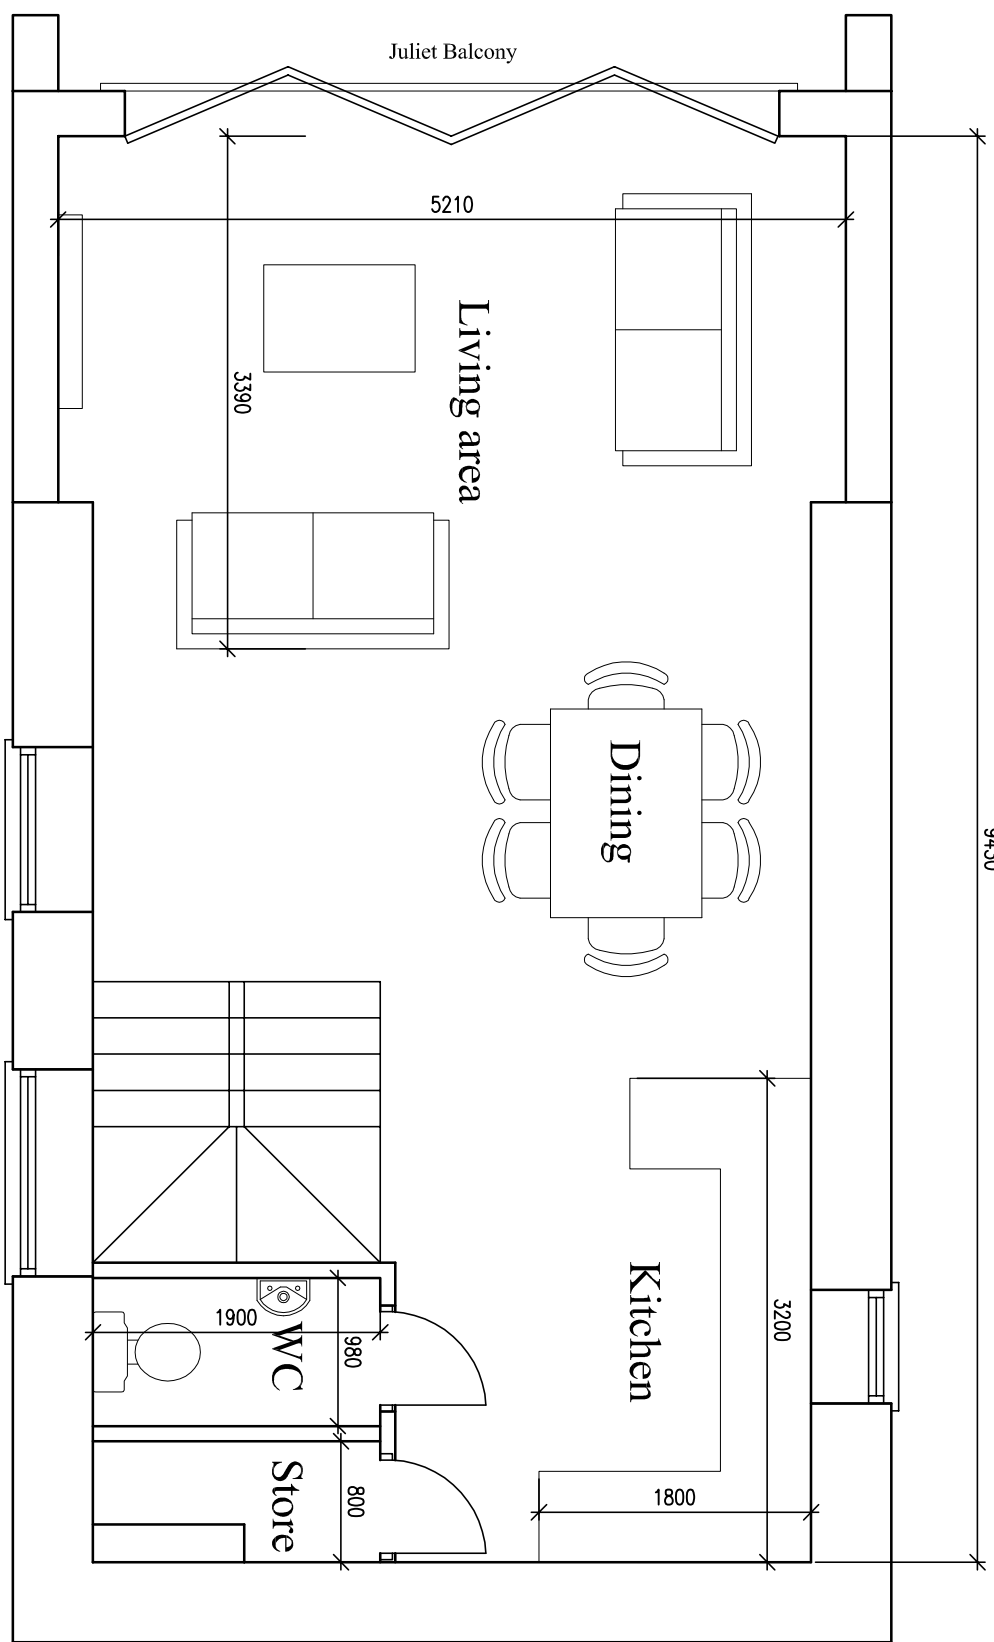

First floor

REVISION	DATE	DESCRIPTION

Note to Client : These works will be subject to CDM Legislation

NOTE TO CONTRACTOR	NOTE TO CLIENT
Check all dimensions prior to commencing works or ordering any materials. On no account are any works to be carried out outside the boundary of the site without the express permission of the adjoining owner.	It is your responsibility to check with the relevant Authority where all the services, particularly those outside the property, are located. The Contractor accordingly, prior to accepting his quotation for the works, should have taken into account any safety issues.

APPROVAL	DATE	DRAWING	AUTHORITY	REFERENCE NO.
Building Regulations				
Planning Approval				
Planning Submission				

Unit 2, The Office Campus, Paragon
Business Park, Red Hall Court,
Wakefield, WF1 2UY
Project: Proposed 2 story extension
at 60 Jubb Lane Hggh
for Mr Brown
01924 380873
Date 01/11/2013

Drawing Plans and elevations
Drg No

NEIL BOWEN
RIBA
ARCHITECTS

A1

1649

Scale

1:50

1:100