


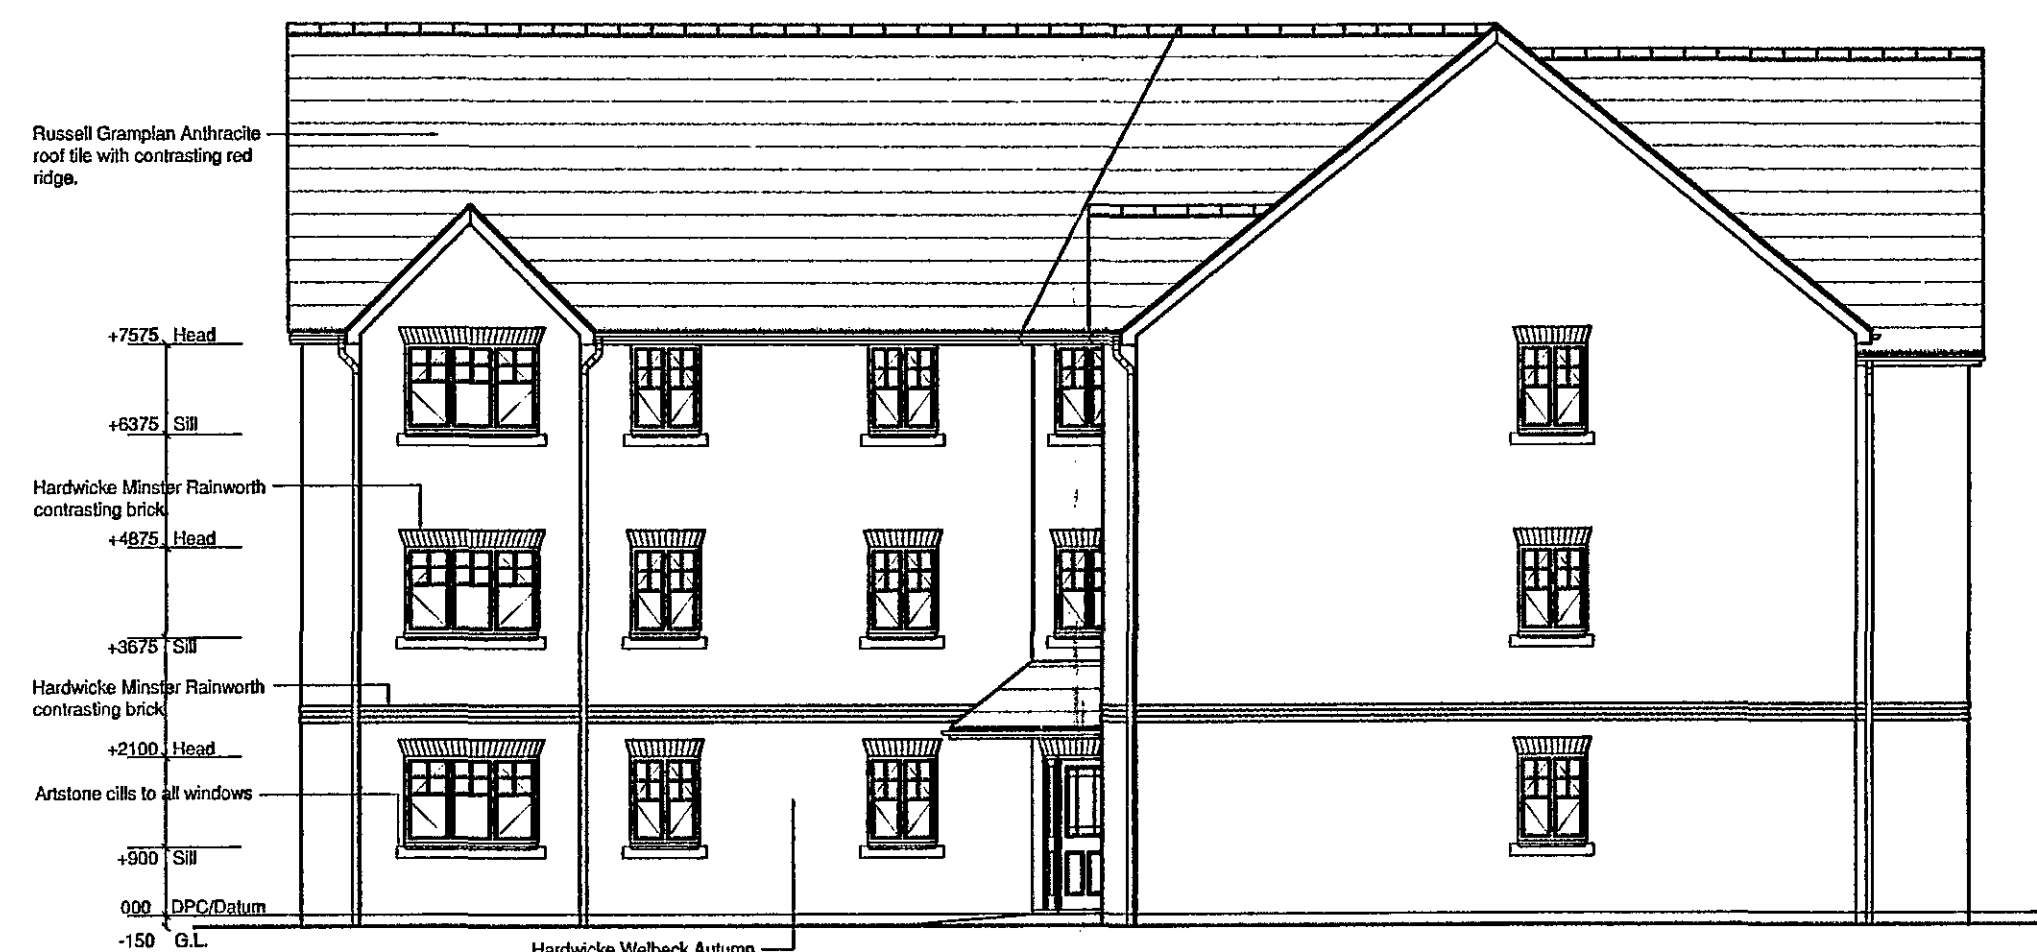

Front/Side Elevation 1:100



Side/Rear Elevation 1:100



Side/Rear Elevation 1:100



Front/Side Elevation 1:100

Rev	Details	Date	Drawn	Chk.
	Haslam Homes Limited			

Thornton Road,
Kendray


House Type 670-656
Planning Elevations

Dwg No. : HH07/003/21	Drawn : MP5L
Date : June 2007	Checked :
Scale : 1:50	Copyright © Haslam Homes Limited

Haslam Homes Ltd. Ten Pound Walk. Doncaster. DN4 5HX.
Tel 01302 347600. Fax 01302 347605. www.haslam-homes.co.uk

HaslamHomes



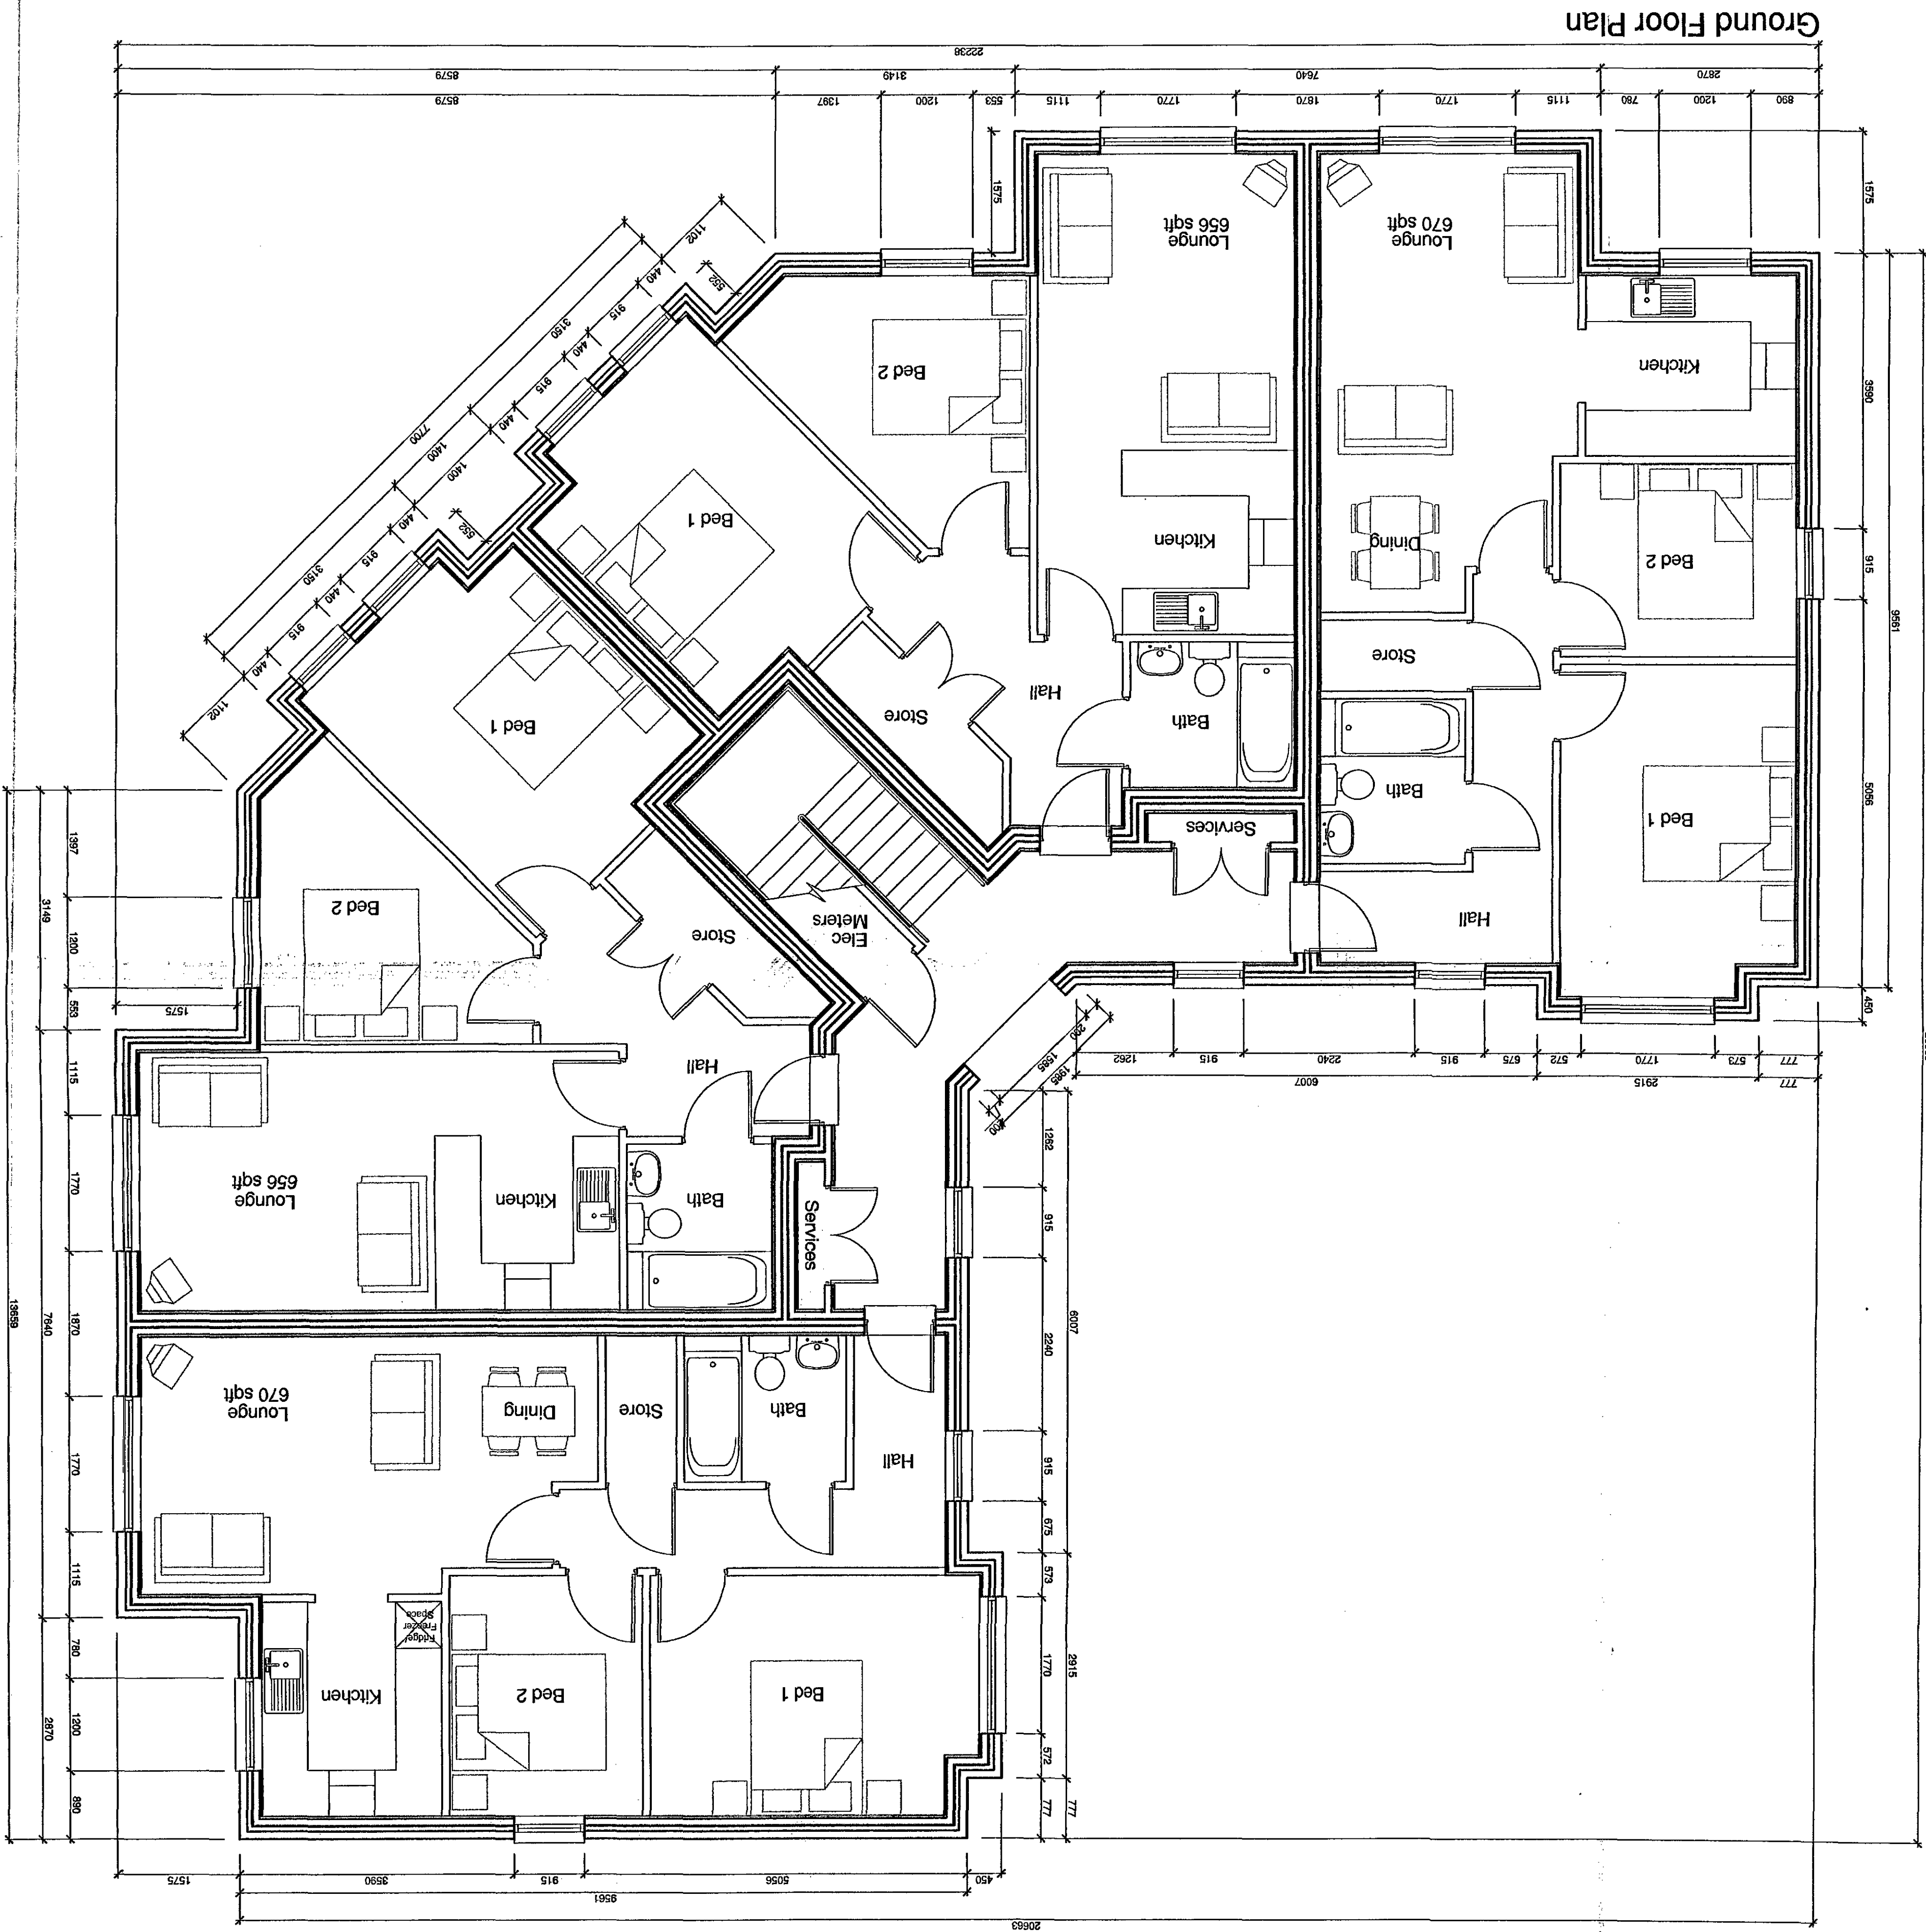

Ground Floor Plan



HaslamHomes

Haslam Homes Ltd, Ten Pound Walk, Doncaster, DN4 5HX.
Tel: 01302 947600, Fax: 01302 947605, www.haslam-homes.co.uk

Dwg No.: HH07/003/20
Date: June 2007
Checked: _____
Scale: 1:50

Copyright © Haslam Homes Limited

House Type 670-656
Planning Ground Floor Plan

Thornion Road,
Kendray

Haslam Homes Limited

Rev	Date	Drawn	Chk

PLANNING LAYOUT

NEW PART 'L'

LEGEND

- Double Garage
- Single Garage
- Garage Space
- 1635mm High Screen Wall
- 1800mm High Timber Screen Fence
- 1200mm High Metal Railings/Timber Picket Fence
- 900mm High Timber Boundary Fence
- Existing Tree to be Removed
- Indicative Tree Planting
- Existing Hedge to Remain
- Existing Hedge to be Removed
- Bin Store



SCHEDULE OF DWELLING TYPES

TYPE 656	2 Bedroom Apartment	6
TYPE 670	2 Bedroom Apartment	6
TOTAL		12

Rev	Details	Date	Drawn	Chk.
Haslam Homes Limited Region				
Thornton Road Kendray				
Planning Layout				
Dwg No. : HH07/003/01		Drawn : NRH		
Date : July 07		Checked : SC		
Scale : 1:200		Copyright © Haslam Homes Limited		
Haslam Homes Ltd. Ten Pound Walk. Doncaster. DN4 5HX. Tel 01302 347600. Fax 01302 347605. www.haslam-homes.co.uk				