




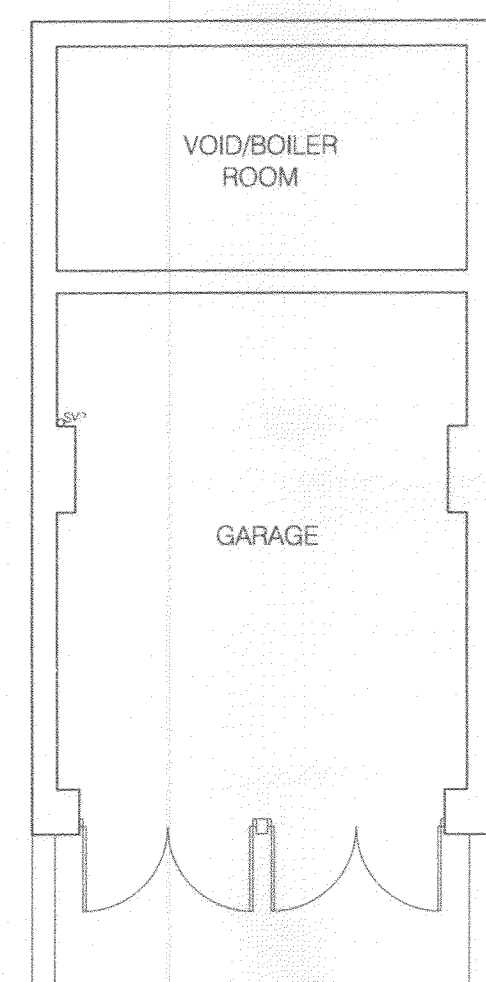

GARAGE LEVEL AS EXISTING

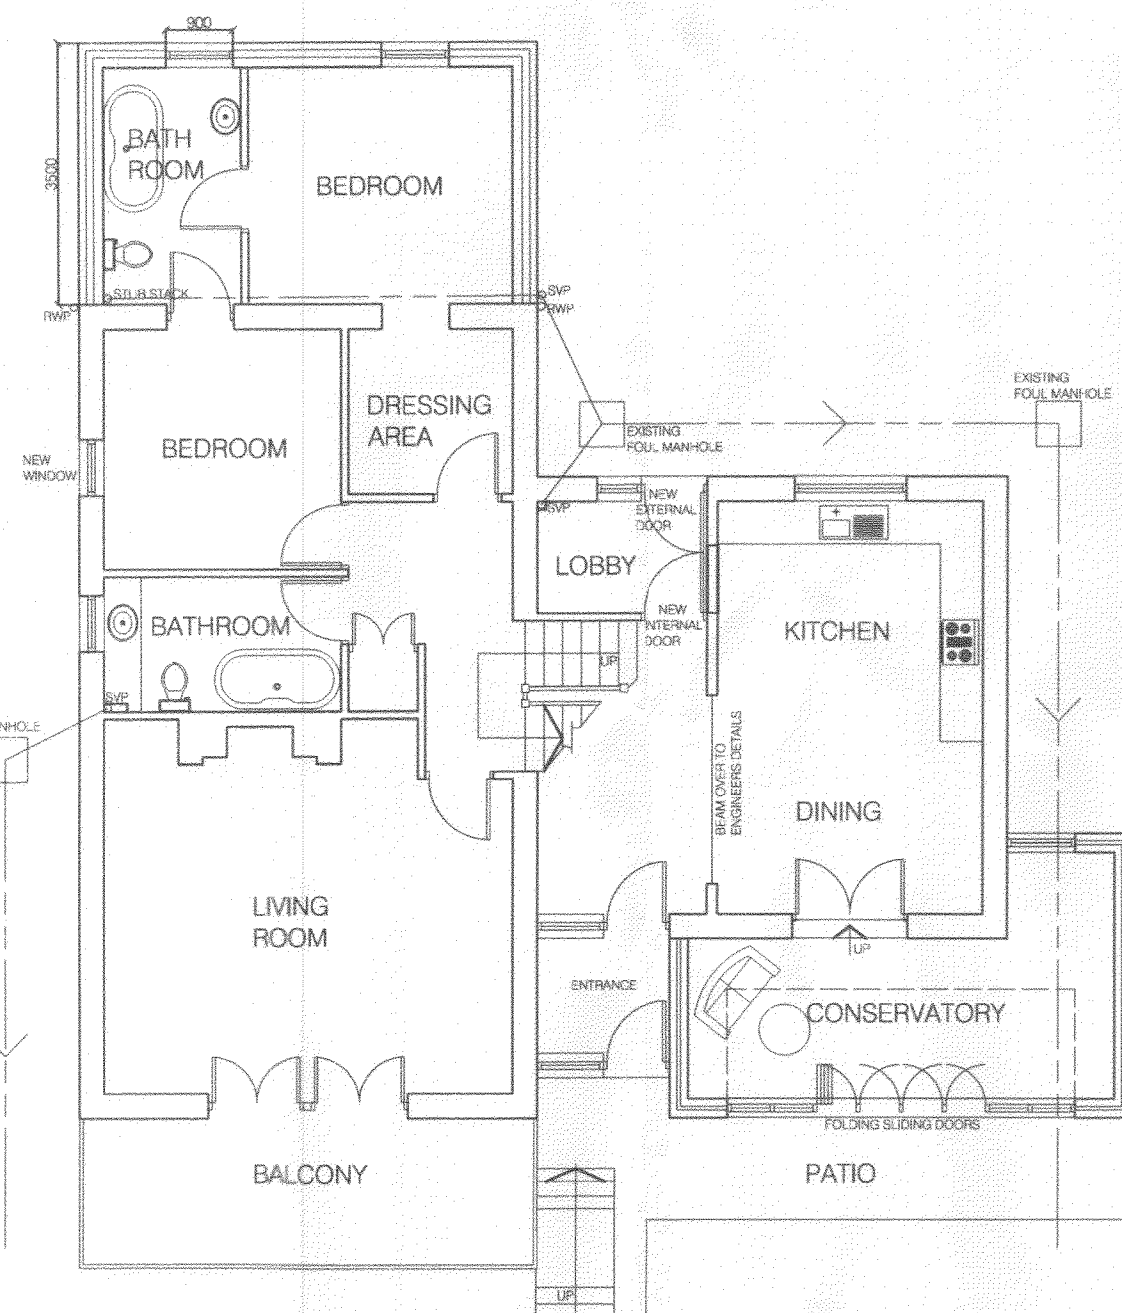

ENTRY/MIDDLE LEVEL AS EXISTING

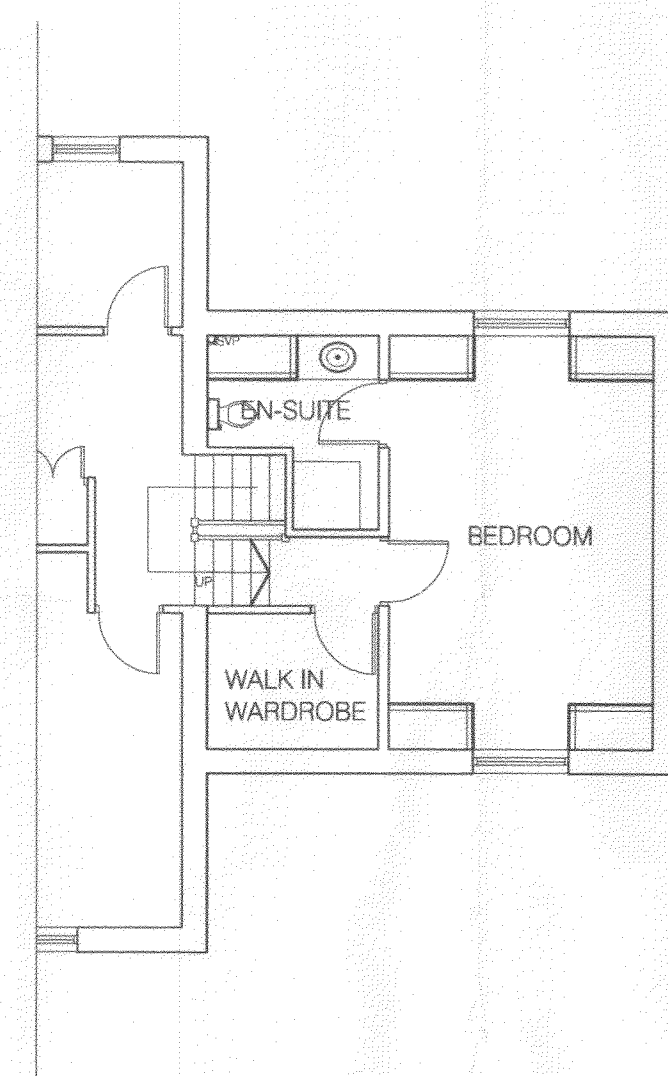


HIGHER LEVEL AS EXISTING




FRONT ELEVATION AS EXISTING




REAR ELEVATION AS EXISTING

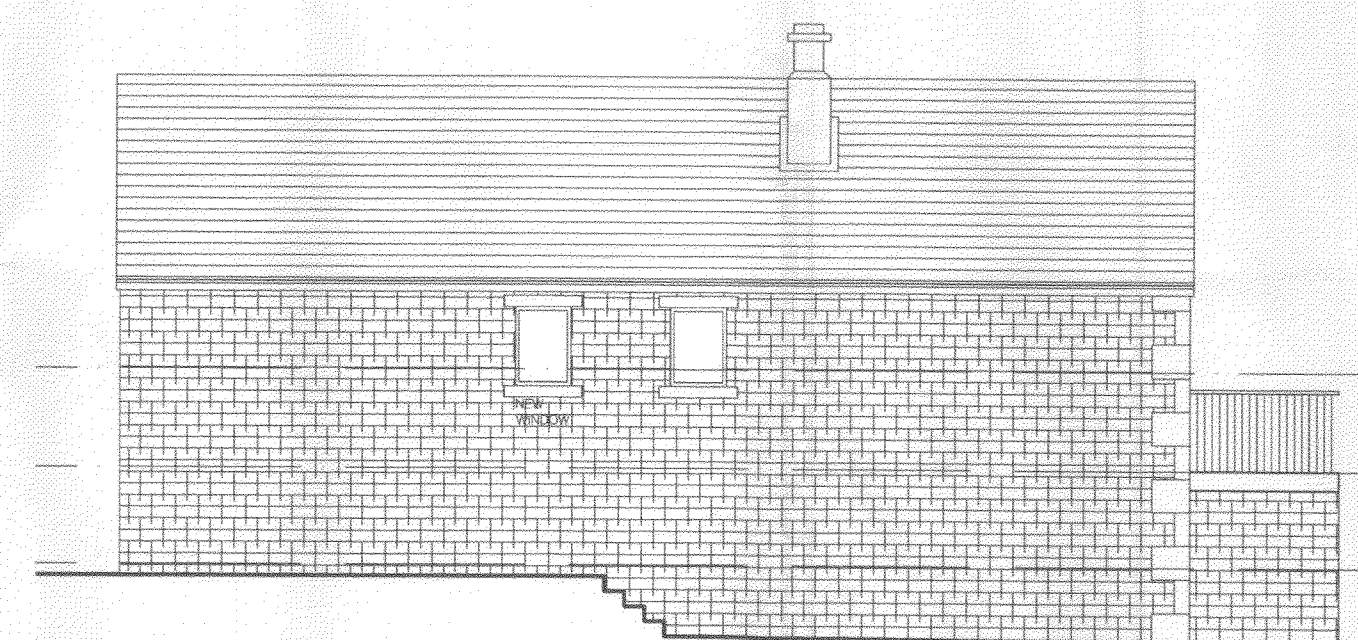

SIDE ELEVATION AS EXISTING

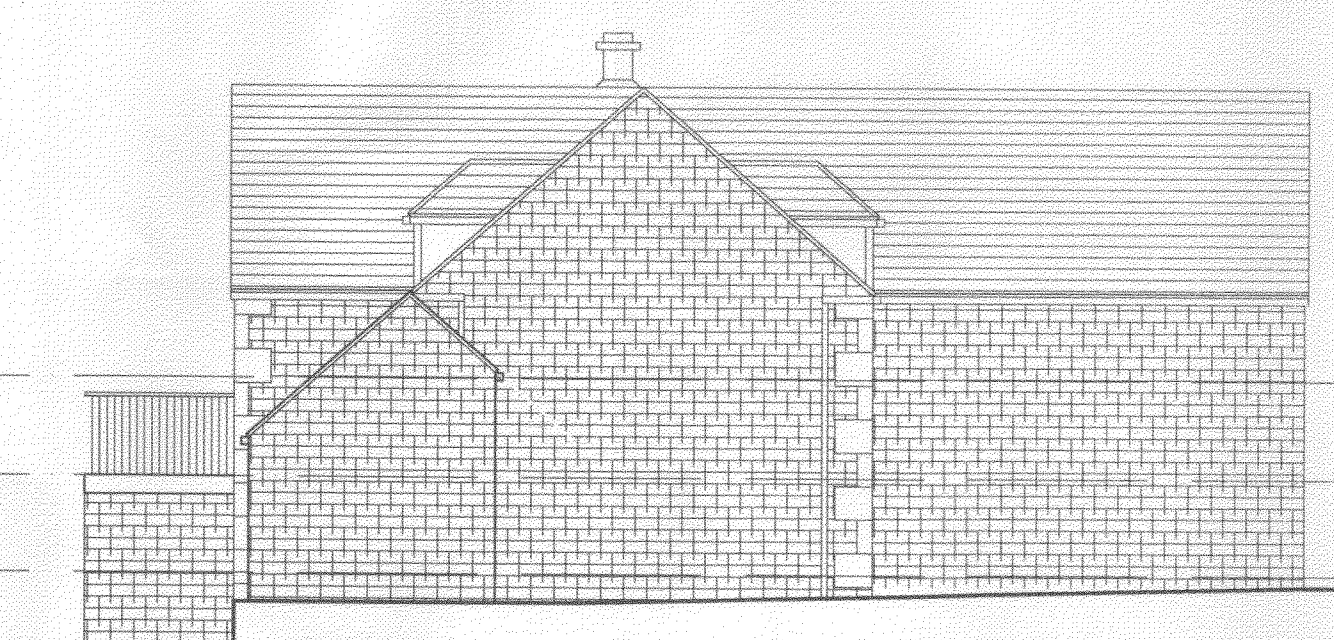


SIDE ELEVATION AS EXISTING

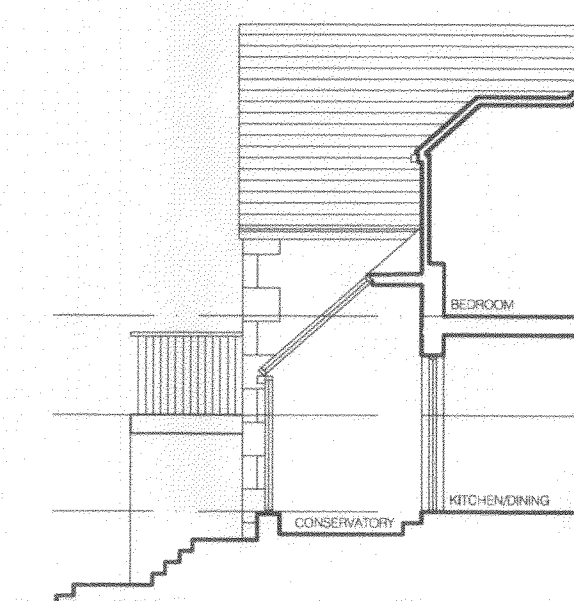


TYPICAL SECTION THRU CONSERVATORY


LAYOUT AS PROPOSED

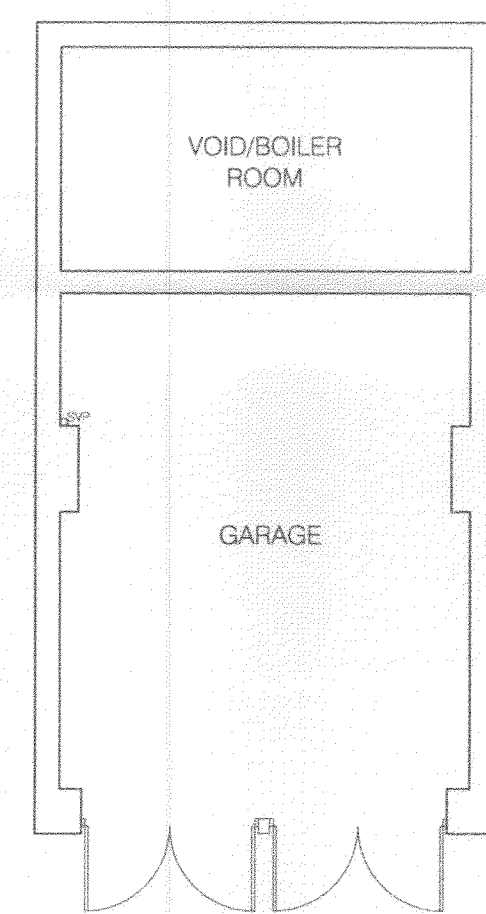

GARAGE LEVEL AS EXISTING

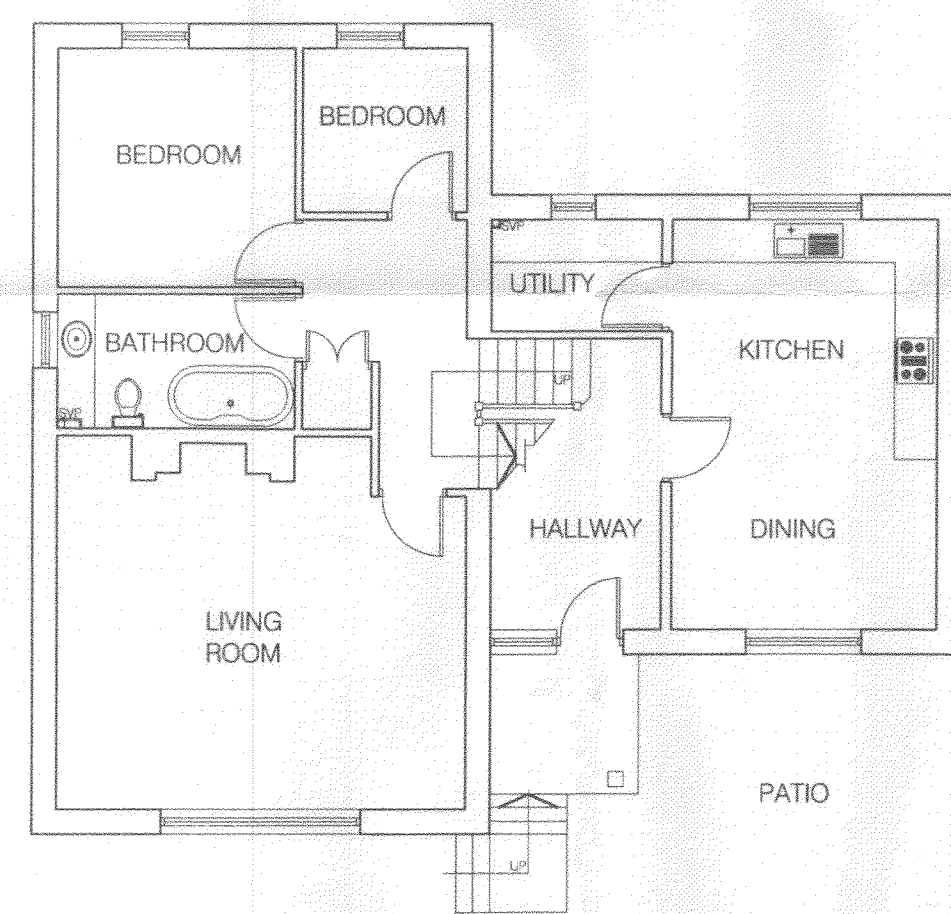

ENTRY/MIDDLE LEVEL AS EXISTING

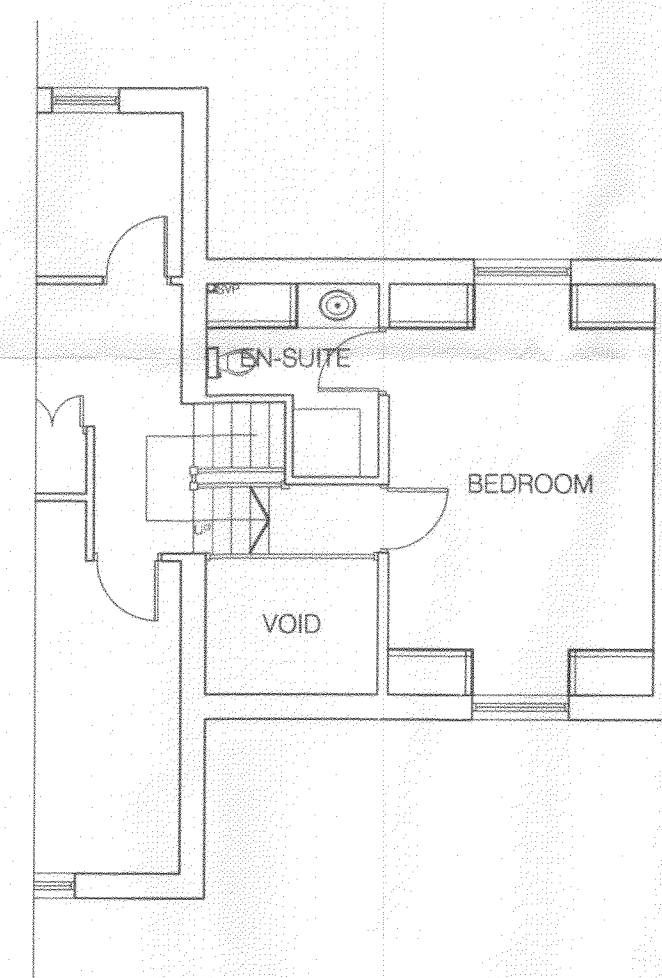


HIGHER LEVEL AS EXISTING




FRONT ELEVATION AS EXISTING



REAR ELEVATION AS EXISTING

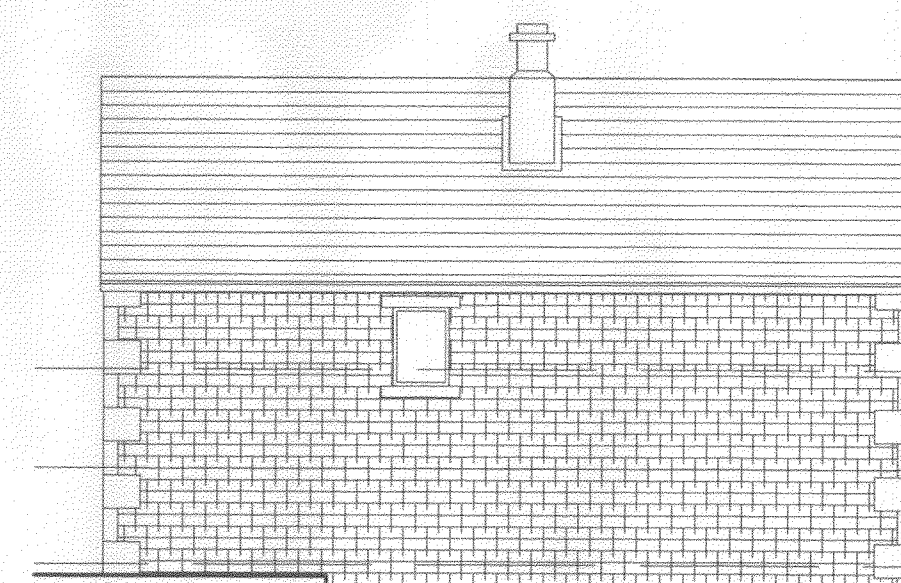

SIDE ELEVATION AS EXISTING

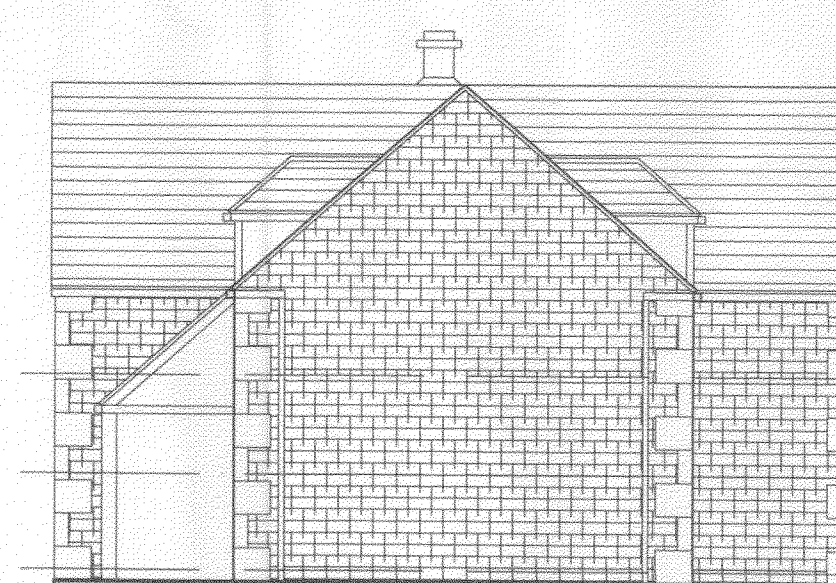

SIDE ELEVATION AS EXISTING



FRONT ELEVATION AS EXISTING

LAYOUT AS EXISTING

REV A: REVISED IN ACCORDANCE WITH CLIENT REQUIREMENTS

revisions

Please note: Do not scale from this drawing. Any discrepancies to be reported to the designer.

ARCHITECTURALDRAWINGS Ltd

No 1 THE OLD ROOFTOP, CRANE MOOR ROAD, SHEFFIELD, S18 7AT
TEL: 01142 891868 MOB: 07780 97885

REVISIONS

No. | Date

CLIENT

TITLE

**PROPOSED EXTENSION
EXISTING & PROPOSED
PLANS & ELEVATIONS**

DRAWING STATUS

PLANNING

SCALE 1:100 @ A1

DATE AUGUST 2008

JOB NO.

475

DRAWING NUMBER

01

REV

A