




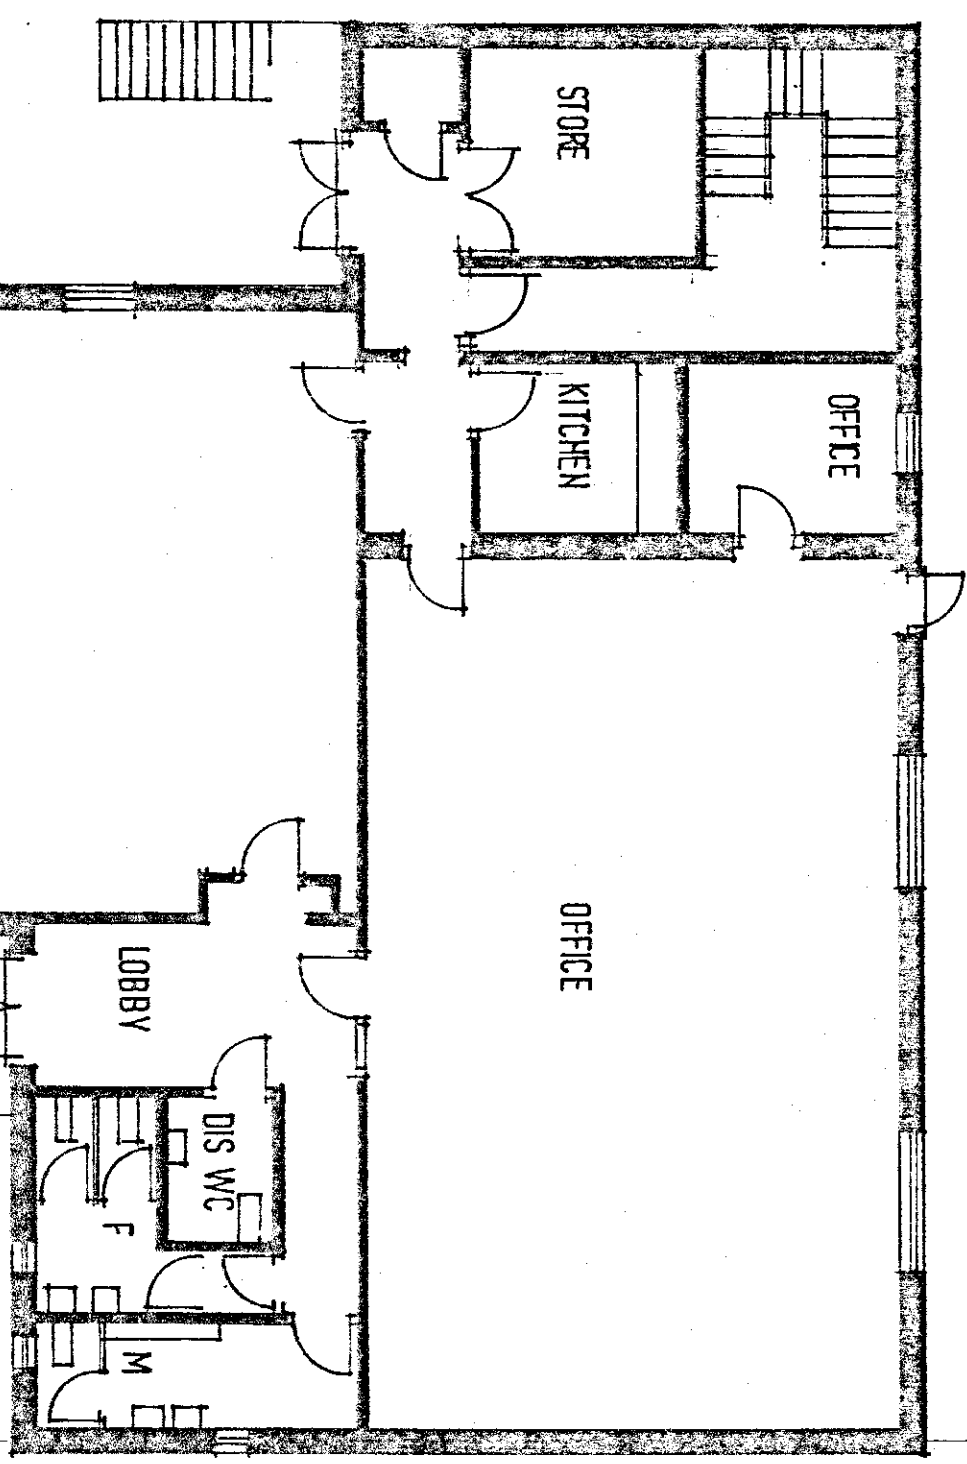

GROUND FLOOR PLAN

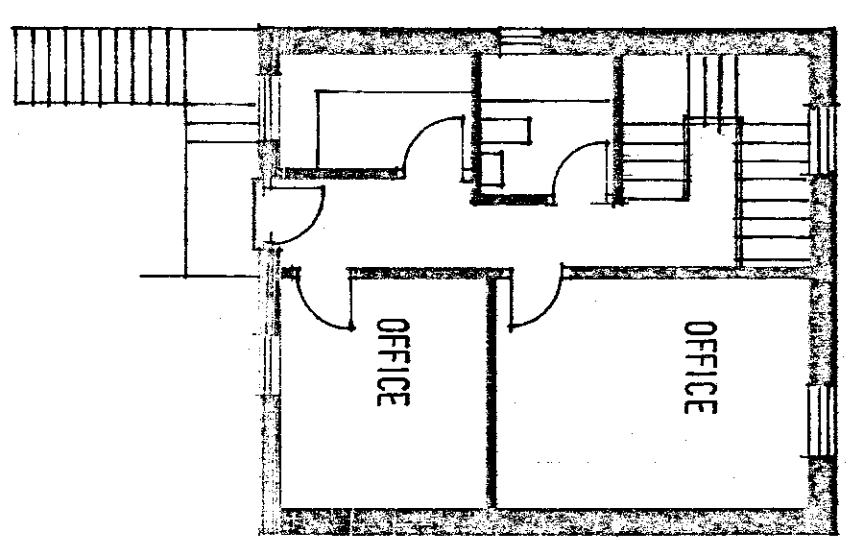

FIRST FLOOR PLAN

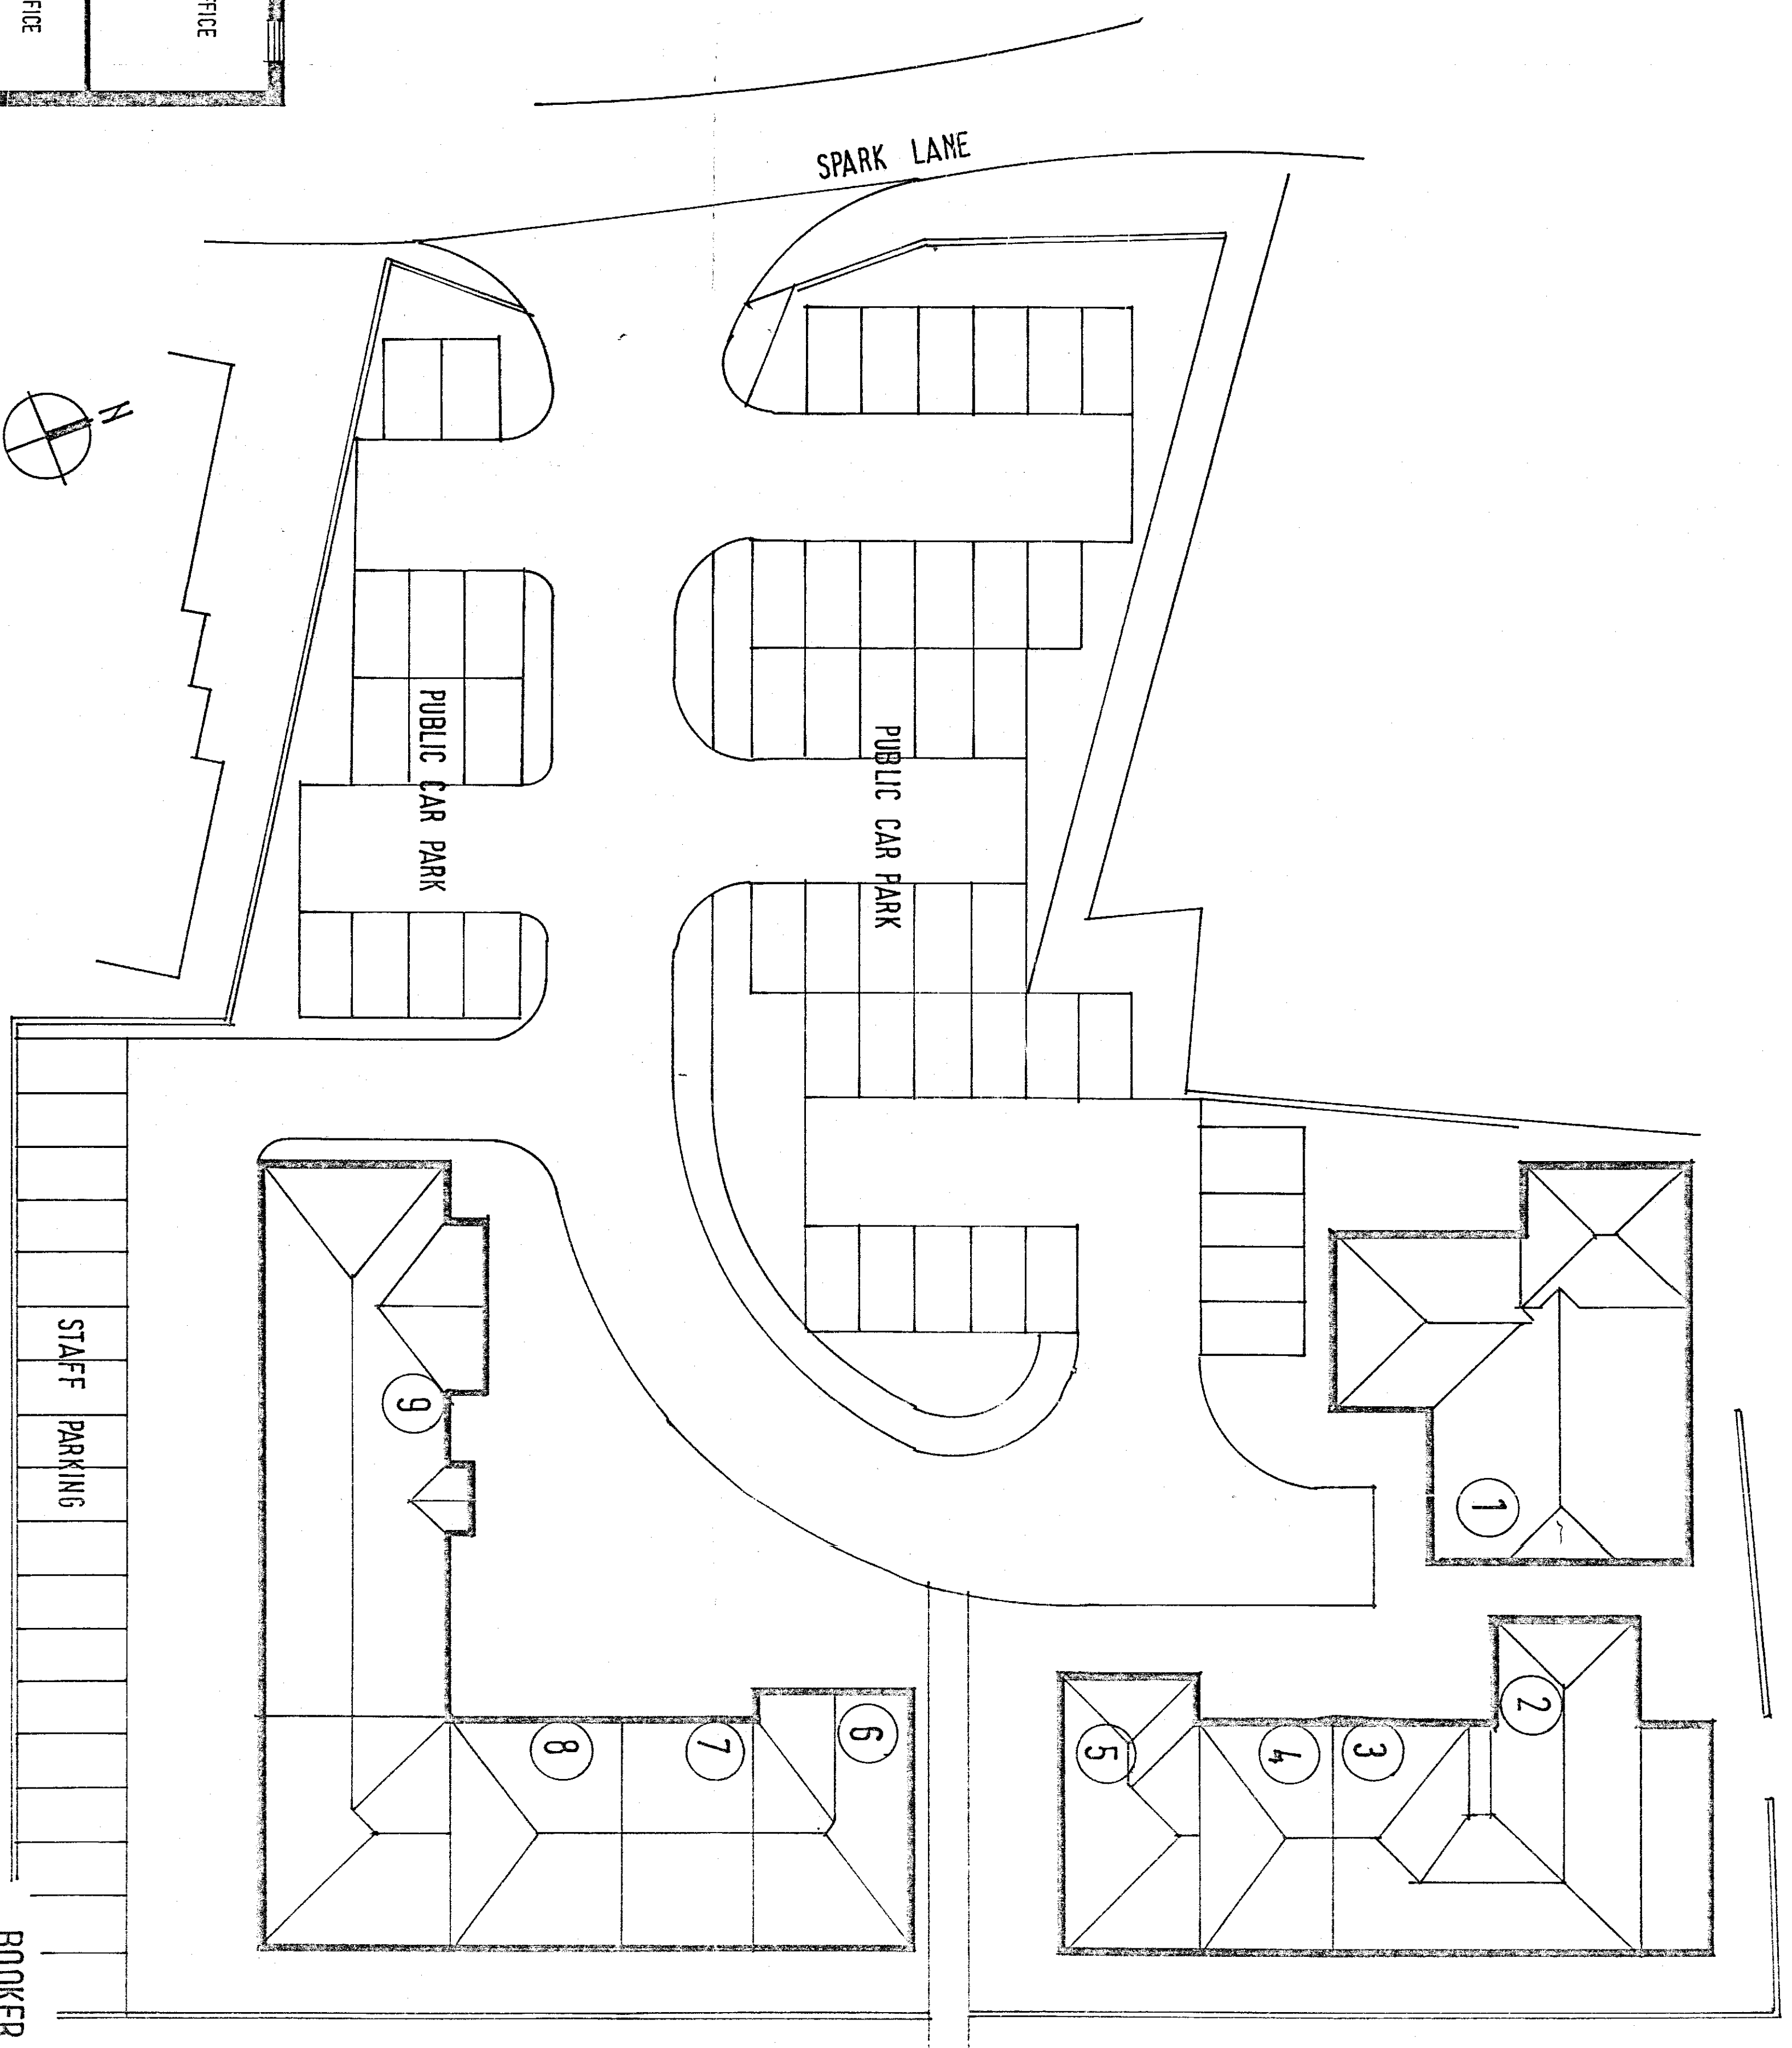


SITE PLAN 1:200

BOOKER COMMERCIAL LTD
 UNIT 1 FOUNTAIN PARADE
 MAPLEWELL
 BARNSELEY S75 6FW
 PLANS AS PROPOSED


BDS
 BUILDING DESIGN SERVICES

SCALE 1:100 1:200
 DATE FEB 20 DWG NO V/07/2

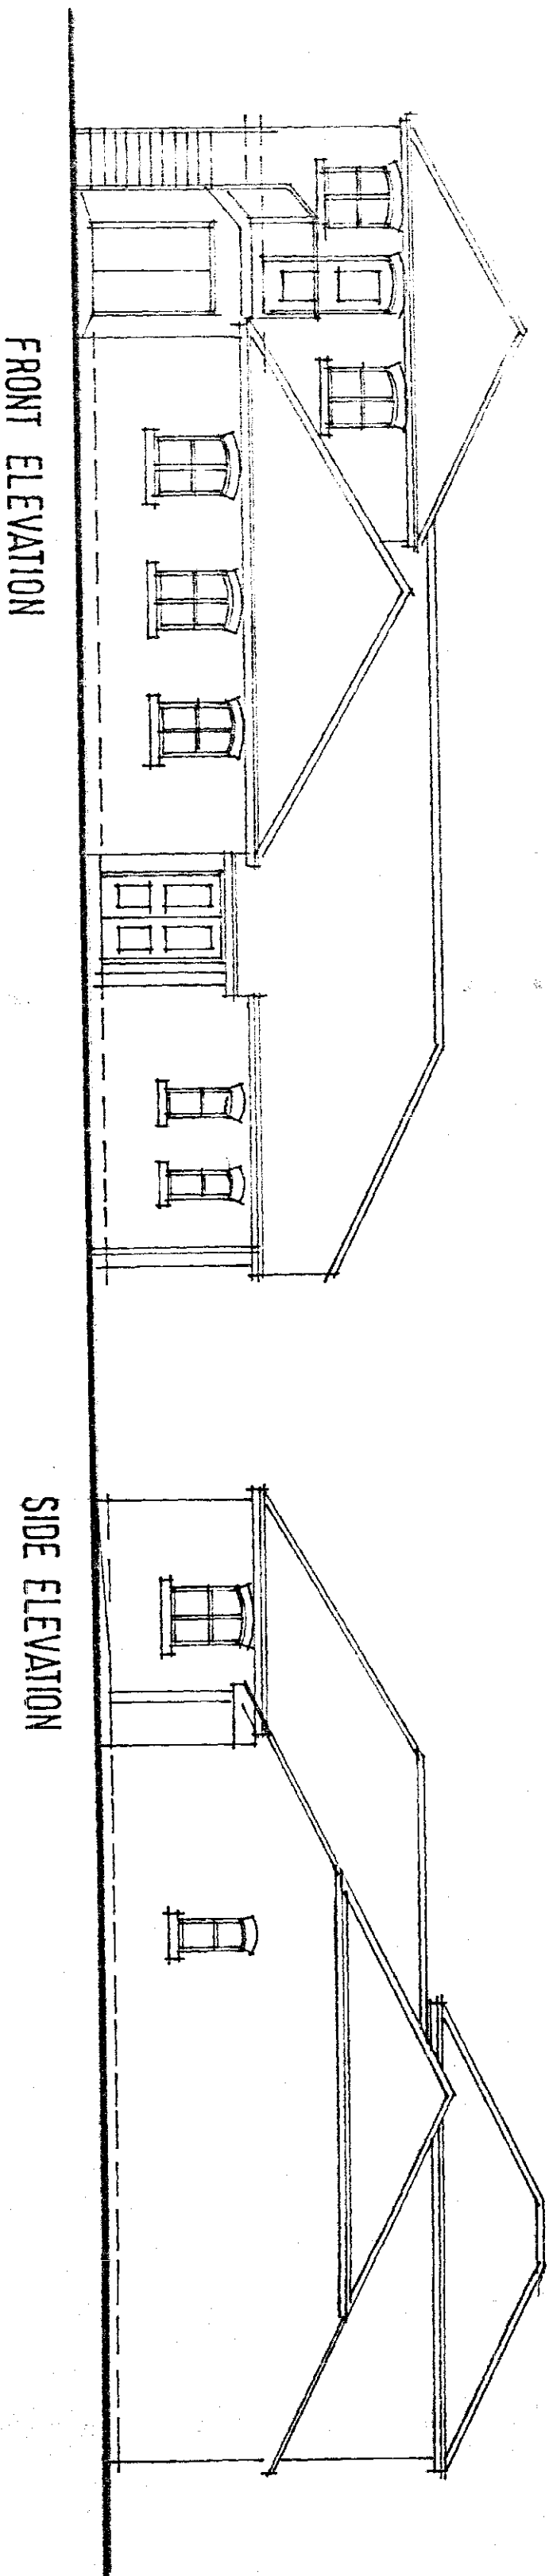


FRONT ELEVATION

SIDE ELEVATION

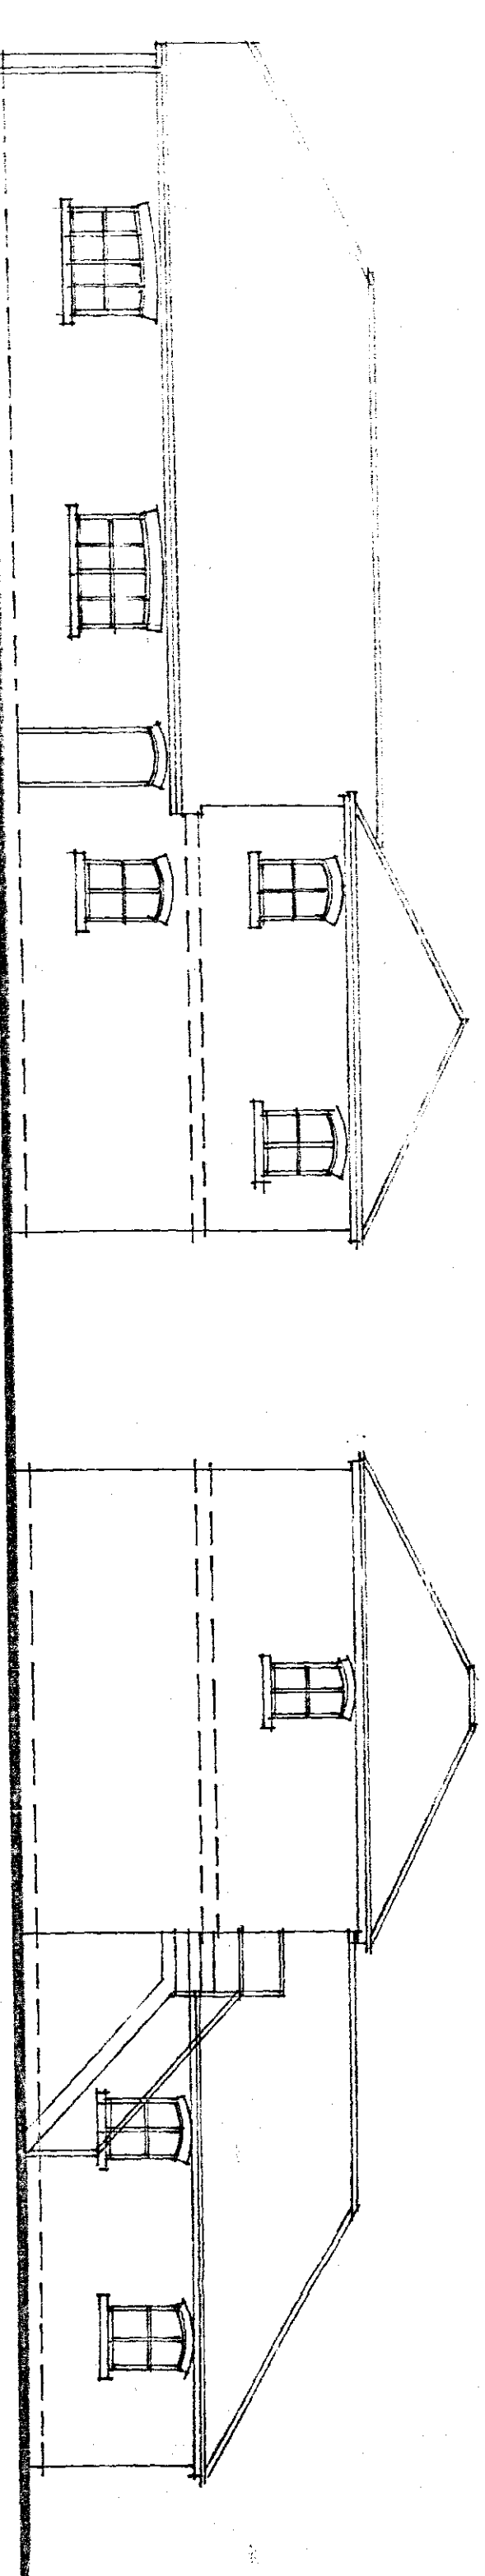


REAR ELEVATION

SIDE ELEVATION

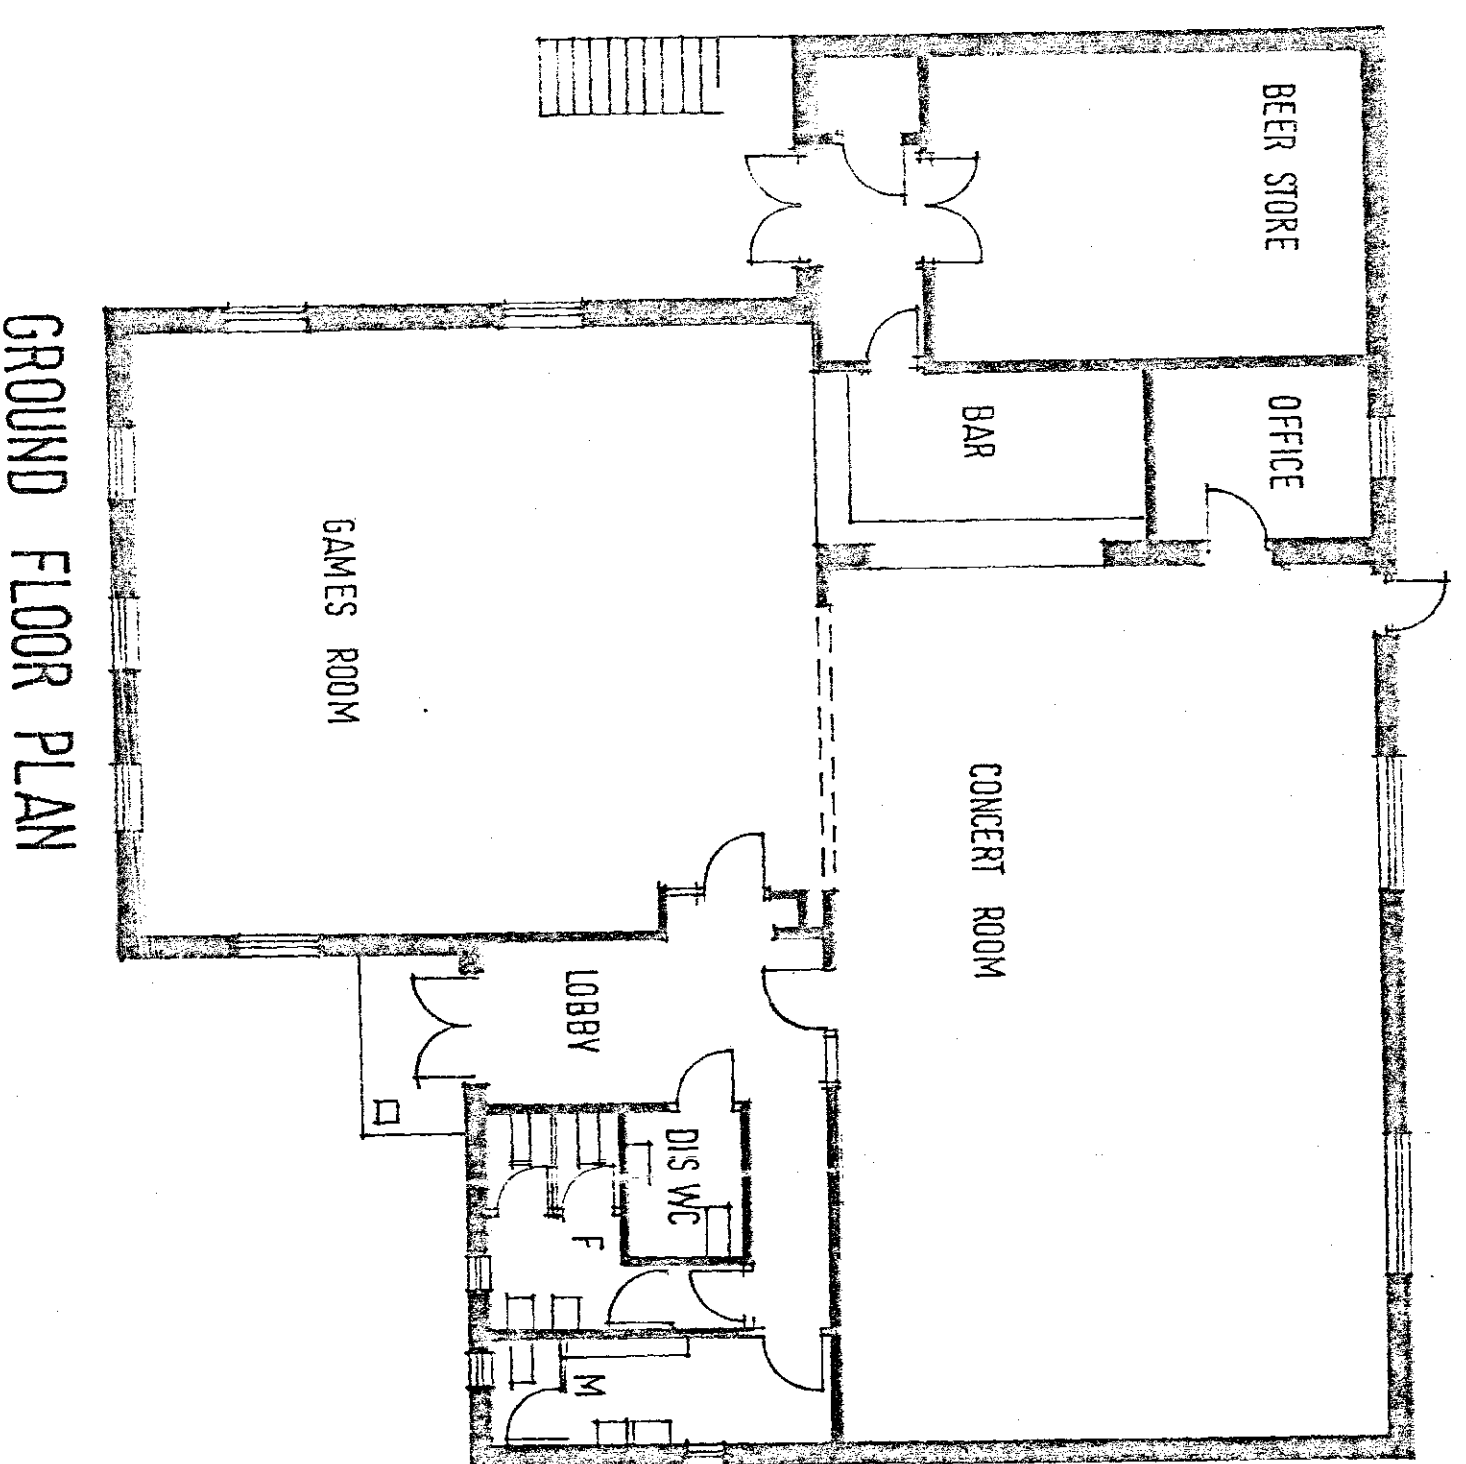

GROUND FLOOR PLAN

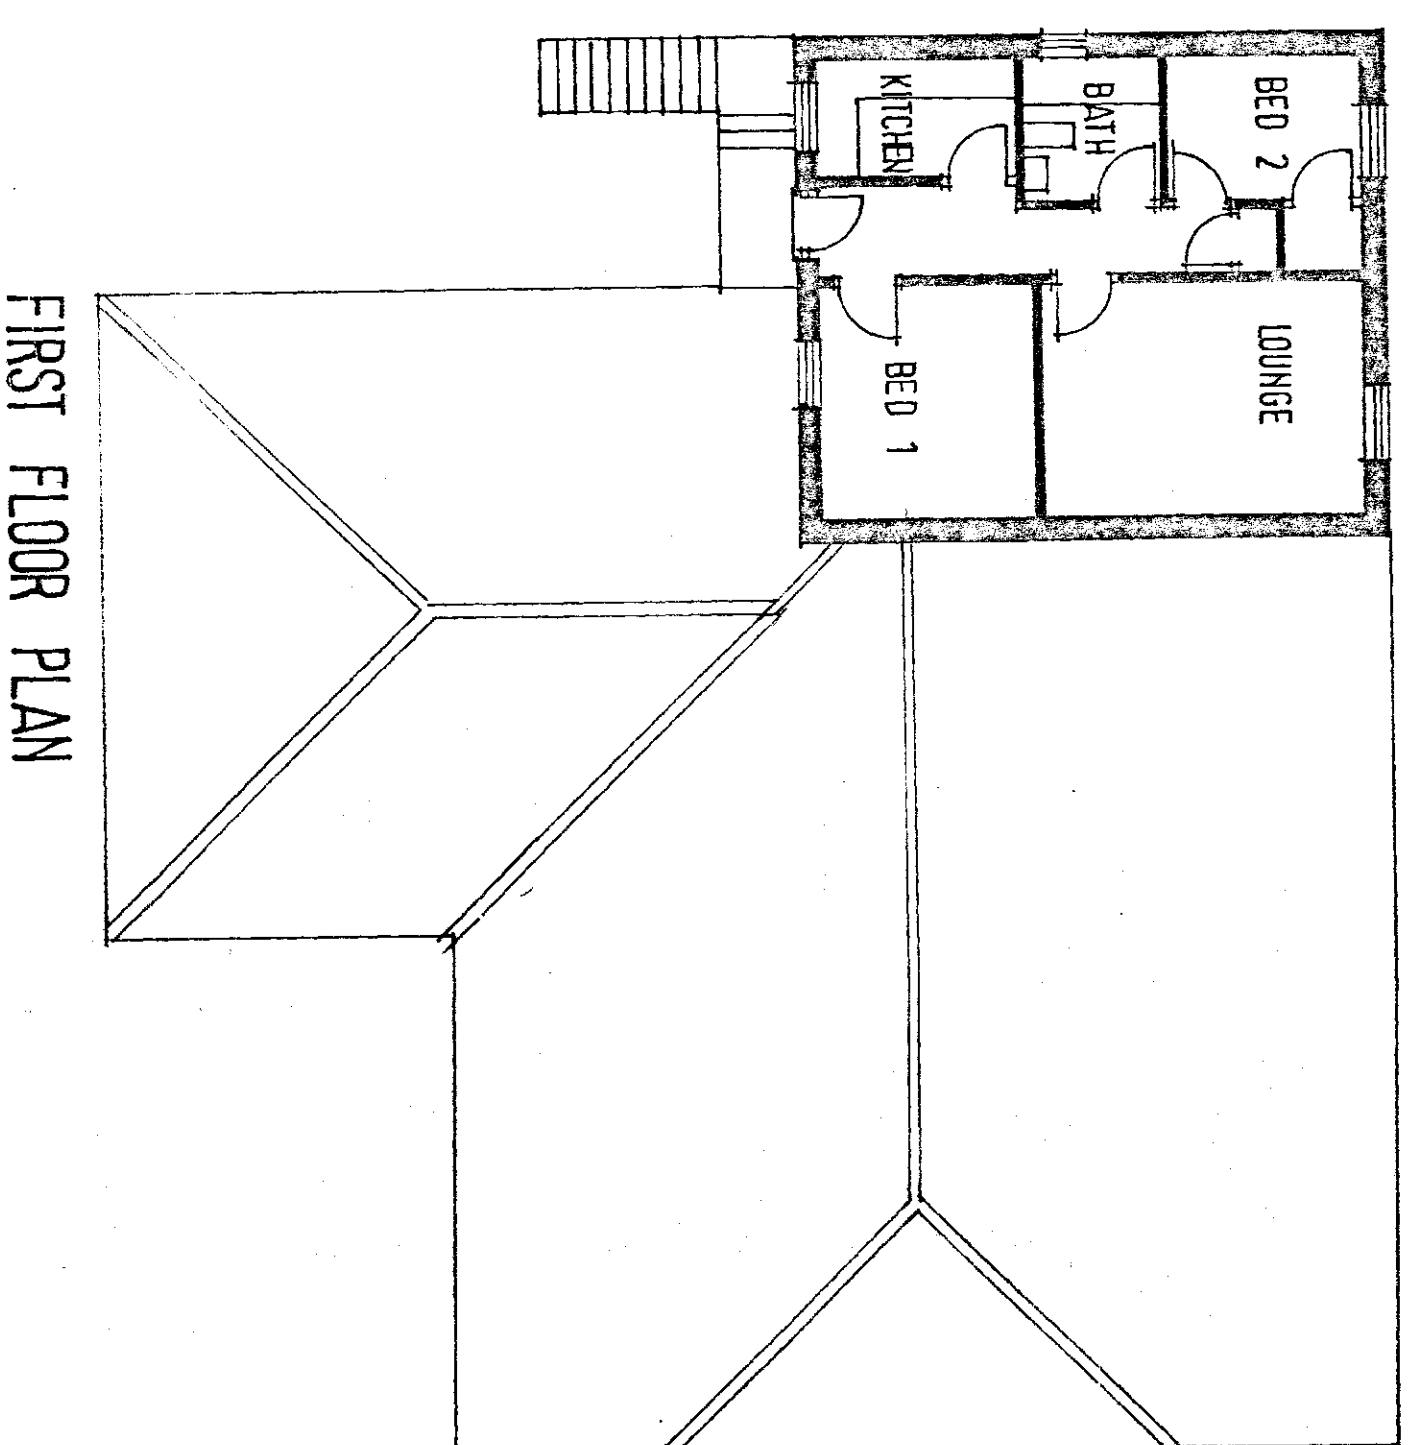

FIRST FLOOR PLAN

BOOKER COMMERCIAL LTD.
UNIT 1 FOUNTAIN PARADE
MAPPLEWELL
BARSLEY S75 6FW
PLANS AS EXISTING

B D S
BUILDING DESIGN SERVICES

SCALE 1:100
DATE FEB 20 DWG NO V/07/1