


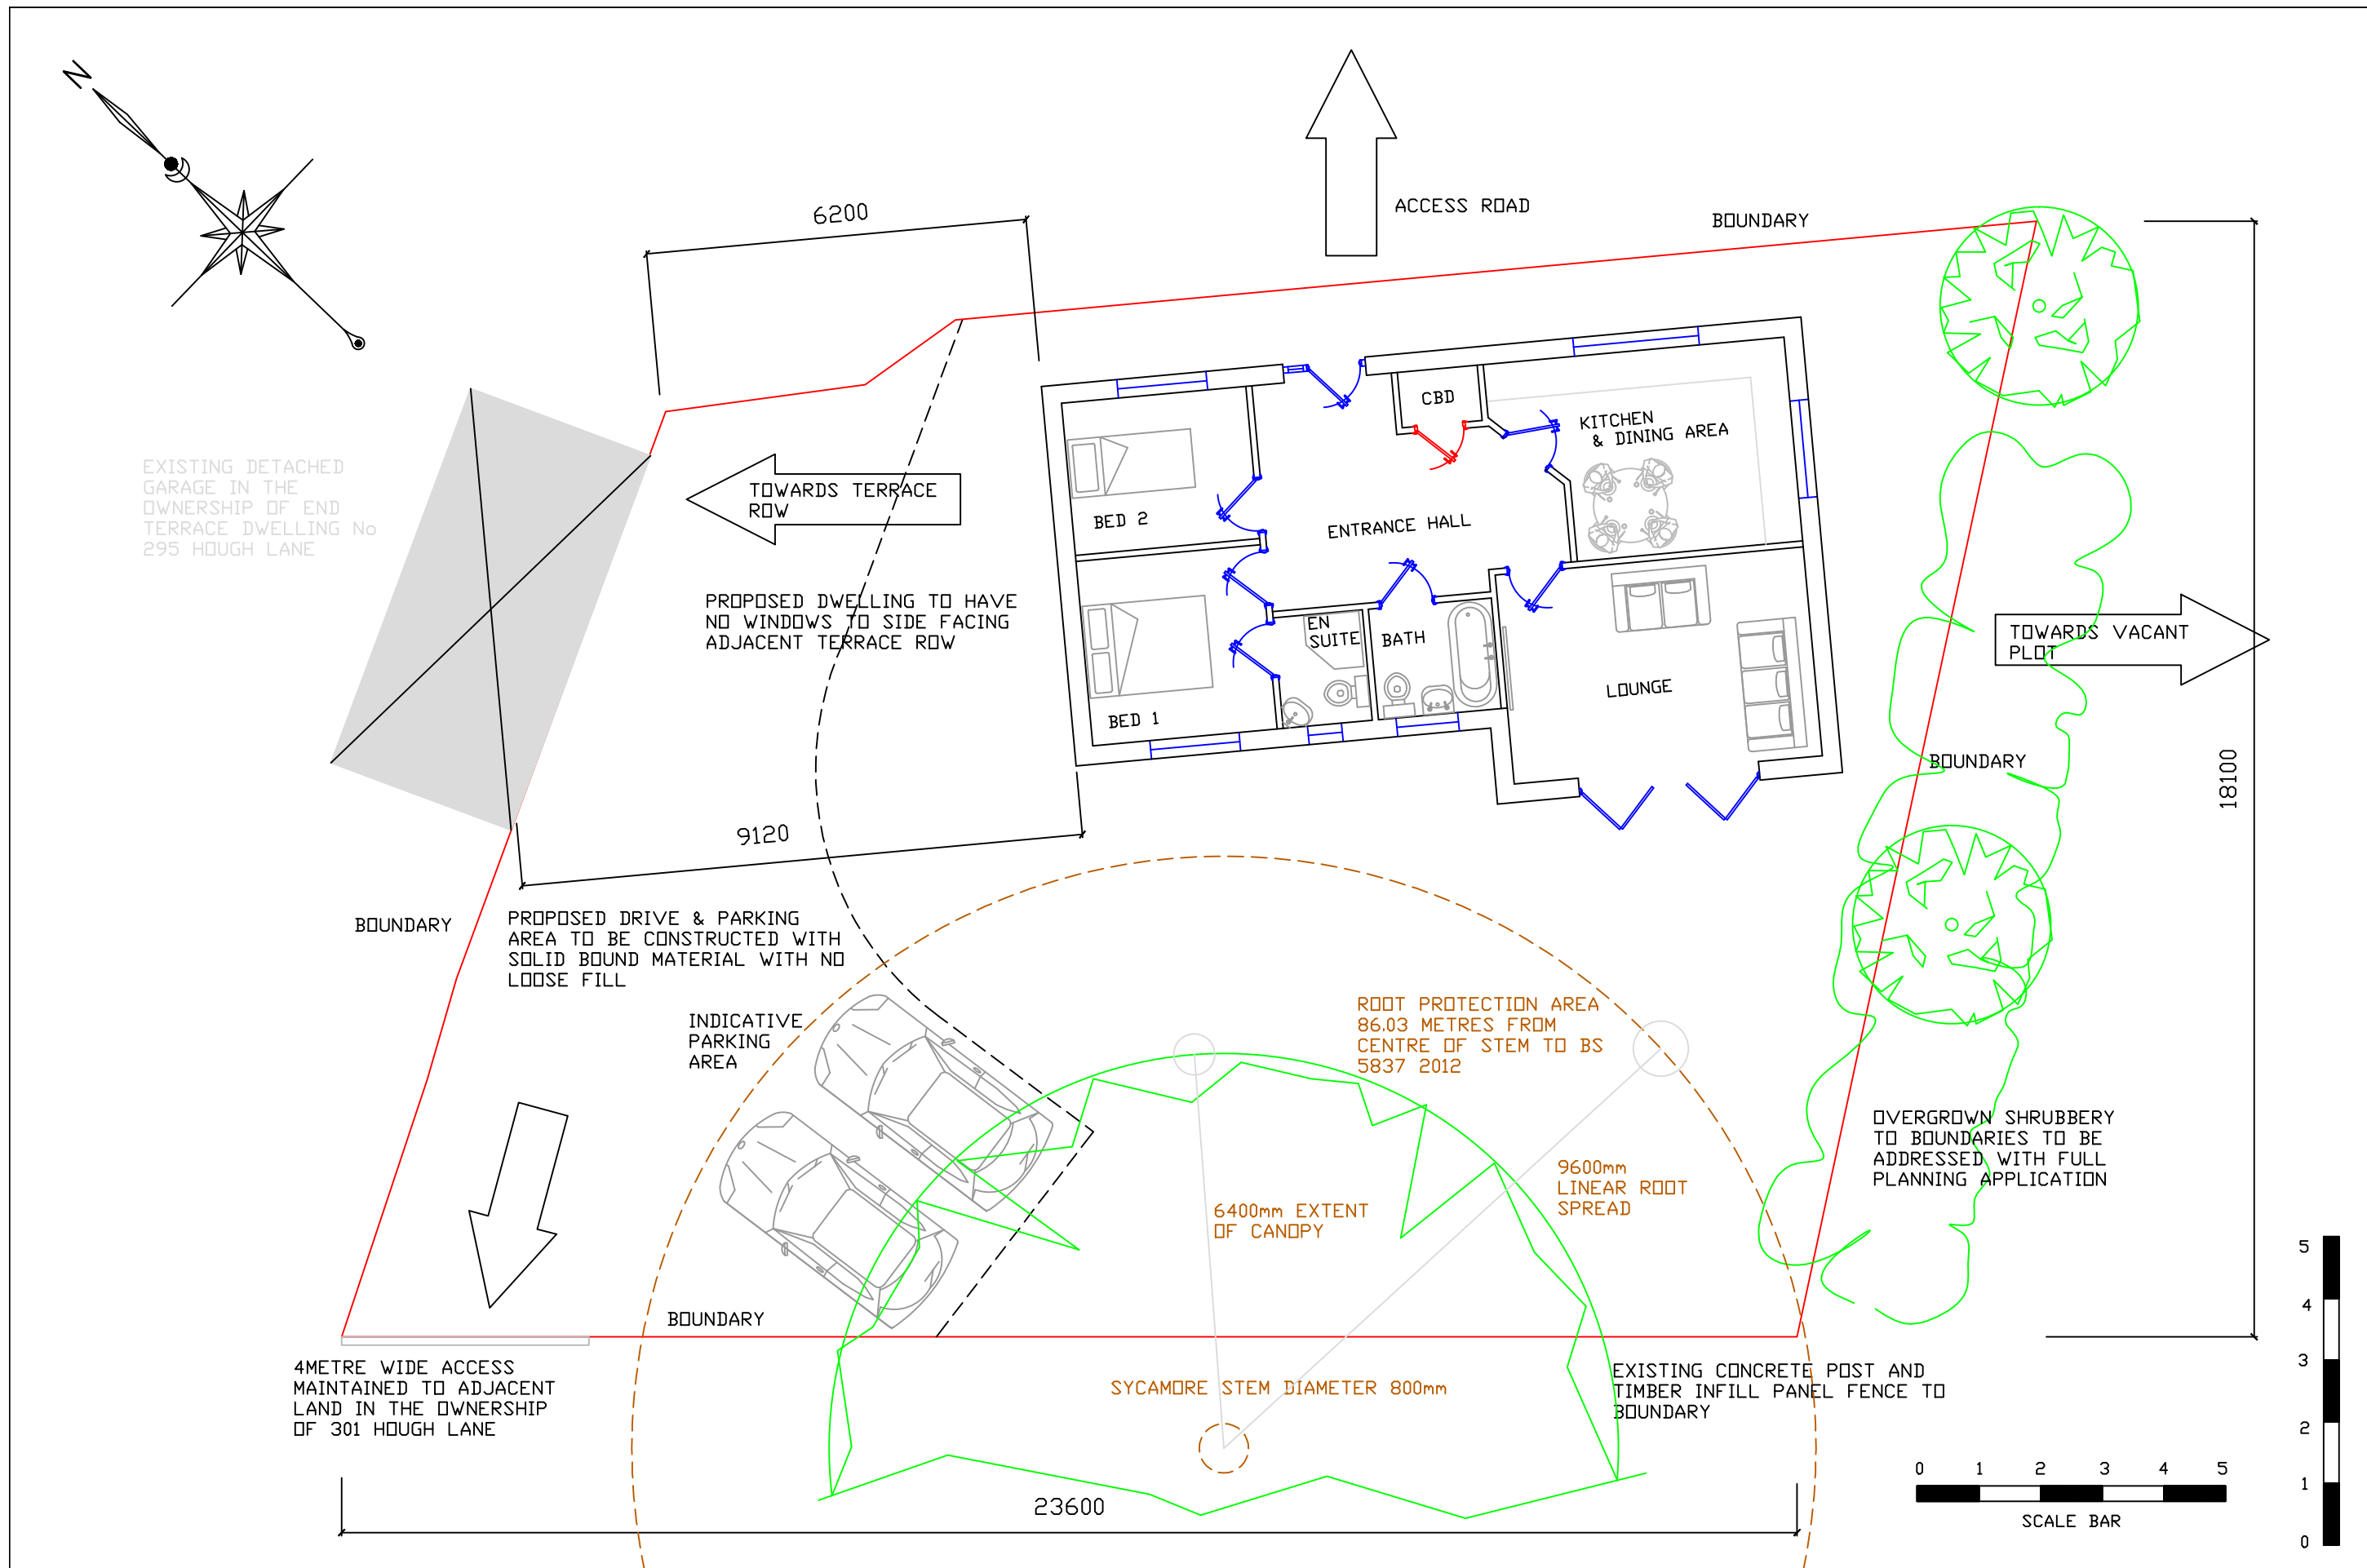

CLIENT MR & MRS M LIPROT LAND TO THE REAR OF HOUGH LANE, WOMBWELL	TITLE DRAWING SHOWING INDICATIVE INTERNAL FLOOR PLAN OF SINGLE STOREY BUNGALOW, WITH EXTENT OF SYCAMORE ROOT SPREAD FROM NEIGHBOURING GARDEN	DRAWN	SCALE 1:100 @ A3	REV A	ROOT SPREAD ADDED
			DATE 15/09/2020	DRG No CAD/20/003A	