
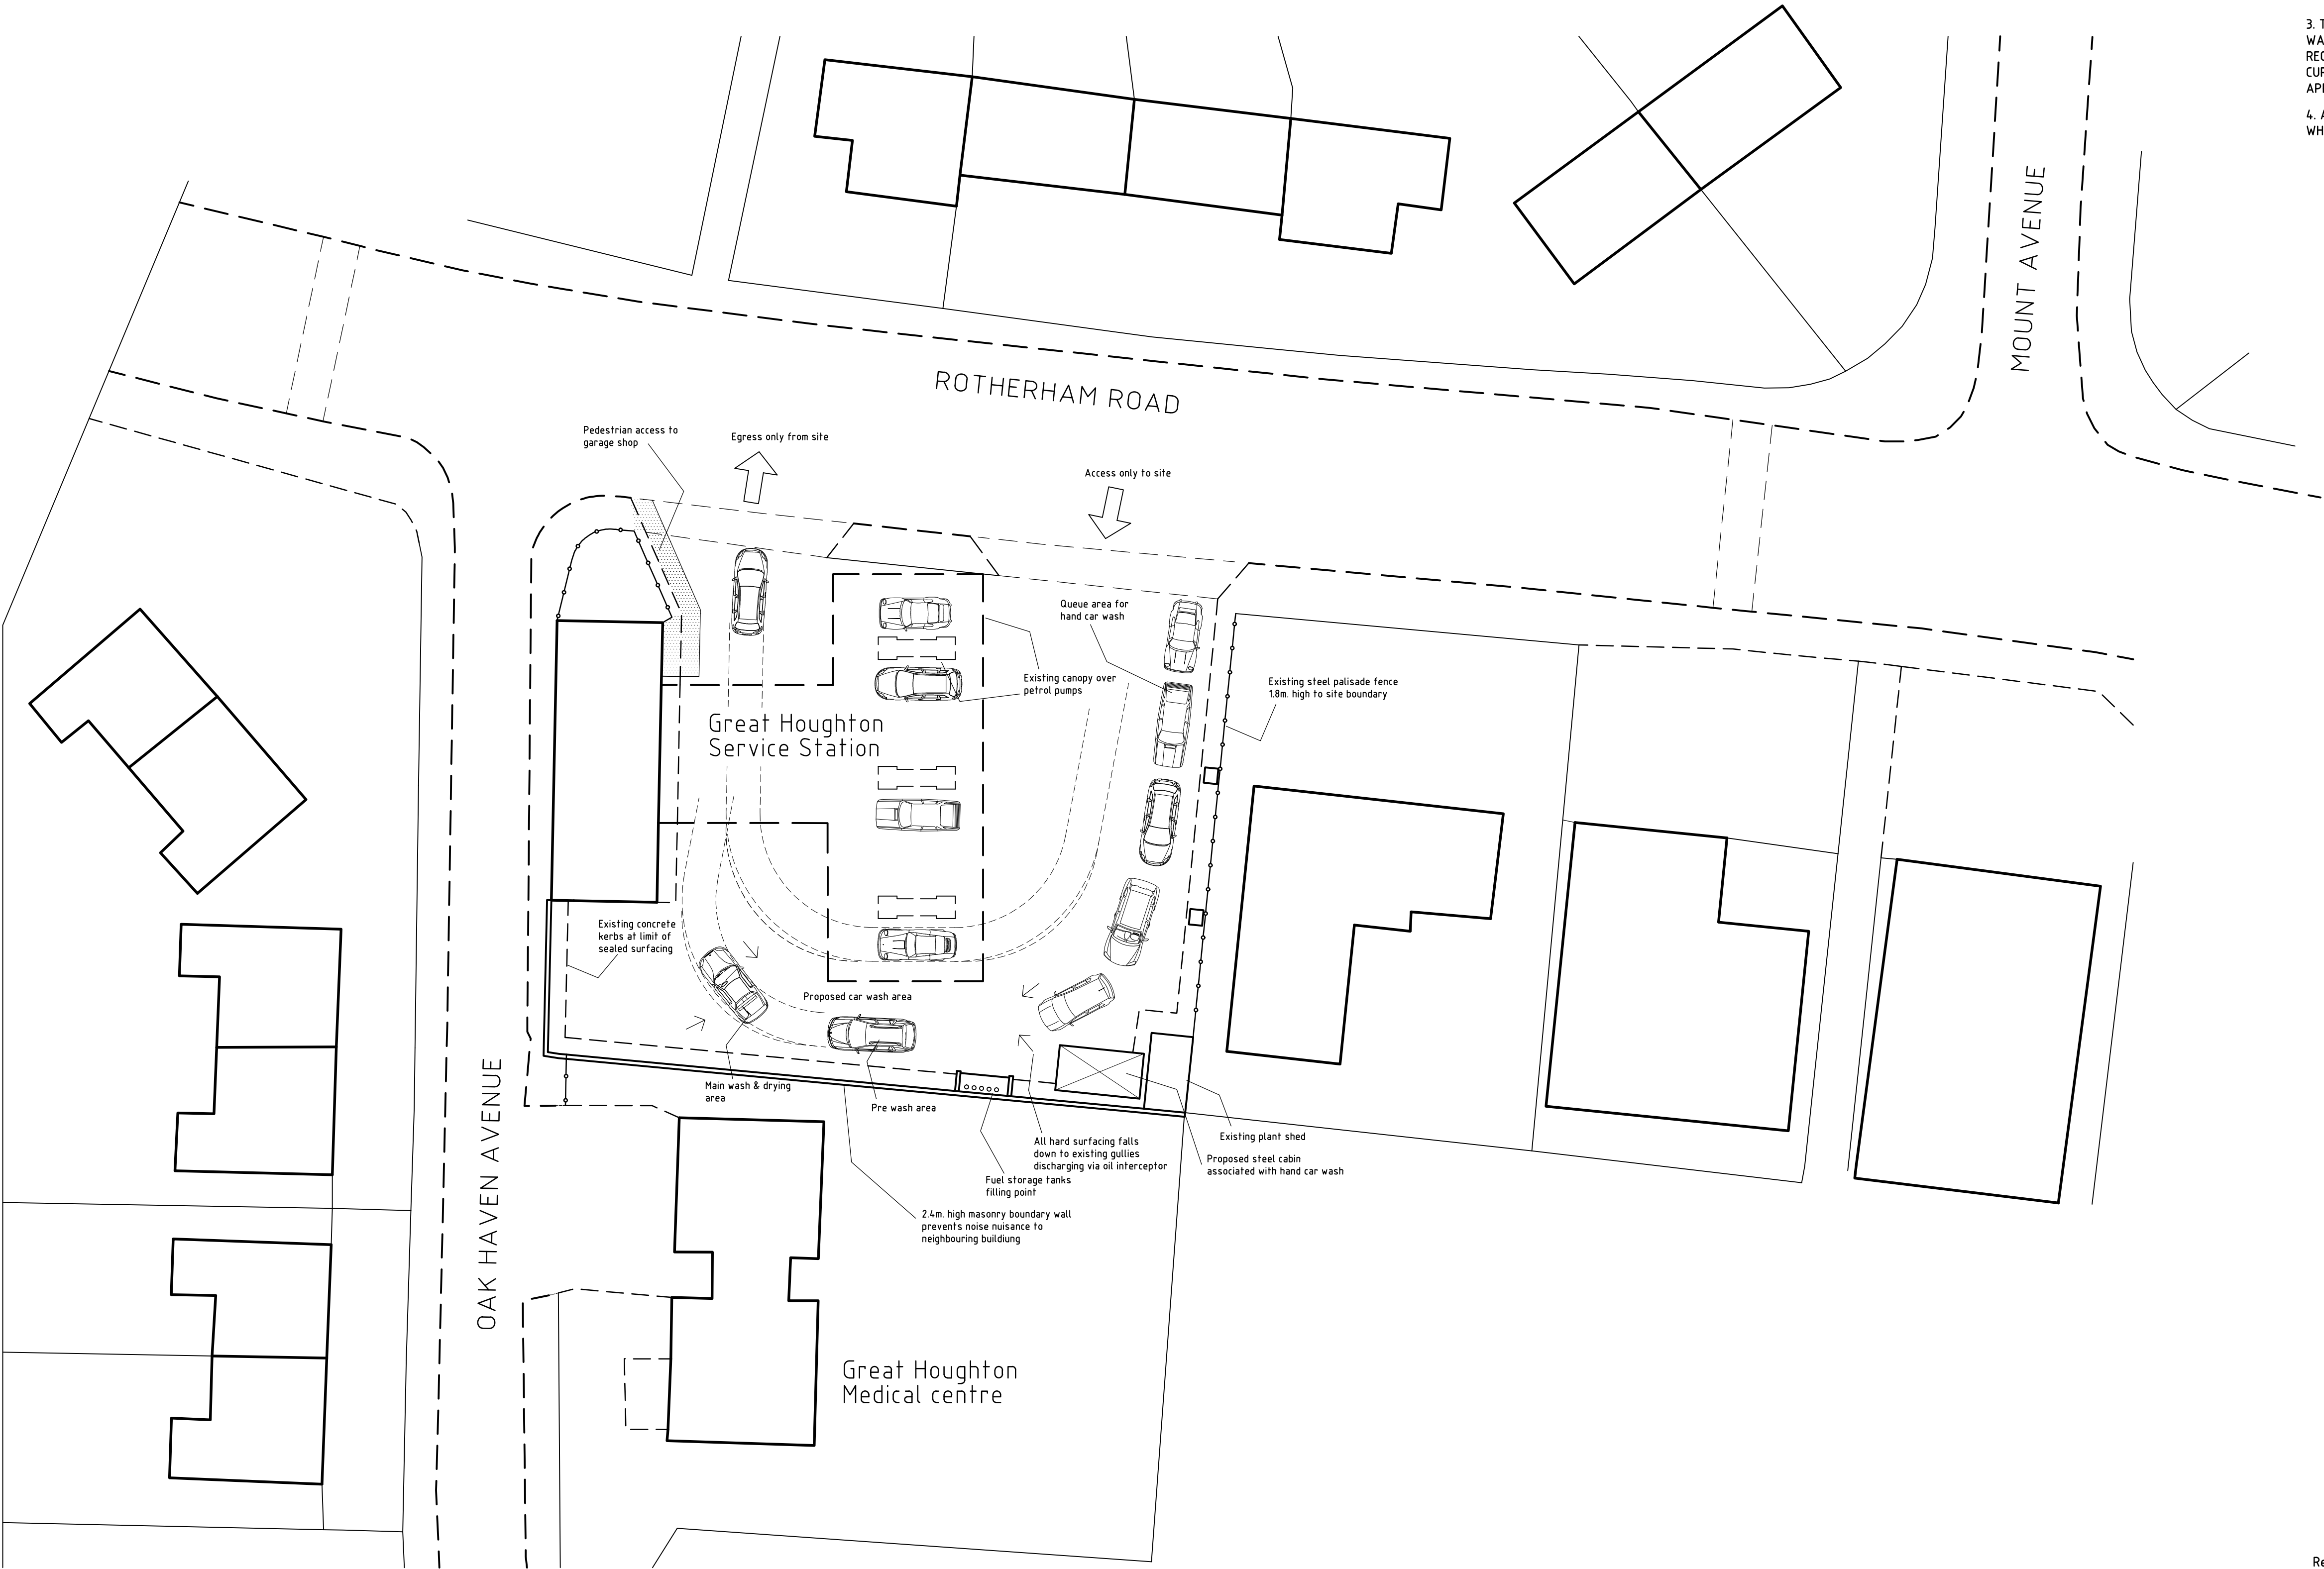


NOTES

1. THIS DRAWING IS NOT VALID FOR CONSTRUCTION UNLESS STAMPED BY THE RELEVANT PETER WADE CONSULTANCY STAMP.
2. THIS PROJECT IS SUBJECT TO C.D.M LEGISLATION. A PLANNING SUPERVISOR SHOULD BE APPOINTED BY THE CLIENT.
3. THIS DRAWING IS TO BE READ IN CONJUNCTION WITH THE ASSOCIATED PETER WADE CONSULTANCY DRAWINGS AS LISTED ON THE DRAWING ISSUE REGISTER. RECIPIENTS OF ALL DRAWINGS ARE TO ENSURE THAT THEY ARE WORKING TO CURRENT REVISIONS OF ALL DRAWINGS AND THAT THE REVISION HAS BEEN APPROVED BY THE CLIENT.
4. ALL WORKS TO COMPLY WITH PETER WADE CONSULTANCY CONDITIONS WHERE APPLICABLE.

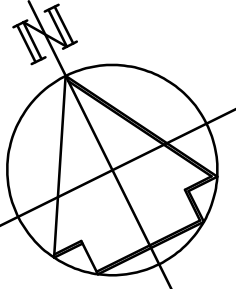

Scale - metres (1:200 on A1 sheet)

Rev A 18/9/13 FURTHER DETAILS OF OPERATIONS ADDED DCW

CLIENT: Mr P WADE
PROJECT: PROPOSED CHANGE OF USE
GREAT HOUGHTON SERVICE STATION
ROTHERHAM ROAD
GREAT HOUGHTON, BARNSELY.
TITLE: SITE PLAN



Peter Wade Consultancy
CDM (S 1994/3140) Certified Designer
Telephone (01977) 654300 Fax (01977) 647823
E-mail : mail @ peterwadeconsultancy.co.uk

DATE: JUN 13 SCALE: 1: 200 DRAWN: DCW
DRAWING No: 2332/01 REV: A