


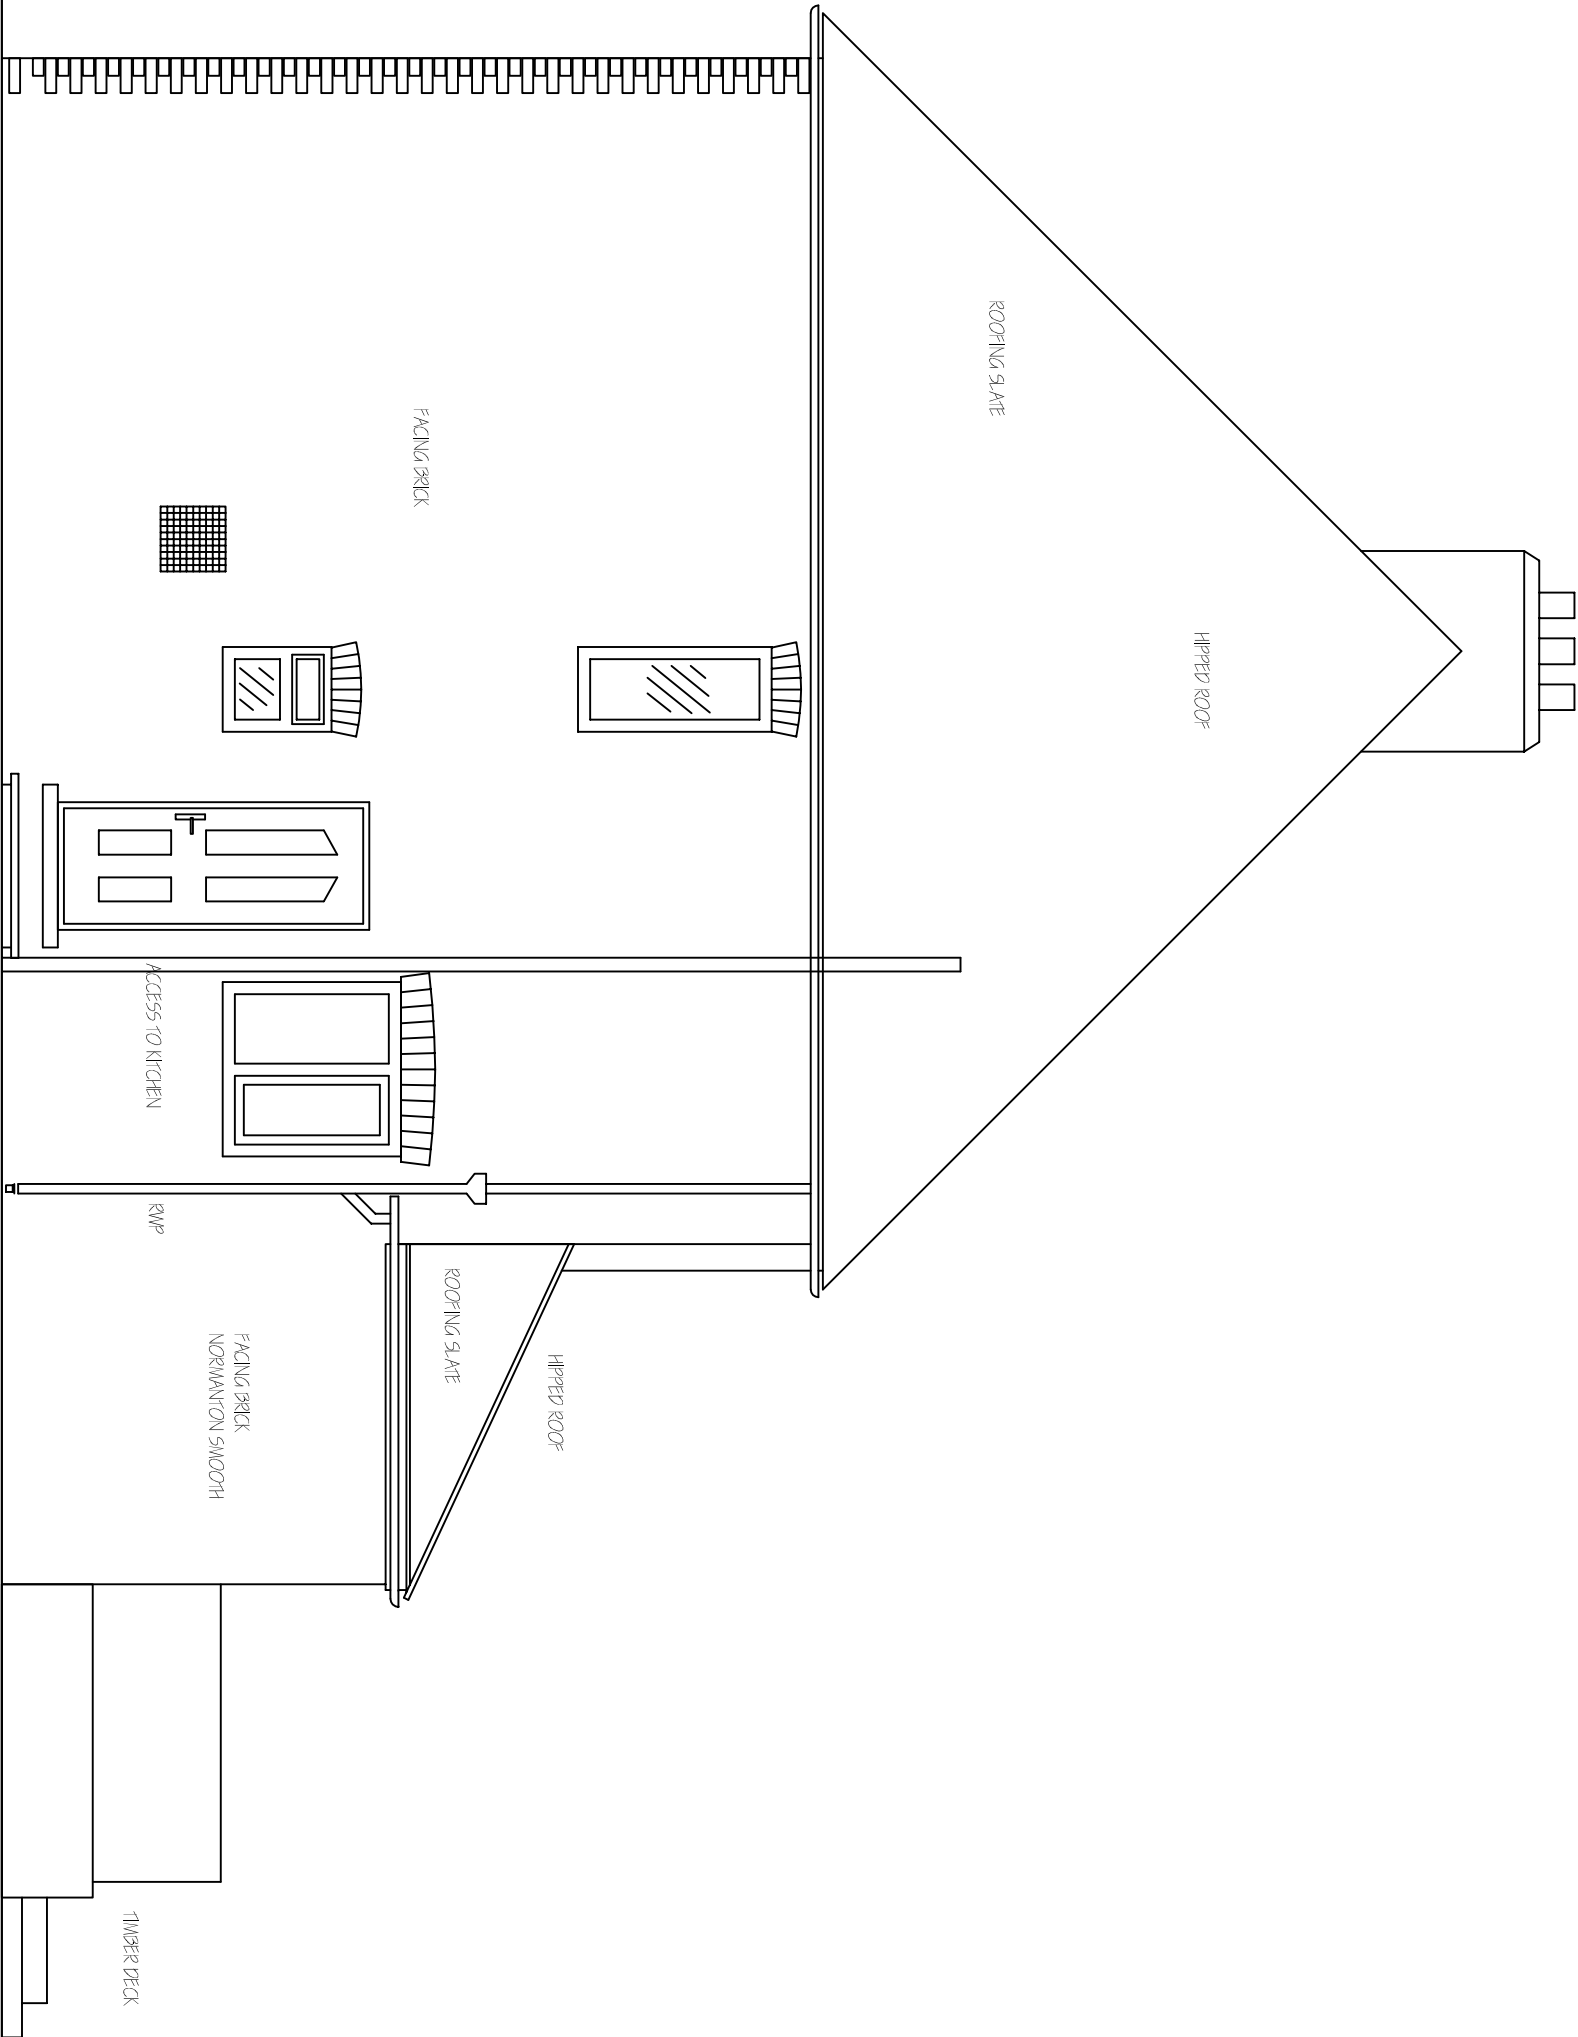


Revisions	A. A----	00-00-00
This drawing is for Planning permission only and is not a construction drawing.		
Drawing Title	EXISTING-ELEVATION	
Job No. - Dwg No.	LW/2012/1	-

Client:
Mr & Mrs Millon
42 Lampest Ave
Dorfield : Bonisle,
ST3 7SD


Scale, 1:50

EXISTING EAST ELEVATION

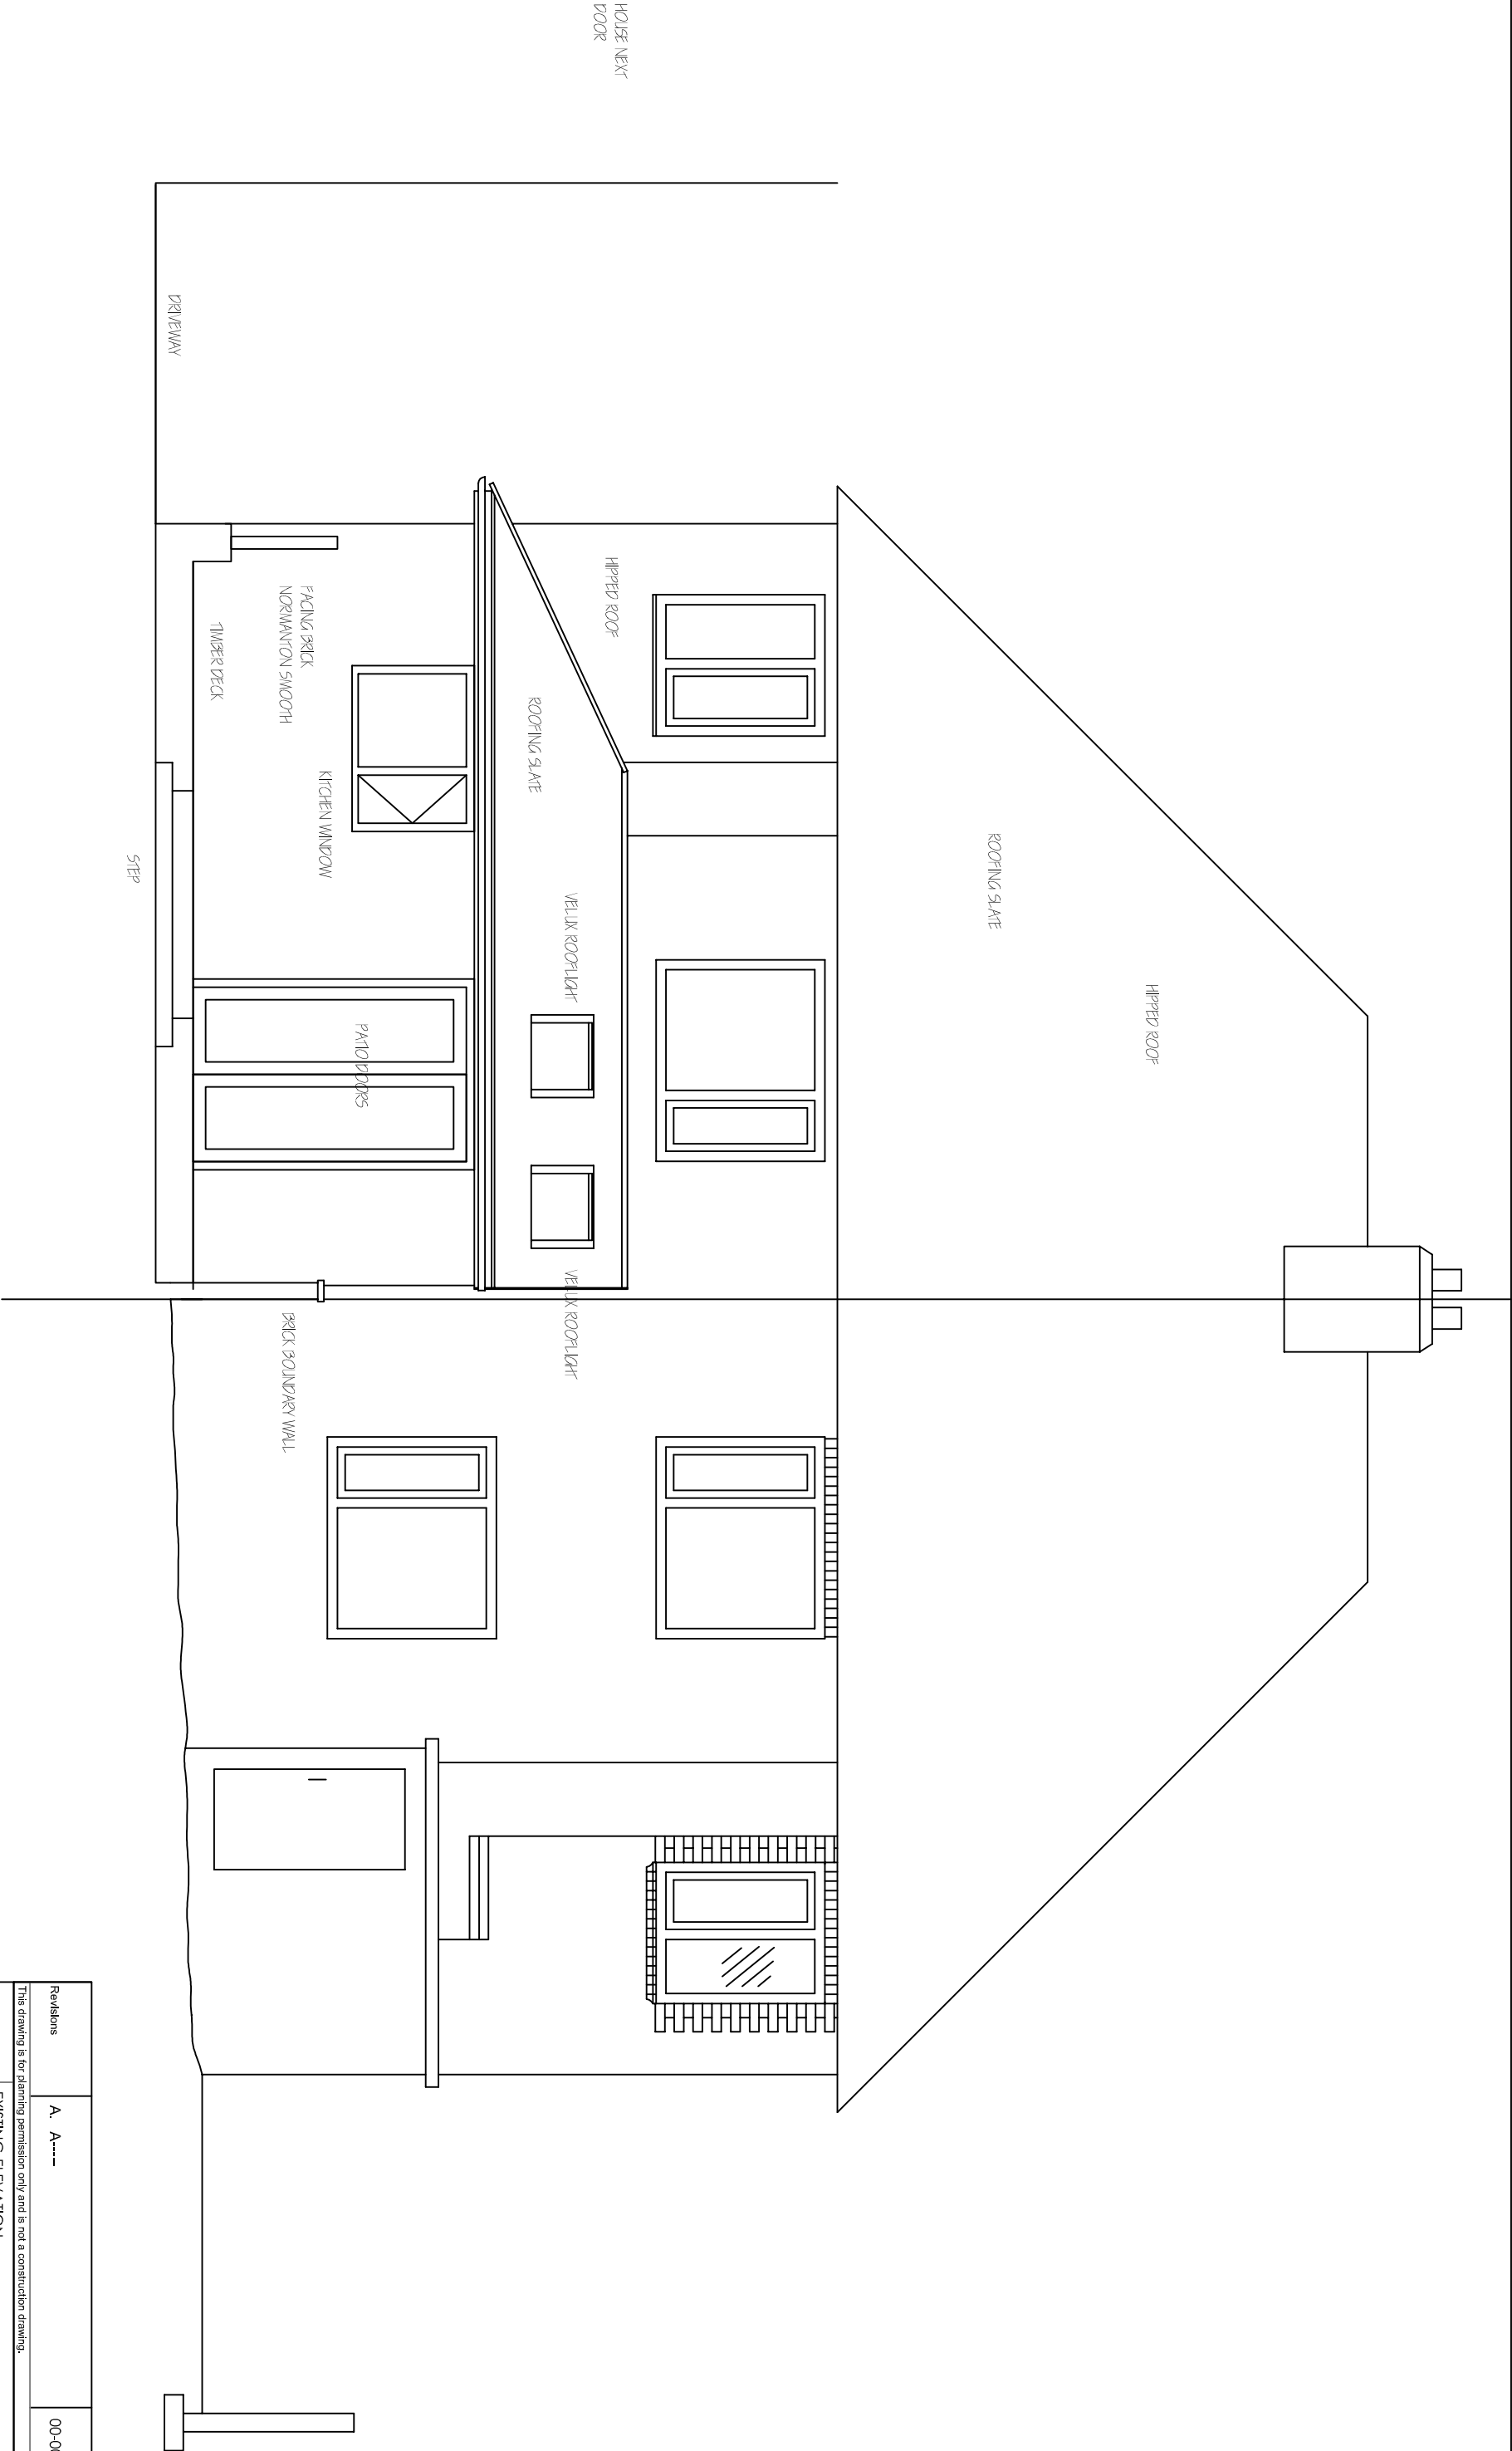


EXISTING NORTH (REAR) ELEVATION

Revisions		A. A----	00-00-00
This drawing is for planning permission only and is not a construction drawing.			
Drawing Title		EXISTING-ELEVATION	
Job No. - Dwg No.	LW/2012/2	.	-
Client:		Mr & Mrs Millon 42 Lampest Ave Dorfield : Borsley, ST3 7BU	
Scale.		1:50	

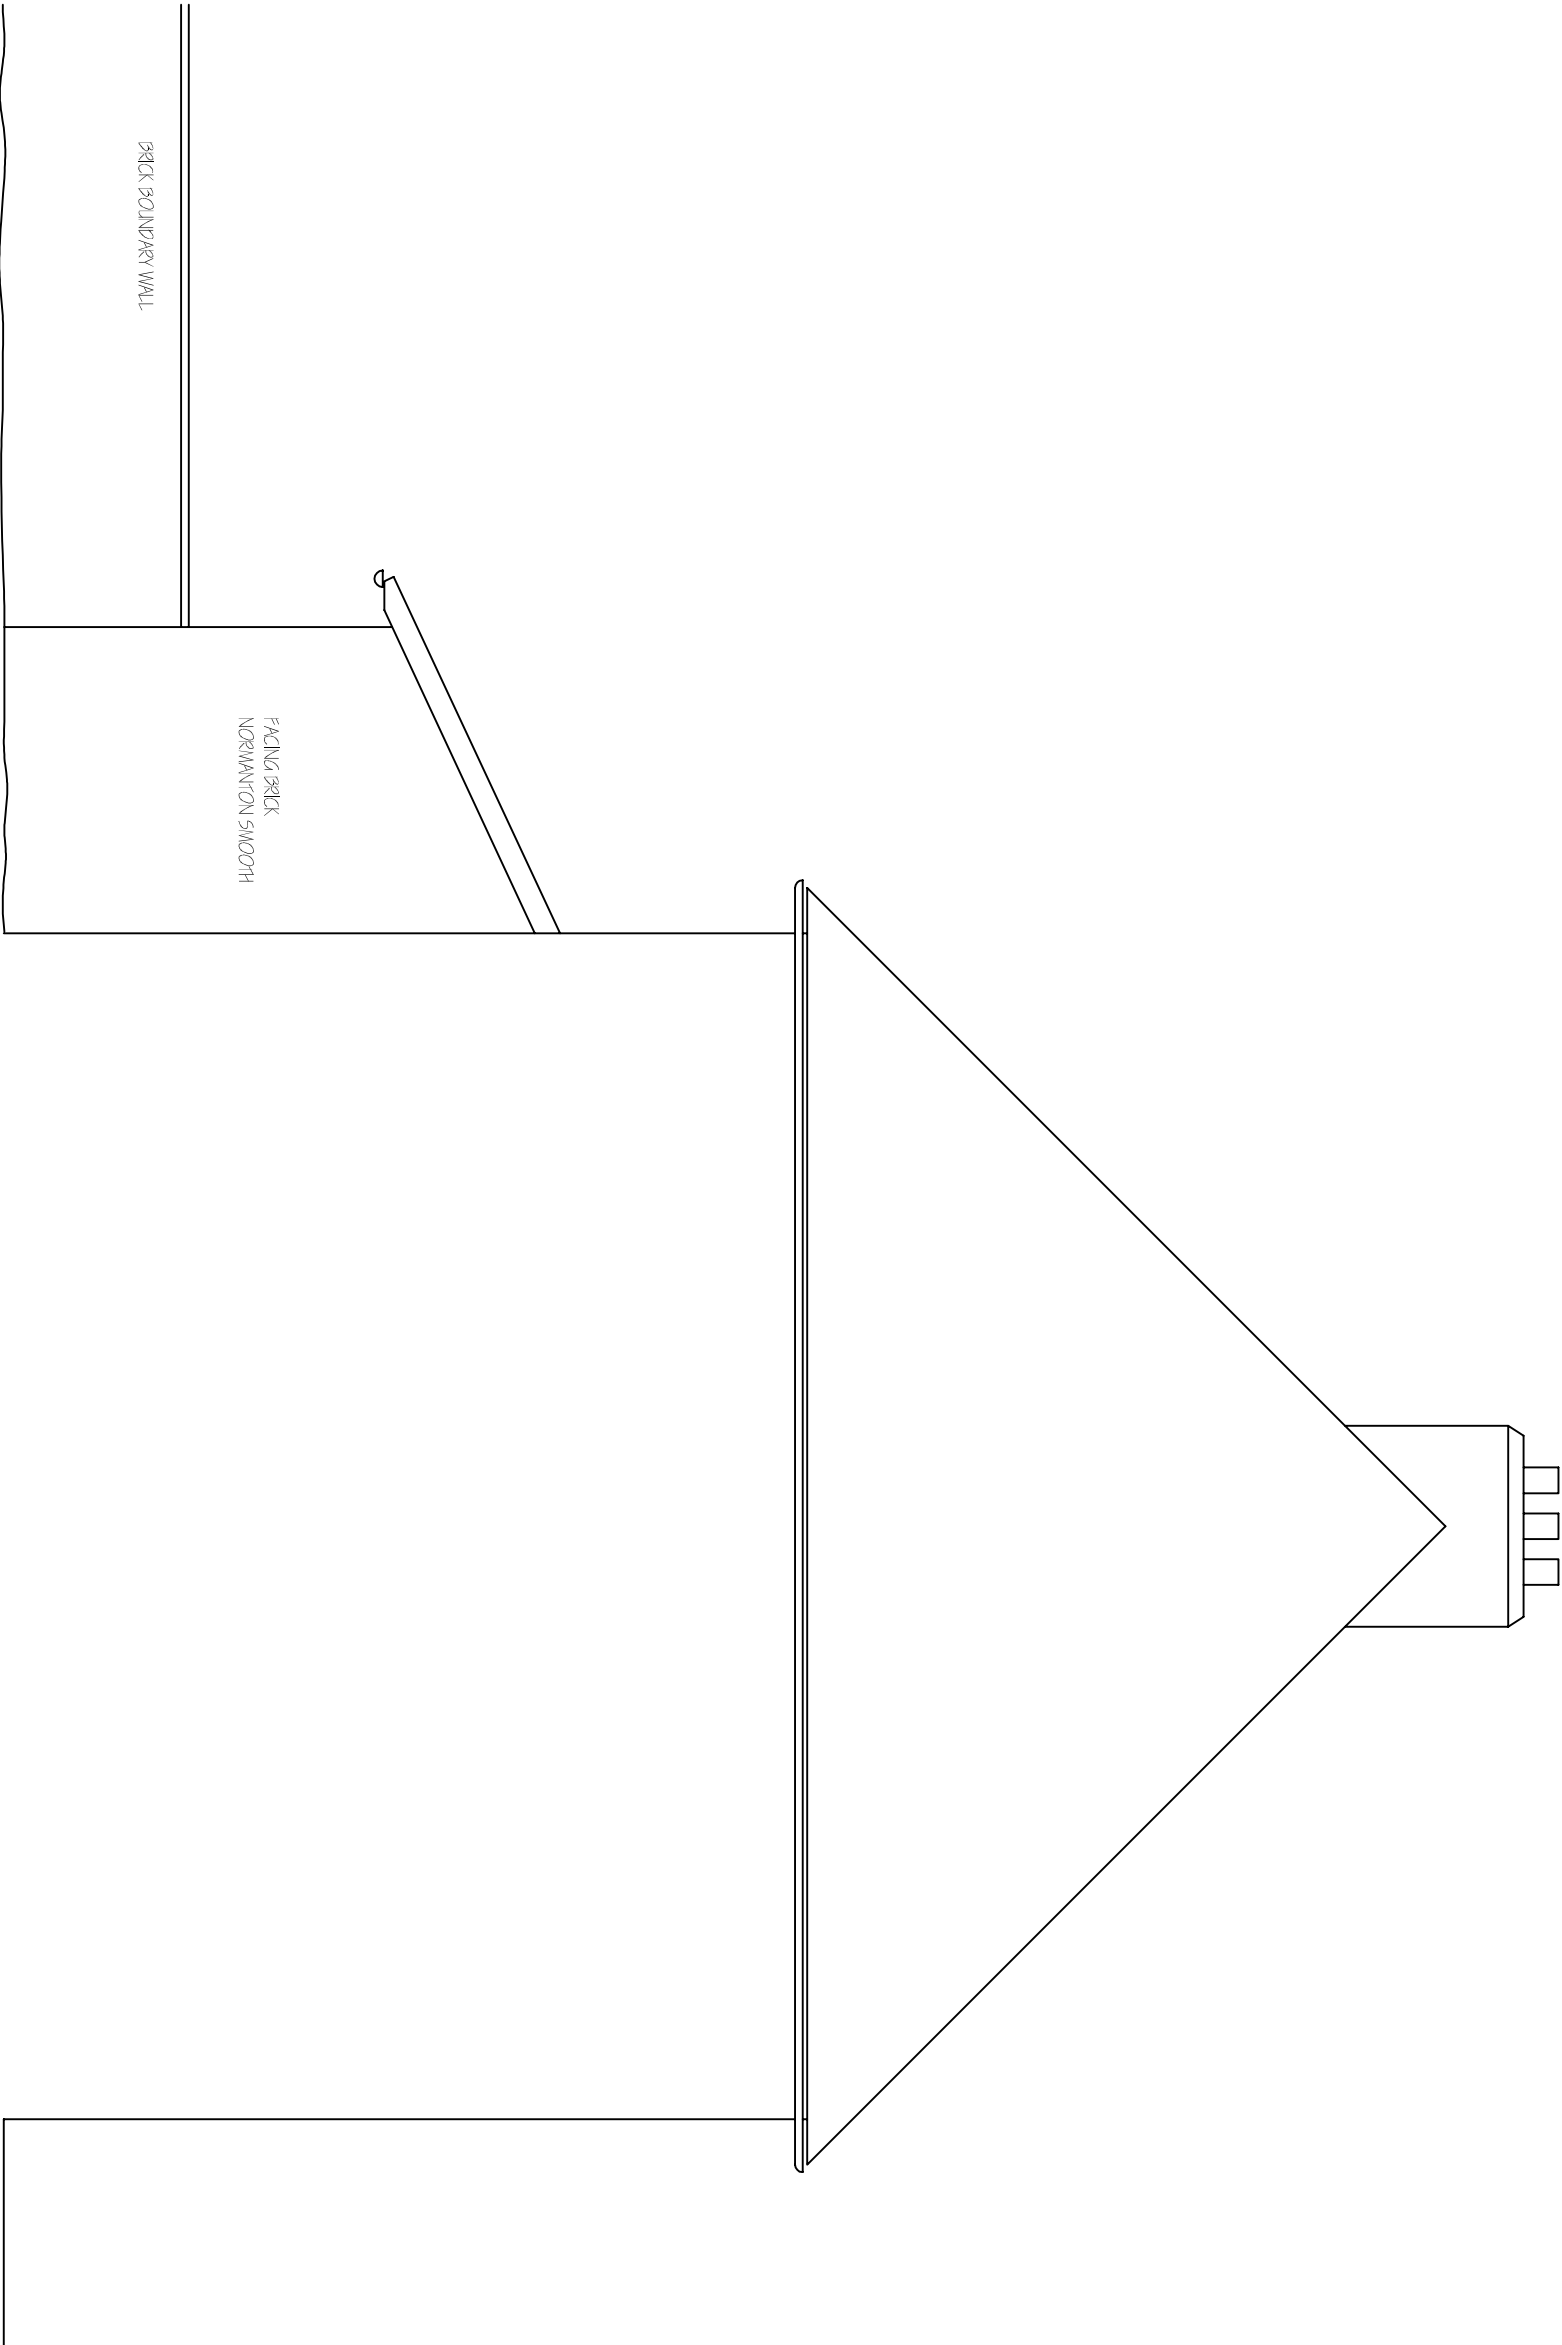


EXISTING WEST ELEVATION

Revisions	A. A-----		00-00-00
This drawing is for planning permission only and is not a construction drawing.			
Drawing Title	EXISTING-ELEVATION		
Job No. - Dwg No.	LM/2012/3	.	-
Client:	Mr & Mrs Millon 42 Lampost Ave Dorfield : Sandisley, ST3 7BJ		
Scale.	1:50		

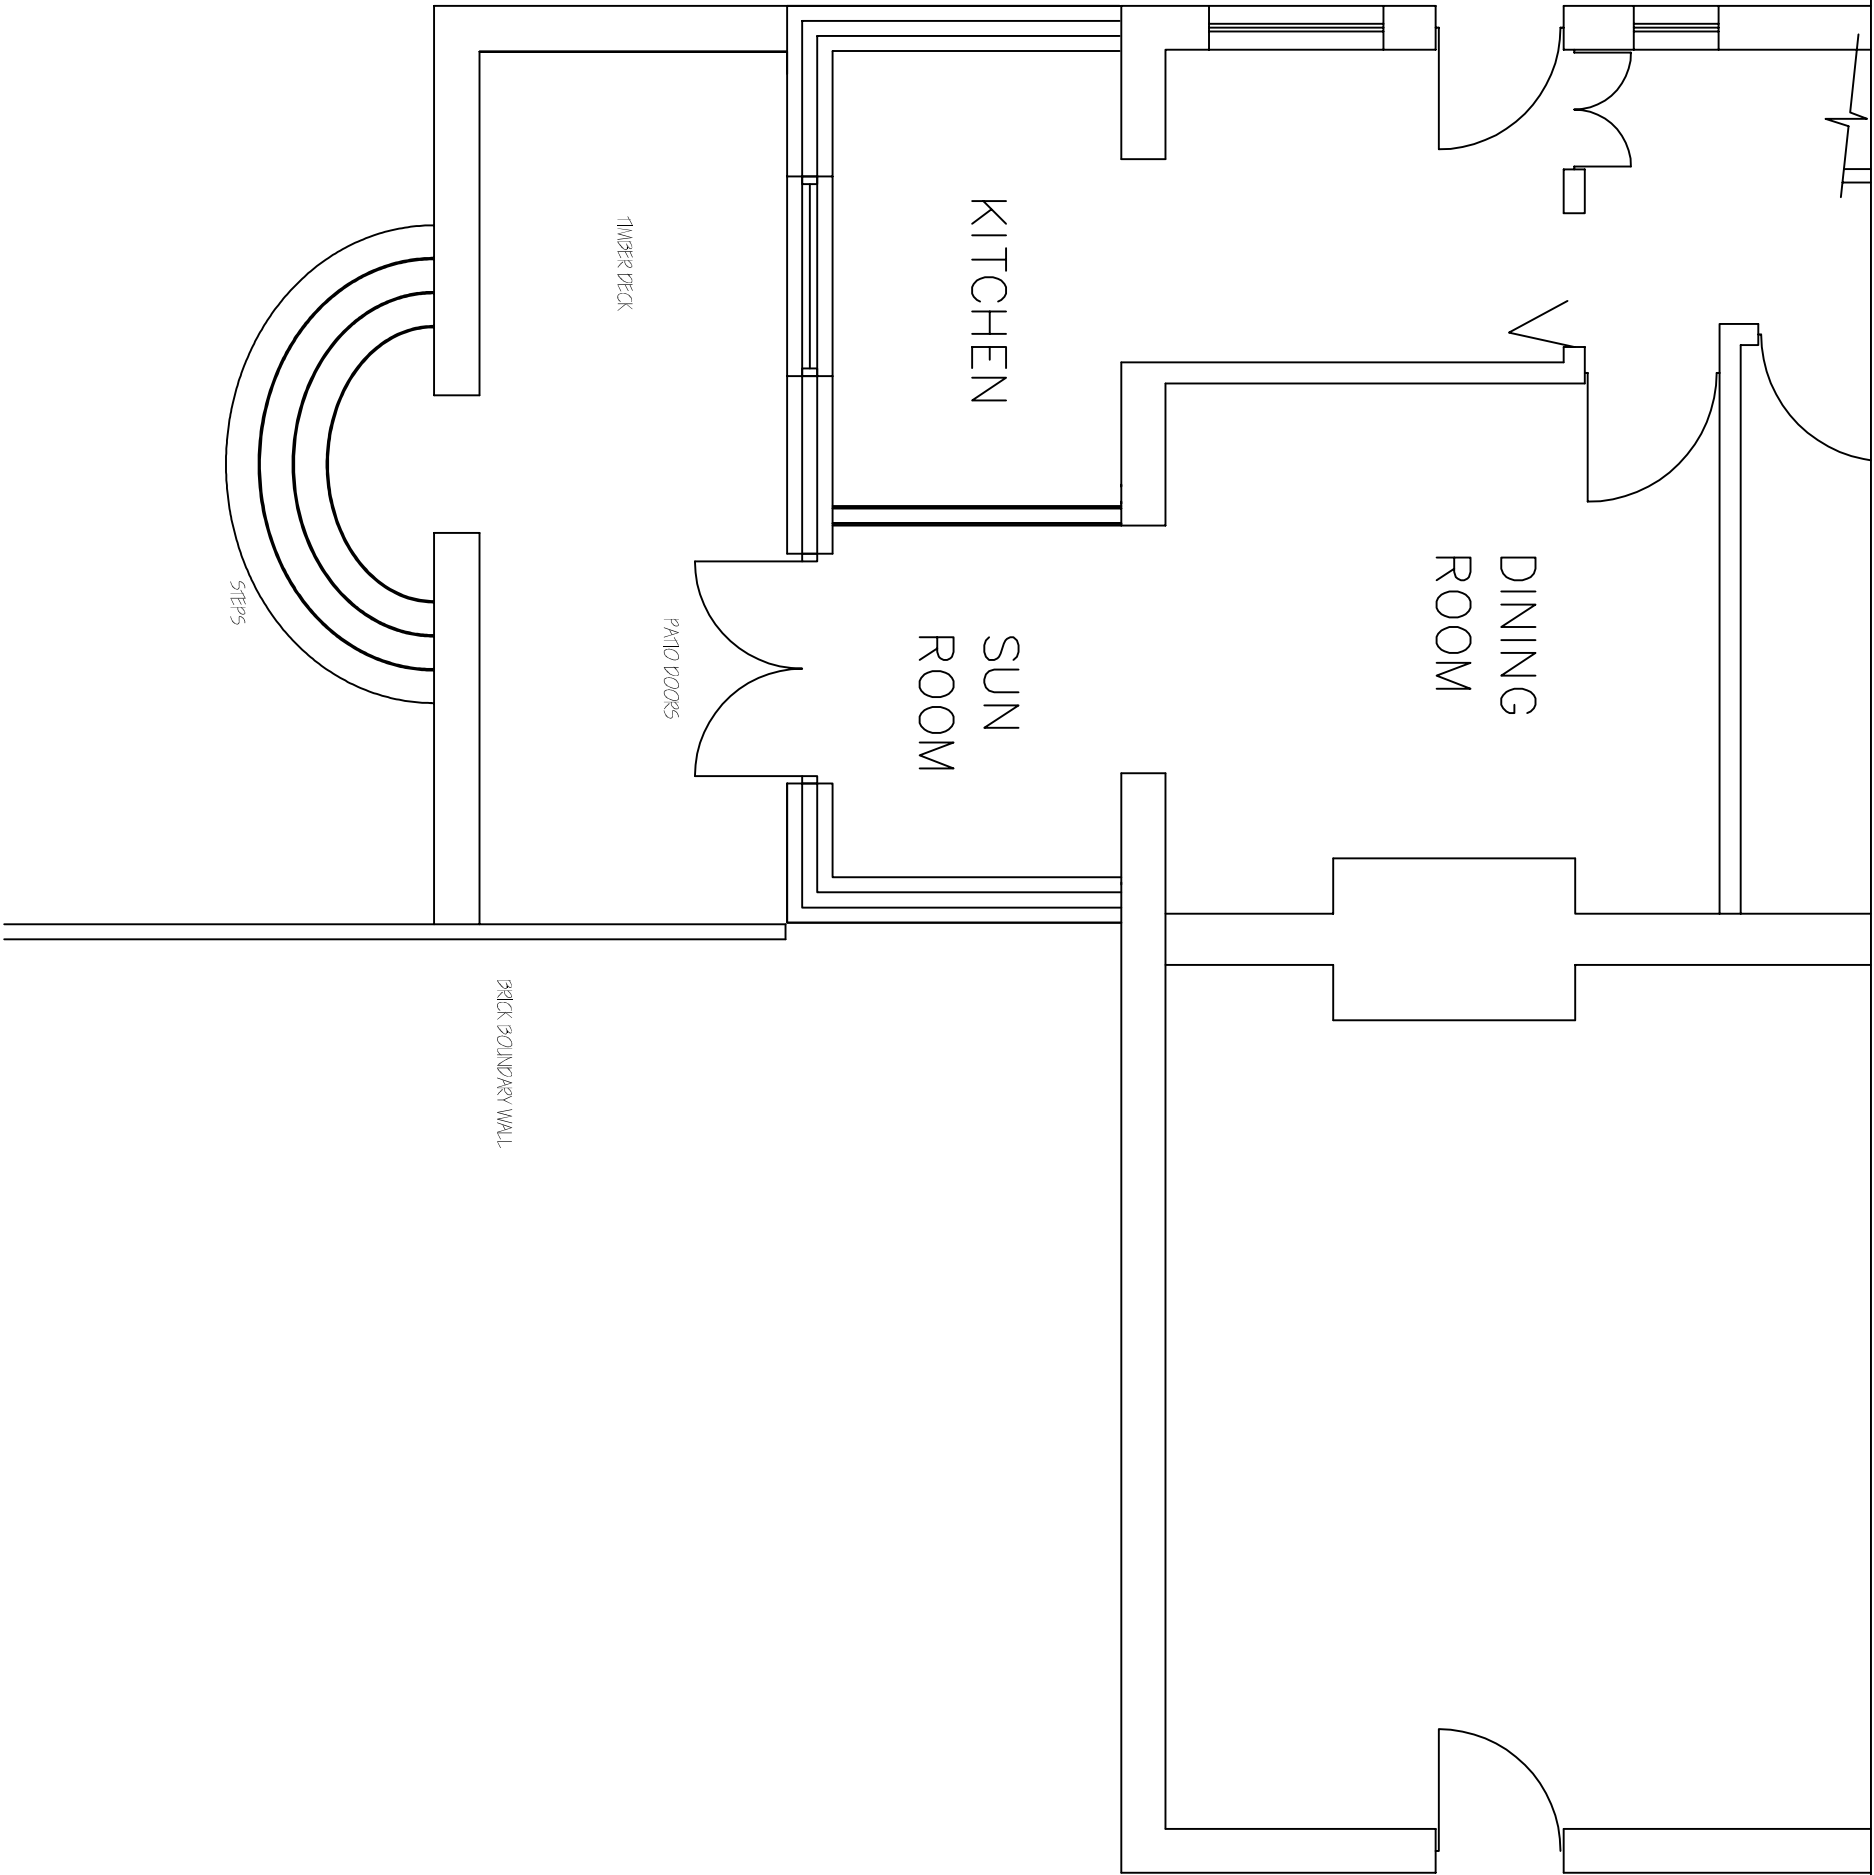


EXISTING GROUND FLOOR PLAN

Revisions	A. A----		00-00-00
This drawing is for planning permission only and is not a construction drawing.			
Drawing Title	EXISTING-PLAN		
Job No. - Dwg No.	LM/2012/4	.	-
Client:	Mr & Mrs Millon 42 Lampest Ave Dorridge : Borsley, SV3 9BJ		
Scale.	1:50		

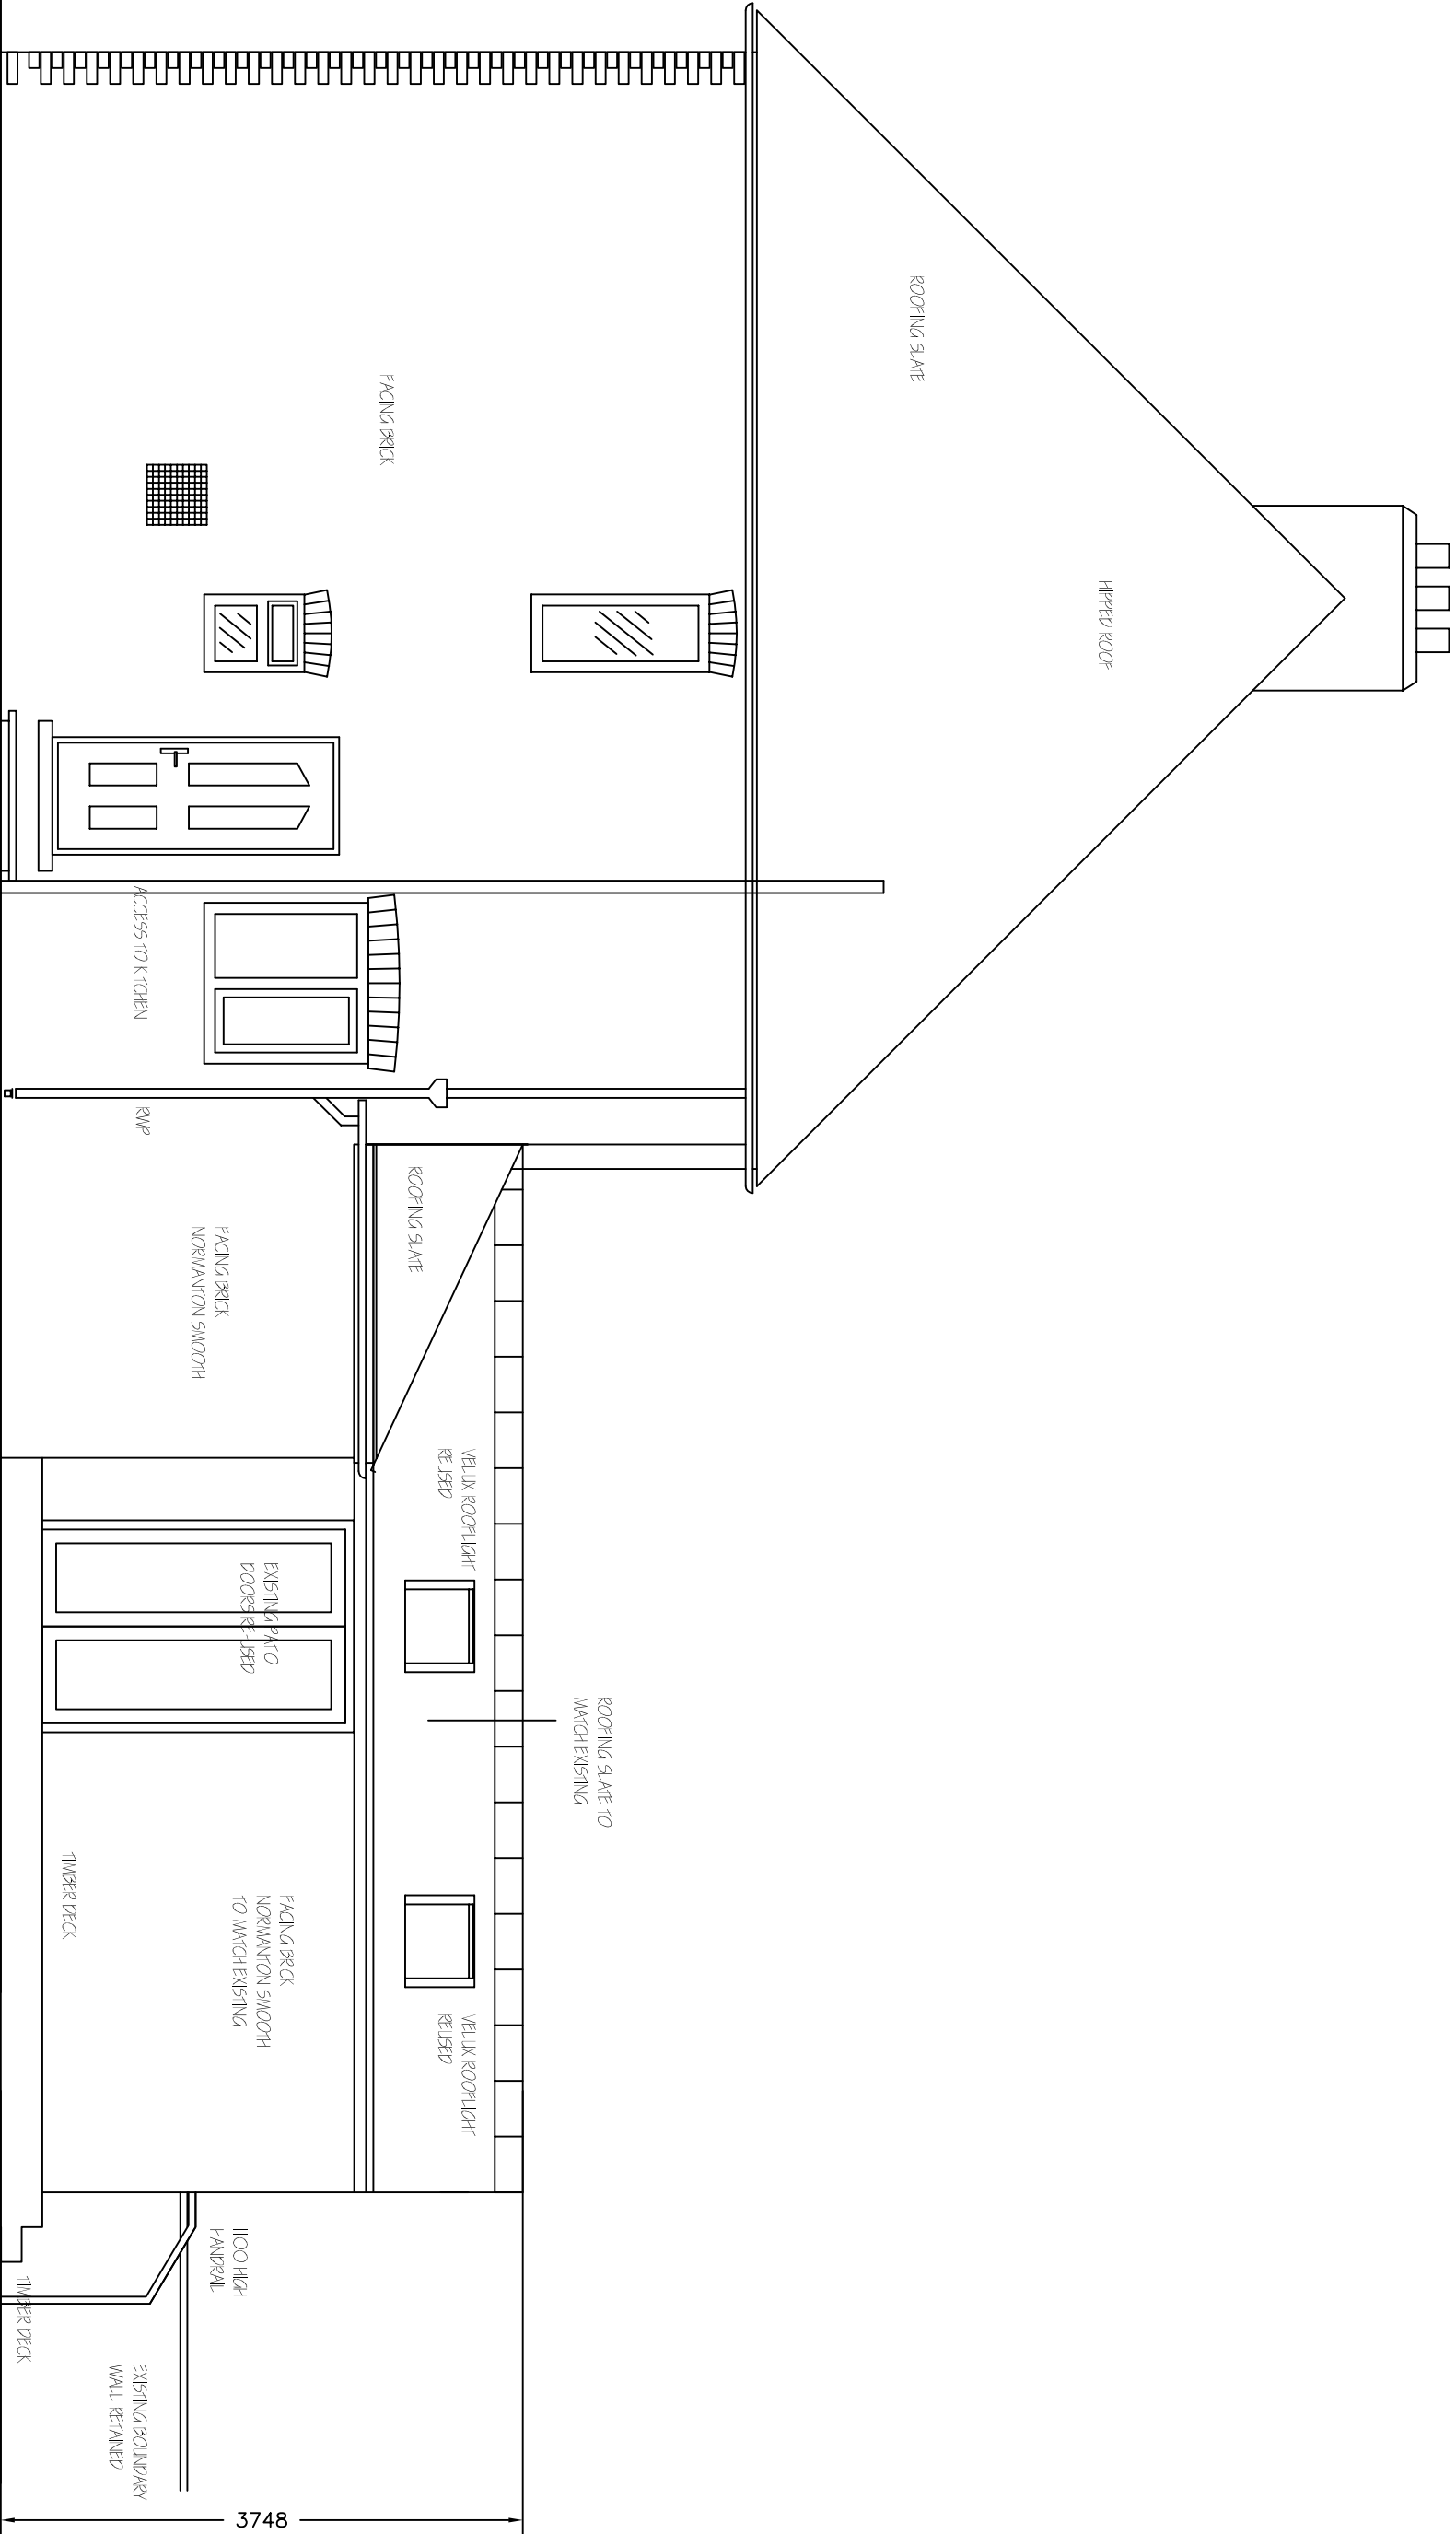


EXISTING EAST ELEVATION

Revisions		A. A----	00-00-00
This drawing is for planning permission only and is not a construction drawing.			
Drawing Title		PROPOSED-ELEVATION	
Job No. - Dwg No.	LM/2012/5	.	-
Client:	Mr & Mrs Millon 42 Lempdesi Ave Dorridge : Borsley, S73 7BJ		
Scale.	1:50		

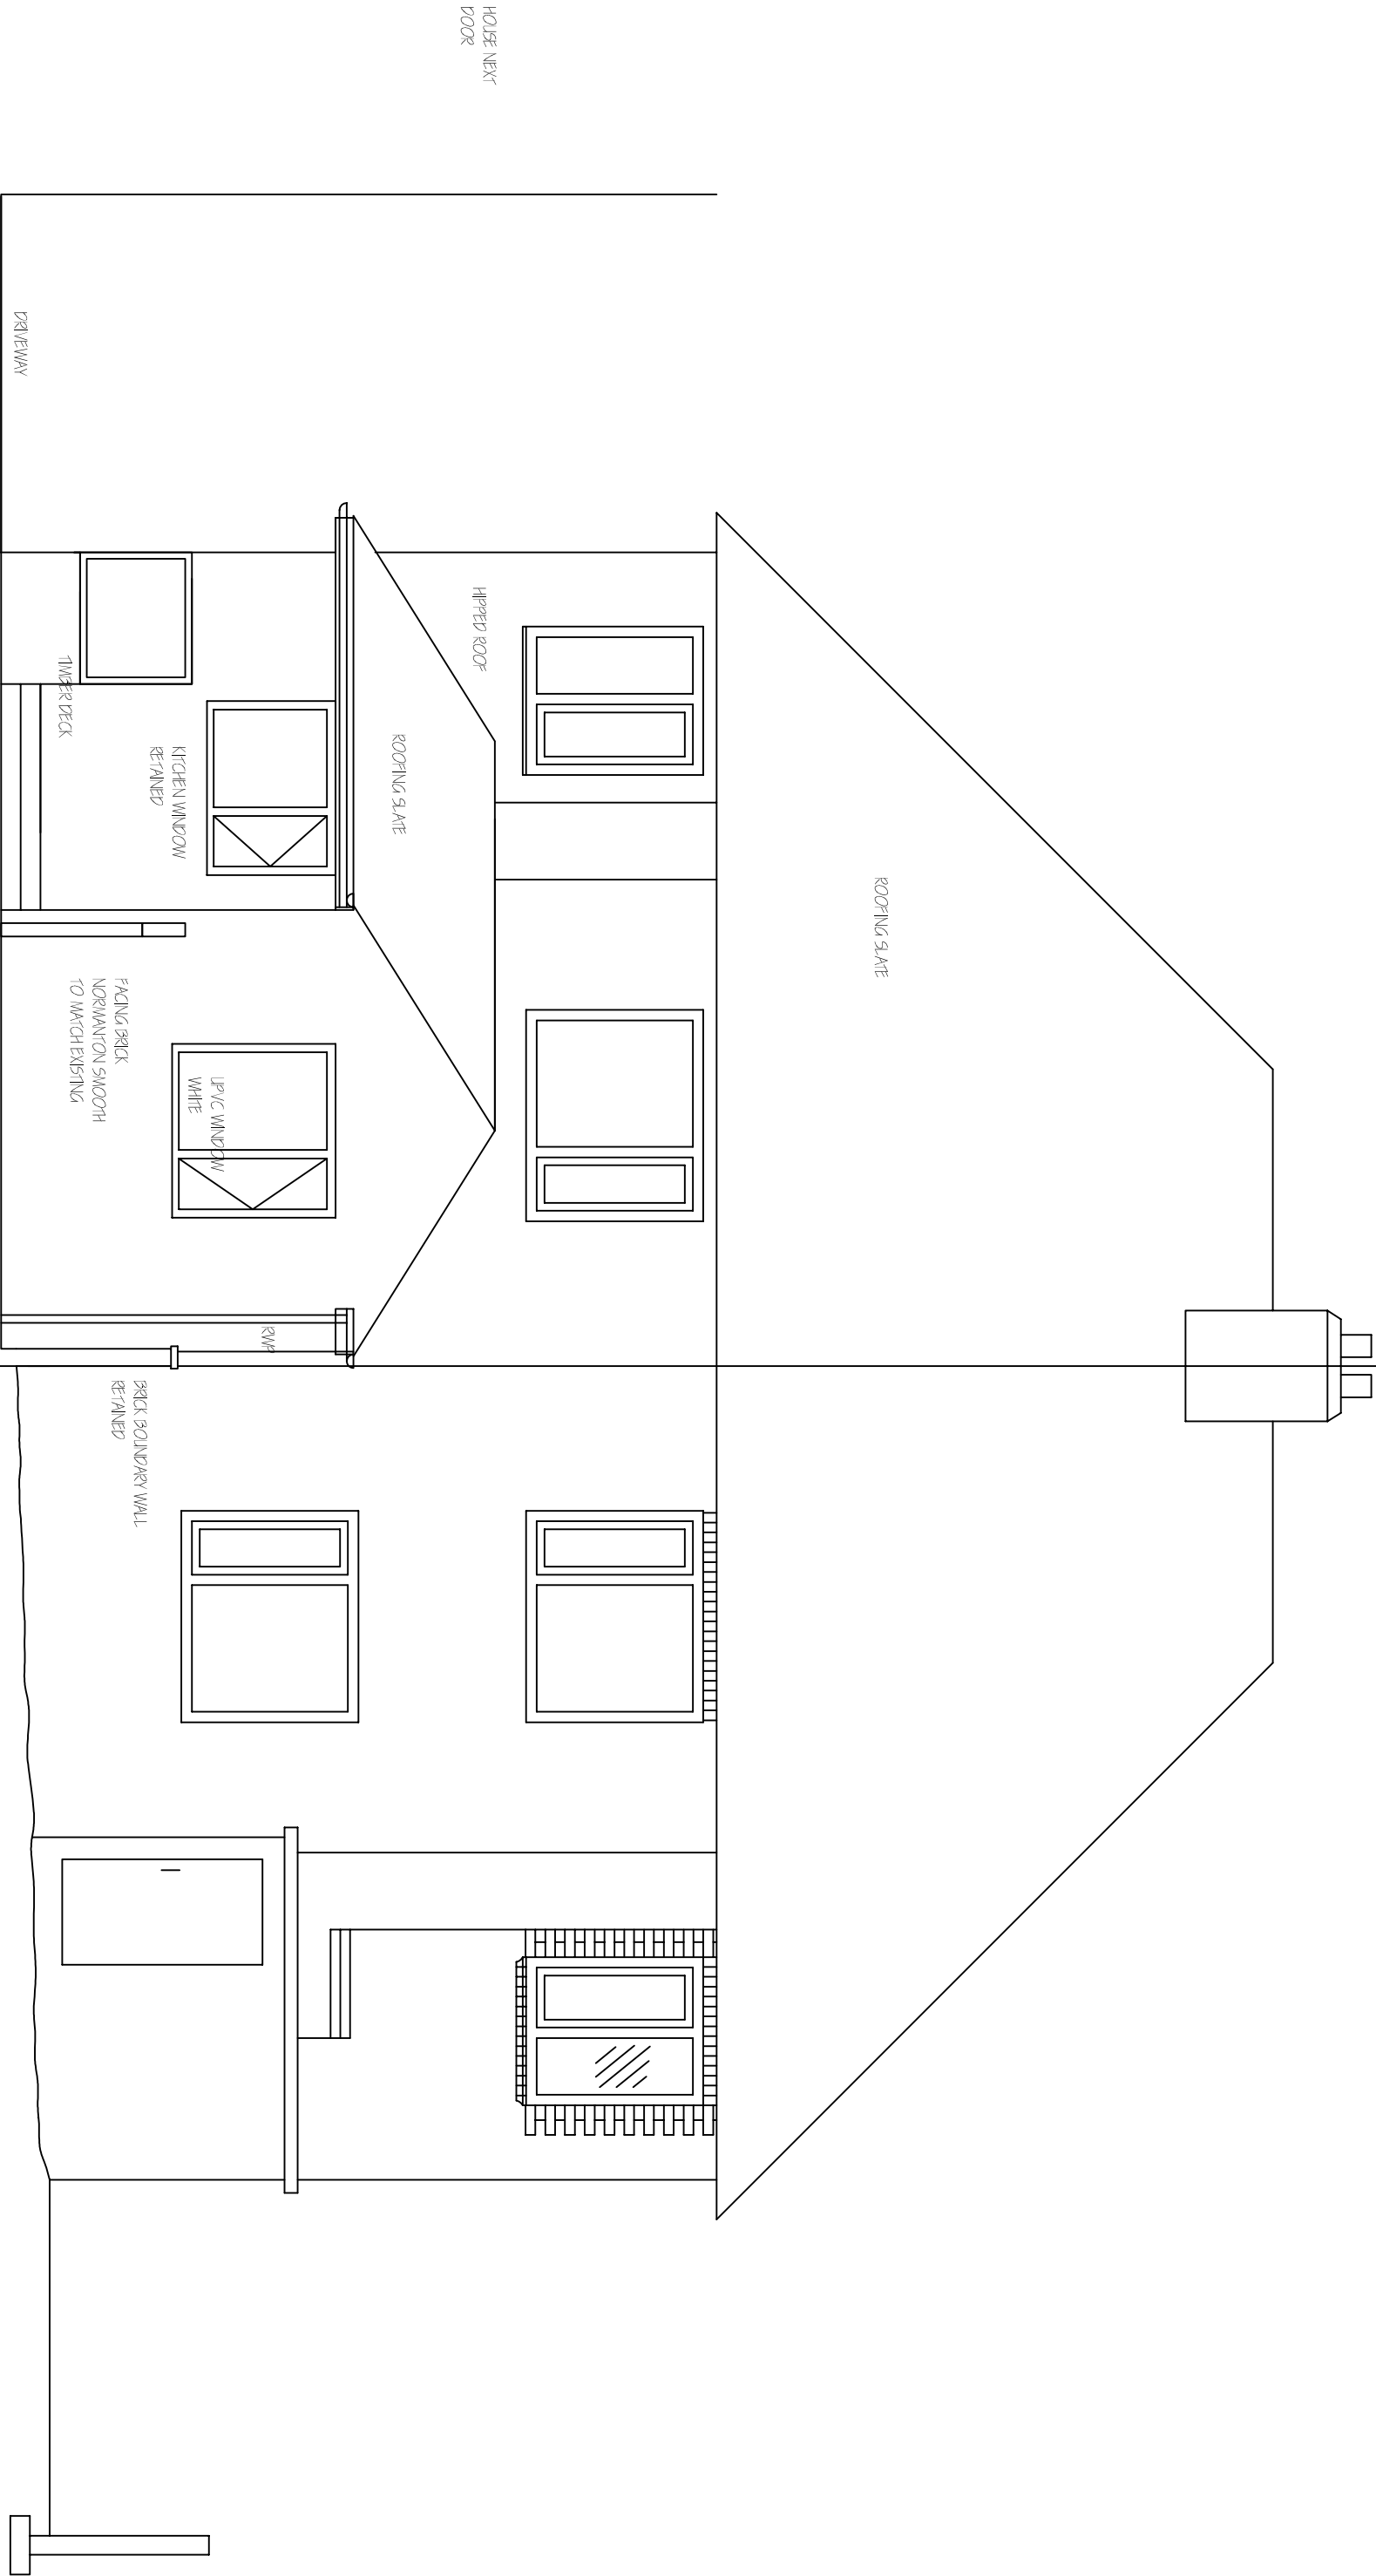


EXISTING NORTH (REAR) ELEVATION

Revisions	A. A----	00-00-00
This drawing is for planning permission only and is not a construction drawing.		
Drawing Title	PROPOSED-ELEVATION	
Job No. - Dwg No.	LW/2012/6	-
Client:	Mr & Mrs Millon 42 Lamport Ave Dorridge ; Sandisy. SV3 9BJ	
Scale.	1:50	

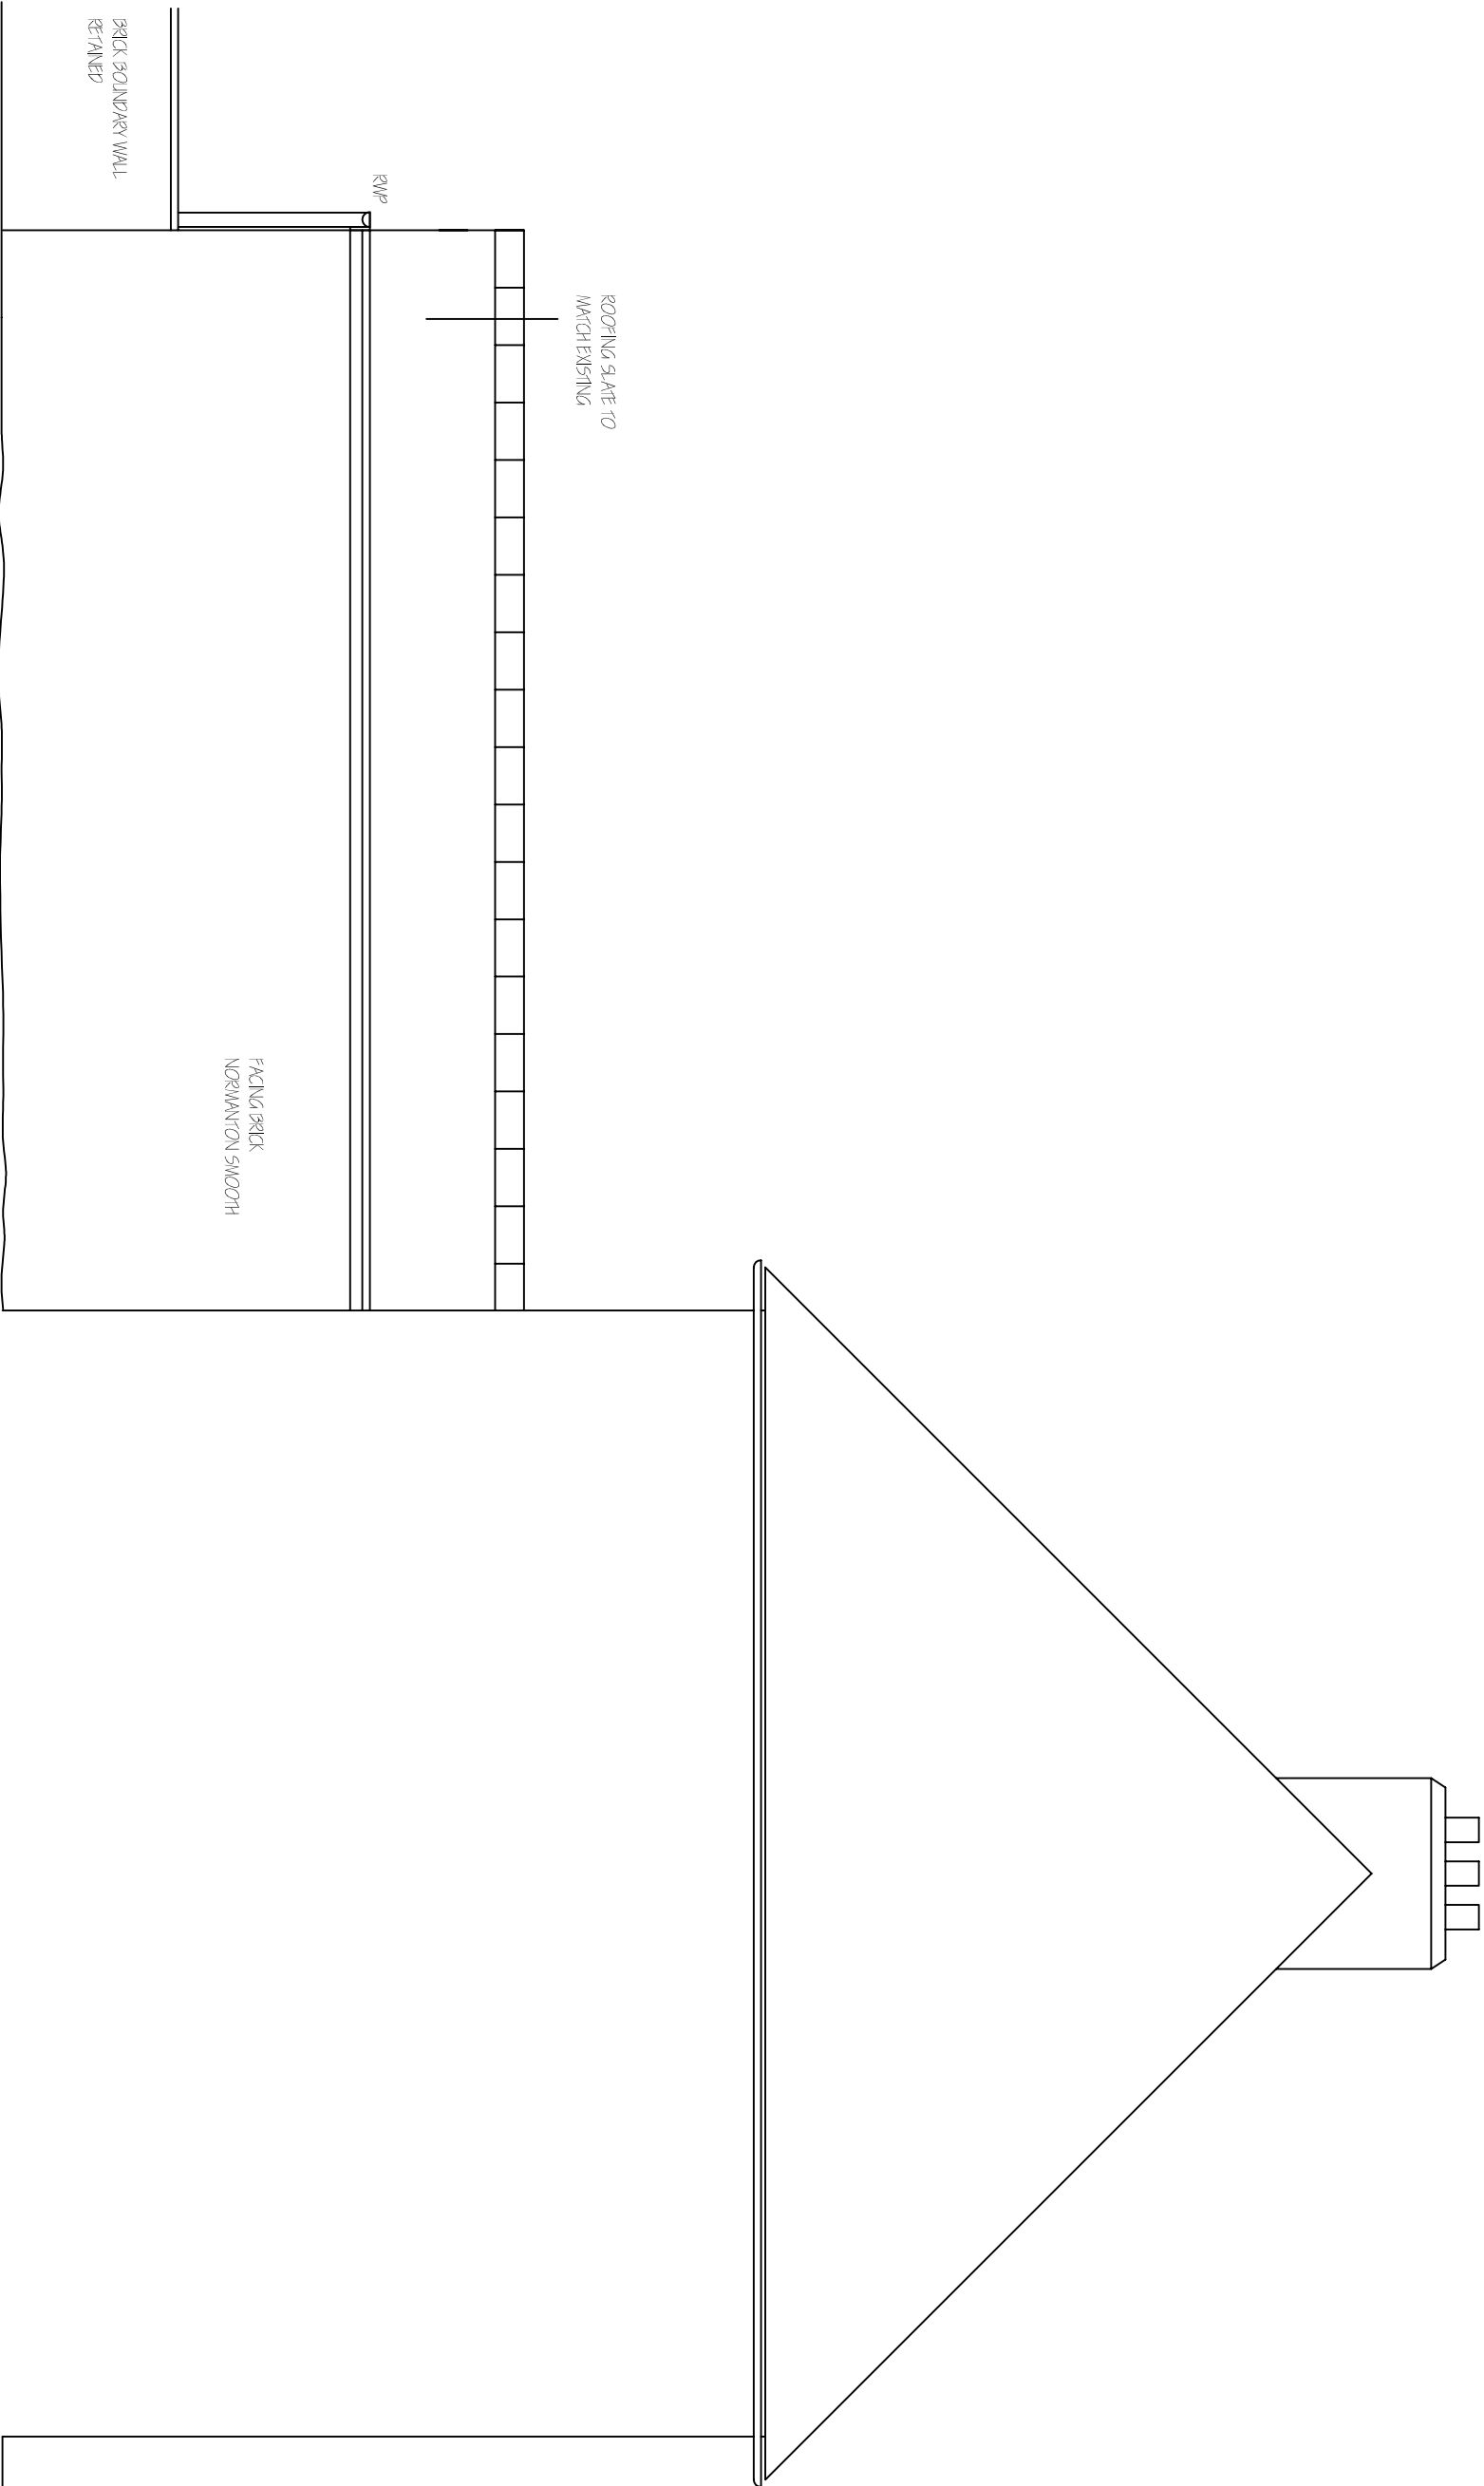

EXISTING WEST ELEVATION

Revisions	A. A----	00-00-00
This drawing is for planning permission only and is not a construction drawing.		
Drawing Title	PROPOSED-ELEVATION	
Job No. - Dwg No.	LW/2012/7	-
Client:	Mr & Mrs Millon 42 Lamport Ave Dorfield : Bonisle, ST3 7PS	
Scale.	1:50	

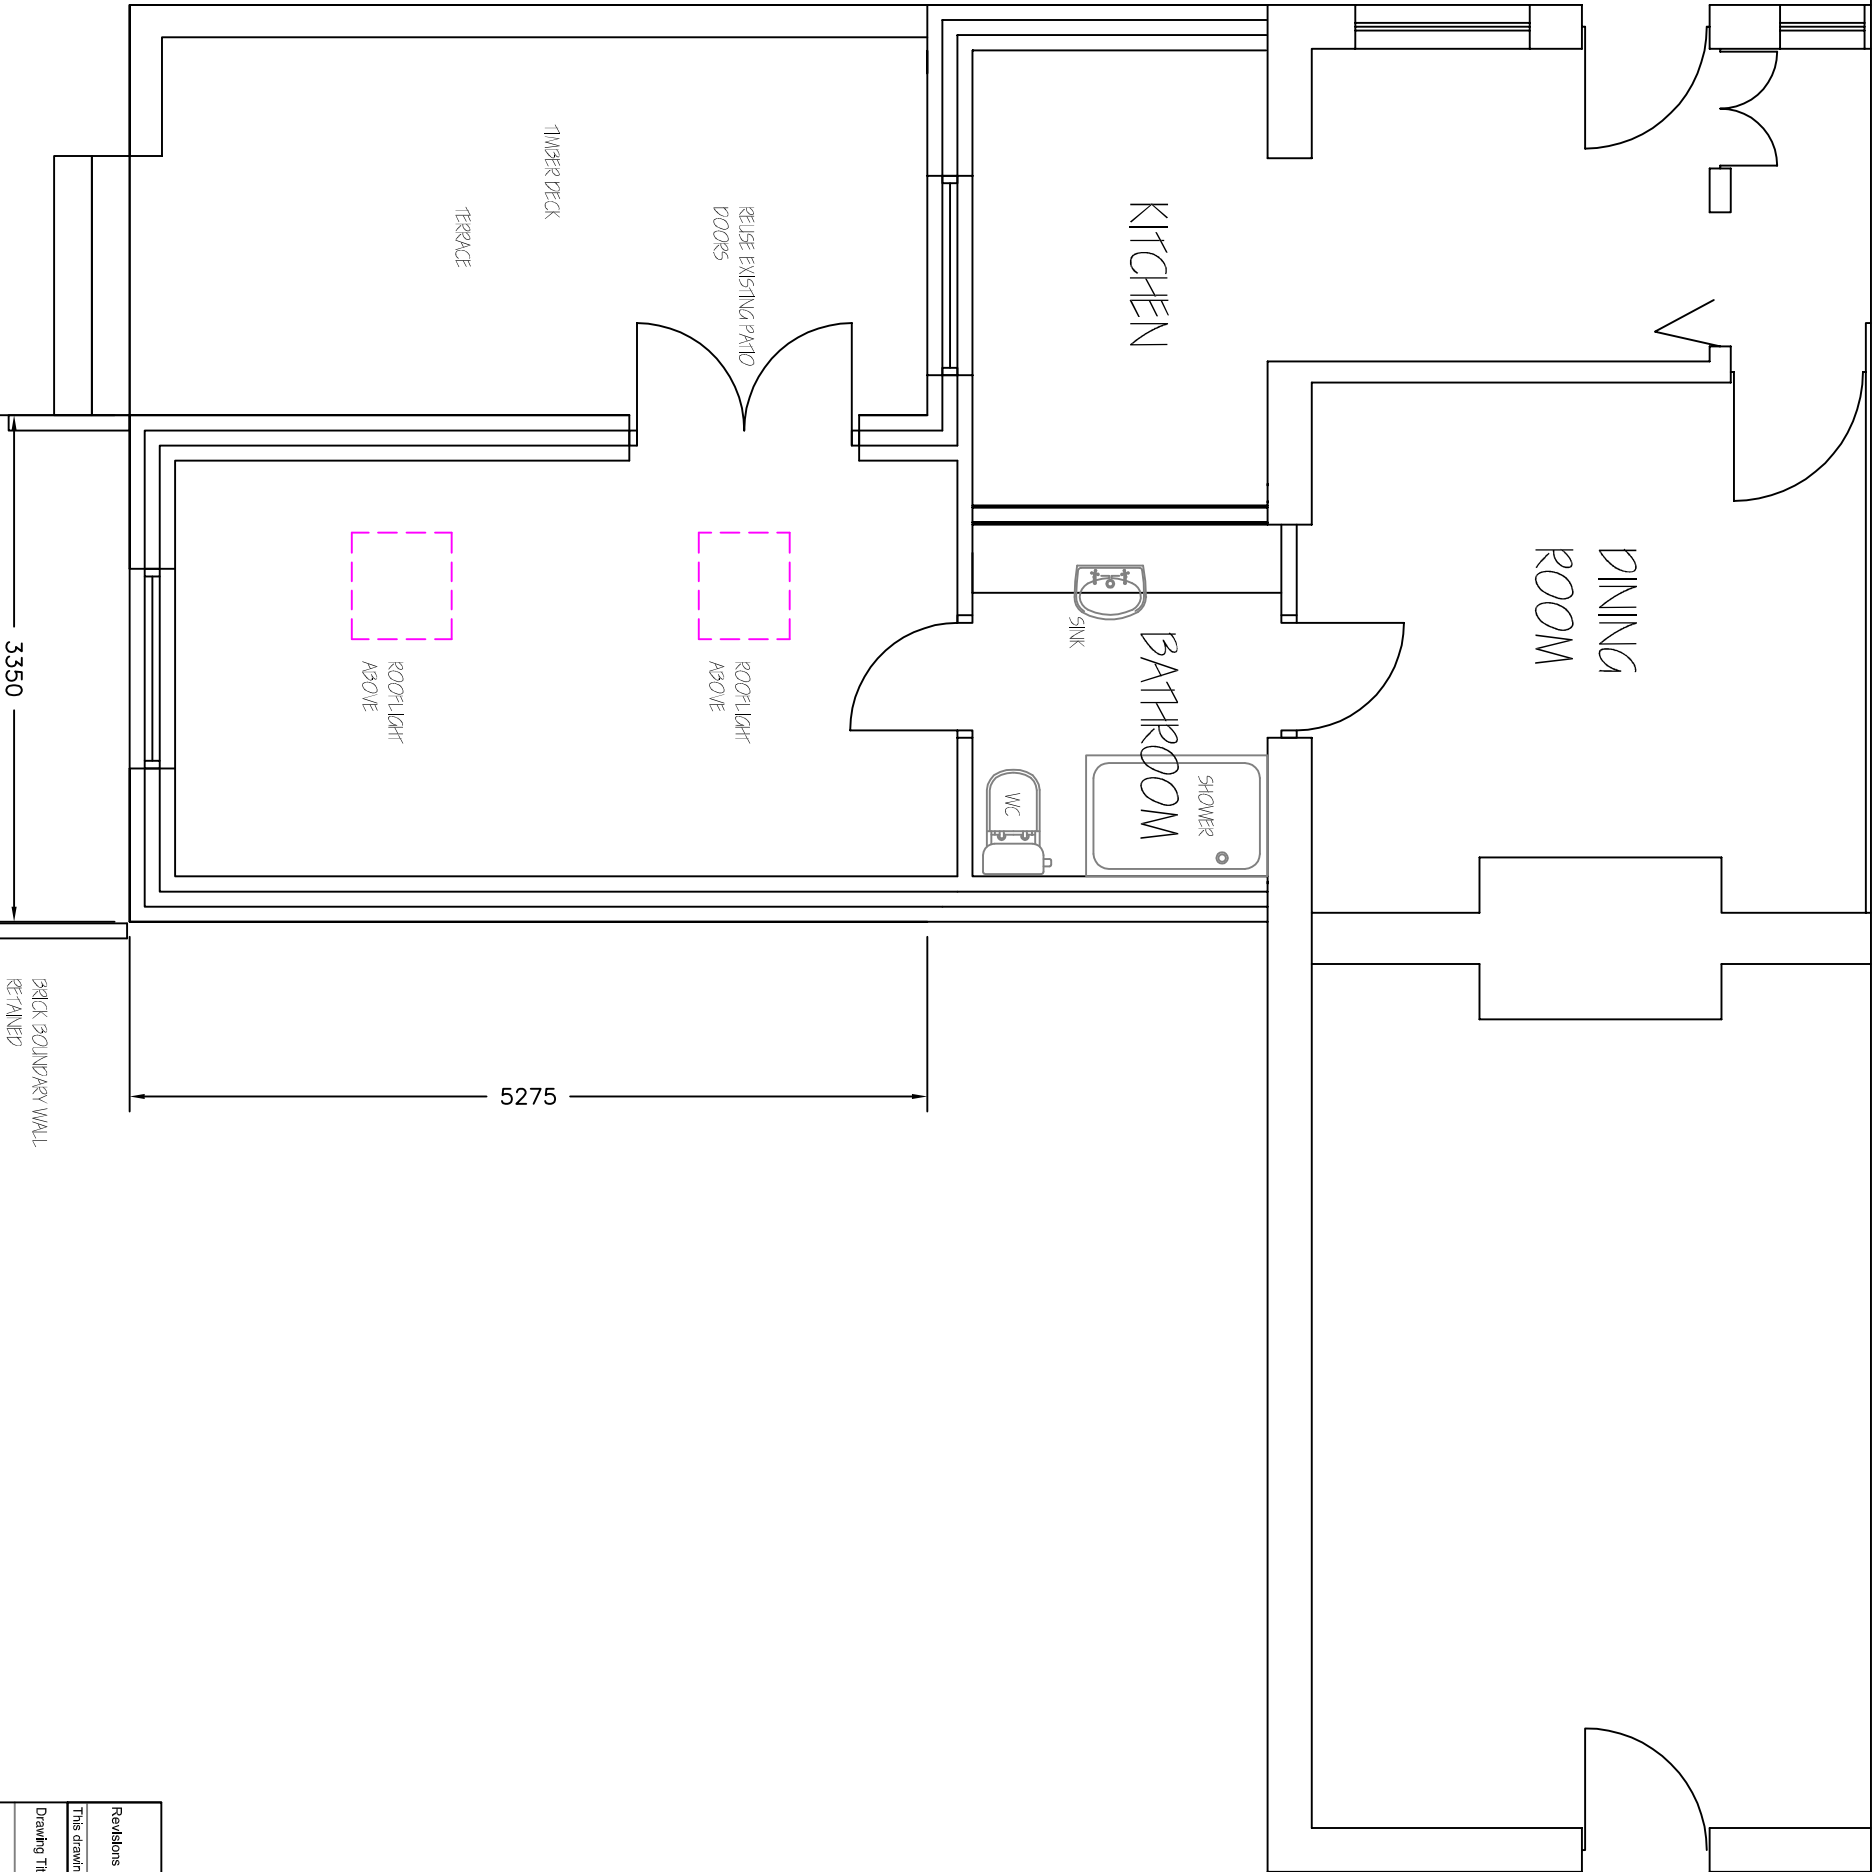

PROPOSED GROUND FLOOR PLAN

Revisions	A. A----	00-00-00
This drawing is for planning permission only and is not a construction drawing.		
Drawing Title	PROPOSED-PLAN	
Job No. - Dwg No.	LW/2012/8	-
Client:	Mr & Mrs Millon 42 Lampest Ave Dorridge : Borsley, SV3 7BU	
Scale.	1:50	



Revisions	A. A----	00-00-00
This drawing is for planning permission only and is not a construction drawing.		
Drawing Title	BLOCK-PLAN	
Job No. - Dwg No.	LW/2012/9	-
Client:	Mr & Mrs Millon 42 Hemprest Ave Dorridge : Borsley, SV3 7BU	
Scale:	1:500	