




Do not scale off this drawing. Work to figured dimensions any discrepancy to be reported to the Architects. Refer to larger scale drawings where available.

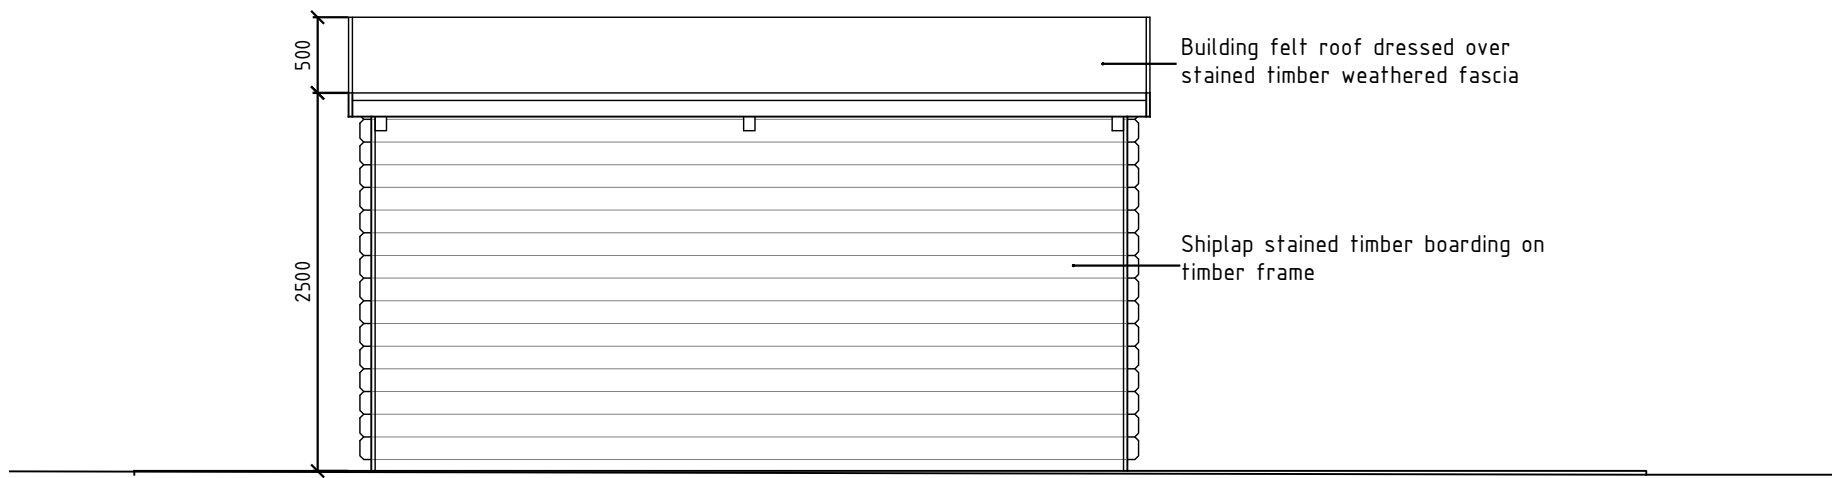


3 EAST ELEVATION
0004 1:50

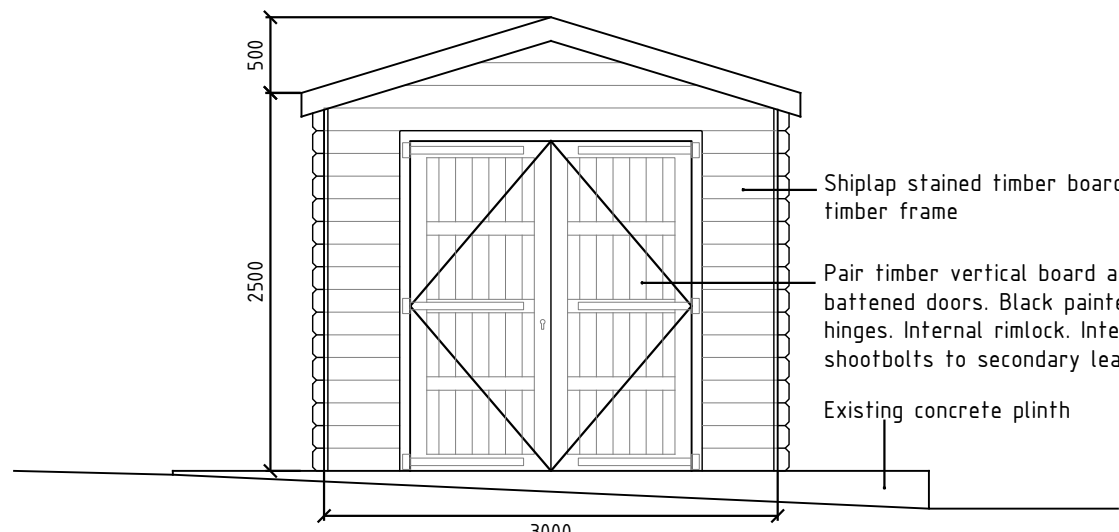


1 NORTH ELEVATION
0004 1:50

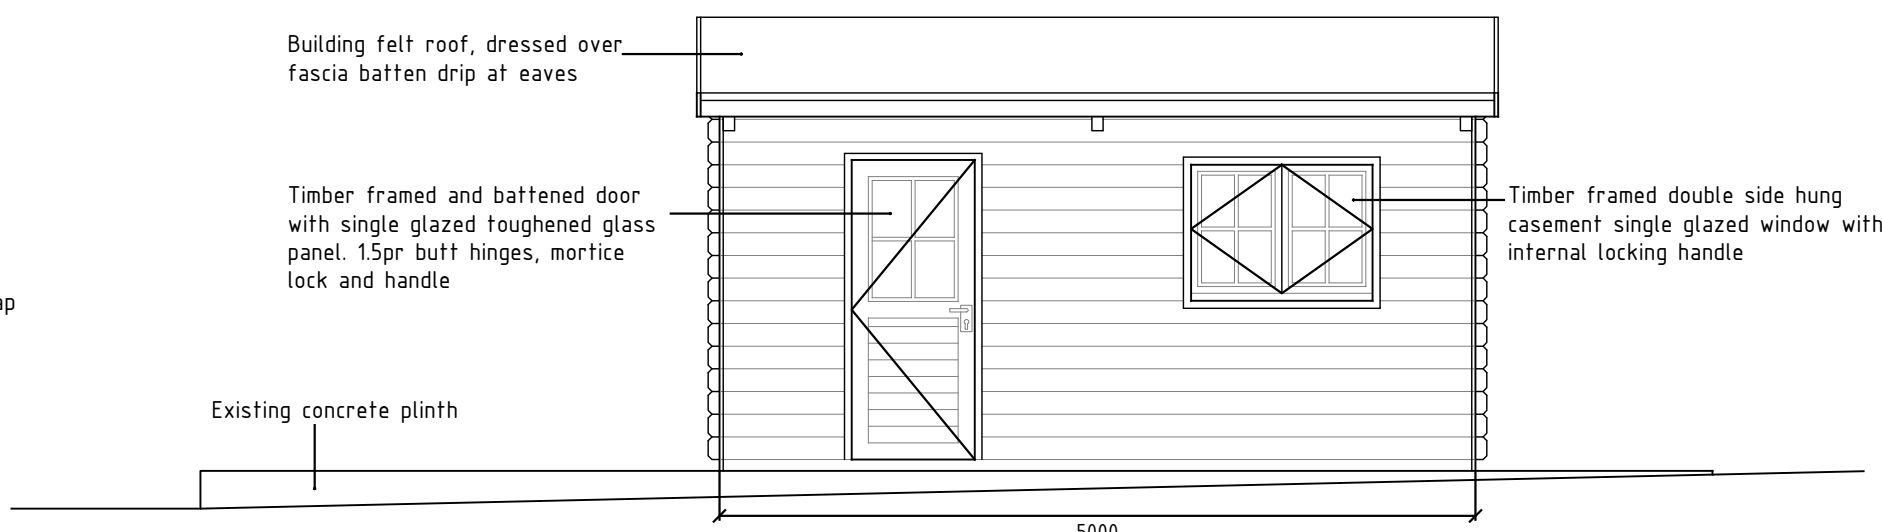


2 WEST ELEVATION
0004 1:50

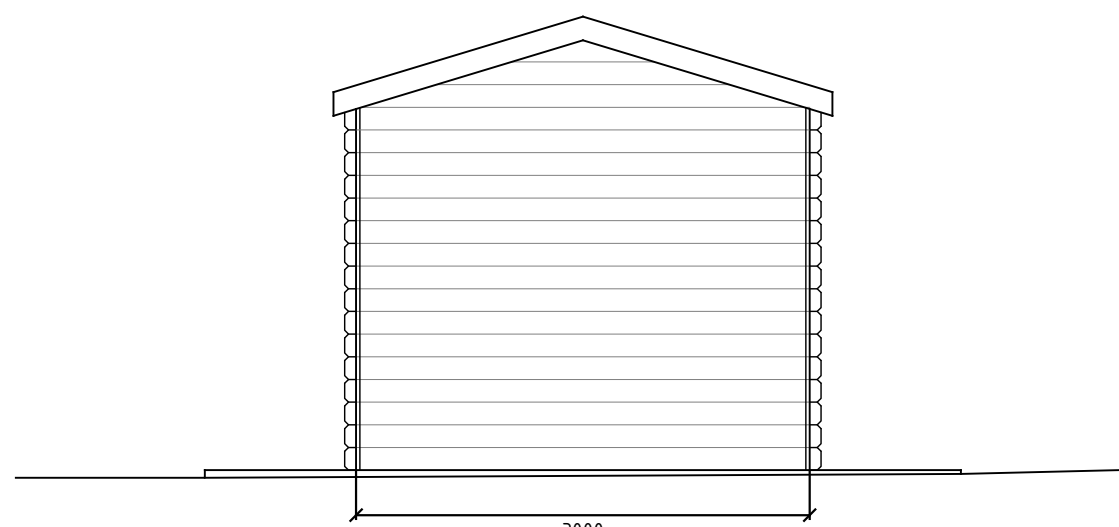

4 SOUTH ELEVATION
0004 1:50

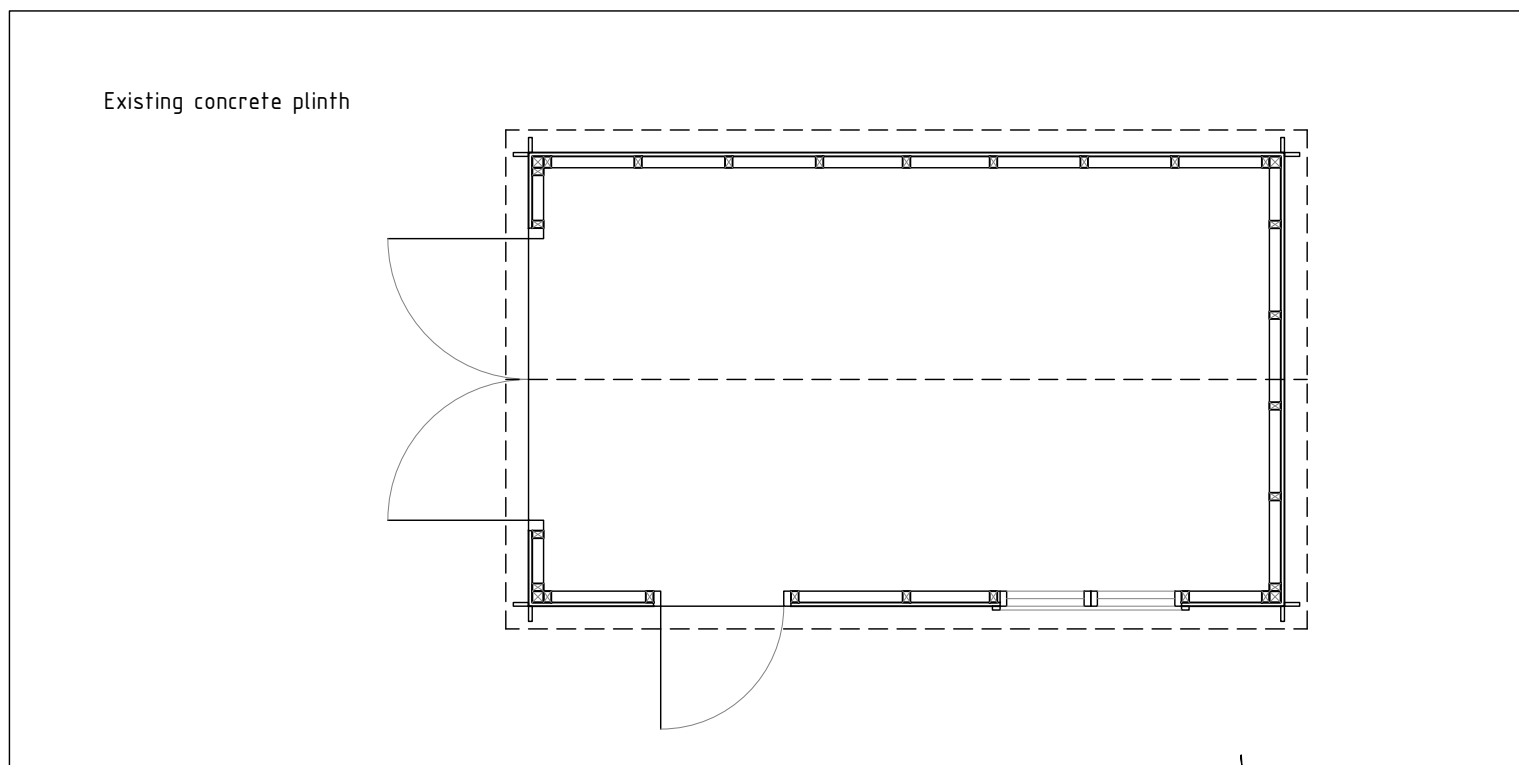

5 PLAN
0004 1:50

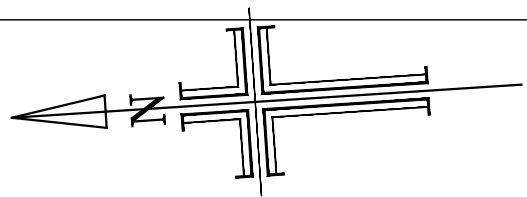

Rev	By	Date	Revision Note

Pearce Bottomley LLP

Roman Ridge, Main Street,
Aberford, Leeds,
LS25 3AW

T: 0115 281 2000
E: pbp@pbarchitects.co.uk
W: www.pbarchitects.co.uk

Client/ Project

DR G COOLEY



ARCHITECTS

THURNSCOE HALL, HIGH
STREET, BARNSELY. S63 0JS

THURNSCOE HALL -
PERIMETER

Drawing

SHED

Scale	Drawn	Checked	Date
1:50@A1	ADL	SMC	30/04/18

Status Information

Planning

Proj. Ref	Originator	Vol	Level	Type	Role	Number	Suitability	Revision
5009-PBA-XX-ZZ-DR-A-0004	-	-	-	-	-	S4	-	P01.01

BS1192 File Naming Copyright Pearce Bottomley LLP

Project No.	Drawing No.	Rev.
5009	A(00)04	P01.01