
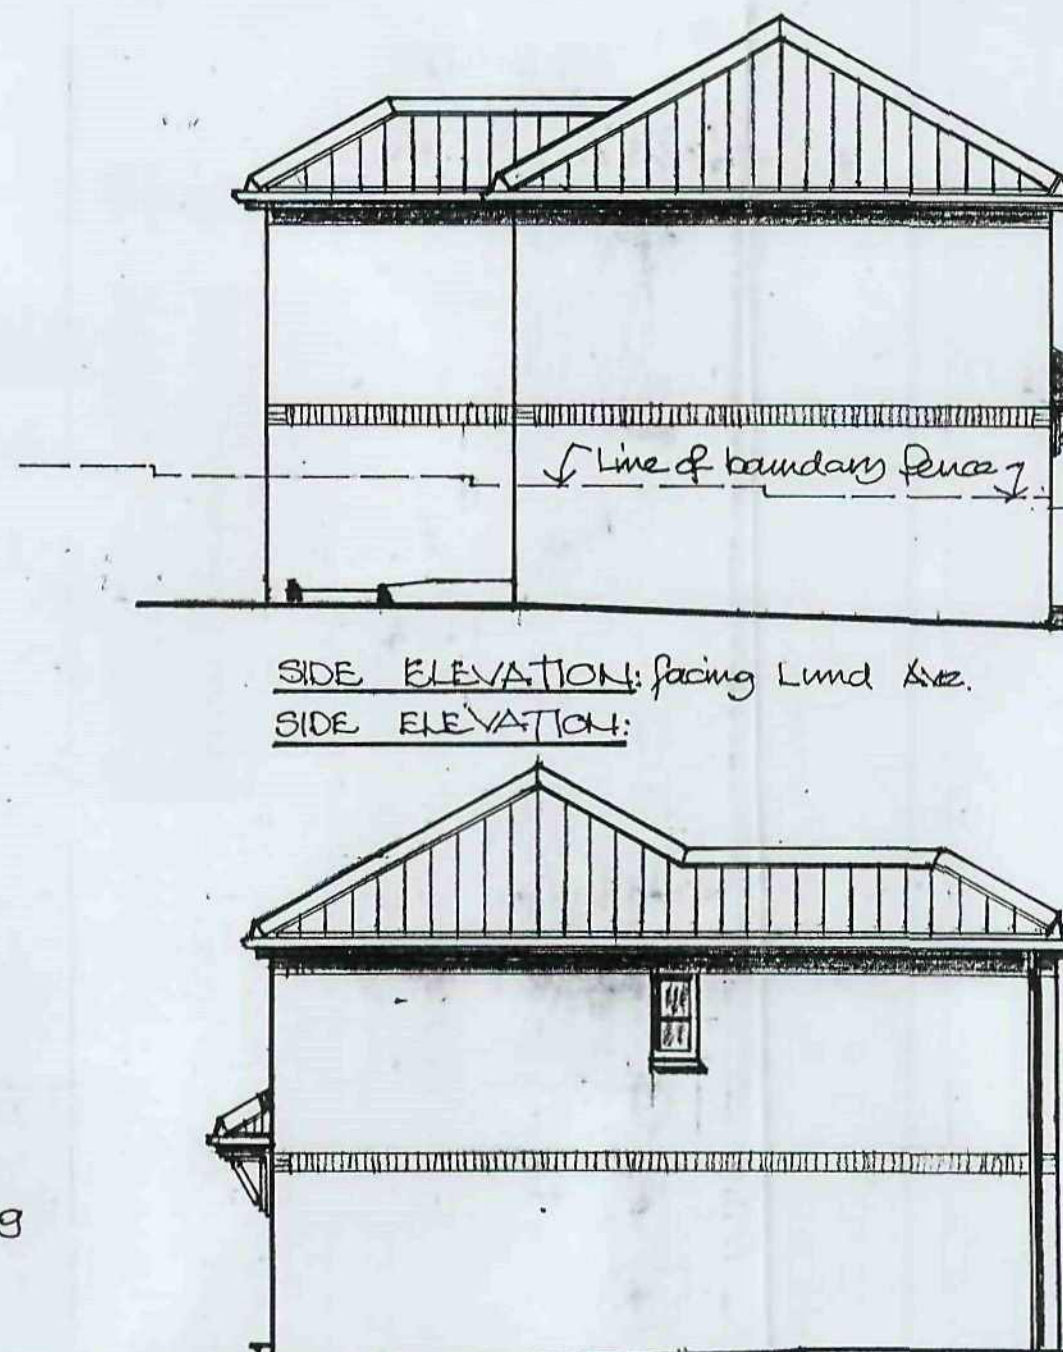
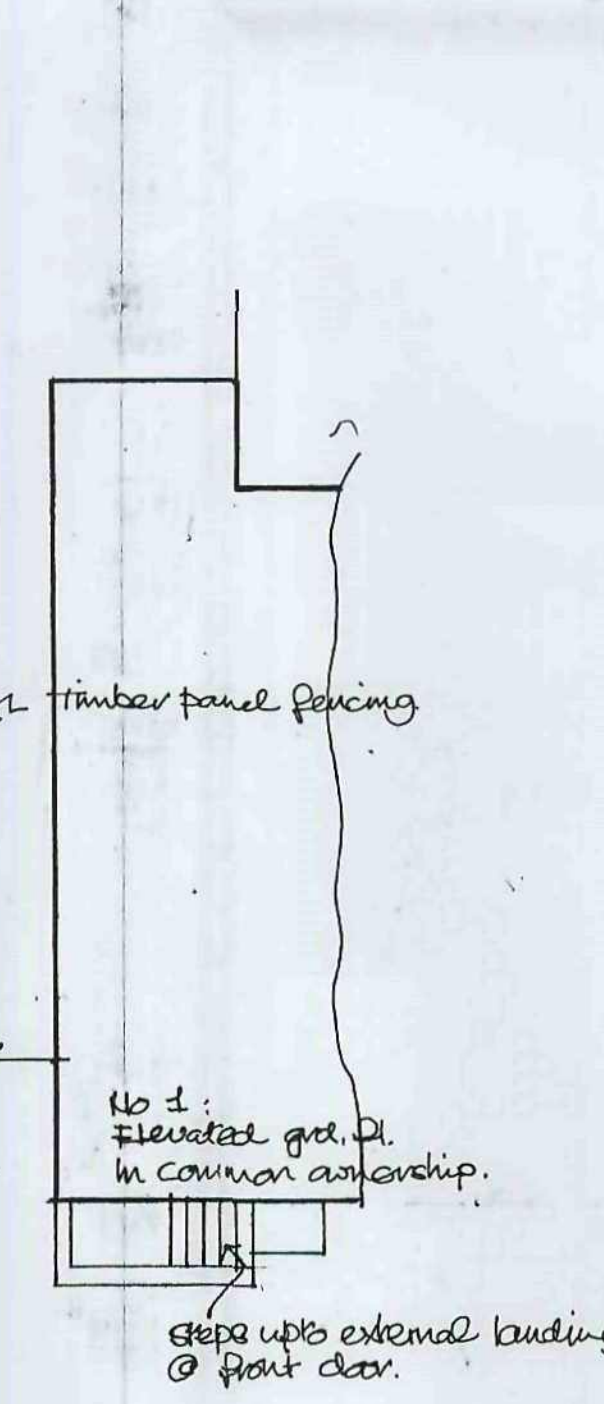
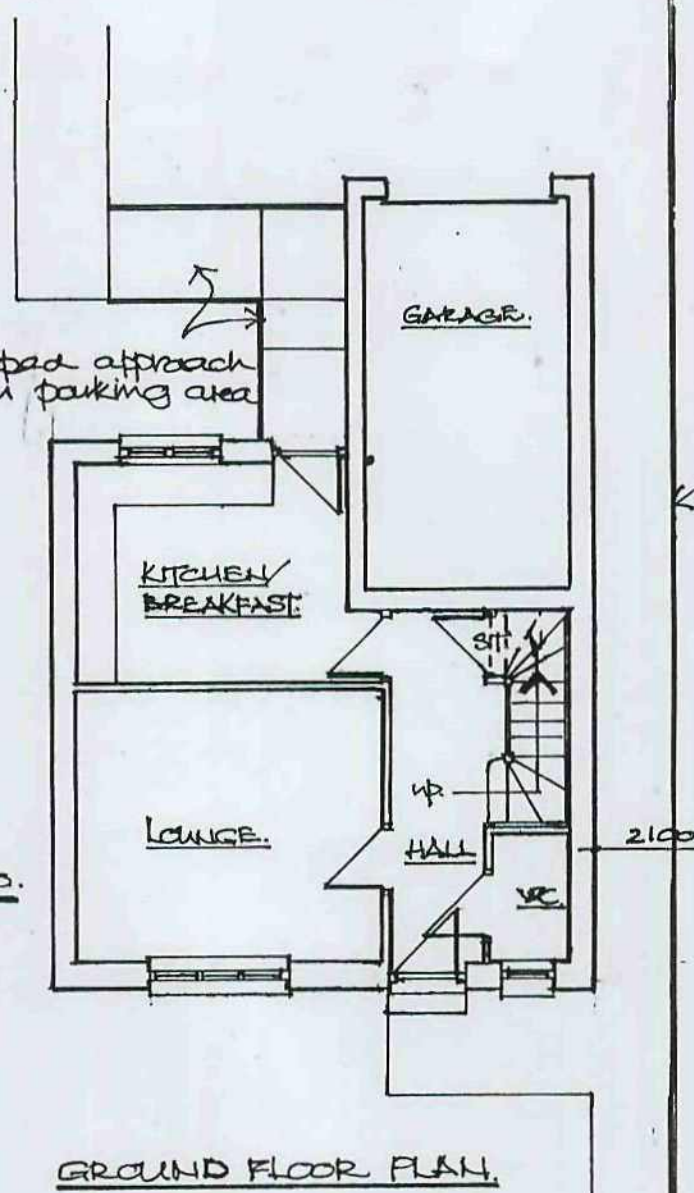
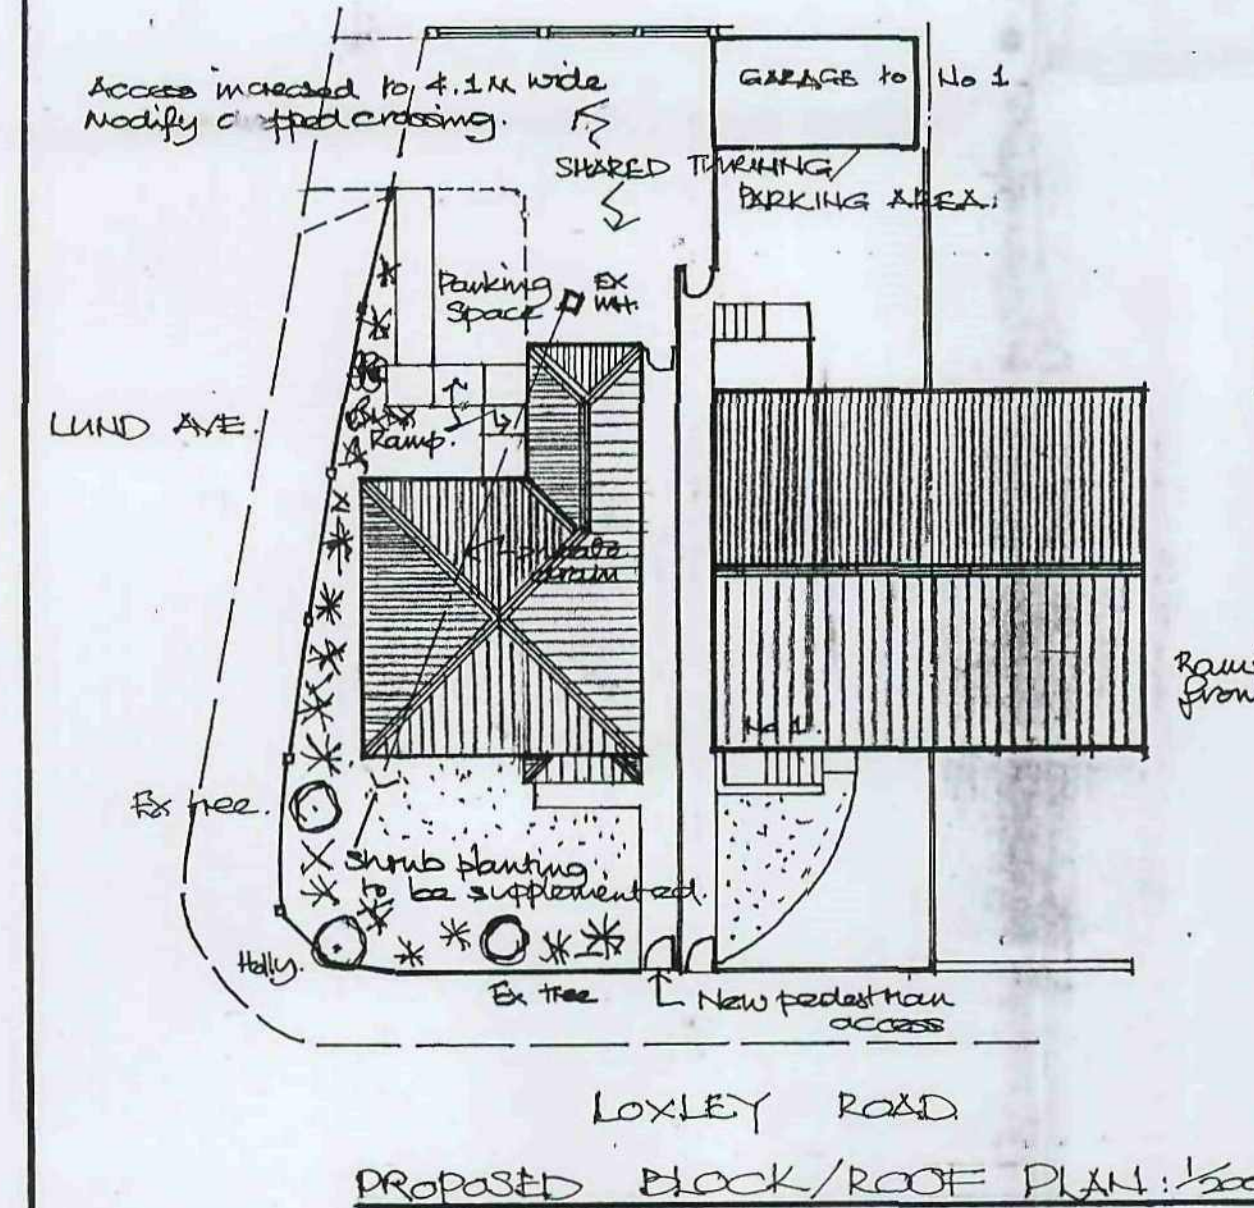
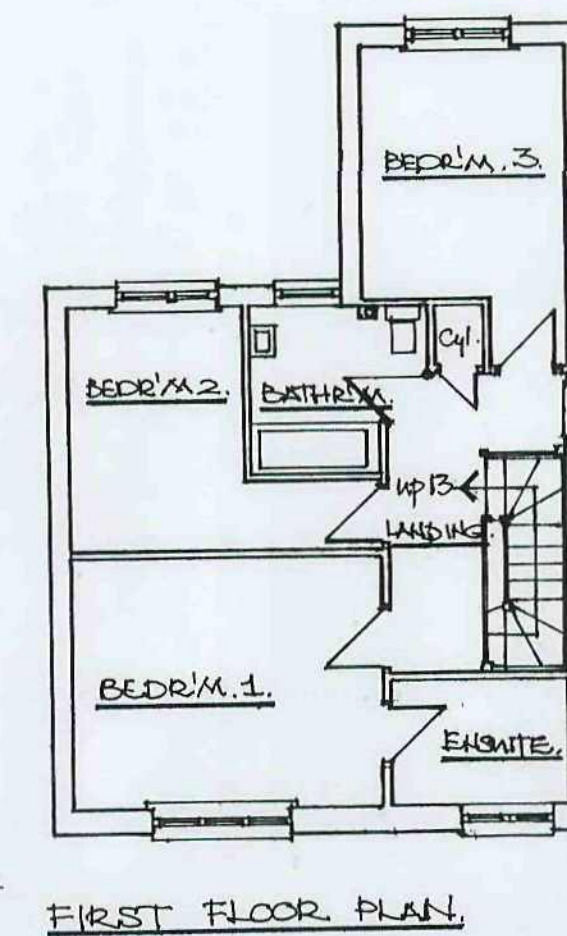


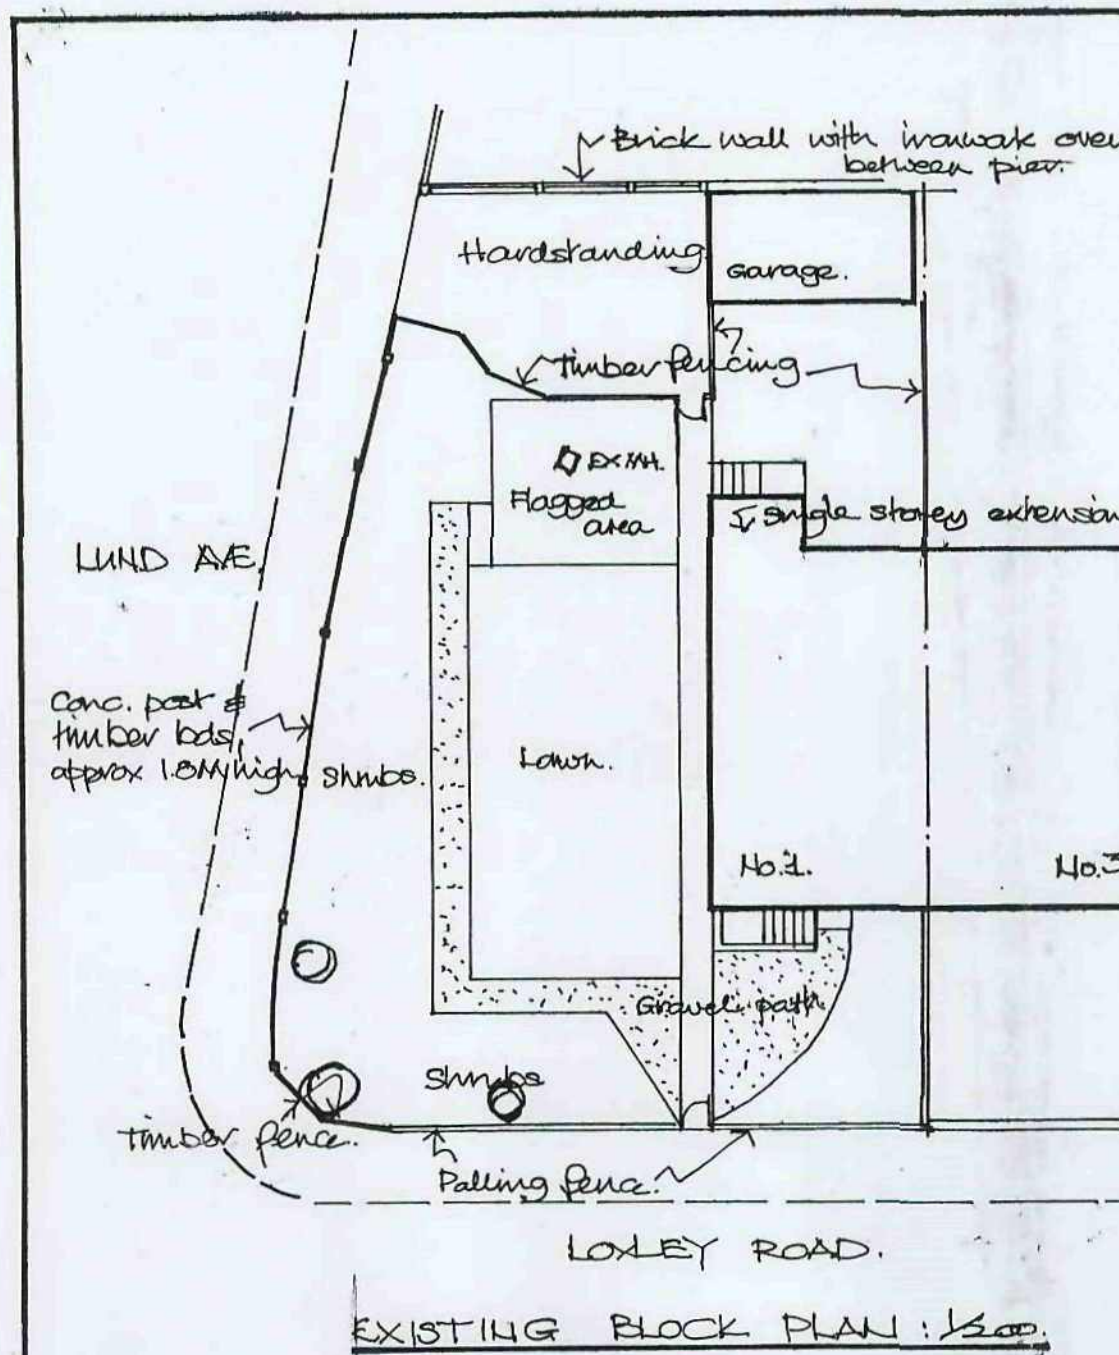

PROPOSED NEW DWELLING ON LAND ADJACENT TO NO. 1, LOXLEY ROAD, BURTON GRANGE, NR. BARNESLEY

PROPOSED PLANS/ELEVATION: EX/PROPOSED BLOCK PLAN/ROOF PLAN/SITE PLAN

SCALE: 1/100; 1/200; 1/250

DWG No. KB/BA/4