


STATISTICS		
Building Gross Internal Areas:		
Store	8859m ²	95,358ft ²
Atrium - Entrance Level	345m ²	3,714ft ²
Atrium - Car Park Level	537m ²	5,780ft ²
Atrium - Store Level	552m ²	5,942ft ²
Cage Marshalling	314m ²	3,380ft ²
Dot Com	242m ²	2,605ft ²
Cafe	315m ²	3,391ft ²
Car Park: (constant gradient 1:60)		
Standard Parking Spaces	481	
Disabled Spaces	23	
Parent & Toddler spaces	19	
Trolley Bays	523	
Cycles Spaces	50	
Petrol Filling Station:		
Pumps	6	
Kiosk	1	
Air/Water/Vacuum	1	
Recycling Bay	1	
Service Yard 28m diameter min.		
Dot Com Vans	1	
Docked	8	
Undocked	9	
Total	17	

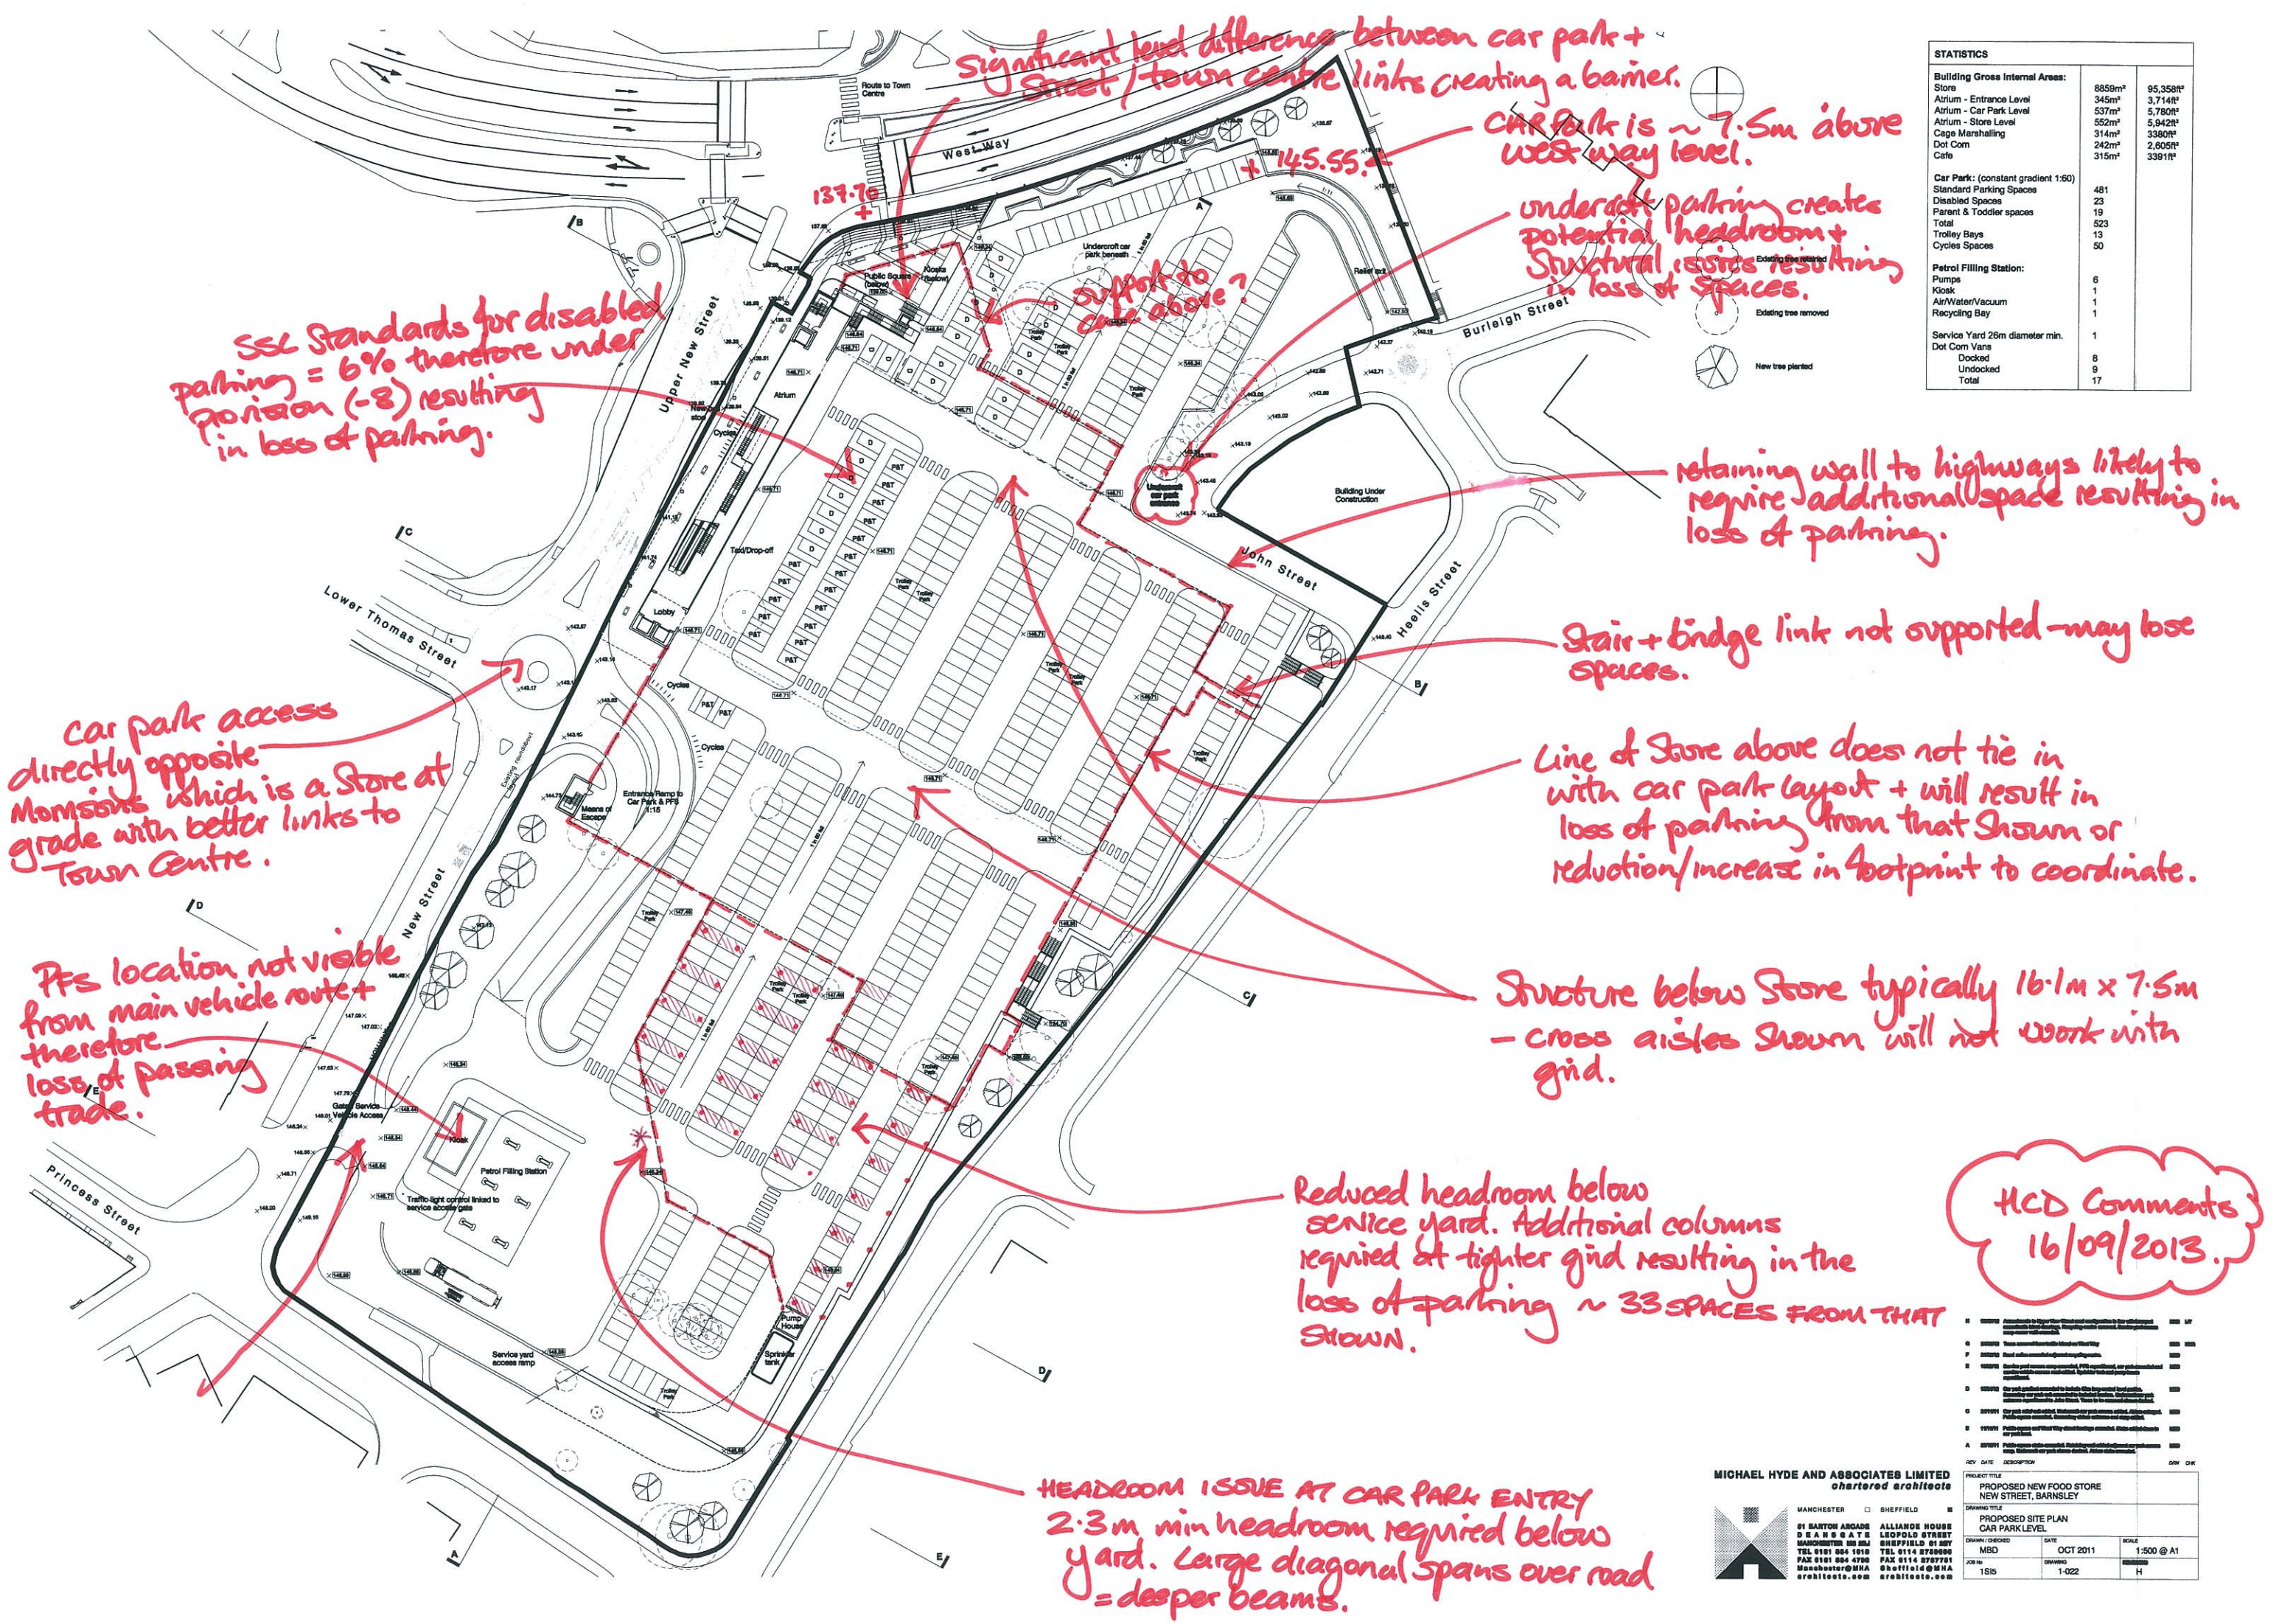

HCD Comments
16/09/2013.

MICHAEL HYDE AND ASSOCIATES LIMITED
chartered architects

MANCHESTER SHEFFIELD

51 BARTON ARCADE
DEANSGATE
MANCHESTER M3 2JY
TEL 0161 264 1019
FAX 0161 264 4788
manchester@mha-architects.com

ALLIANCE HOUSE
LEOPOLD STREET
SHEFFIELD S1 4BY
TEL 0114 2750000
FAX 0114 2757761
sheffield@mha-architects.com

PROJECT TITLE		PROPOSED NEW FOOD STORE NEW STREET, BARNESLEY	
DRAWING TITLE		PROPOSED SITE PLAN CAR PARK LEVEL	
DRAWN/ISSUED	DATE	SCALE	
MBD	OCT 2011	1:500 @ A1	
JOB No	1S15	DRAWING	1-022
			H

Sales level is ~15m above the level of West Way making the customer journey + linked trips to the town centre less desirable than adjacent Morrisons Store.

Car/food split will require travellers to move towards roundabouts - dashes.

Car park below ~7.5m above level of West Way.

Notch required in sales area due to building footprint + sales depth.

Walls to Store do not relate to parking layout below: either non standard structure or loss of parking below.

~3m high highway retaining wall to John Street. Looks very tight + likely to require additional space + result in loss of parking.

Unsupported staircase over road below.

Approx line of back wall.

Stair cores look insufficient for likely occupancy figures.

~7m high retaining walls required to perimeter of site.

Travellers appear to shift for 5.82m level difference if at 10° standard. need to be 7.8m longer than shown.

To get store entrance to work - traveller core to slide along - clashes with access roundabout below.

Large diagonal span over road below - insufficient headroom below as a result.

STATISTICS		
Building Gross Internal Areas:		
Store	8859m²	95,358ft²
Atrium - Entrance Level	345m²	3,714ft²
Atrium - Car Park Level	537m²	5,780ft²
Atrium - Store Level	552m²	5,942ft²
Cage Marshalling	314m²	3,380ft²
Dot Com	242m²	2,605ft²
Cafe	315m²	3,391ft²
Car Park: (constant gradient 1:60)		
Standard Parking Spaces	484	
Disabled Spaces	23	
Parent & Toddler spaces	19	
Total	526	
Trolley Bays	13	
Cycles Spaces	50	
Petrol Filling Station:		
Pumps	6	
Kiosk	1	
Air/Water/Vacuum	1	
Recycling Bay	1	
Service Yard 26m diameter min.		
Dot Com Vans	1	
Docked	8	
Undocked	9	
Total	17	


HCD Comments
16/09/2013.

MICHAEL HYDE AND ASSOCIATES LIMITED
chartered architects



MANCHESTER SHEFFIELD
51 BARTON ARCADE ALLIANCE HOUSE
DEANSGATE LEOPOLD STREET
MANCHESTER M3 2BJ SHEFFIELD S1 2DY
TEL 0161 834 1019 TEL 0114 2758866
FAX 0161 834 4788 FAX 0114 2757751
Manchester@MHA Sheffield@MHA
architects.com architects.com

PROJECT TITLE PROPOSED NEW FOOD STORE NEW STREET, BARNLEY			
DRAWING TITLE PROPOSED SITE PLAN FOOD STORE LEVEL			
DRAWN / CHECKED MBD	DATE OCT 2011	SCALE 1:500 @ A1	
JOB No 1515	DRAWING 1-023	REVISIONS F	

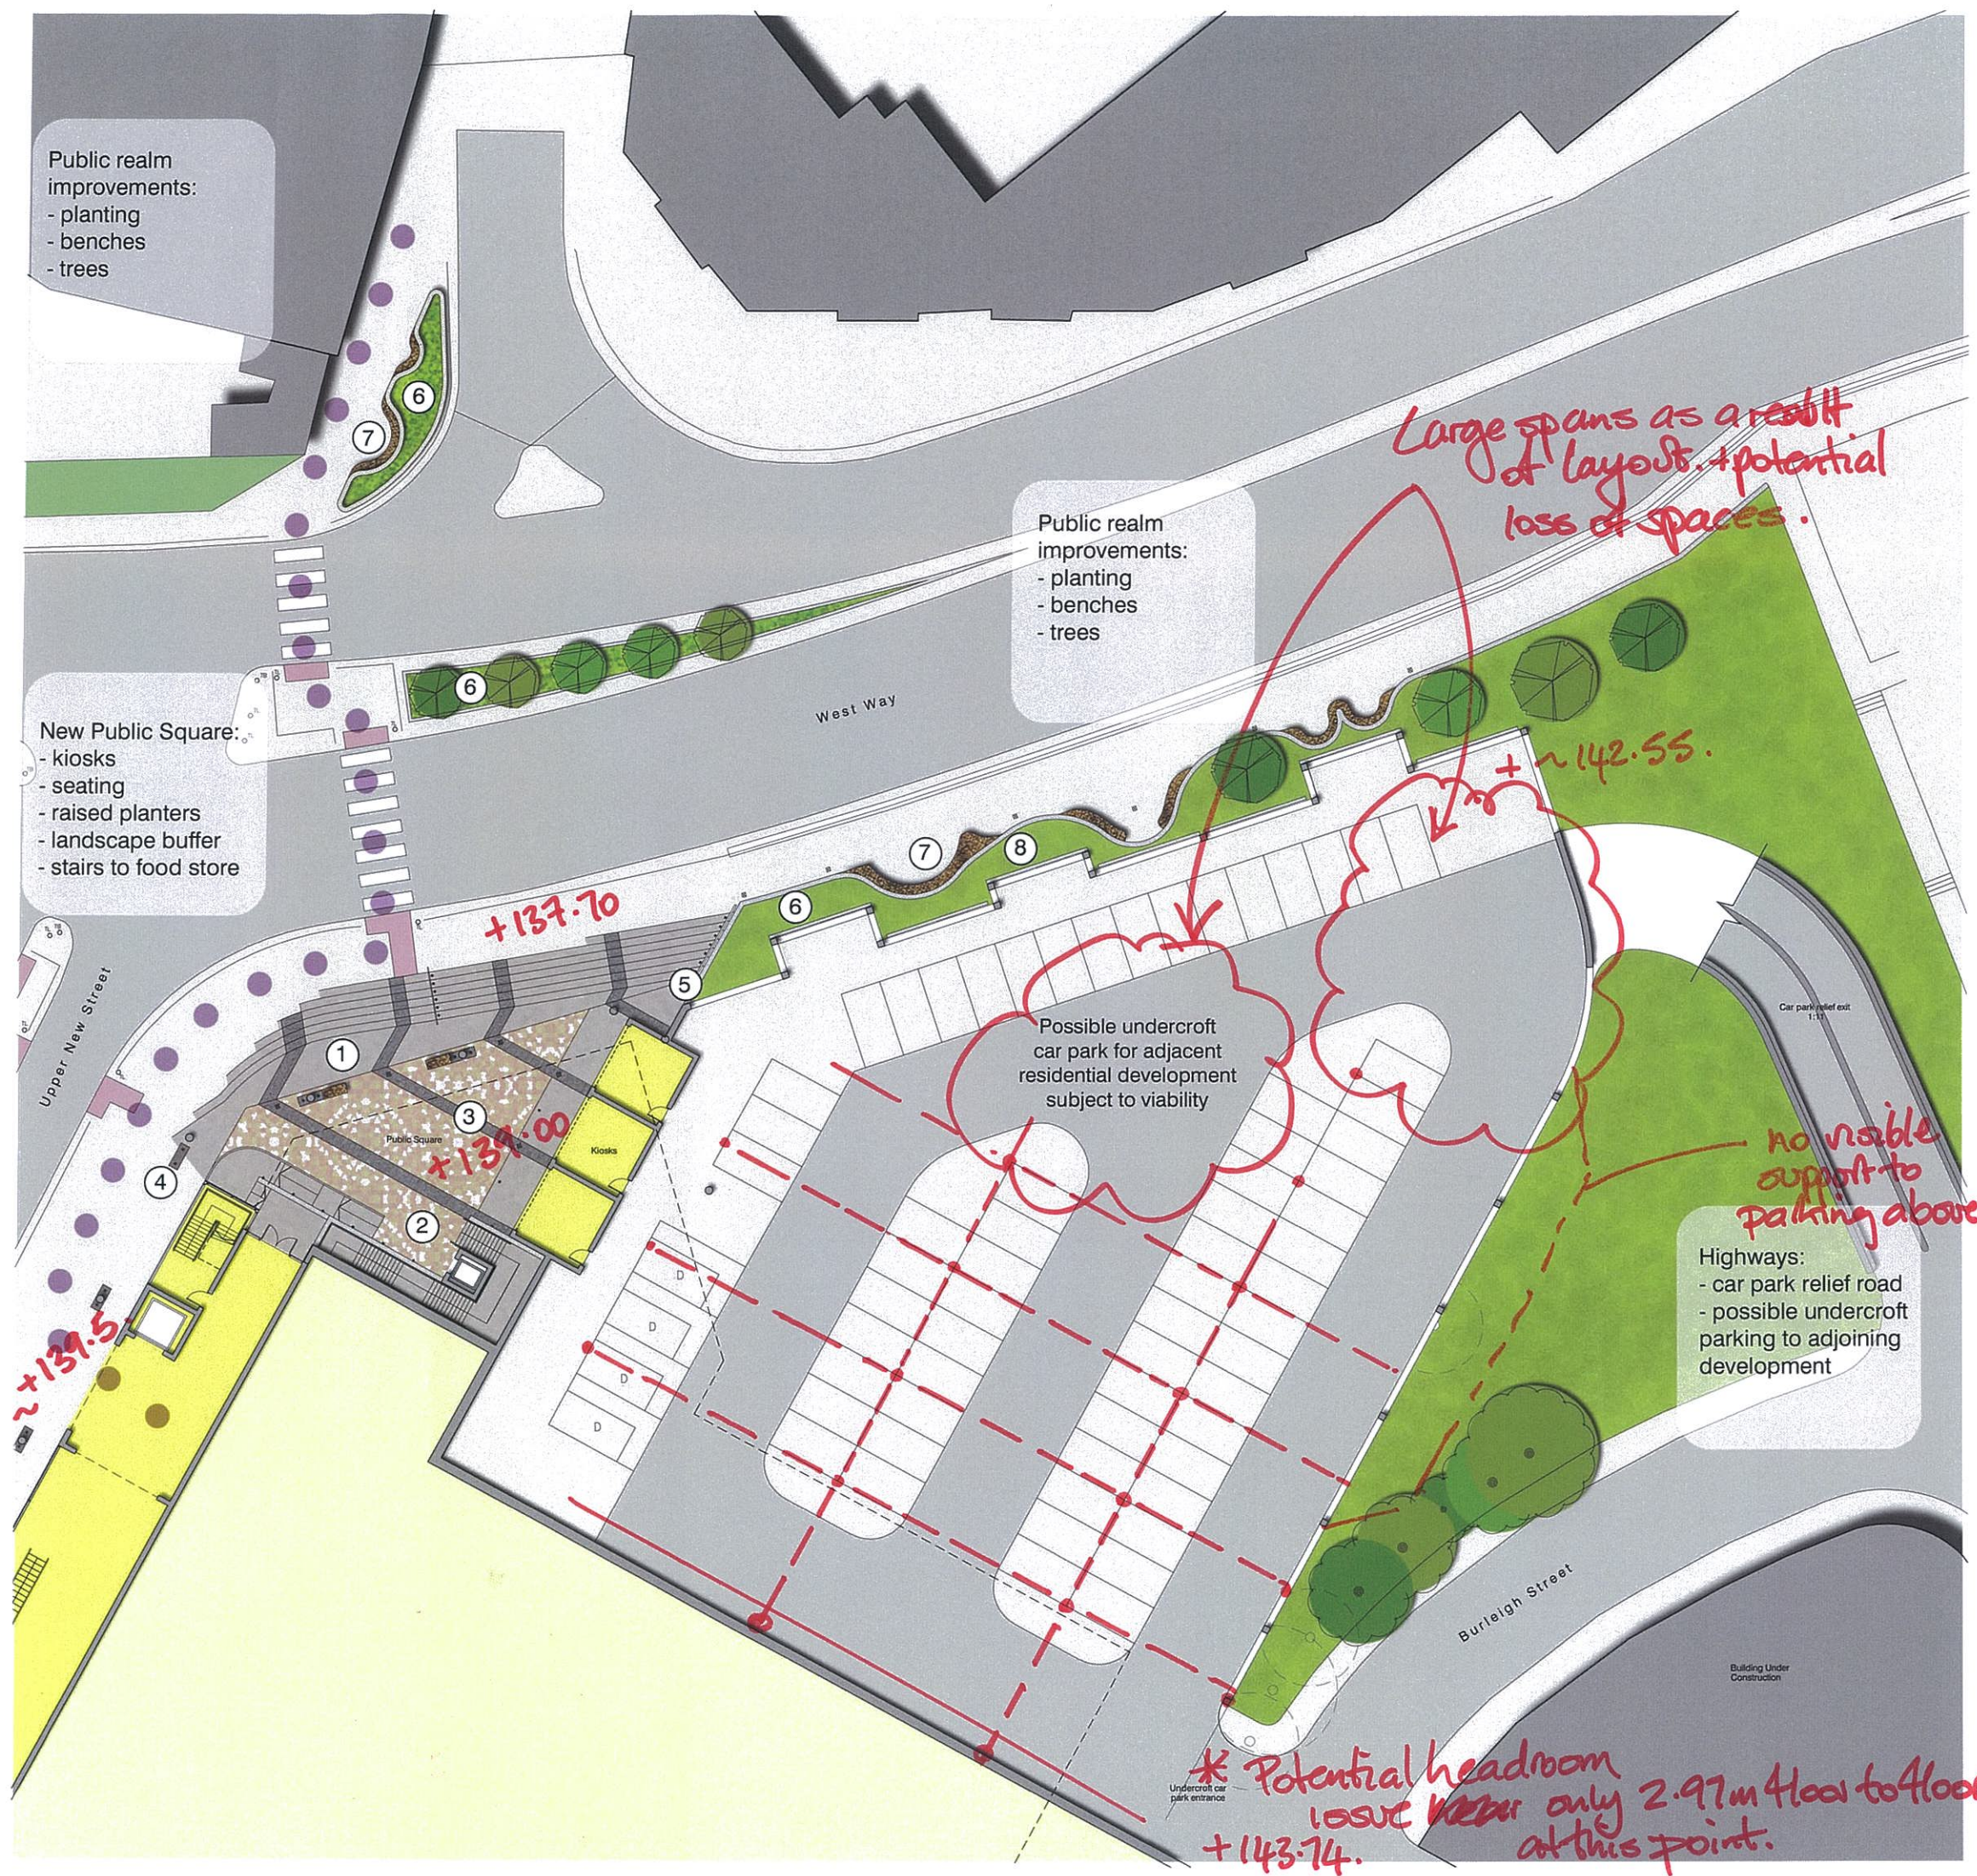

Public realm improvements:
- planting
- benches
- trees


New Public Square:
- kiosks
- seating
- raised planters
- landscape buffer
- stairs to food store


Public realm improvements:
- planting
- benches
- trees

Possible undercroft car park for adjacent residential development subject to viability

Highways:
- car park relief road
- possible undercroft parking to adjoining development

* Potential headroom issue where only 2.97m floor to floor at this point.
+143.74.

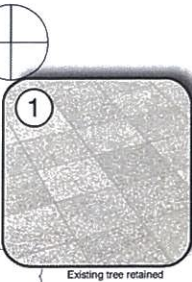- 

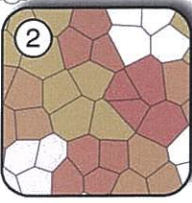1 Light grey concrete paving
- 

2 Yellow / Orange / White / Red 'crazy' paving
- 

3 Dark grey concrete paving
- 

4 Recessed feature lights to columns
- 

5 Green wall
- 

6 Planted embankment
- 

7 Mosaic finished concrete benches
- 

8 Metal art panels

HCD comments 16/09/2013.

MICHAEL HYDE AND ASSOCIATES LIMITED
chartered architects

PROJECT TITLE		PROPOSED NEW FOOD STORE NEW STREET, BARNLEY	
DRAWING TITLE		PROPOSED PUBLIC SQUARE PLAN	
DRAWN/CHECKED	DATE	SCALE	
MBD	OCT 2011	1:200 @ A1	
JOB No	DRAWING	1-024	C

MANCHESTER
S1 BARTON ARCADE
DEANSGATE
MANCHESTER M3 2BU
TEL 0161 834 1018
FAX 0161 834 4798
Manchester@MHA
architects.com


SHEFFIELD
ALLIANCE HOUSE
LEOPOLD STREET
SHEFFIELD S1 2QY
TEL 0114 2759866
FAX 0114 2757751
Sheffield@MHA
architects.com

Building footprint does not correspond with car parking below. which will result in smaller footprint or loss of parking.

no allowance for plant well - where are AHU's + Refridge kit to be located.

Likely to be far more rooflights required for SSC compliant layout.

HCD Comments
16/09/2013.

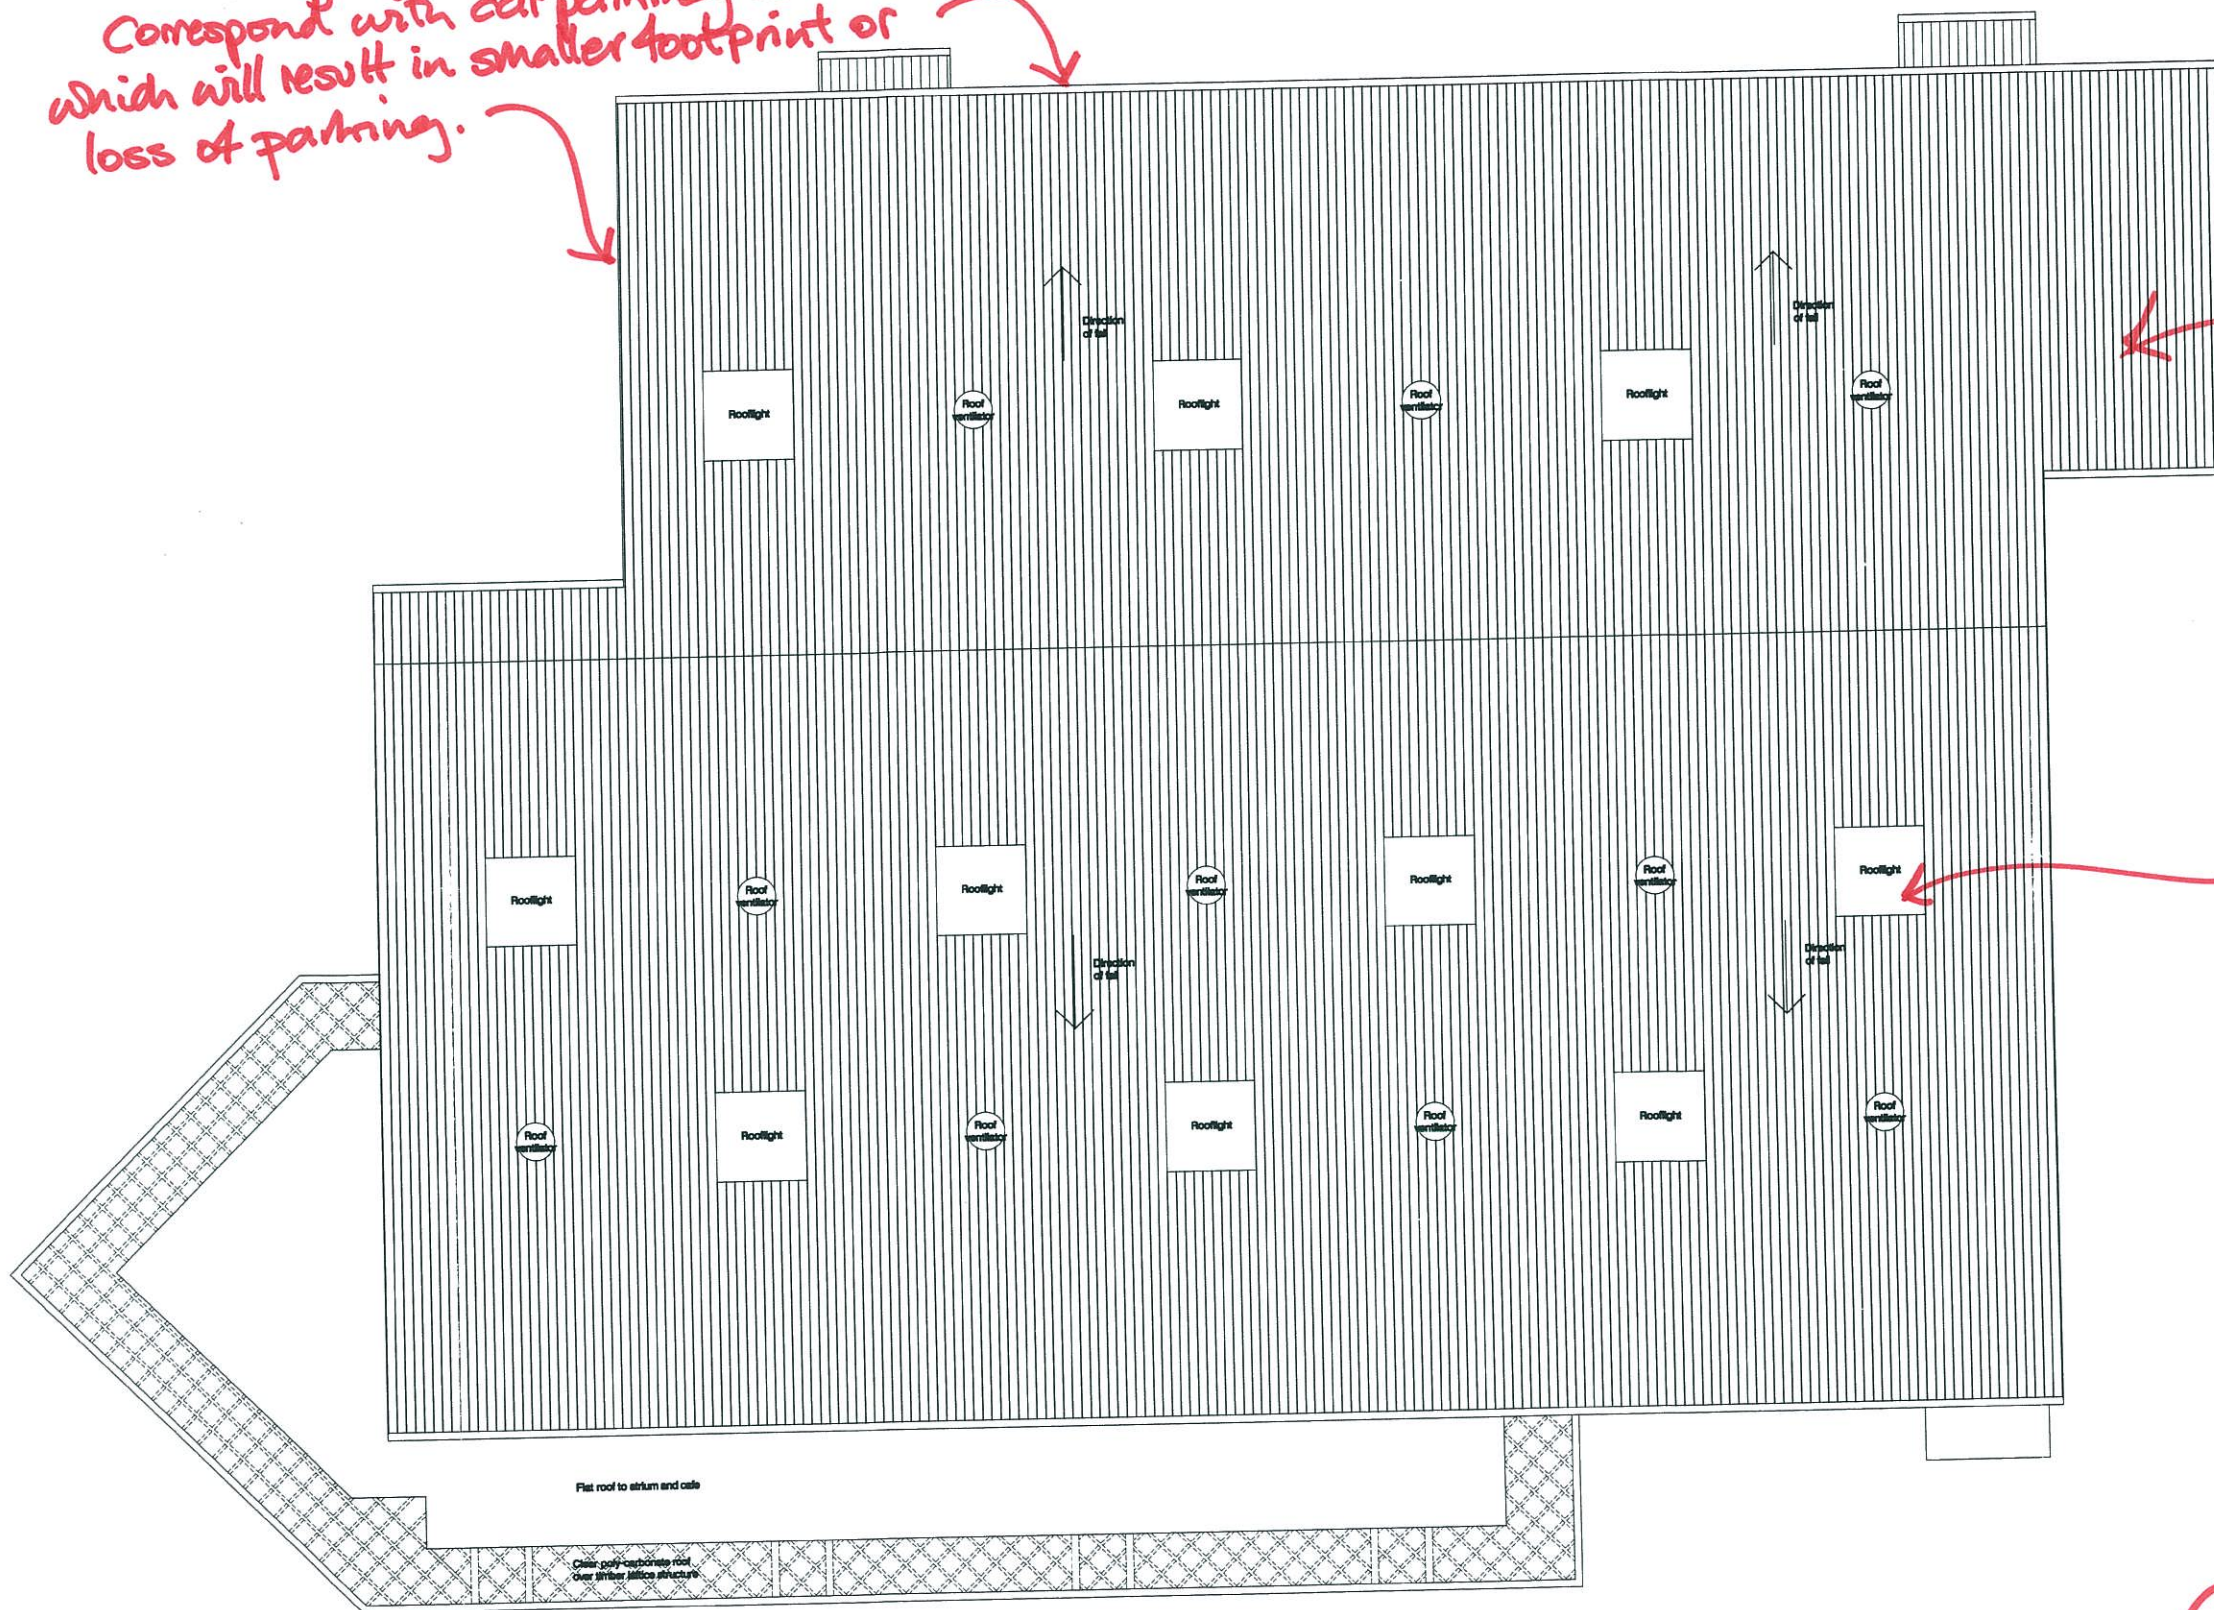

MICHAEL HYDE AND ASSOCIATES LIMITED
chartered architects

MANCHESTER SHEFFIELD
81 BARTON ARCADE
DEAN CHAMBERS
MANCHESTER M3 2BJ
TEL 0161 834 1018
FAX 0161 834 4788
MANCHESTER@MHA
architects.com

PROJECT TITLE			
PROPOSED NEW FOOD STORE NEW STREET, BARNESLEY			
DRAWING TITLE			
PROPOSED ROOF PLAN FOOD STORE LEVEL			
DRAWN / CHECKED		DATE	SCALE
KB / MBD		JAN 2012	1:250 @ A1
JOB NO.		DRAWING	REVISIONS
1815		2-005	

No allowance for structural floor depth + beams?

1.38m higher than standard (7.8m longer) therefore longer travellers, extra cost + longer customer journey.

FOODSTORE

FOODSTORE

152.59 SALES LEVEL

FOOD TORE

13.59m.

5.88m.

146.71 CARPARK LEVEL

7.21m.

139.5.

Blanked off glass due to levels?





- Materials Key**
- 1.00 Roof
 - 1.01 Single ply membrane
 - 1.02 PPC aluminium concealed gutter system
 - 1.03 Rooflights
 - 2.00 Walls
 - 2.01 Timber cladding
 - 2.02 Structural sealant curtain wall glazing system
 - 2.03 Green 'living' wall
 - 2.04 Concrete retaining walls
 - 2.05 Ceramic mosaic
 - 2.06 Metal 'art' panels
 - 3.00 Windows and Doors
 - 3.01 Grey aluminium double glazed windows
 - 3.02 Aluminium door
 - 4.00 Miscellaneous
 - 4.01 Timber canopy
 - 4.02 Windcatchers
 - 4.03 Timber columns to canopy
 - 4.04 Timber fascia to canopy

Supports to floor?

• Pedestrian route up to Store incredibly long winded.

Internal Stair up to car park level very onerous over 7.21m level difference.

HCD Comments
16/09/2013.

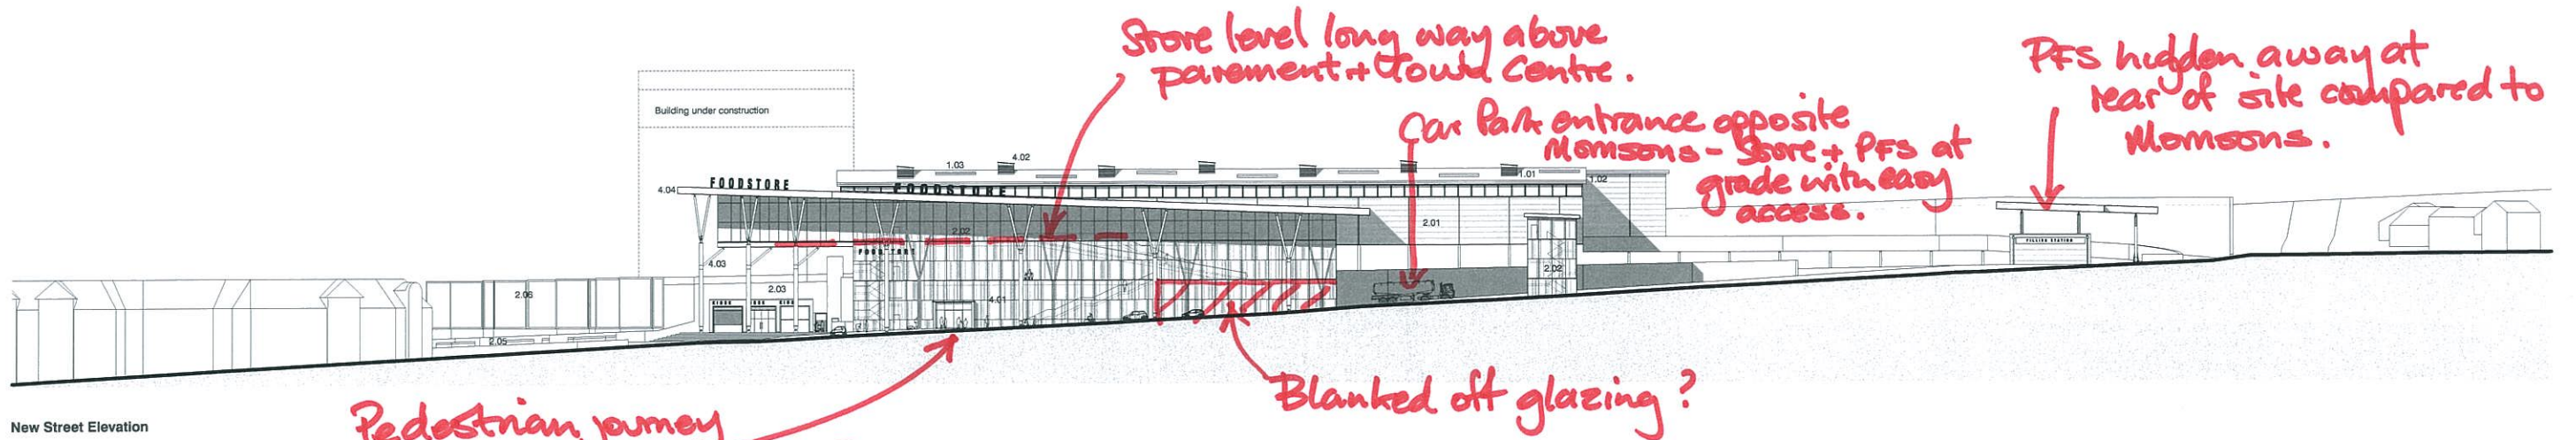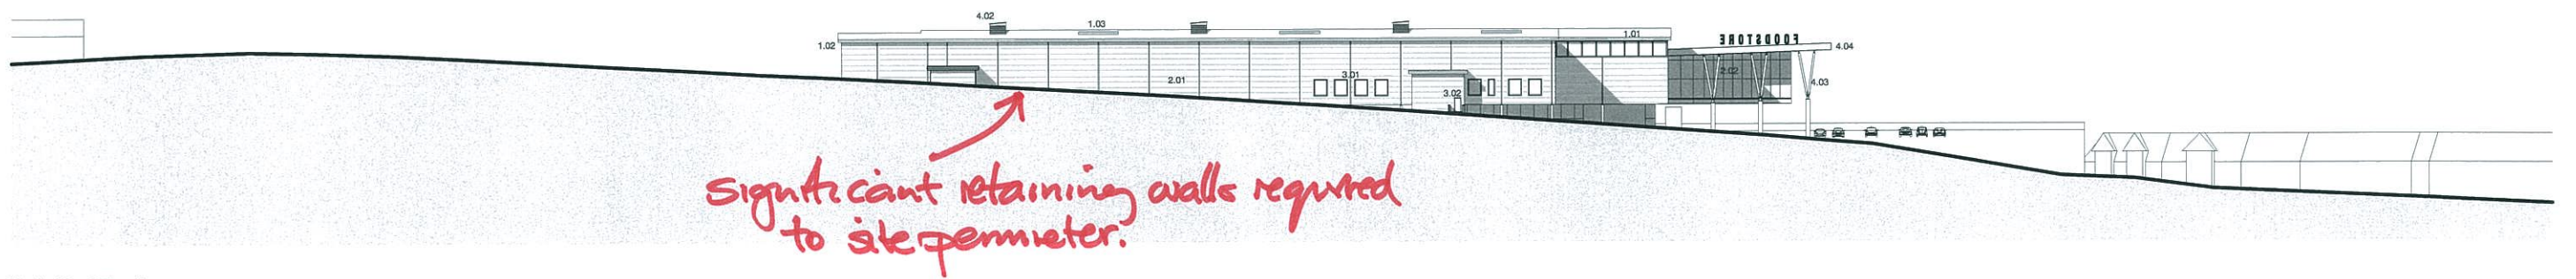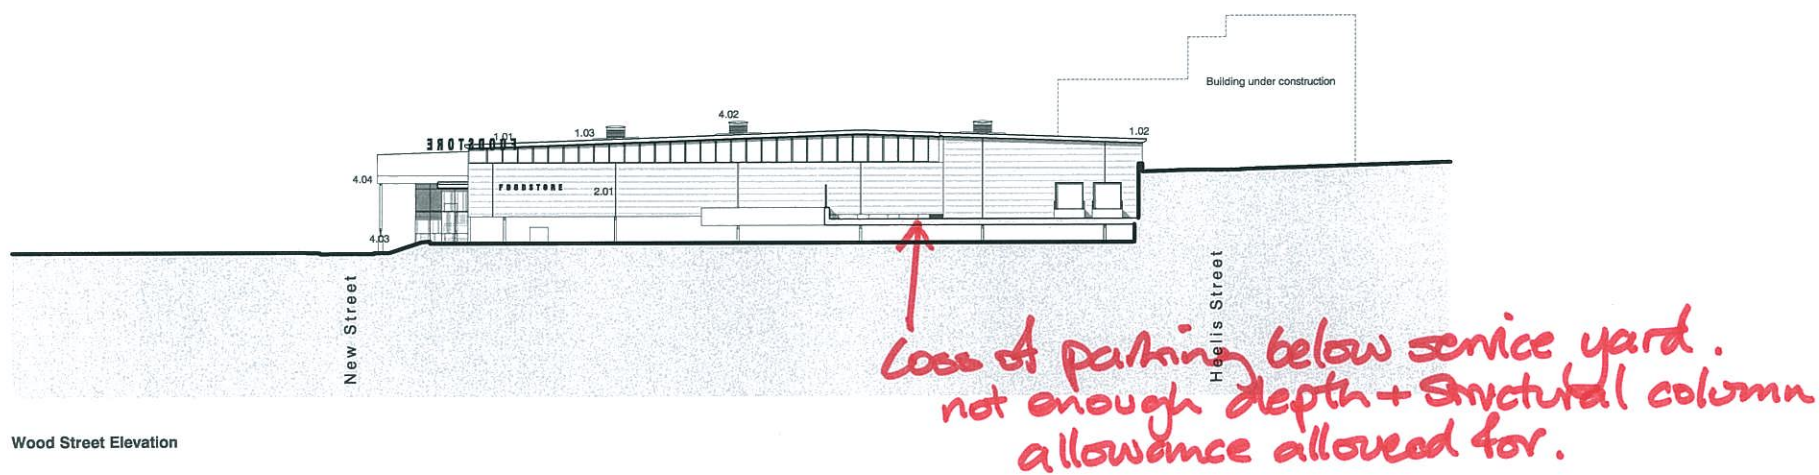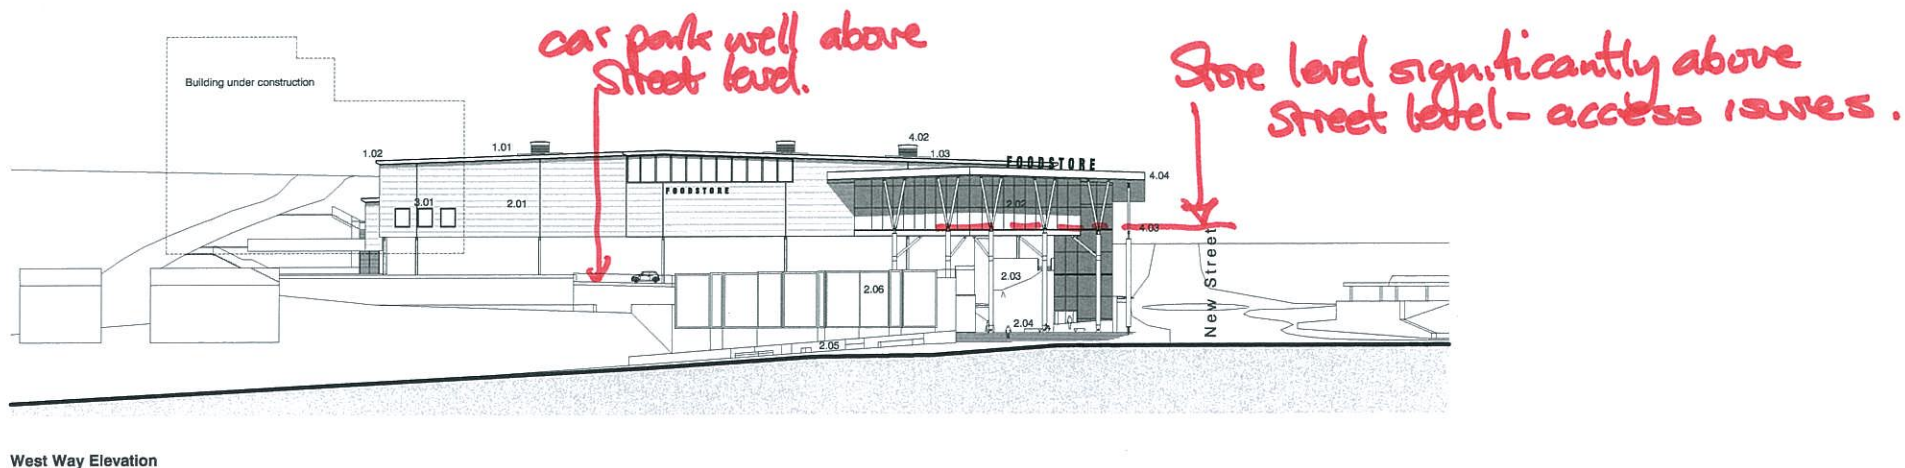

Materials Key

- 1.00 Roof**
 - 1.01 Single ply membrane
 - 1.02 PPC aluminium concealed gutter system
 - 1.03 Rooflights
- 2.00 Walls**
 - 2.01 Timber cladding
 - 2.02 Structural sealant curtain wall glazing system
 - 2.03 Green 'living' wall
 - 2.04 Concrete retaining walls
 - 2.05 Ceramic mosaic
 - 2.06 Metal 'art' panels
- 3.00 Windows and Doors**
 - 3.01 Grey aluminium double glazed windows
 - 3.02 Aluminium door
- 4.00 Miscellaneous**
 - 4.01 Timber canopy
 - 4.02 Windcatchers
 - 4.03 Timber columns to canopy
 - 4.04 Timber fascia to canopy

HCB Comments
16/09/2013.

MICHAEL HYDE AND ASSOCIATES LIMITED
chartered architects




MANCHESTER
51 BARTON ARCADE
DEANSGATE
MANCHESTER M3 2BJ
TEL 0161 834 1018
FAX 0161 834 4788
Manchester@MHA
architects.com


SHEFFIELD
ALLIANCE HOUSE
LEOPOLD STREET
SHEFFIELD S1 2DY
TEL 0114 2758866
FAX 0114 2757751
Sheffield@MHA
architects.com

REV	DATE	DESCRIPTION	DRN	CHK
C	13/09/13	Revised plan amended to Wood Street and New Street elevations	MHD	
B	20/12/11	Finalised plan amended to show frame, materials key updated, signage amended, Number of columns supporting canopy reduced and raised 20"	KMB	MHD
A	15/11/11	Car park levels to New Street and West Way elevations amended. Ground level to Heelis Street elevation amended. Close to New Street elevation changed to glazing system. Covering to car park underneath food store shown. Cladding, shading and glazing added to Heelis Street elevation. Canopy, trees, people and vehicles added to all elevations. Materials key added.		

PROJECT TITLE		PROPOSED NEW FOOD STORE NEW STREET, BARNLEY	
DRAWING TITLE		PROPOSED STREET ELEVATIONS	
DRAWN / CHECKED	DATE	SCALE	
KB	OCT 2011	1:500 @ A1	
JOB NO	DRAWING	REVISIONS	
1515	3-001	C	

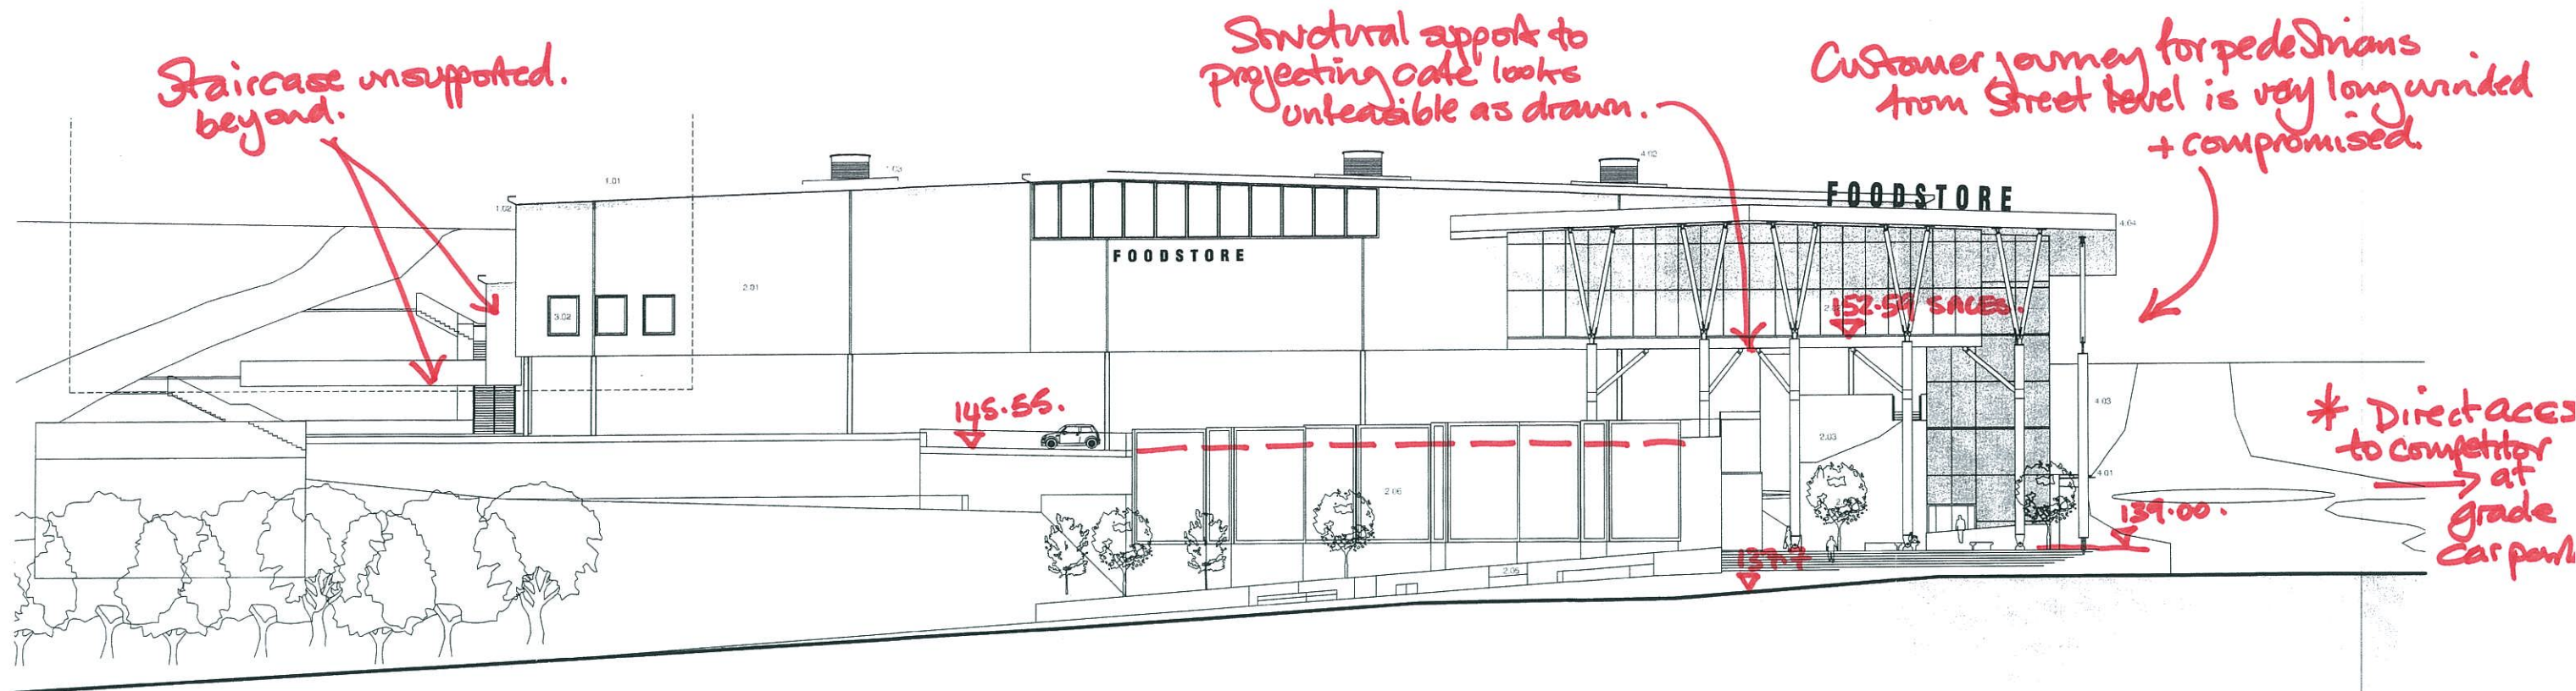

West Way Elevation

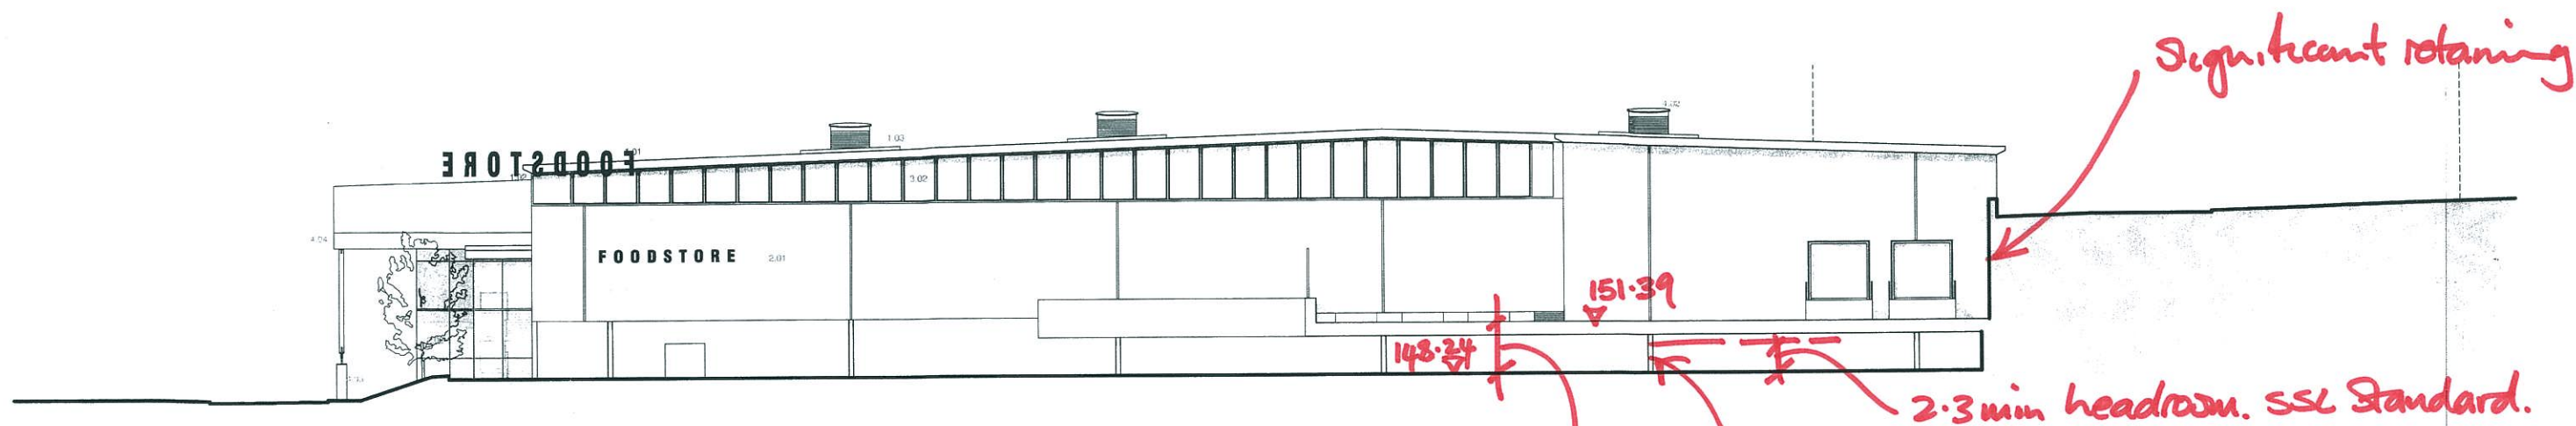


Wood Street Elevation

Materials Key


- 1.00 Roof
 - 1.01 Single ply membrane
 - 1.02 PPC aluminium concealed gutter system
 - 1.03 Rooflights
- 2.00 Walls
 - 2.01 Timber cladding
 - 2.02 Structural sealant curtain wall glazing system
 - 2.03 Green 'living' wall
 - 2.04 Concrete retaining walls
 - 2.05 Ceramic mosaic
 - 2.06 Metal 'art' panels
- 3.00 Windows and Doors
 - 3.01 Gray aluminium double glazed windows
 - 3.02 Aluminium door
- 4.00 Miscellaneous
 - 4.01 Timber canopy
 - 4.02 Windcatchers
 - 4.03 Timber columns to canopy
 - 4.04 Timber fascia to canopy

MICHAEL HYDE AND ASSOCIATES LIMITED <i>chartered architects</i>		PROJECT TITLE PROPOSED NEW FOOD STORE NEW STREET, BARNLEY	
	MANCHESTER ☐	SHEFFIELD ☒	DRAWING TITLE PROPOSED FOOD STORE ELEVATIONS (SHEET 2 OF 2)
	51 BARTON ARCADE DEAN SOAT E MANCHESTER M3 2BJ TEL 0161 834 1018 FAX 0161 834 4798 Manchester@MHA architects.com		ALLIANCE HOUSE LEOPOLD STREET SHEFFIELD S1 2DY TEL 0114 2759666 FAX 0114 2757751 Sheffield@MHA architects.com
	JOB NO 1S15		SCALE 1:200 @ A1
	DRAWING 3-005		REVISIONS B

HCD Comments
16/09/2013.

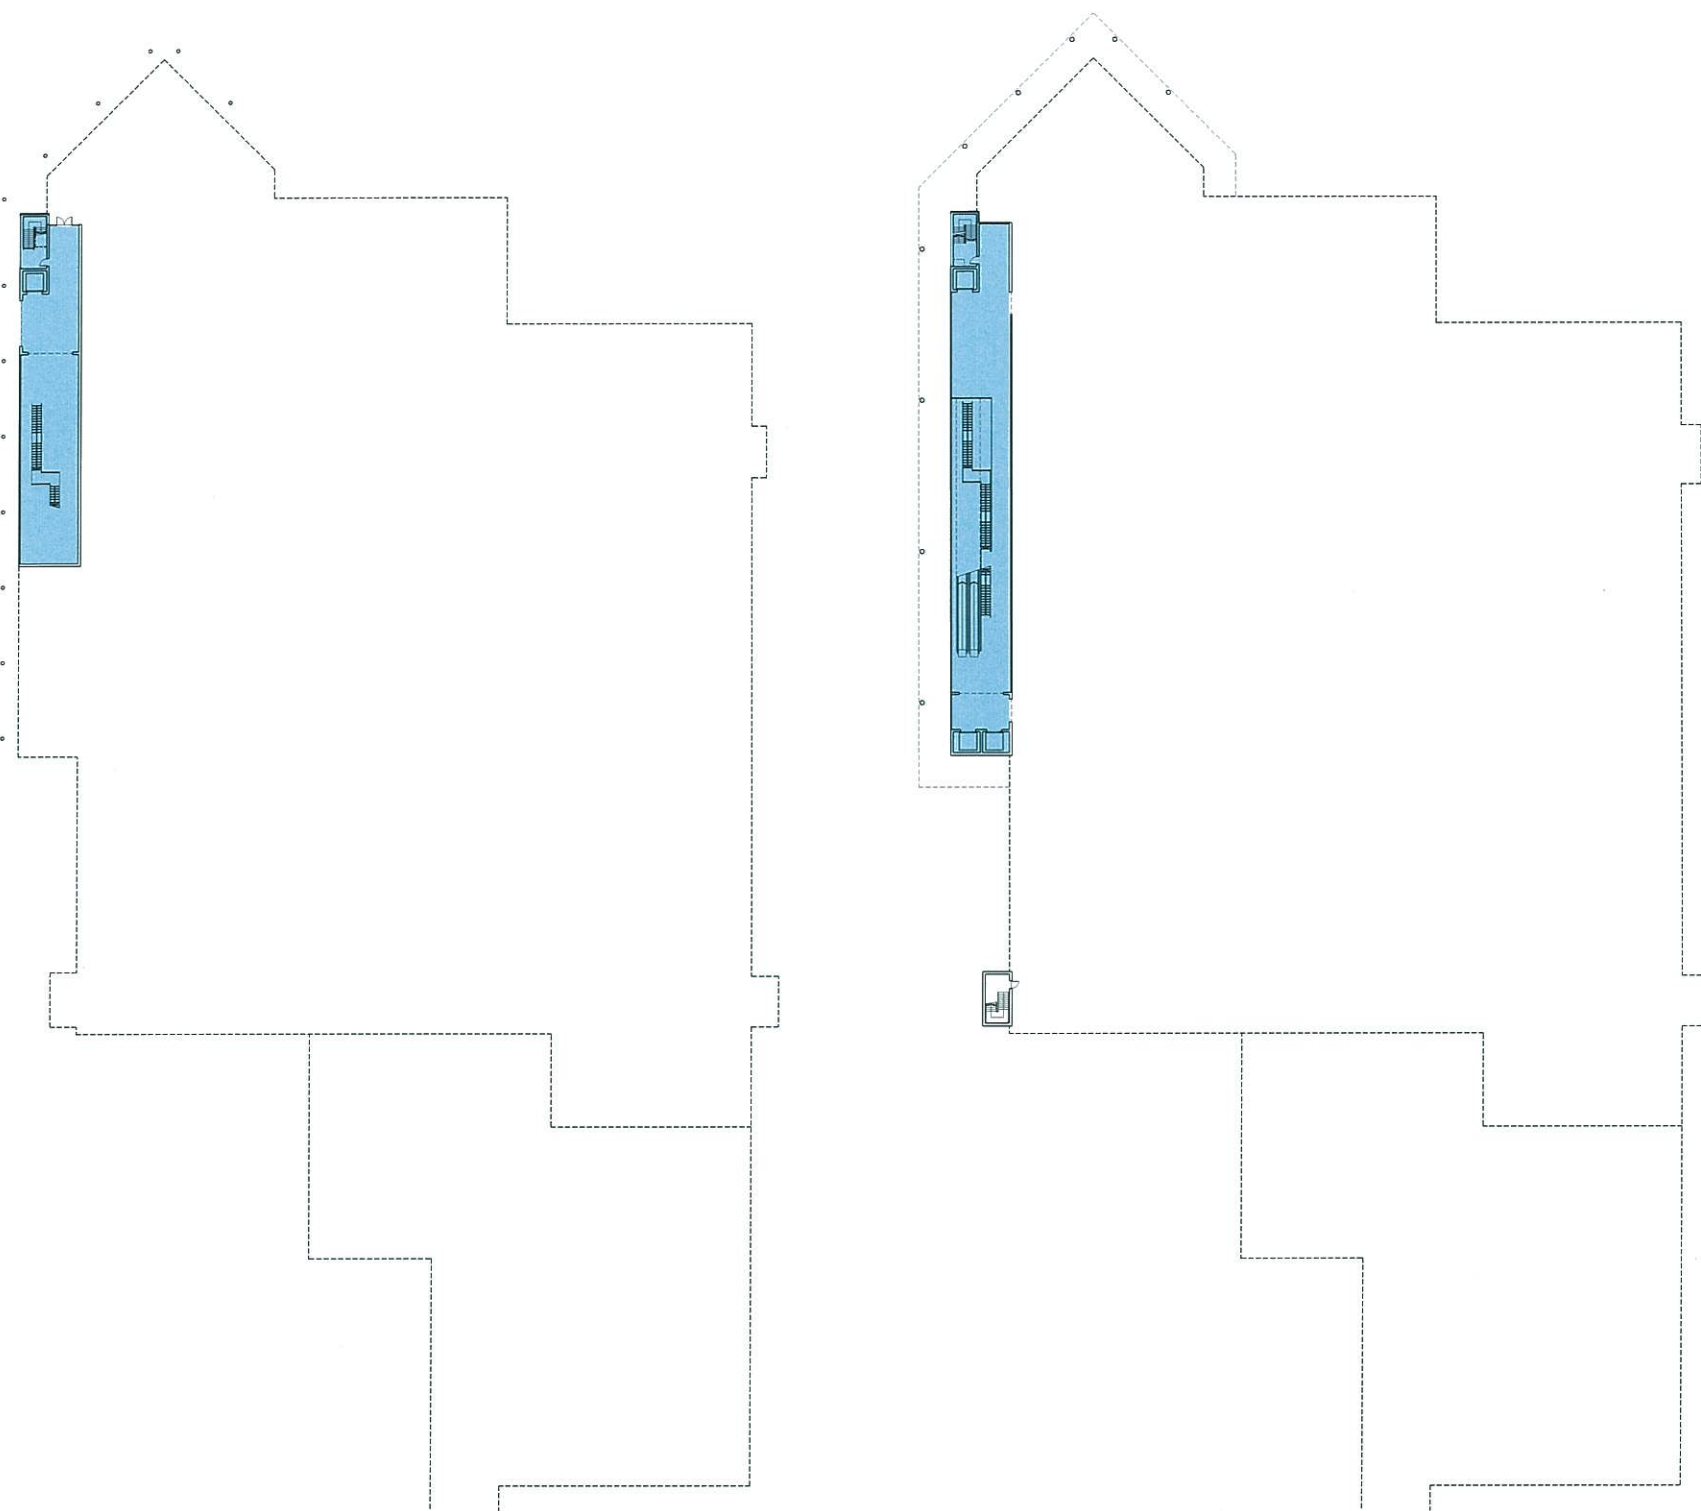

	Atrium	1434m ²	15435 sqft
	Cafe	315m ²	3391 sqft
	Food Store	8859m ²	95357 sqft
	Dot Com	242m ²	2605 sqft
	Cage Marshalling	314m ²	3380 sqft

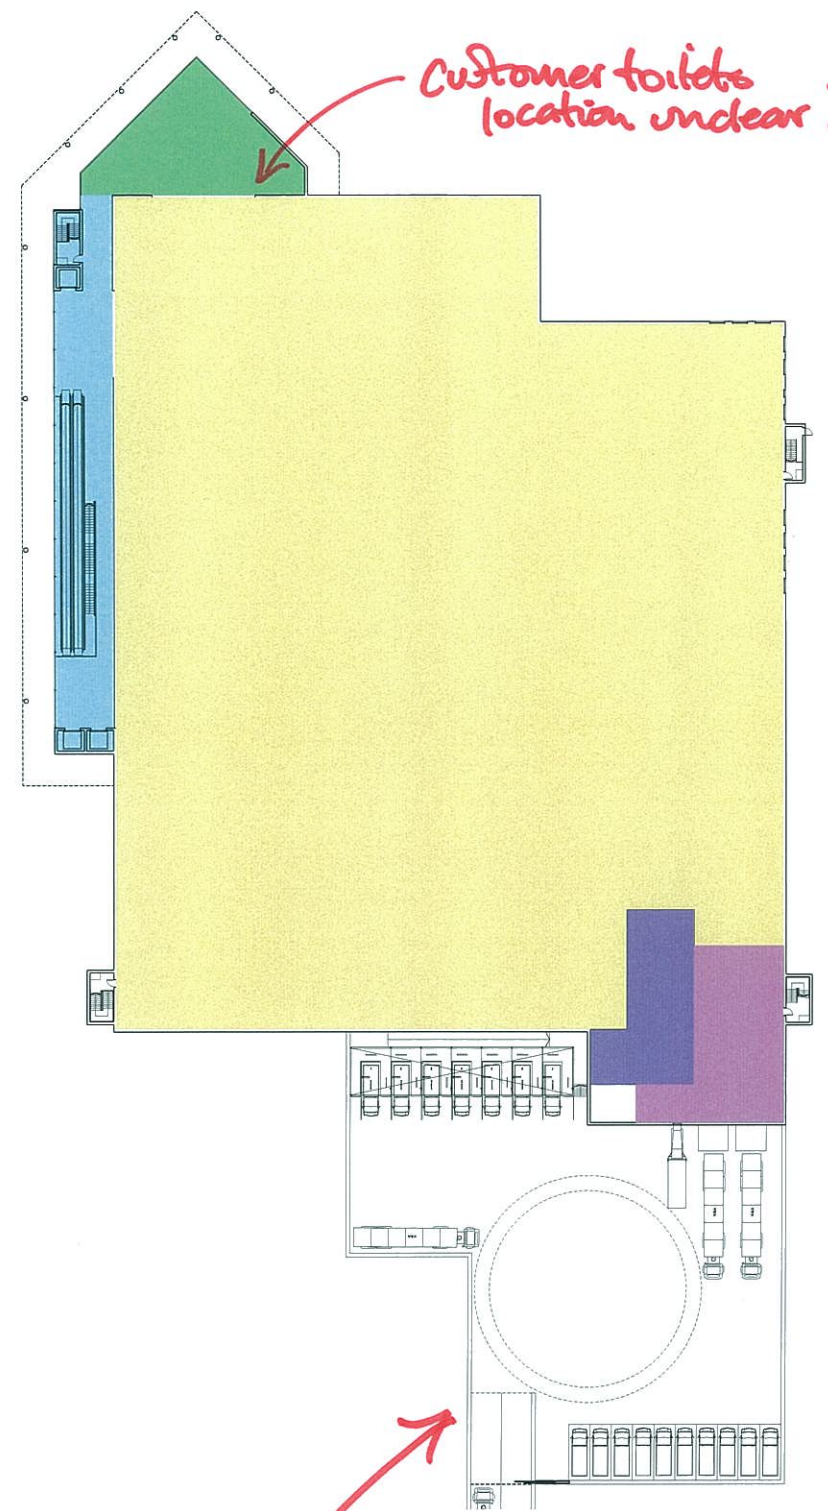

Layout of yard
inconsistent.

HCD Comments.
16/09/2013.

MICHAEL HYDE AND ASSOCIATES LIMITED
chartered architects




MANCHESTER
51 BARTON ARCADE
DEANSGATE
MANCHESTER, M2 2BJ
TEL 0161 834 1019
FAX 0161 834 4798
Manchester@MHA
architects.com

SHEFFIELD

ALLIANCE HOUSE
LEOPOLD STREET
SHEFFIELD, S1 2DY
TEL 0114 2759666
FAX 0114 2757751
Sheffield@MHA
architects.com

PROJECT TITLE		PROPOSED NEW FOOD STORE NEW STREET, BARNSELY	
DRAWING TITLE		PROPOSED AREAS	
DRAWN/CHECKED	DATE	SCALE	
MBD	NOV 2011	1:500 @ A1	
JOB No	DRAWING	REVISIONS	
1S15	2-004	B	

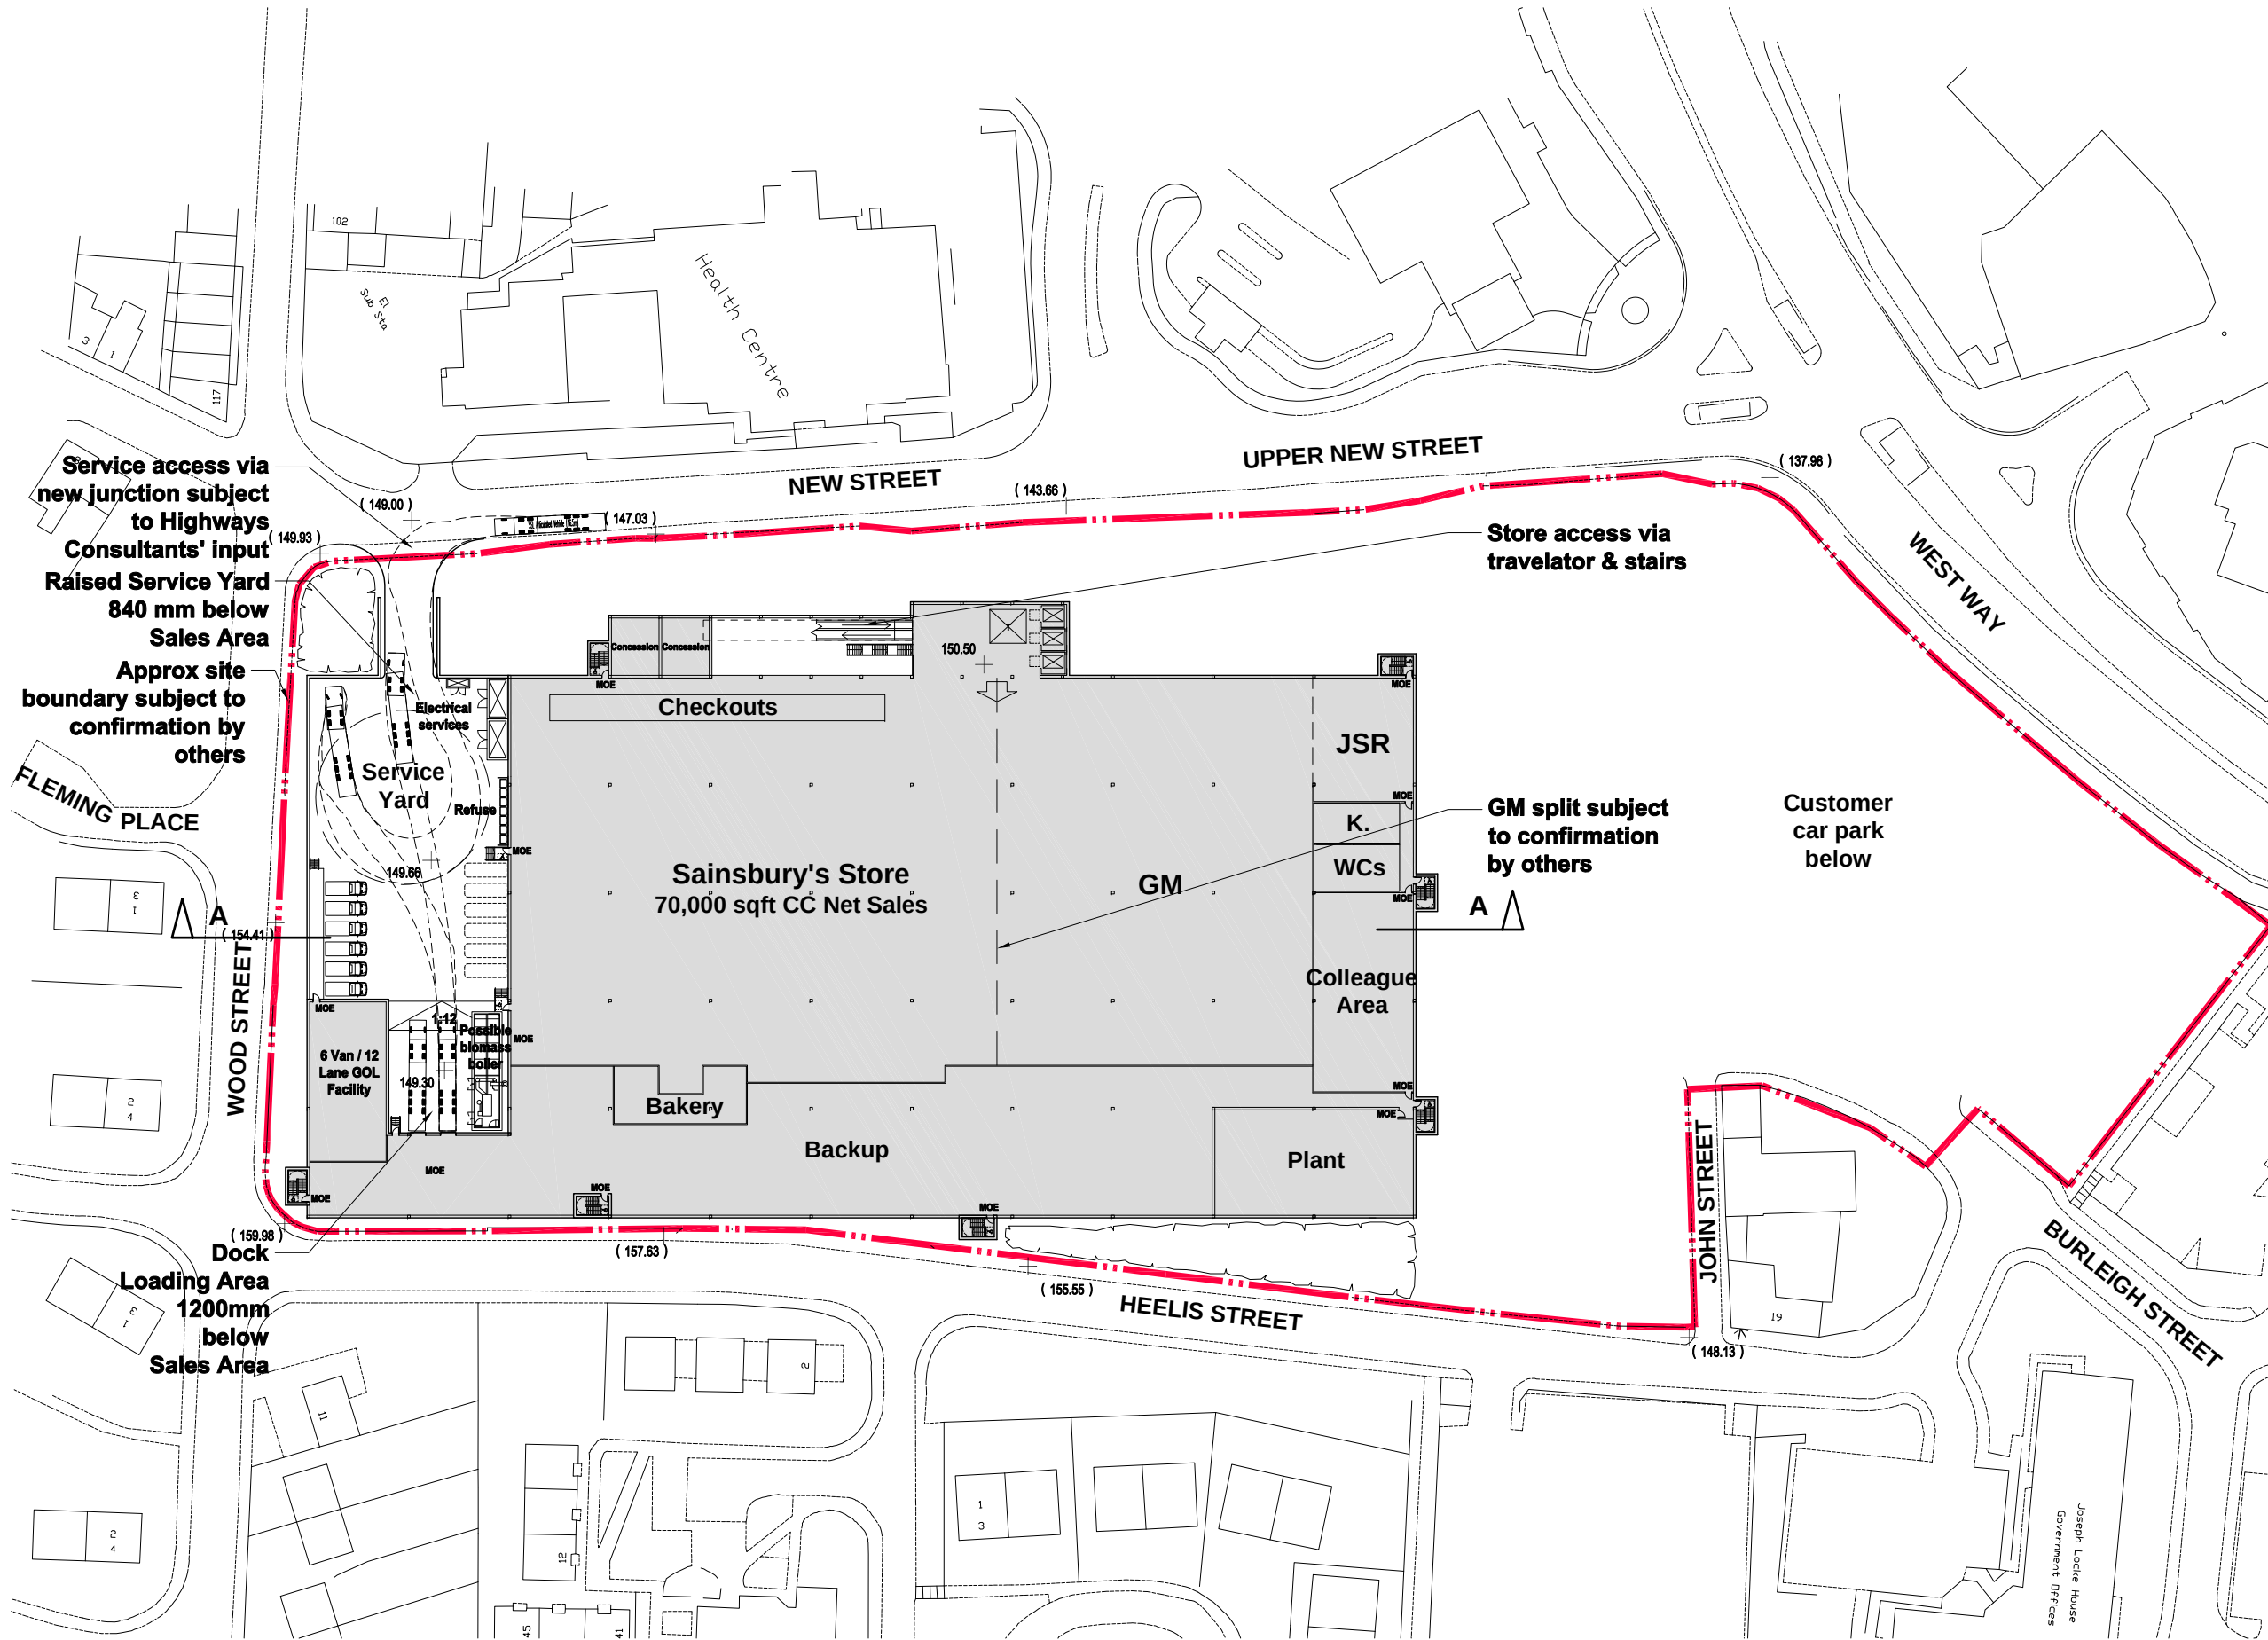

Do not scale from drawings.
All dimensions are in millimetres unless otherwise stated.
All dimensions to be verified on site before proceeding with the work.
Any discrepancies to be notified in writing to Architect immediately.

BARNSELEY

NETWORK PLAN SALES AREA REQUIREMENT 70k sq.ft.

SITE AREA 7.04 acres / 2.85 hectares
SITE YIELD (Net retail space (sq.ft.) / site acreage) 9.94 ksq.ft./acre

PROPOSED SAINSBURY'S AREAS

Gross Sales	(first)	75,423 sq.ft.	7,007 sq.m.
Net Sales (CC)	(first)	70,000 sq.ft.	6,503 sq.m.
Back Up Area	(first)	28,029 sq.ft.	2,604 sq.m.
Domestic	(first)	4,747 sq.ft.	441 sq.m.
Plantroom	(first)	4,973 sq.ft.	462 sq.m.
Lobby & Facilities	(gnd)	7,793 sq.ft.	724 sq.m.
Lobby & Facilities	(first)	5,199 sq.ft.	483 sq.m.
Delivery / Online	(first)	2,906 sq.ft.	270 sq.m.
Restaurant / Cafe	(first)	3,800 sq.ft.	353 sq.m.

Gross Internal	(gnd)	8,493 sq.ft.	789 sq.m.
Gross Internal	(first)	123,808 sq.ft.	11,502 sq.m.
Total Gross Internal Area (GIA)		132,300 sq.ft.	12,291 sq.m.

Total Gross External Area		133,840 sq.ft.	12,434 sq.m.
Gross External Building (GEB)		118,522 sq.ft.	11,011 sq.m.
(minus atrium, circulation and plant)			

GROSS SALES TO GEB 63.6%

FUTURE EXTENSION OPPORTUNITIES
Extendibility by mezzanine.

CAR PARKING

STANDARD PARKING + PARENT AND CHILD	507
DISABLED SPACES	32
TOTAL CAR PARKING	539
PARKING RATIO (GEB sq.m. / (standard + parent + child + comfort))	1:21.7

PPG 13 MAXIMUM STANDARDS
1 space / 14sq.m. Total Gross External Area 908 + 54 disabled

PFS PROPOSALS
Number of Pumps 6
Car Wash / Jet Wash Facilities Both

PROPOSED RETAIL AREAS
2 x 61m² concessions

HIGHWAYS PROPOSALS
Customer and service access via new junction on Eanam subject to Highways Consultants' input.

SERVICING
Servicing via raised service yard 840mm below sales level.

SUSTAINABILITY PROPOSALS
Possible biomass boiler. Further proposals to be confirmed.

Hadfield Cawkwell Davidson

17 Broomgrove Rd, Sheffield, S10 2LZ. T 0114 266 8181 F 0114 266 6246 www.hcd.co.uk
Architecture | Engineering | Interior Design | Masterplanning | Urban Design

DRAFT-Work In Progress

DRAWING
PROPOSED STORE PLAN

PROJECT
BARNSELEY, WEST WAY
NEW STORE FEASIBILITY

CLIENT
Sainsbury's
33 HOLBORN, LONDON, EC1N 2HT

DATE MAY 2011	DRAWN GLC	SCALE 1:1000	ORIGINAL A3
PROJECT NO. 2008-189	DRAWING NO. SK003	REVISION A	

PROJECT HEALTHCHECK & DESIGN ISSUES

Scheme subject to topographical survey.

Co-ordination with Highways Consultants **N**

Co-ordination with CAD (Retail Plan) **N**

Co-ordination with Structural Engineer **N**

Co-ordination with Services Engineer **N**

REVISION HISTORY

REV.	DESCRIPTION	DATE	BY
*	Initial issue.	10.05.2011	CMP
A	Updated to reflect new level information	16.09.2013	SR


REVISION HISTORY (continued)

REV.	DESCRIPTION	DATE	BY
------	-------------	------	----

Do not scale from drawings.
All dimensions are in millimetres unless otherwise stated.
All dimensions to be verified on site before proceeding with the work.
Any discrepancies to be notified in writing to Architect immediately.

BARNSELEY

Refer to SK003 for schedules.

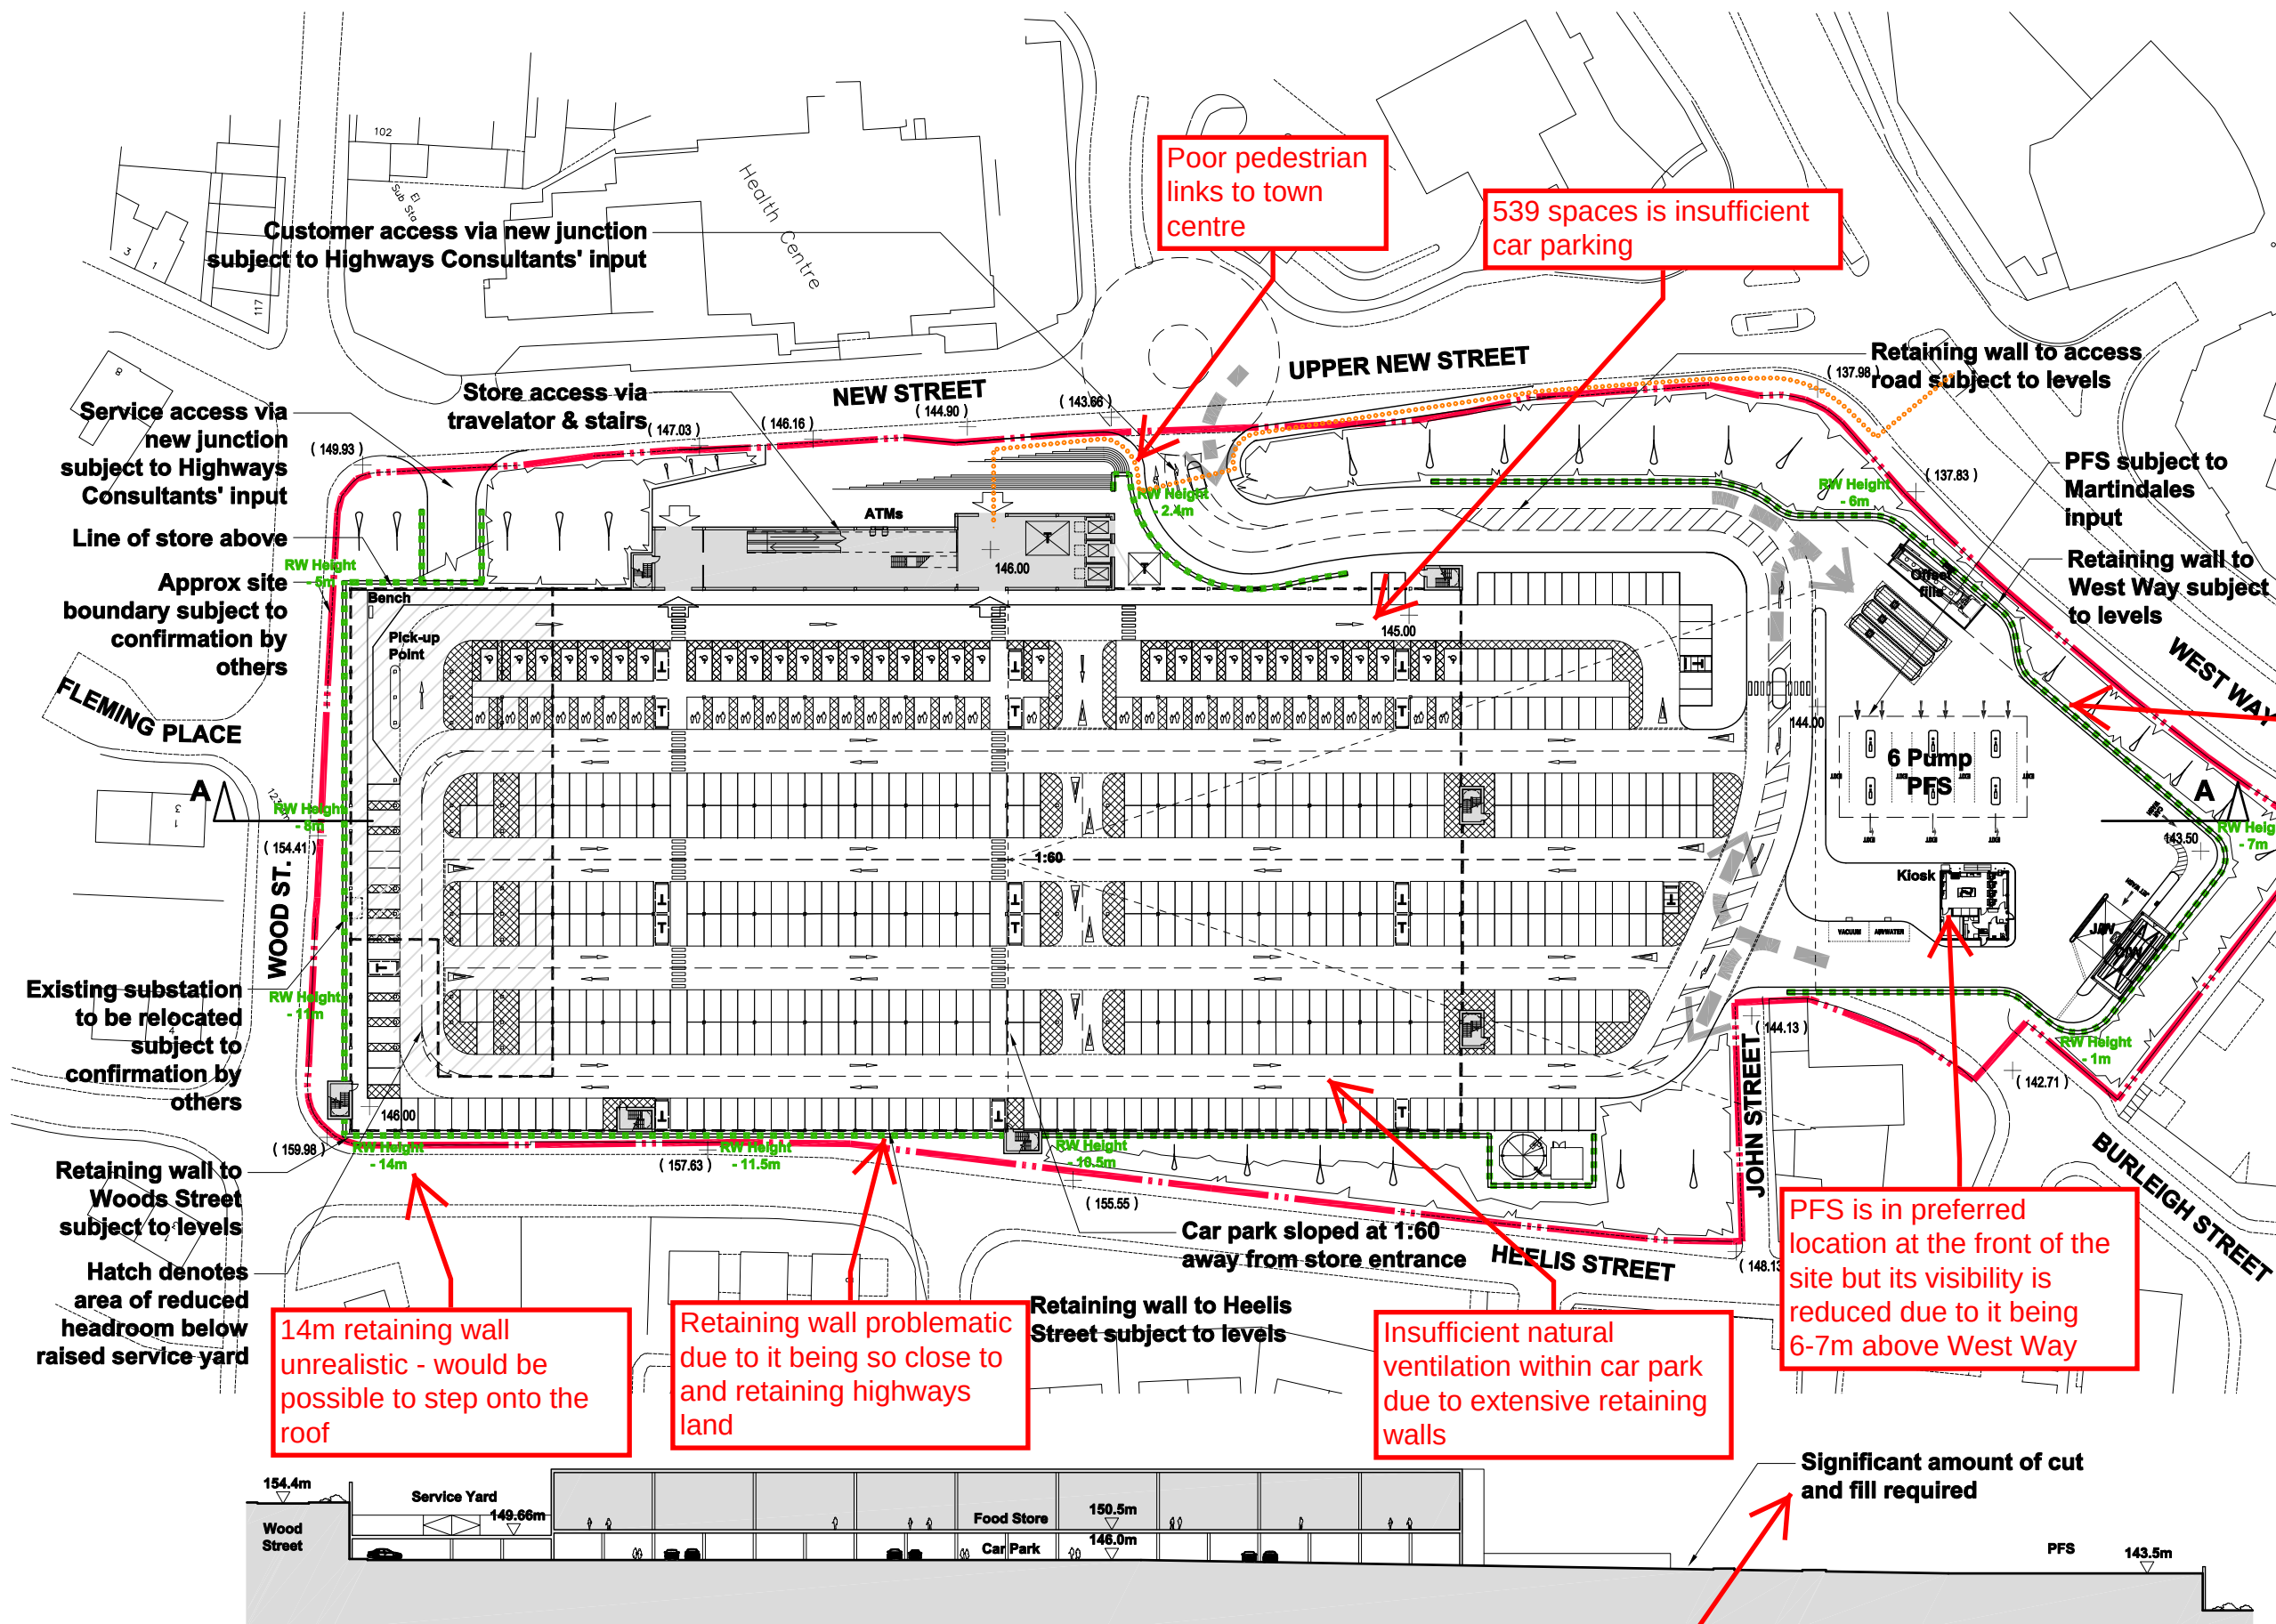

INDICATIVE SITE SECTION A-A

PROJECT HEALTHCHECK & DESIGN ISSUES

Scheme subject to topographical survey.


Co-ordination with
Highways Consultants **N**
Co-ordination with
CAD (Retail Plan) **N**
Co-ordination with
Structural Engineer **N**
Co-ordination with
Services Engineer **N**

REVISION HISTORY

REV.	DESCRIPTION	DATE	BY
1	Initial Issue	10.05.2011	CMP
A	Updated to reflect new level information	16.09.2013	SR

REVISION HISTORY (continued)

REV.	DESCRIPTION	DATE	BY
1	Initial Issue	10.05.2011	CMP
A	Updated to reflect new level information	16.09.2013	SR

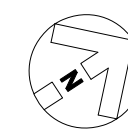

0 25 50 m
1:1000

Significant cut and fill required to achieve a workable site

Hadfield Cawkwell Davidson

17 Broomgrove Rd, Sheffield, S10 2LZ. T 0114 266 8181 F 0114 266 6246 www.hcd.co.uk
Architecture | Engineering | Interior Design | Masterplanning | Urban Design

DRAFT-Work In Progress

DRAWING
PROPOSED SITE PLAN

PROJECT
BARNSELEY, WEST WAY
NEW STORE FEASIBILITY

CLIENT
Sainsbury's
33 HOLBORN, LONDON, EC1N 2HT

DATE MAY 2011	DRAWN GLC	SCALE 1:1000	ORIGINAL A3
PROJECT NO. 2008-189	DRAWING NO. SK002	REVISION A	