


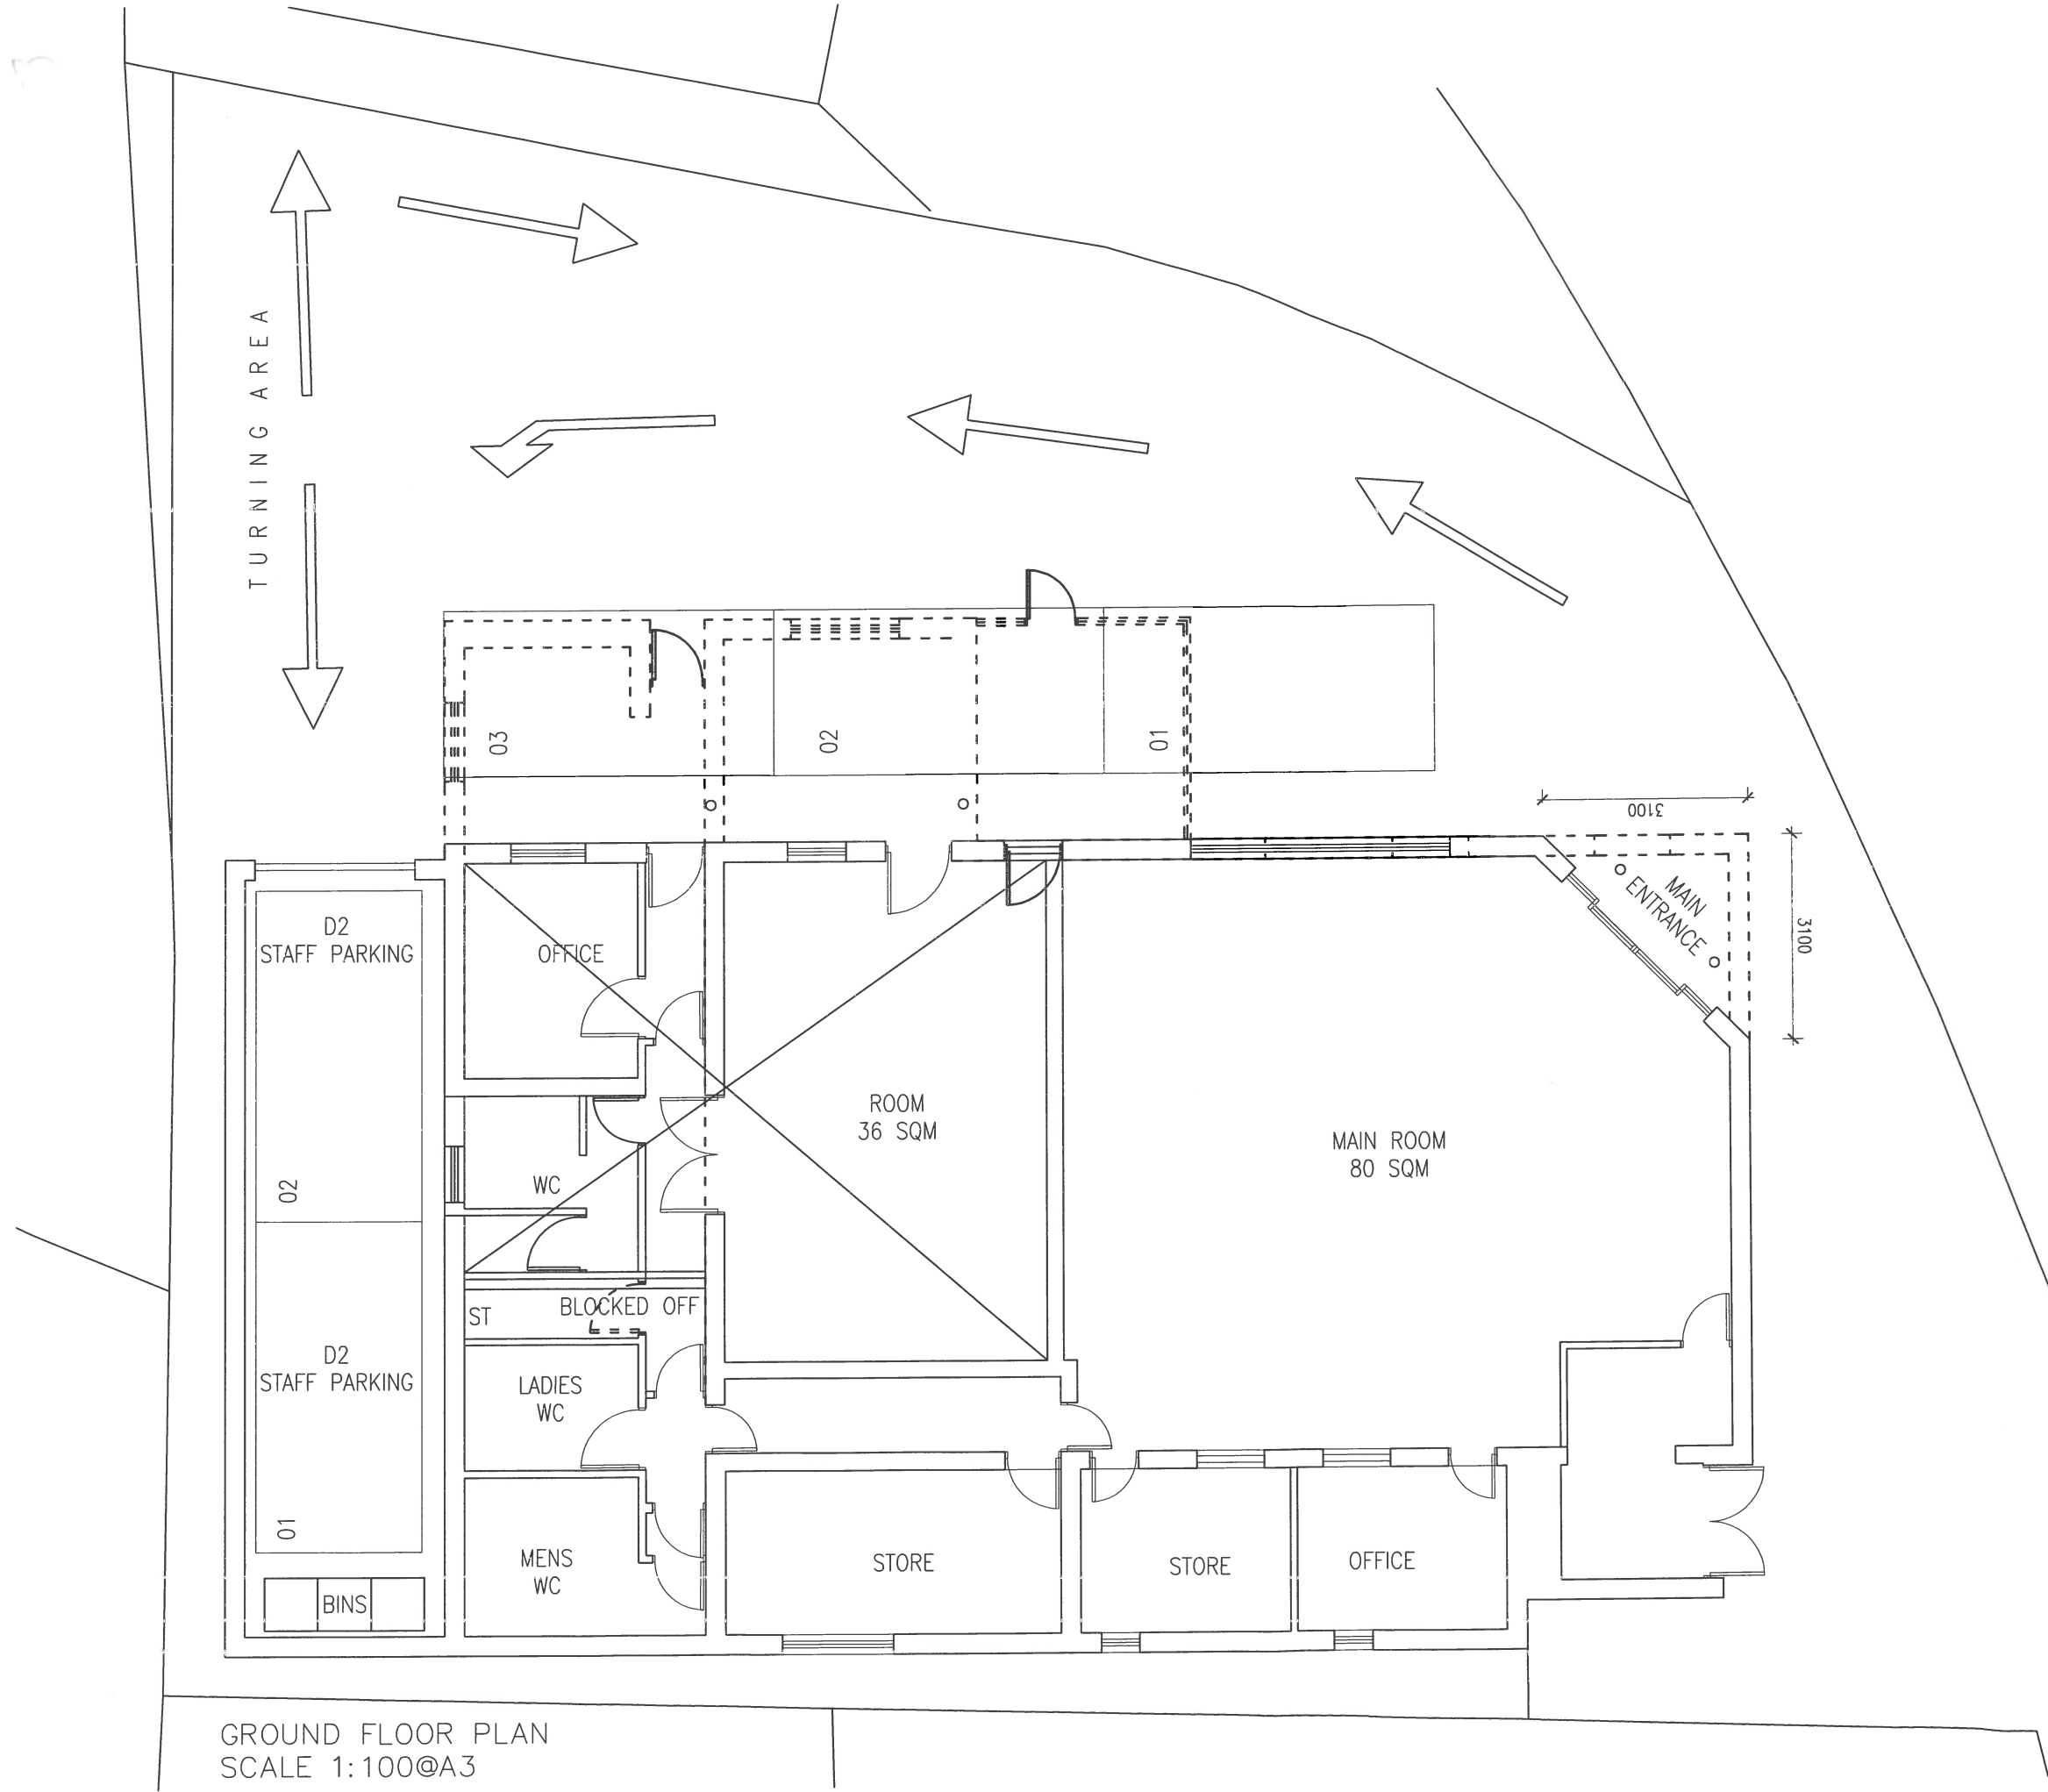

Revision	-	date drawn	10/03/2018	Drawn By	AMA
Comments FIRST ISSUE					
Revision	A	date drawn	13/03/2018	Drawn By	AMA
Comments FIRST ISSUE					
Revision	B	date drawn	09/07/2018	Drawn By	AMA
Comments 150SQM INDICIATED INCLUDING ANCILLARY SPACES. OTHER ROOMS BLOCKED OFF FROM RETAIL.					

BROS PROP LTD

client

MENCAP CENTRE, BURTON
ROAD, MONK BRETTON,
BARNSELEY S71 2JS

project

PROPOSED GROUND FLOOR PLAN

title

A18-121/05

drawing no

10/03/2018

date drawn

revision

B

scale

1:100@A3

RIBA

Chartered Practice

18 Mylor Road
Sheffield
S11 7PF

Telephone +44 (0) 114 263 1762

SPACE

studio