




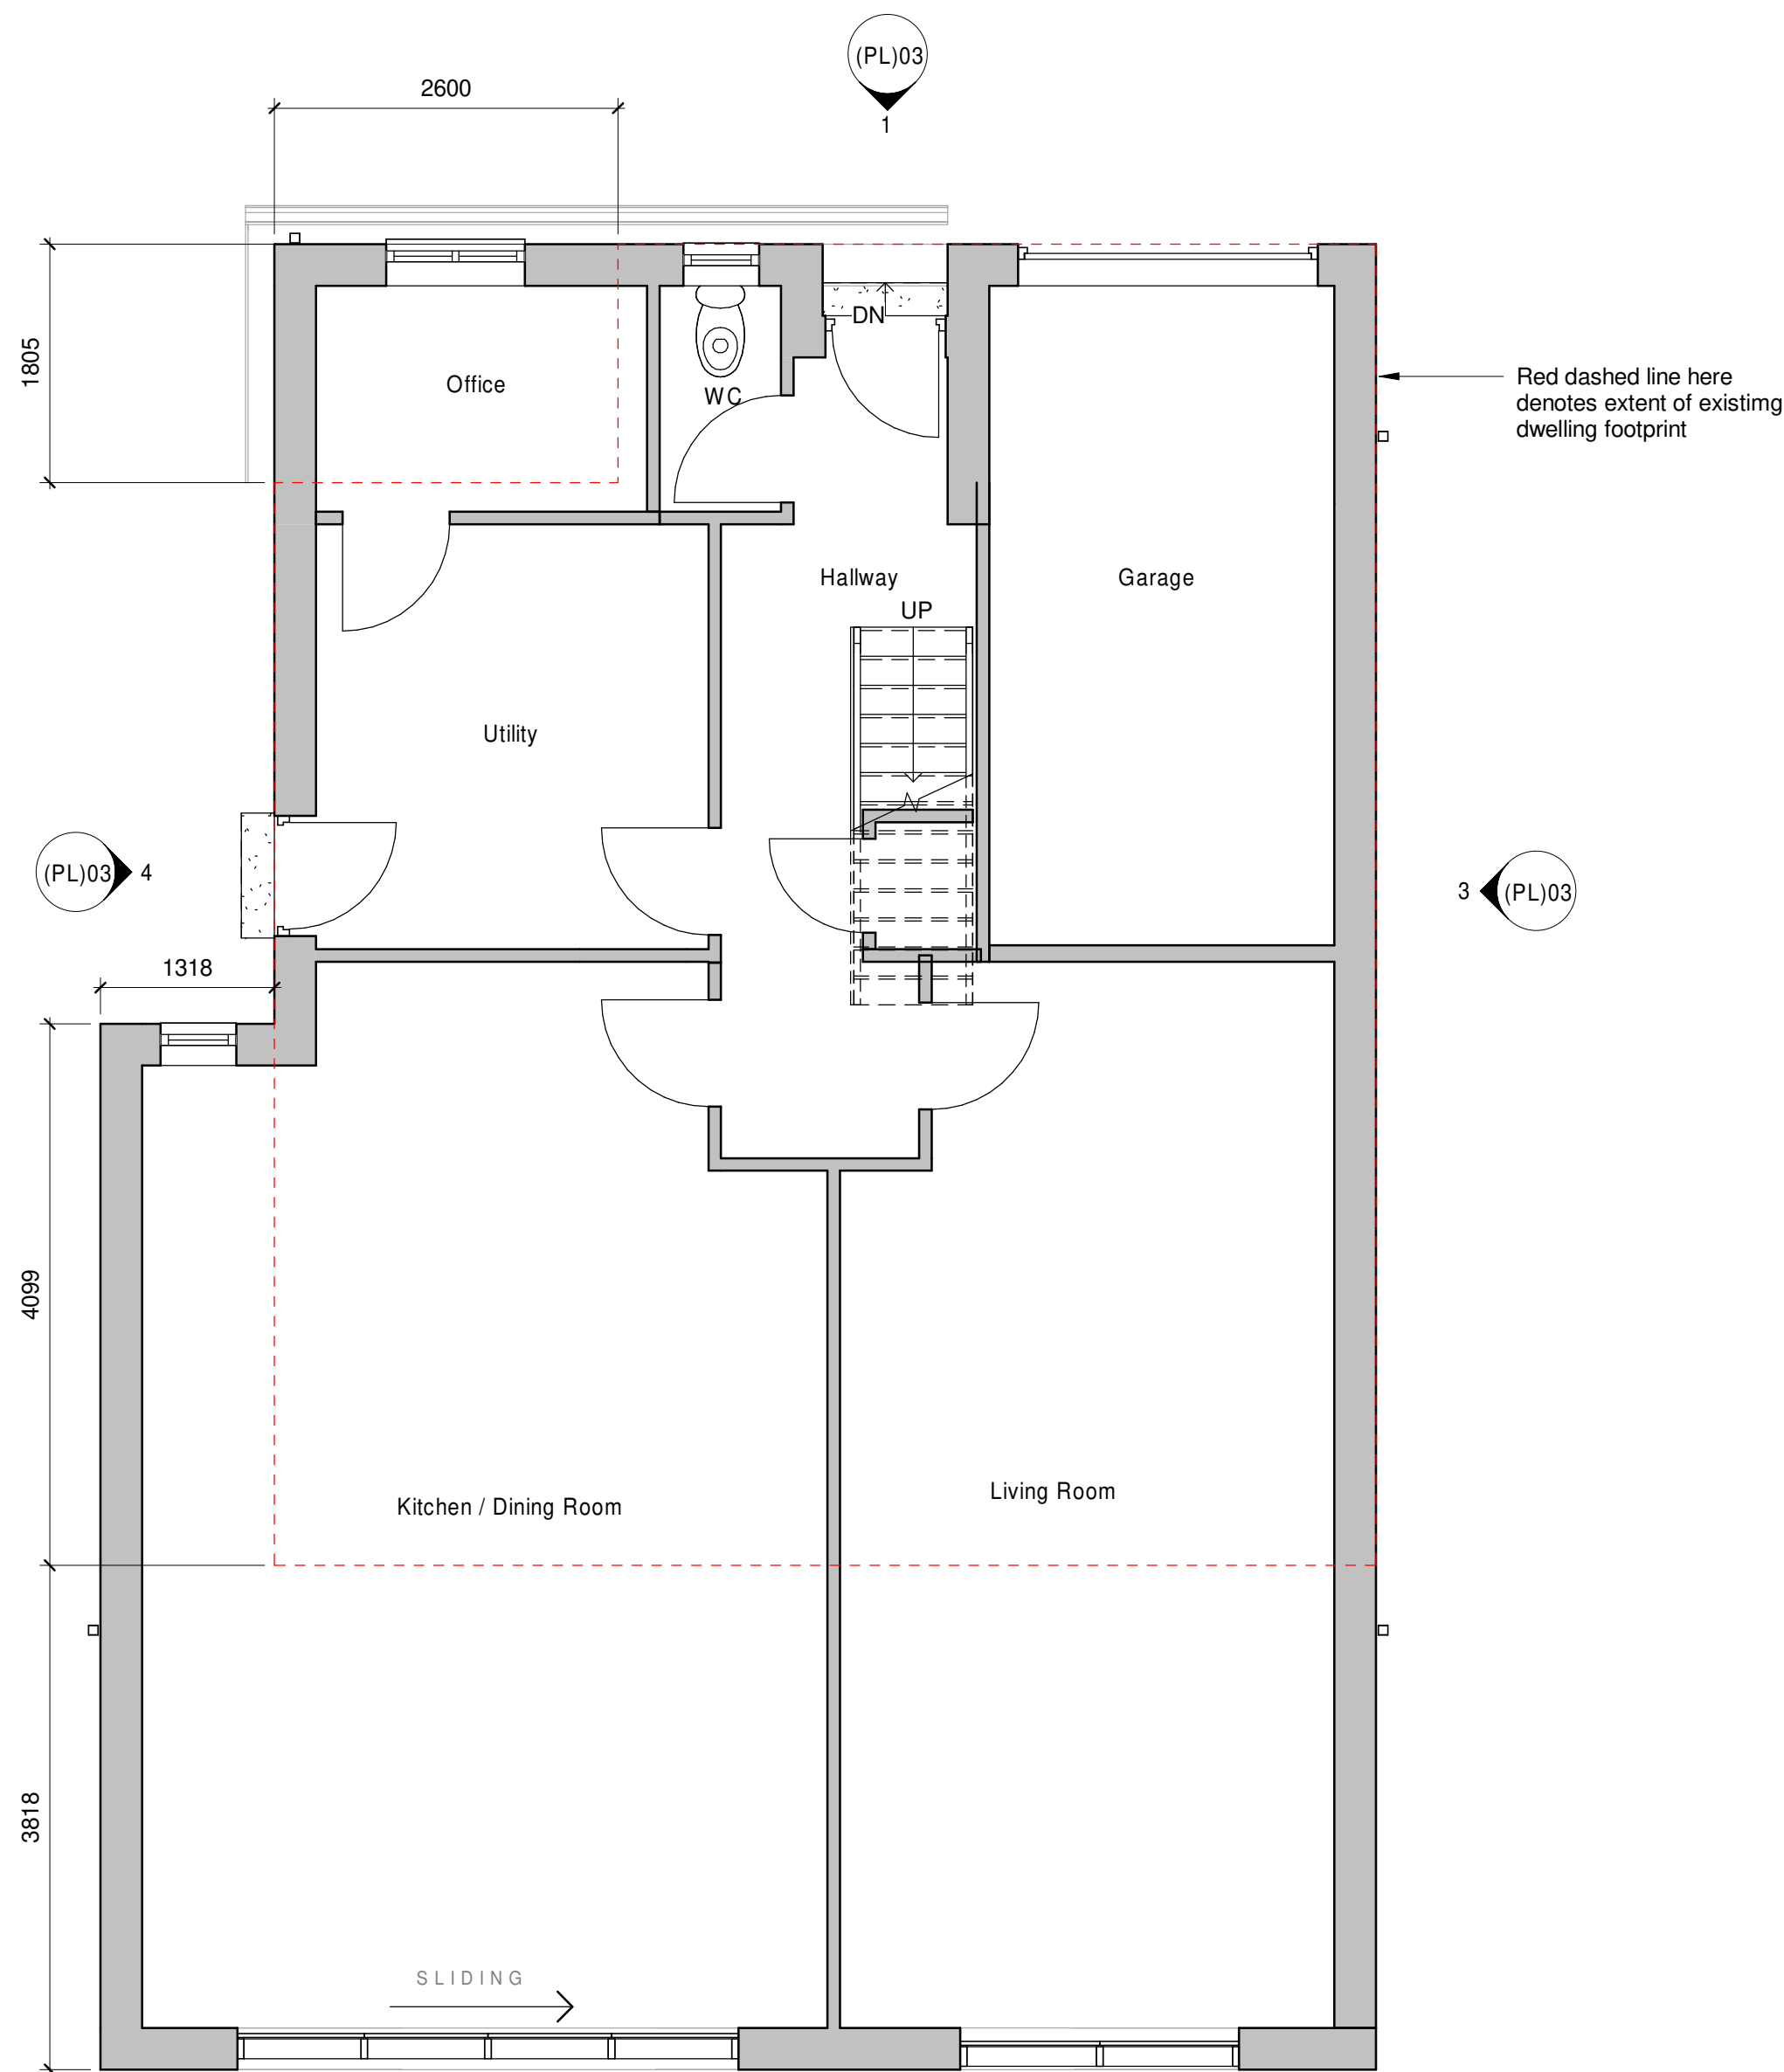


1 PROPOSED - GROUND FLOOR PLAN
1 : 50

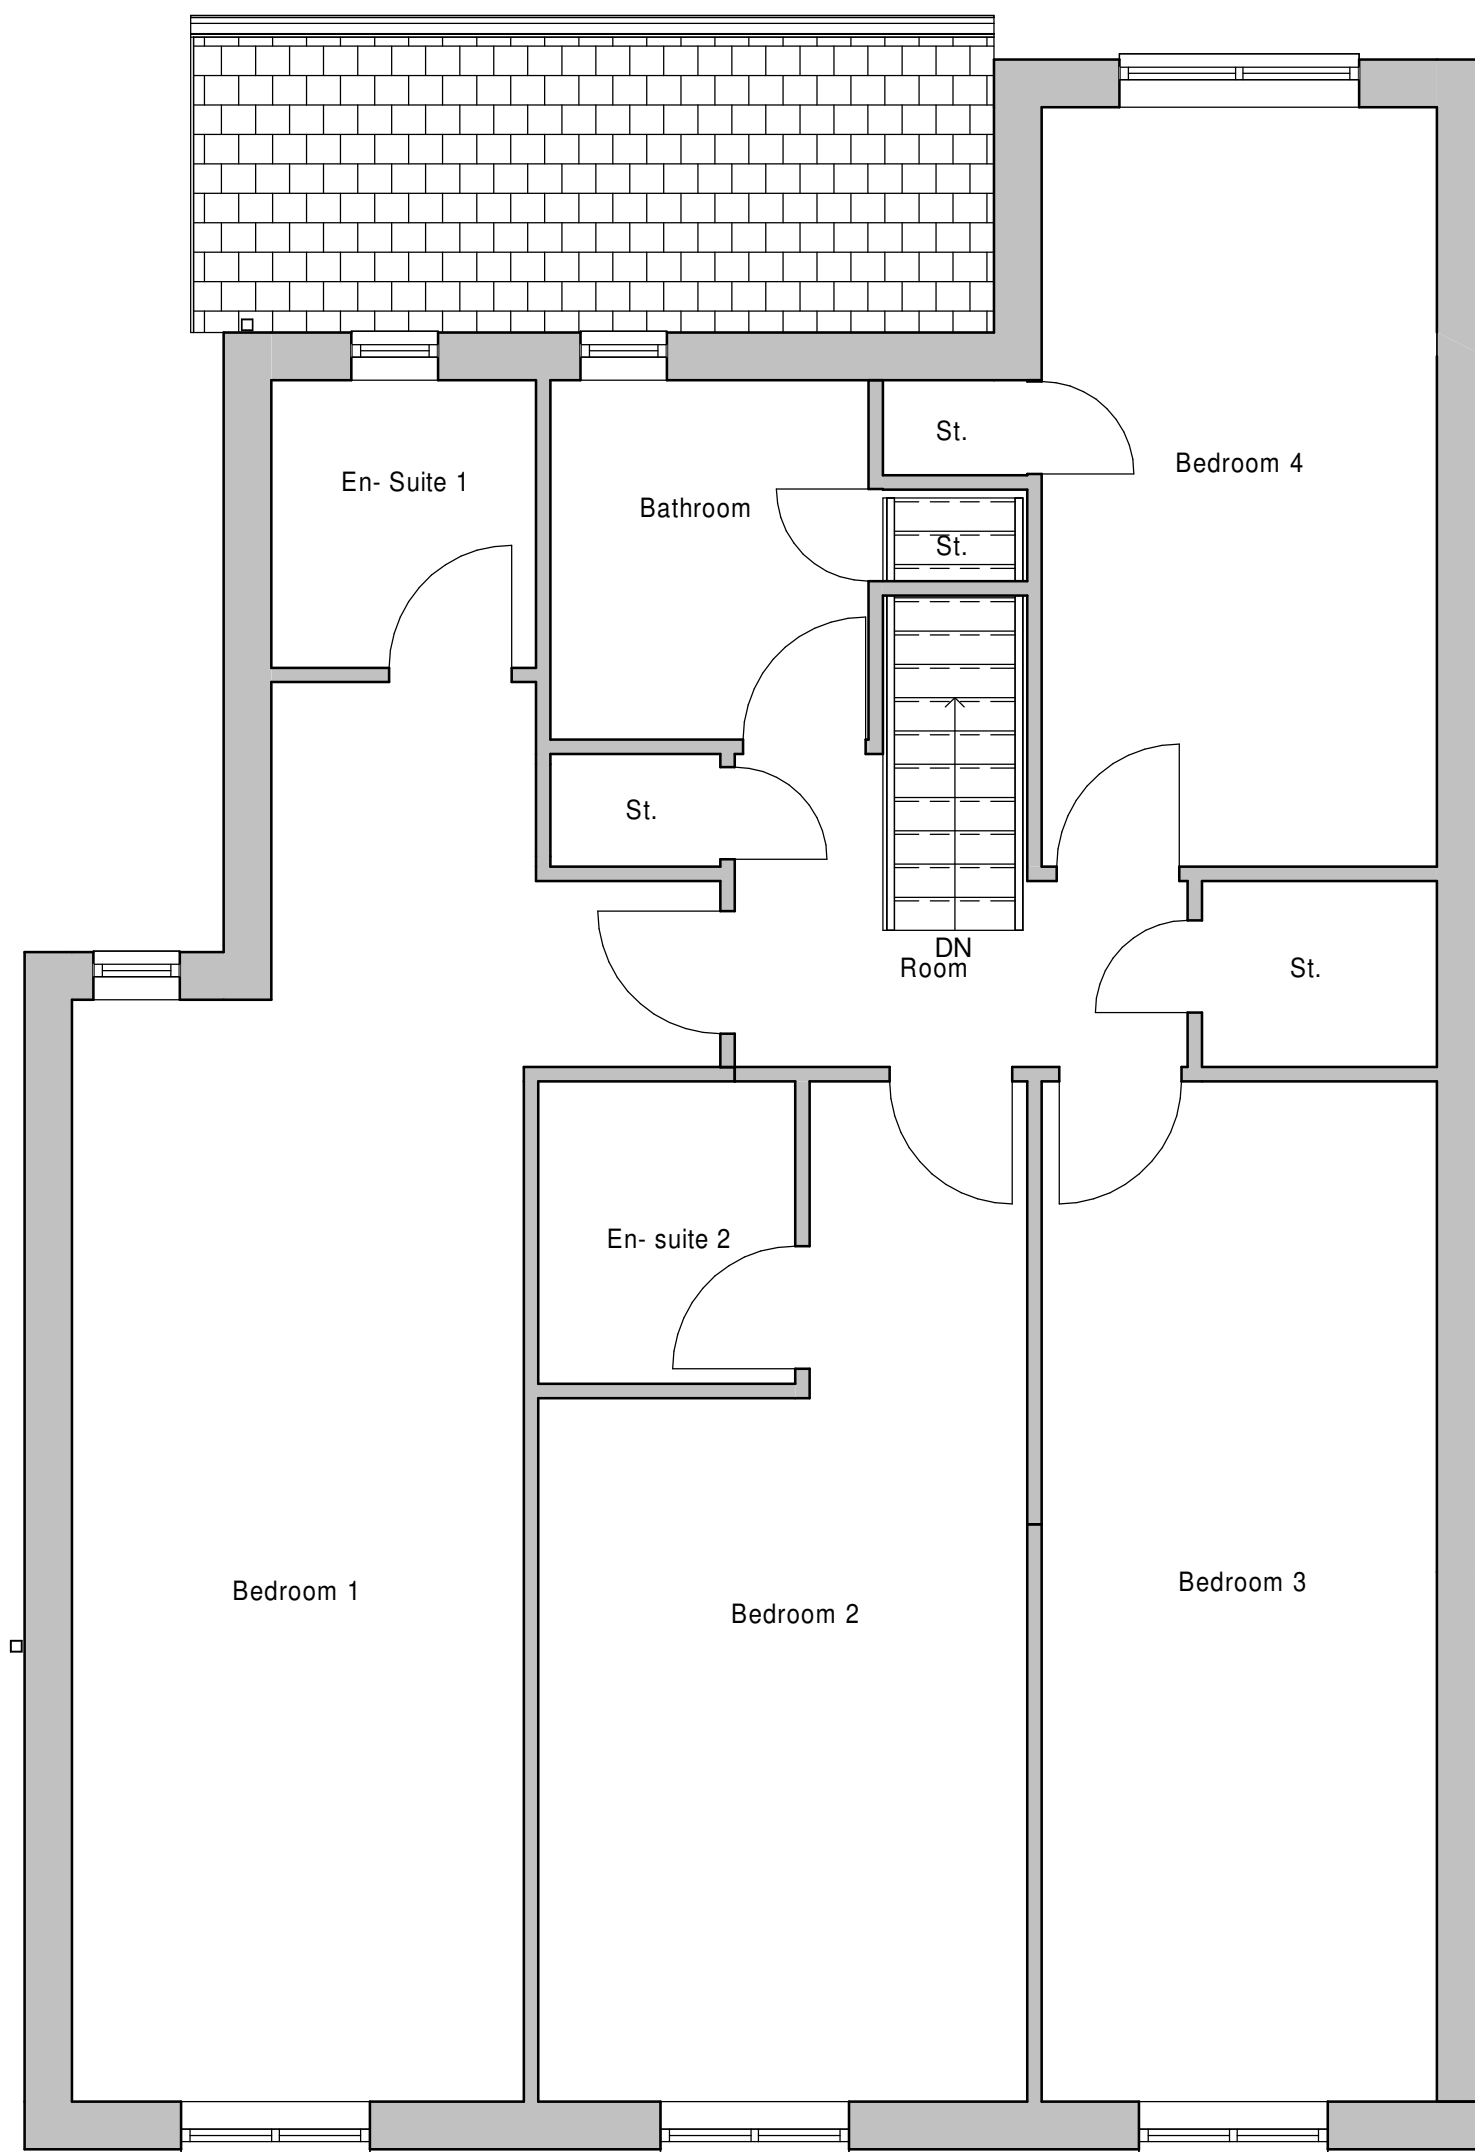

2 PROPOSED - FIRST FLOOR PLAN
1 : 50

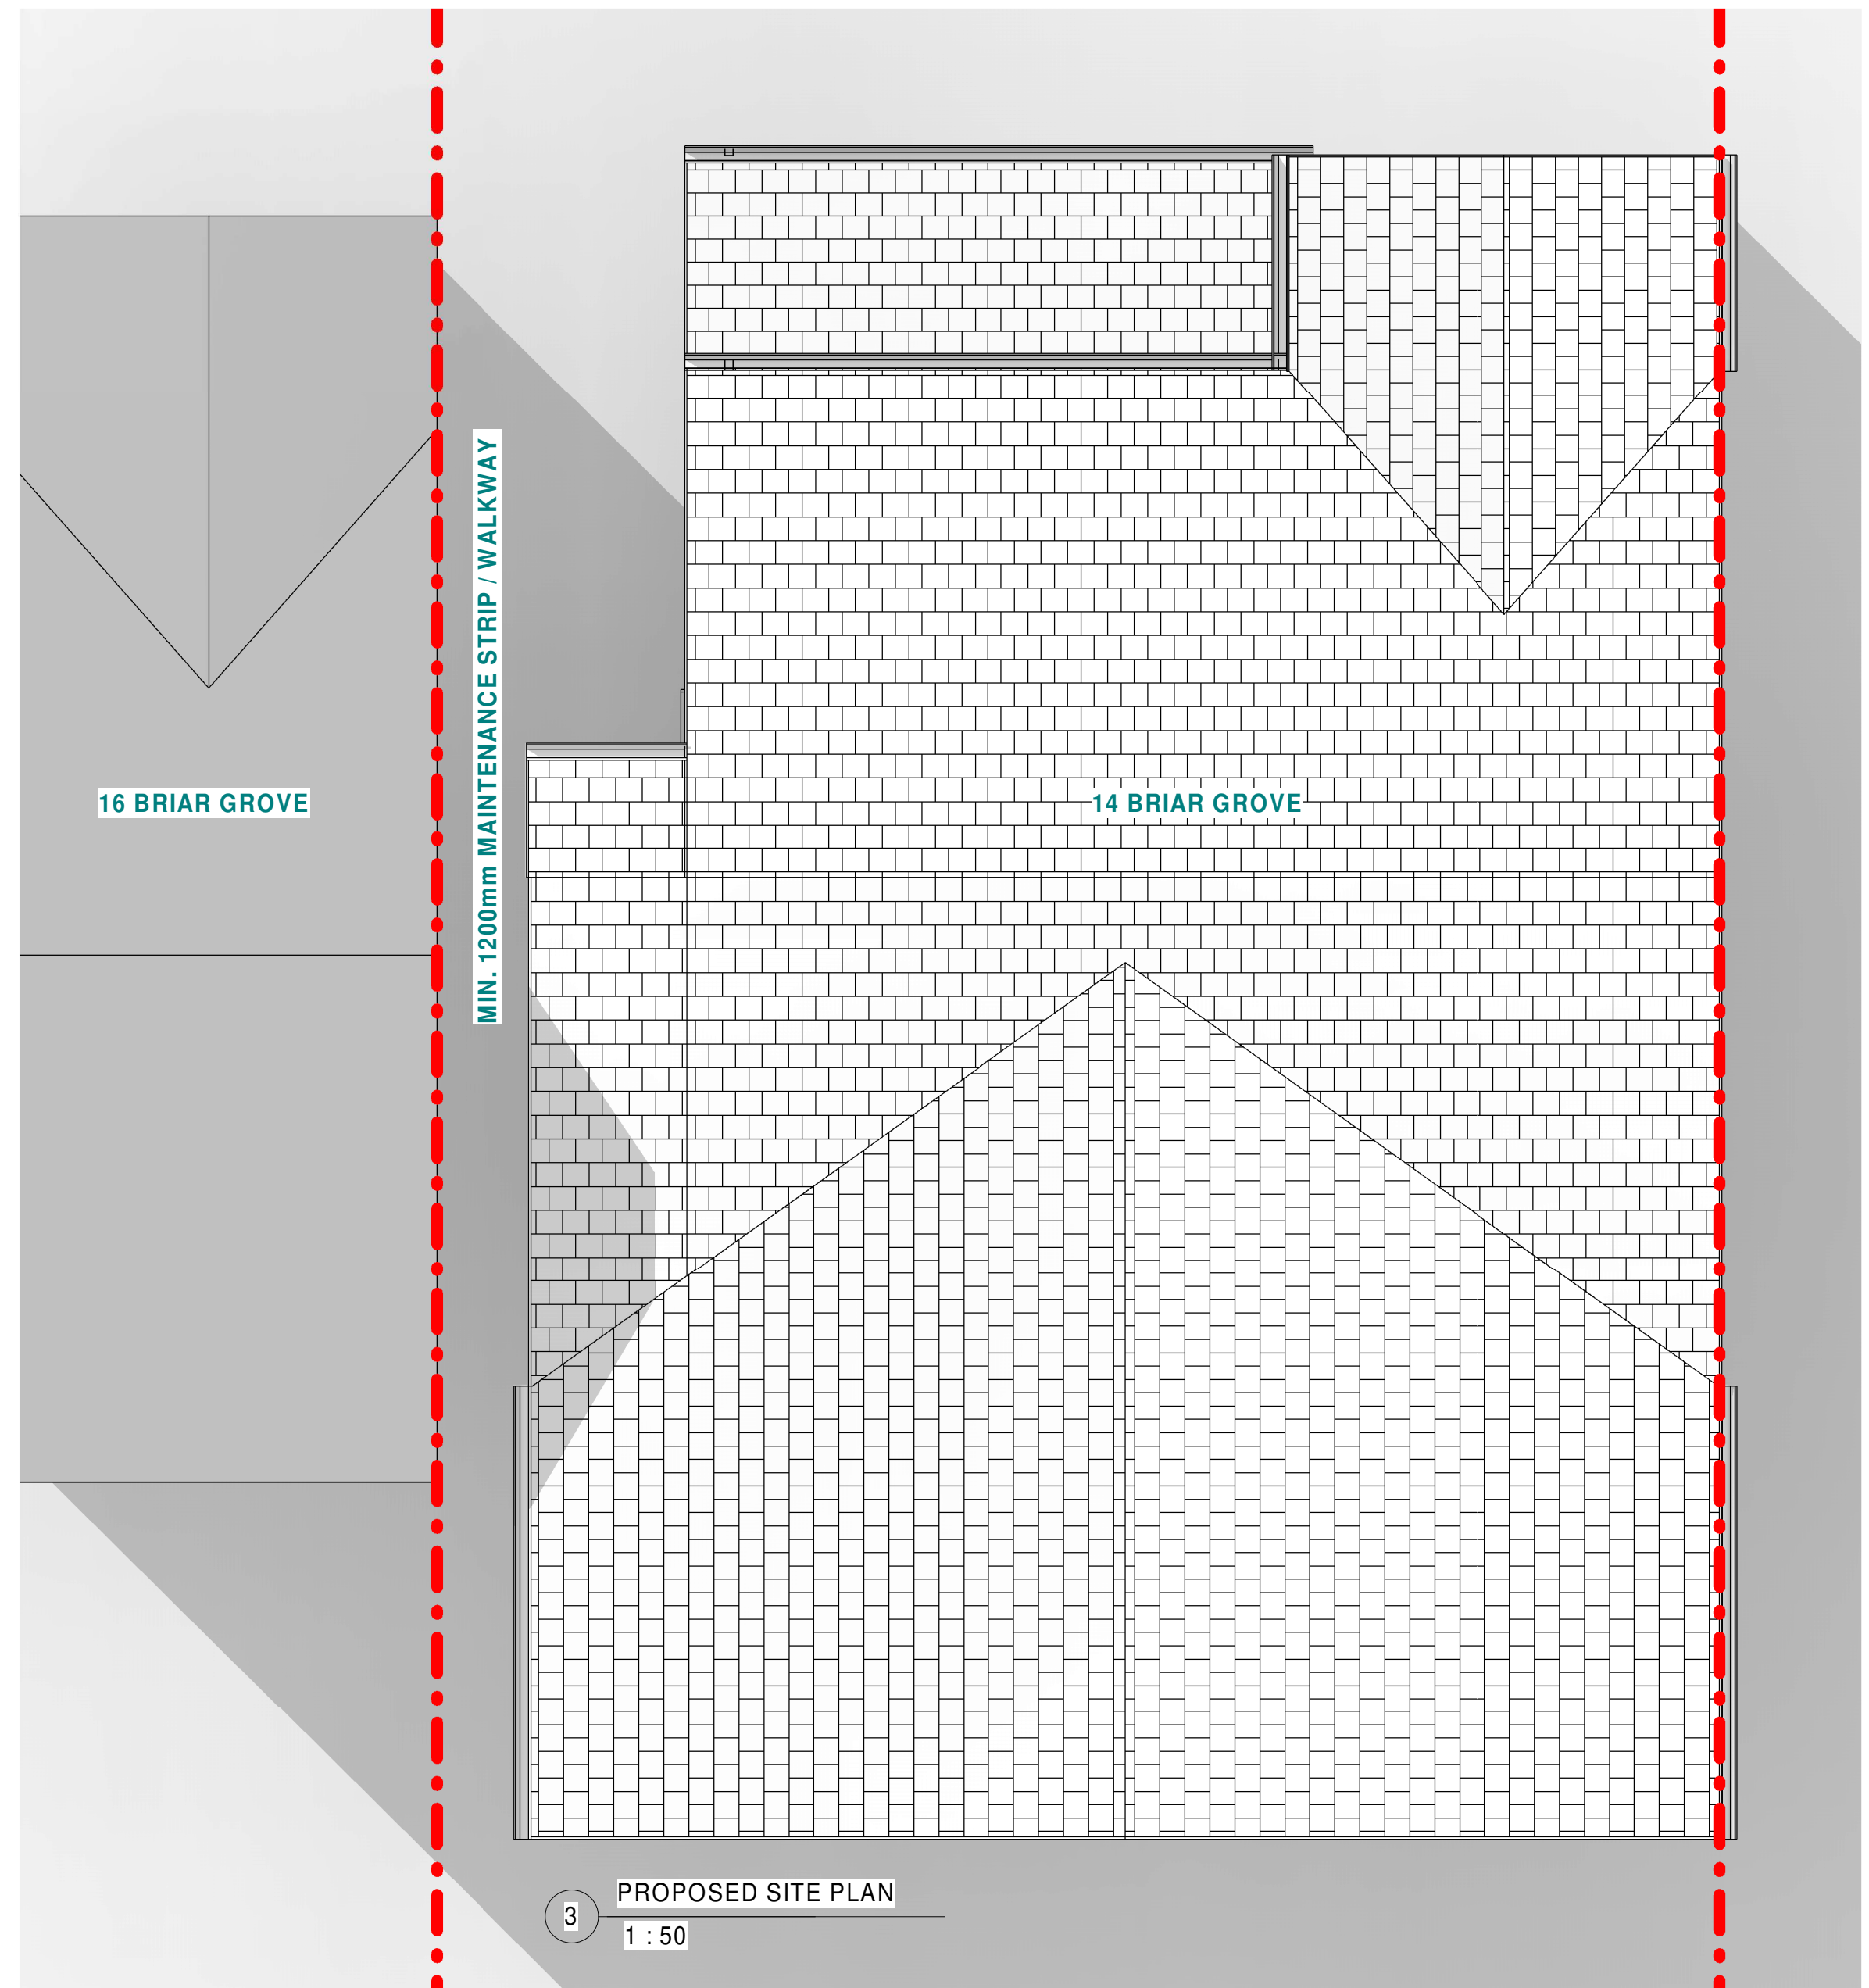


3 PROPOSED SITE PLAN
1 : 50

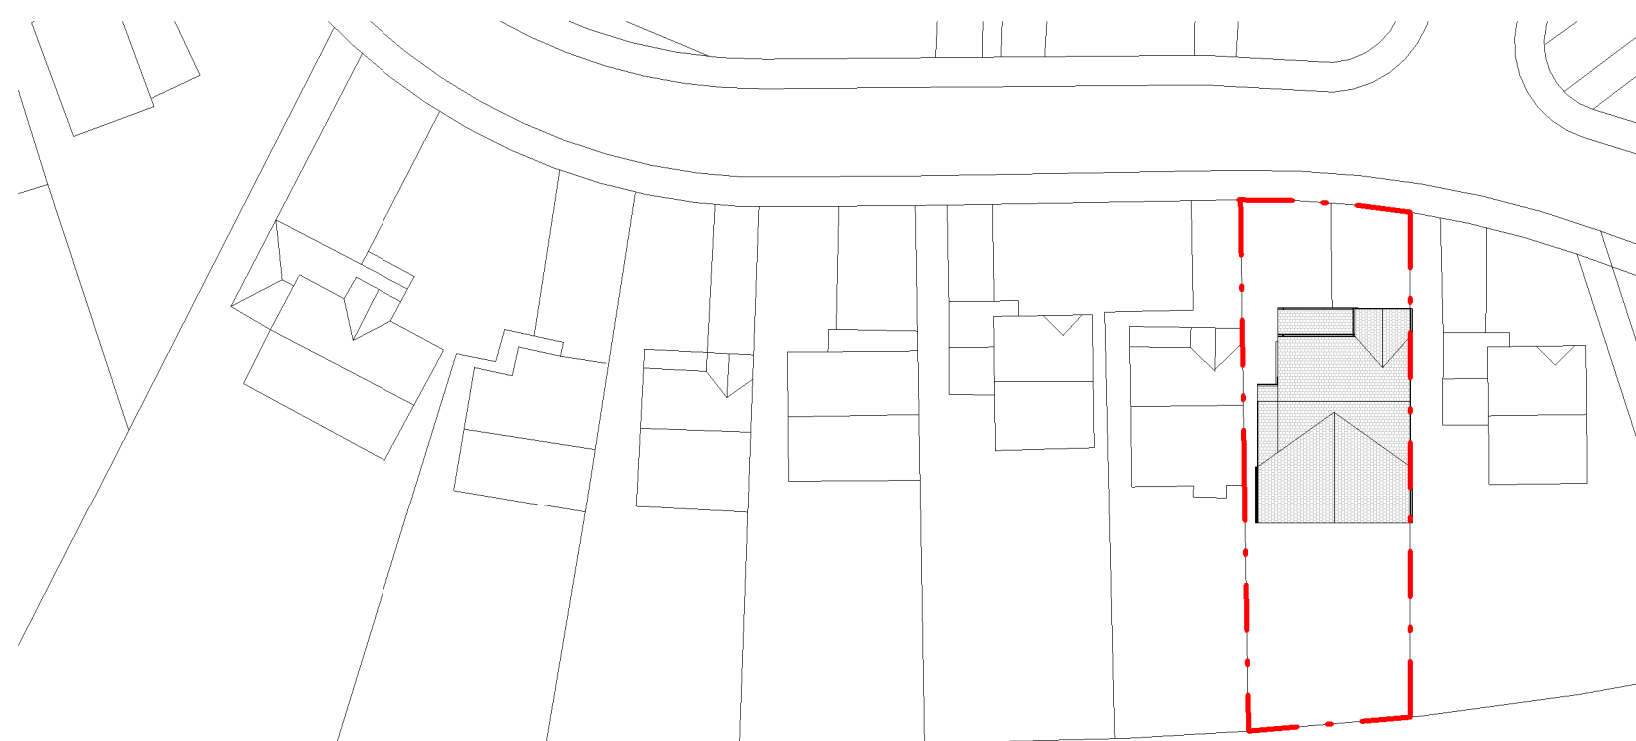

4 PROPOSED SITE BLOCK PLAN
1 : 500

--- LINE INDICATED AS THUS
DENOTES SITE BOUNDARY

 

Scale 1 : 50

JOB NAME
MR & MRS KELLAWAY
14 BRIAR GROVE
PENNISTONE, SHEFFIELD, S36
6UJ
DRAWING TITLE
PROPOSED PLANS

STATUS
PLANNING
SCALE @ SIZE
1:50@ A1

DATE
OCT 20
SHEET BY
DG
CHECKED BY
DG

JOB NO. 20-01
DRAWING NO. GAD-A-(PL)02
REV

GAD
Garrett Architectural Design
T: 07908223253
E: dhlgarnett@hotmail.co.uk