


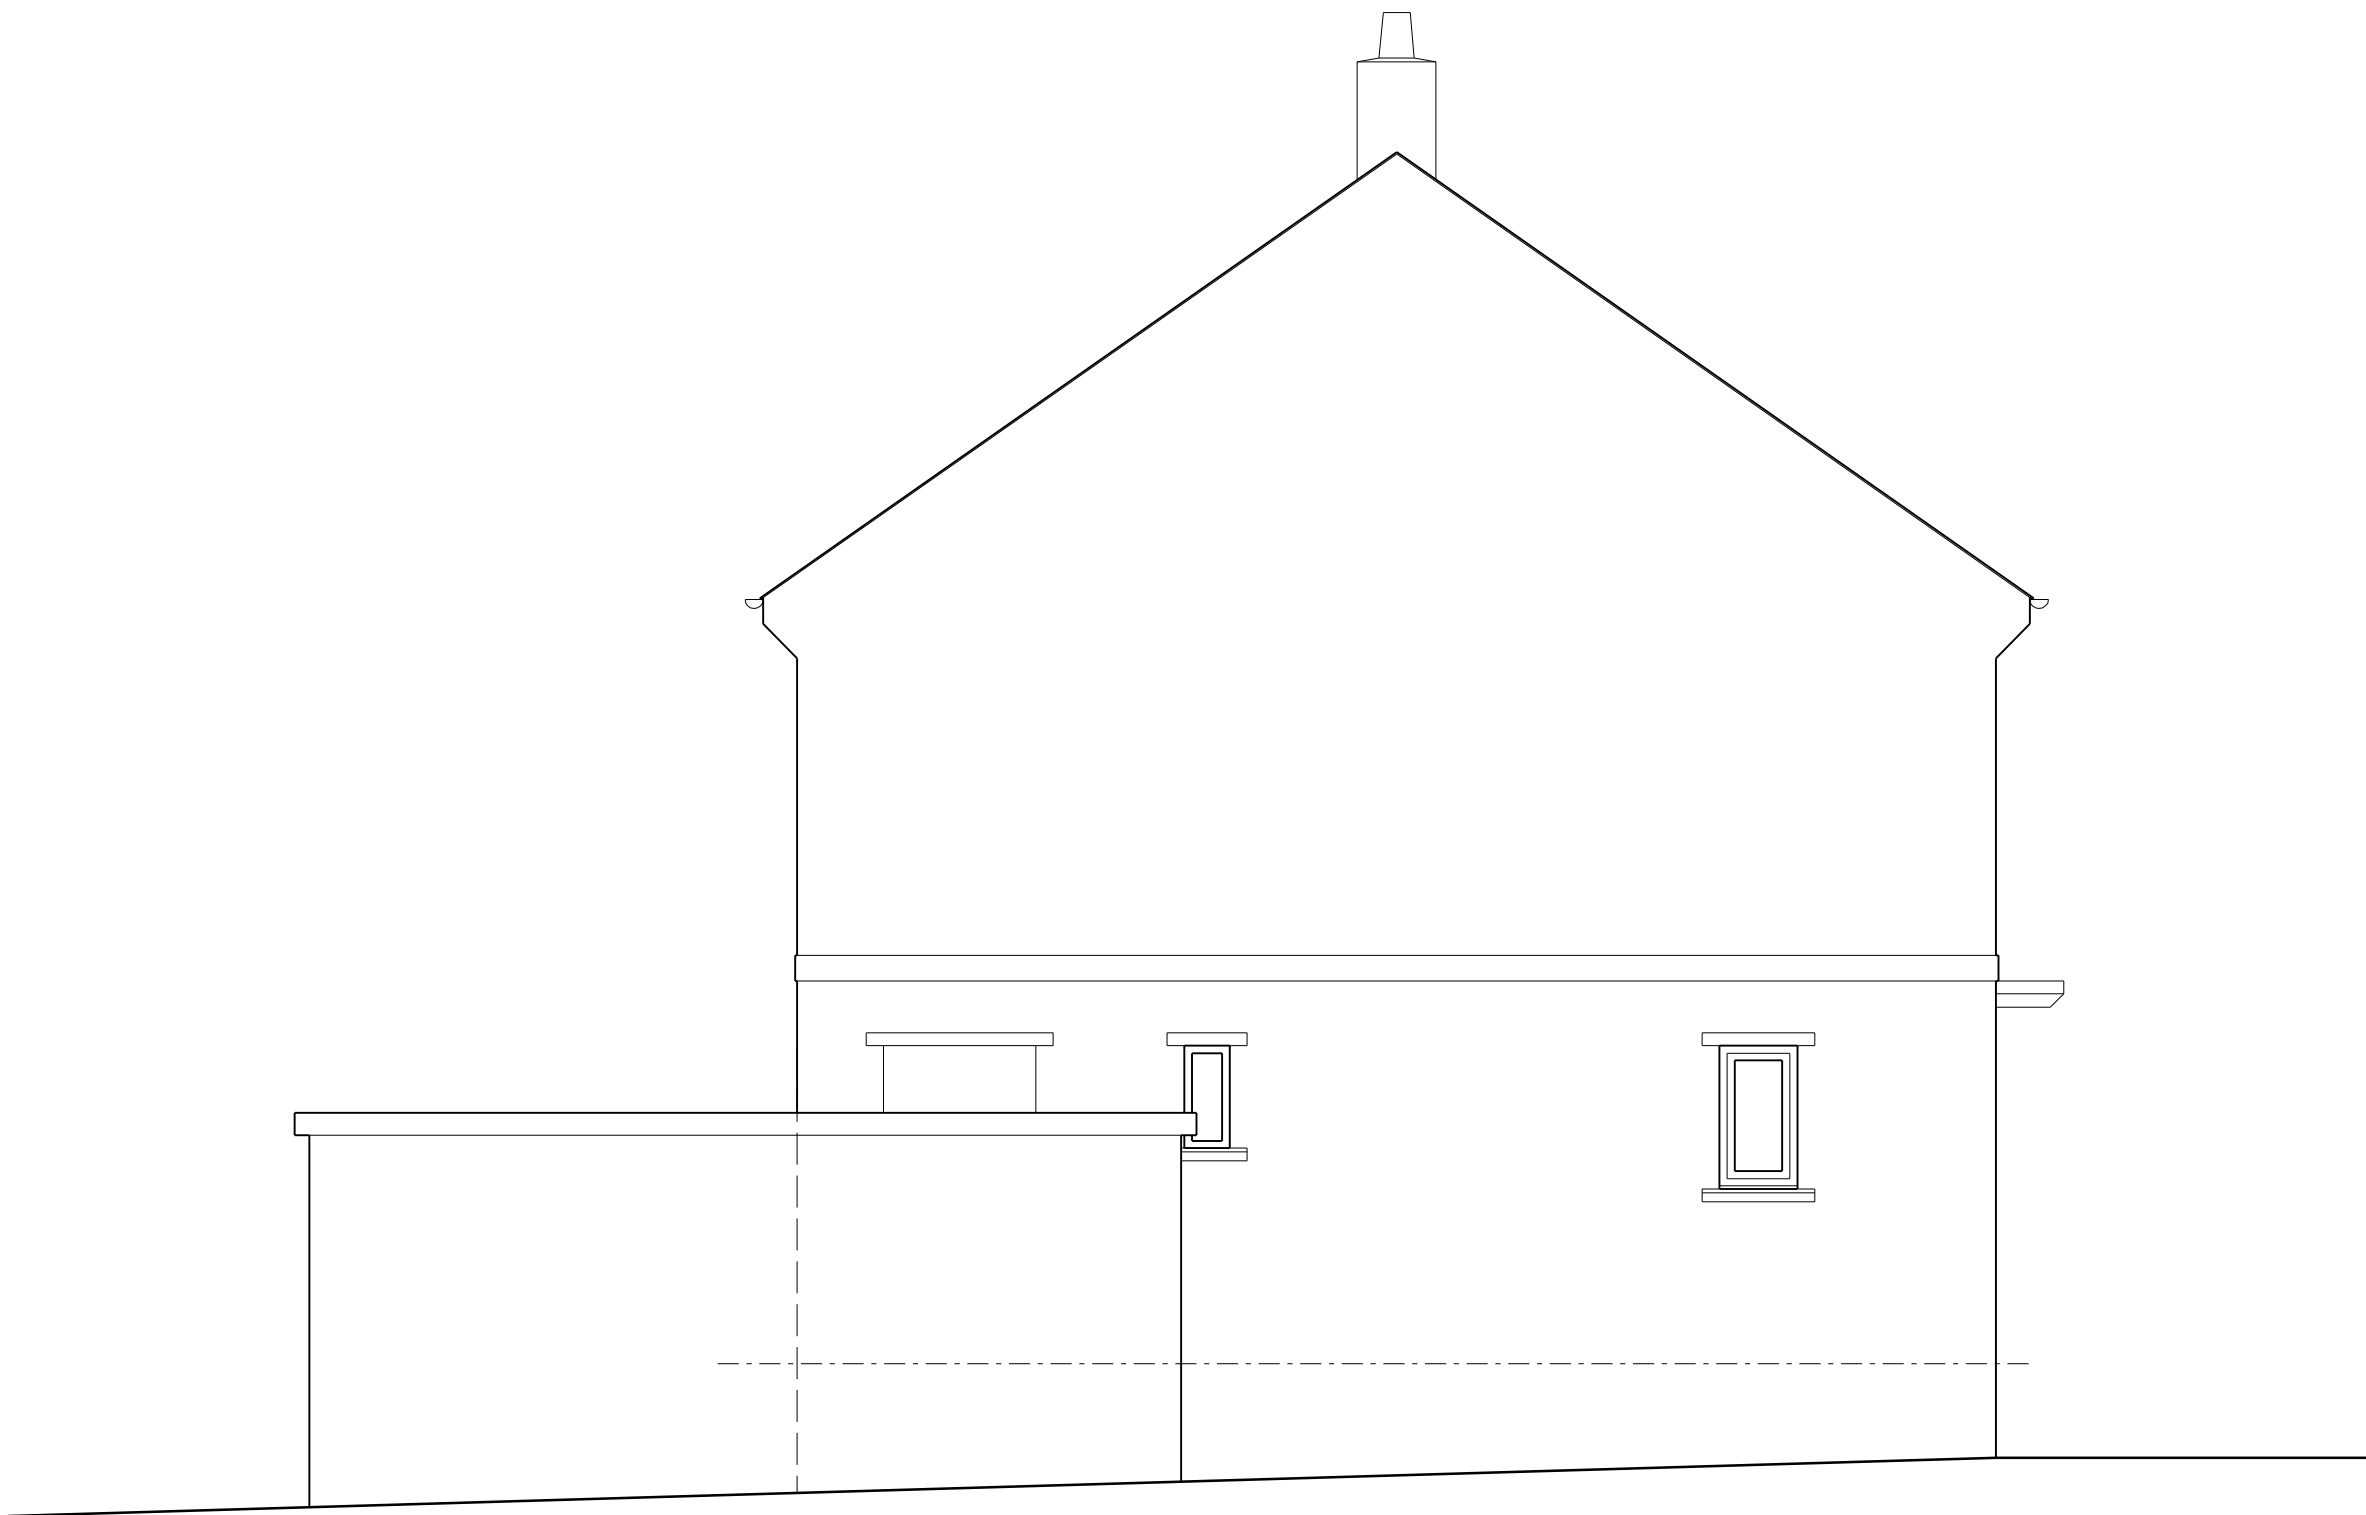


Side Elevation




Front Elevation



Rear Elevation

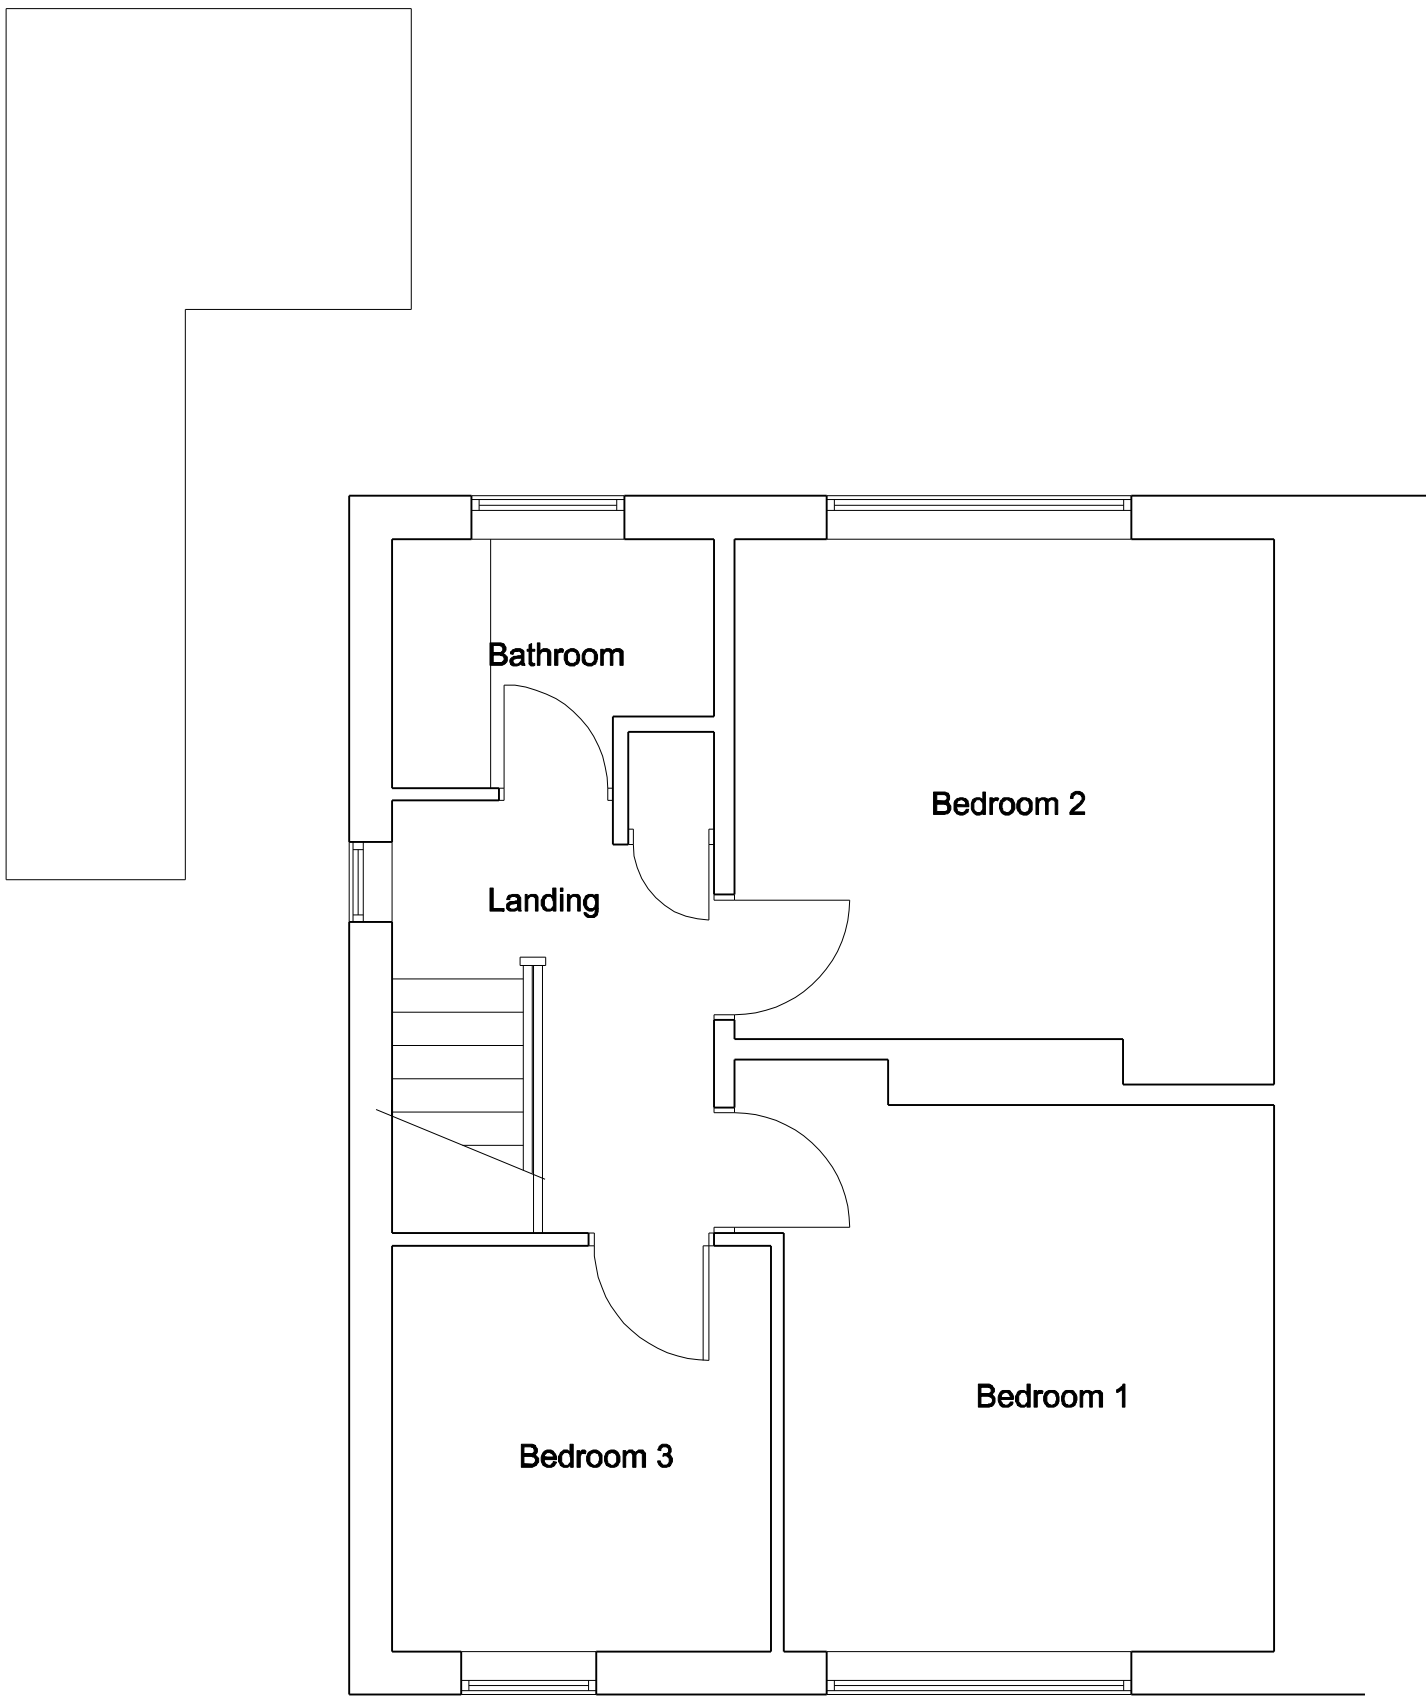

First Floor Plan

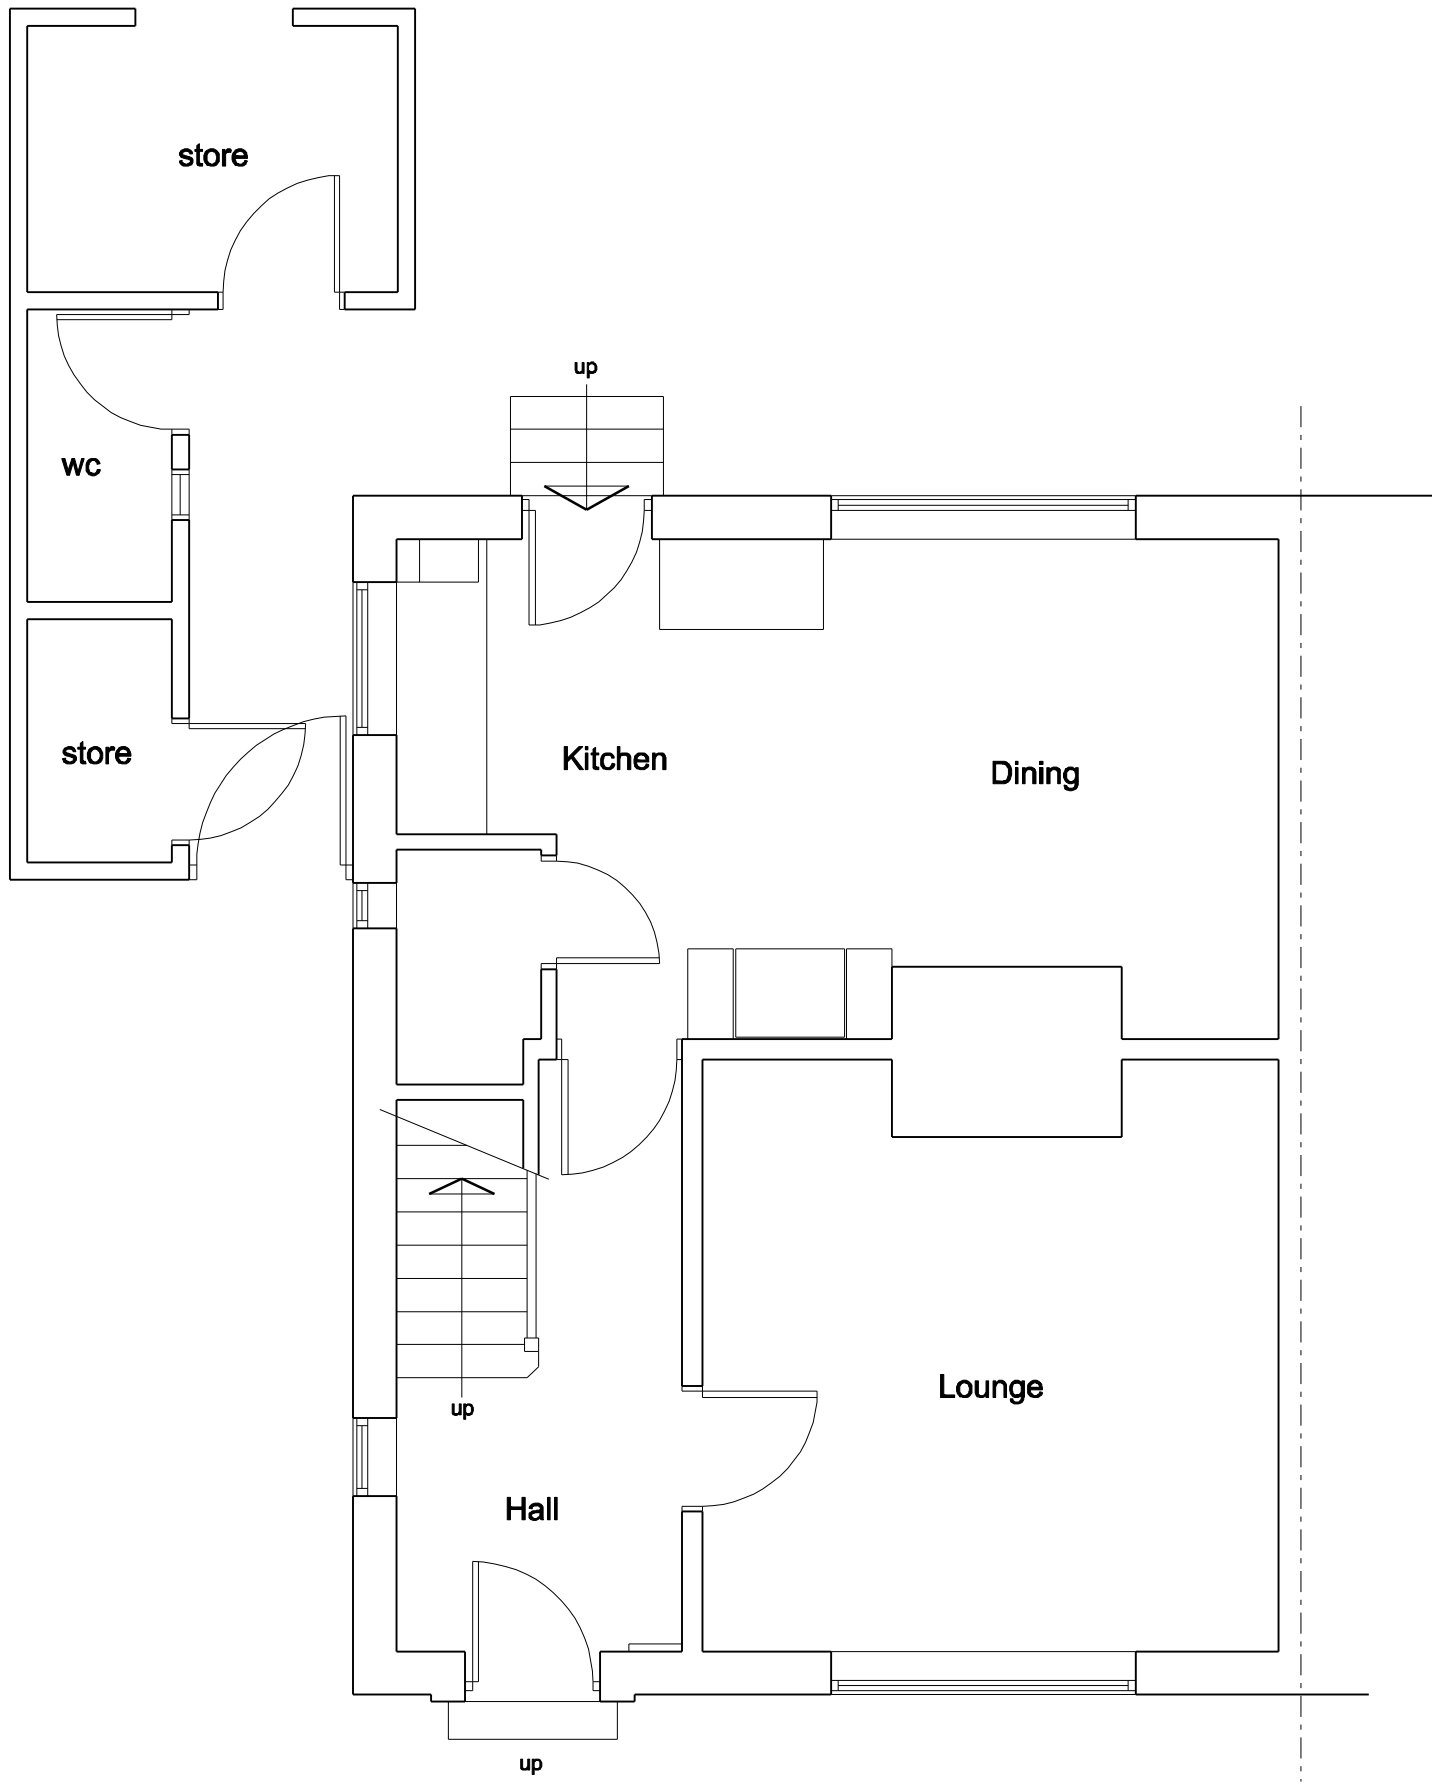

Ground Floor Plan

Notes:
All dimensions must be checked on site and not scaled from this drawing.

A		
Client Mark Skelton & Nat Harper		
Job Title Proposed Alterations 35 Rose Grove Wombwell Barnsley S73 8ND		
Drawing Title Existing Plans and Elevations		
Scale	1:50	
Date	Dec 2014	Drawn by MJH
Drawing No.	967-01	
		Rev.