



Any dimensions shown should be checked on site and discrepancies reported to the Architect prior to construction. Designs are not coordinated with engineer projects. Do not scale for construction purposes.


Pre Existing
Existing

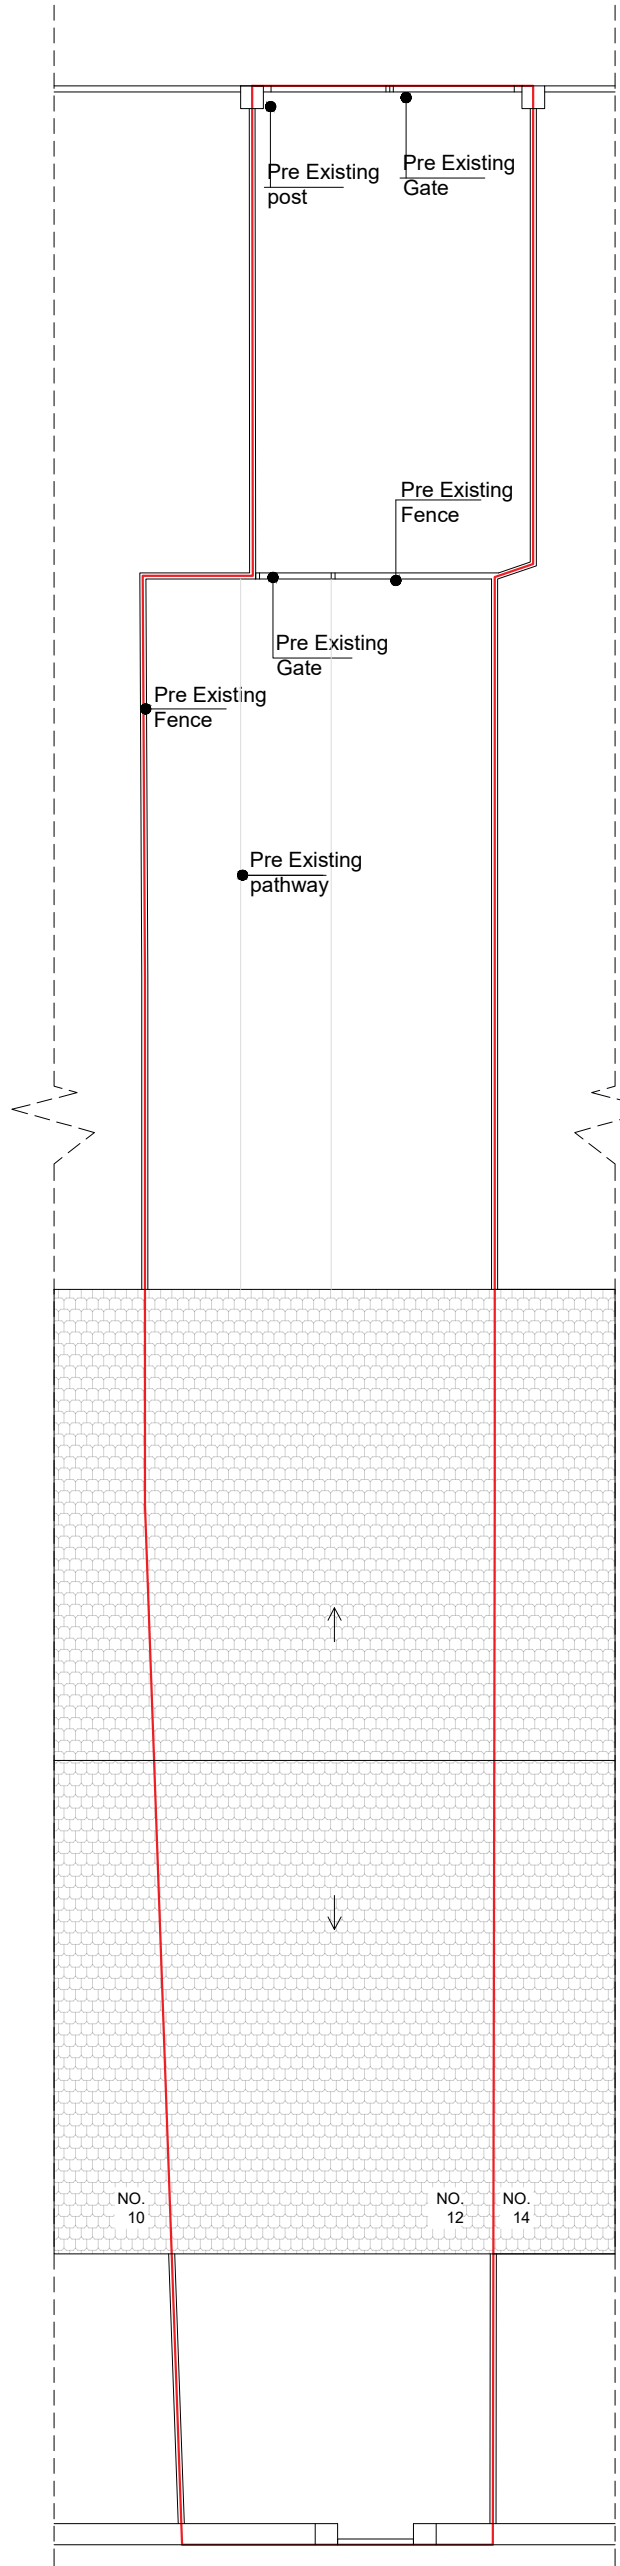


Pre Existing Roof Plan

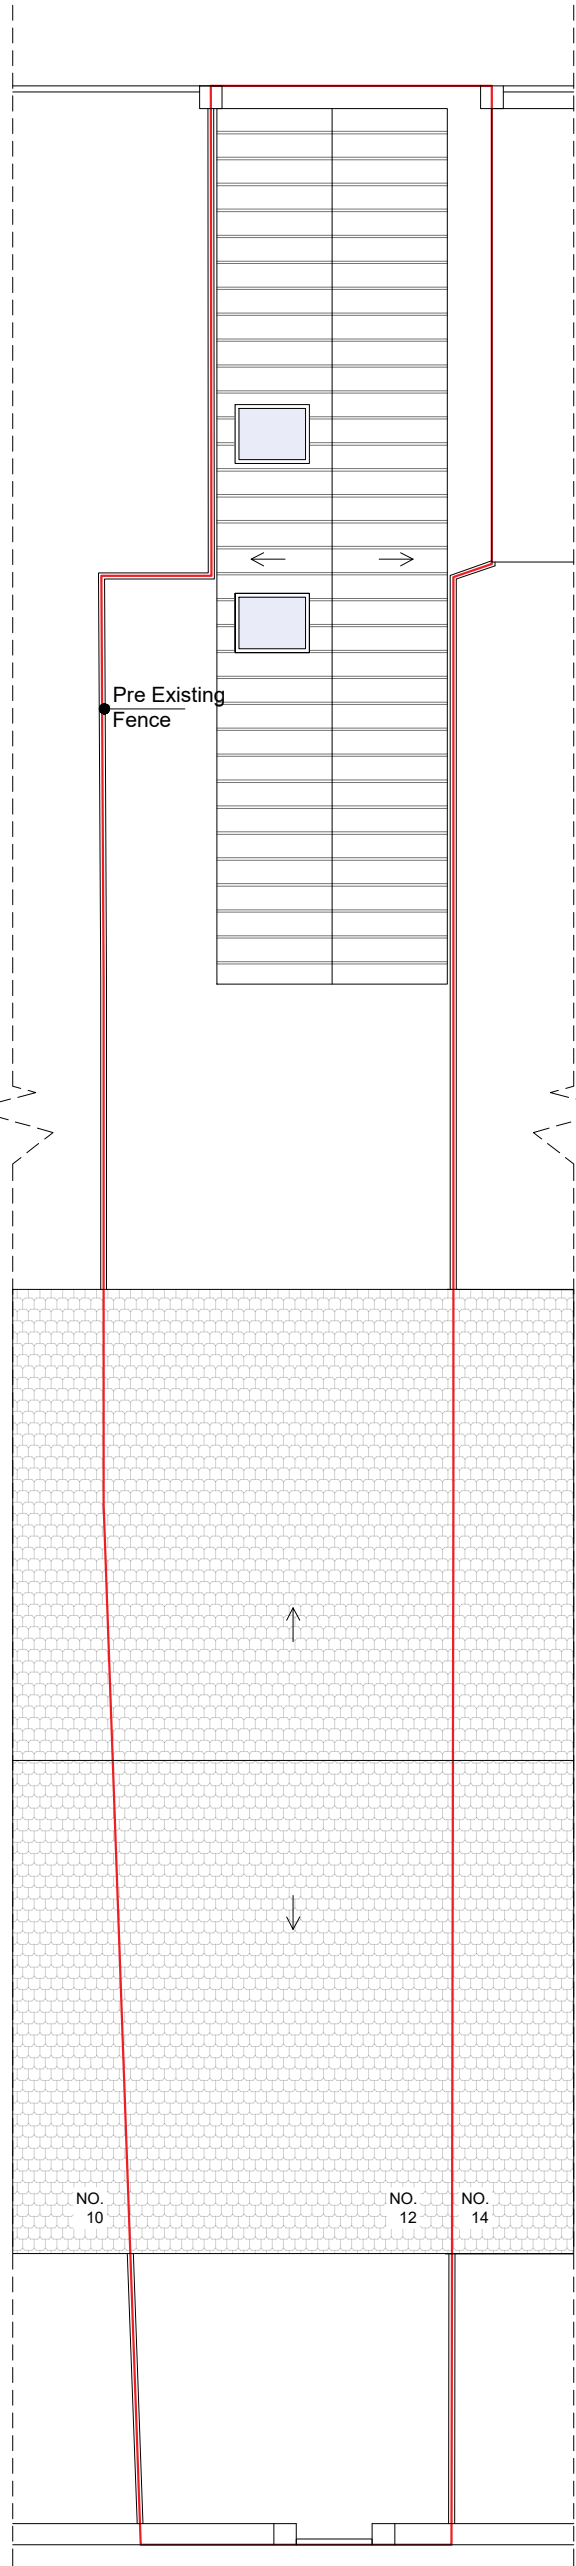


Pre Existing Roof Plan

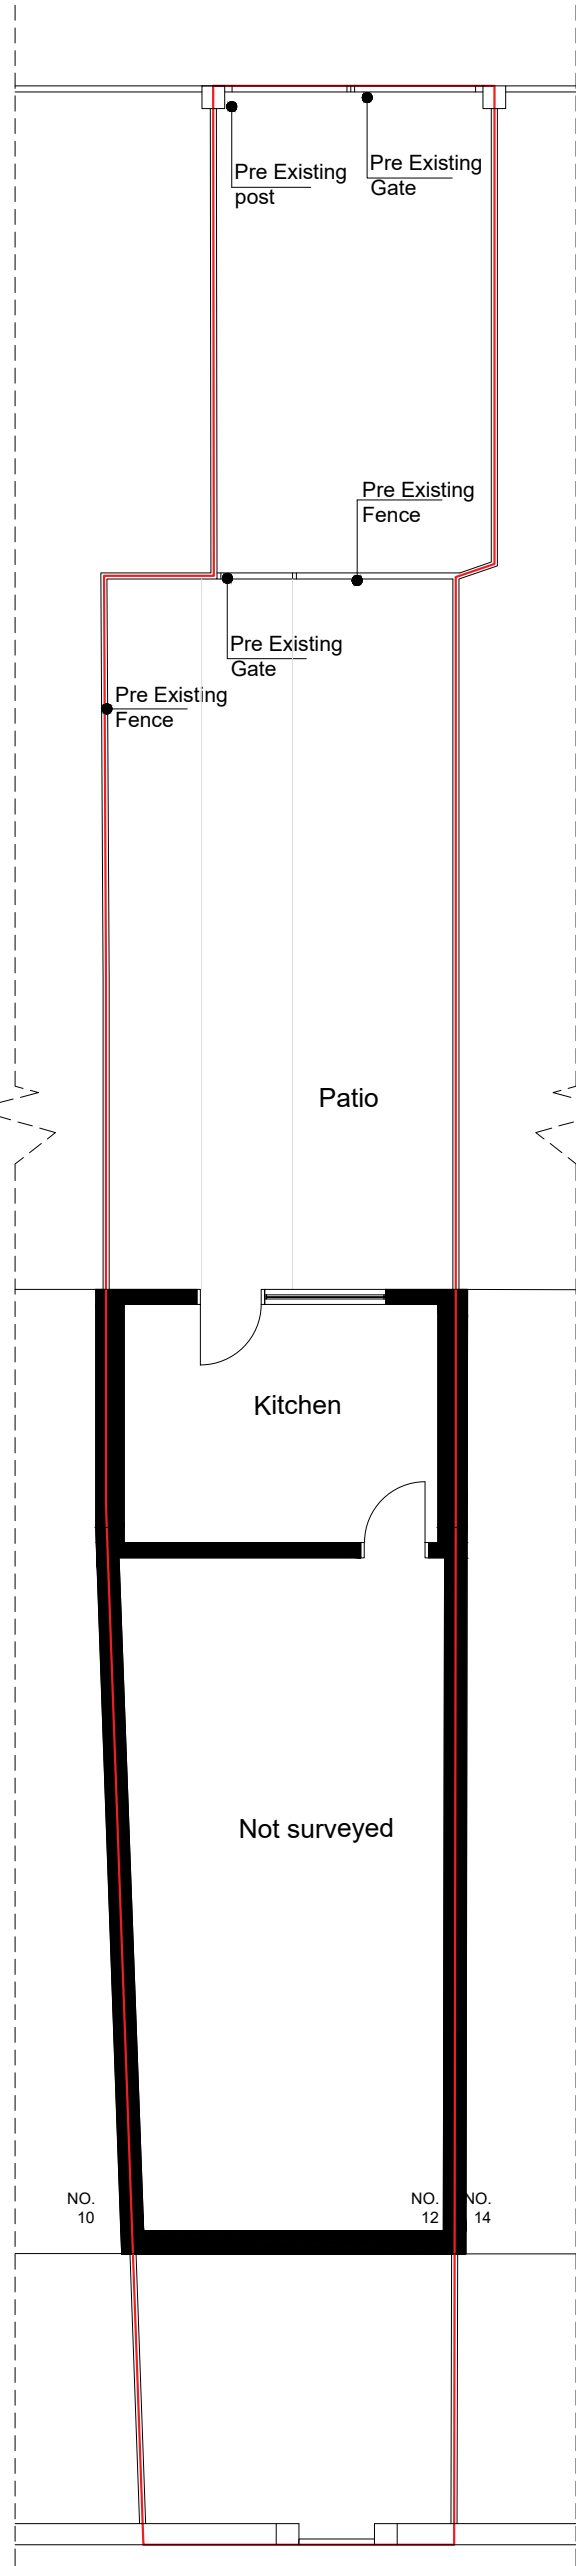

Pre Existing Ground Floor Plan

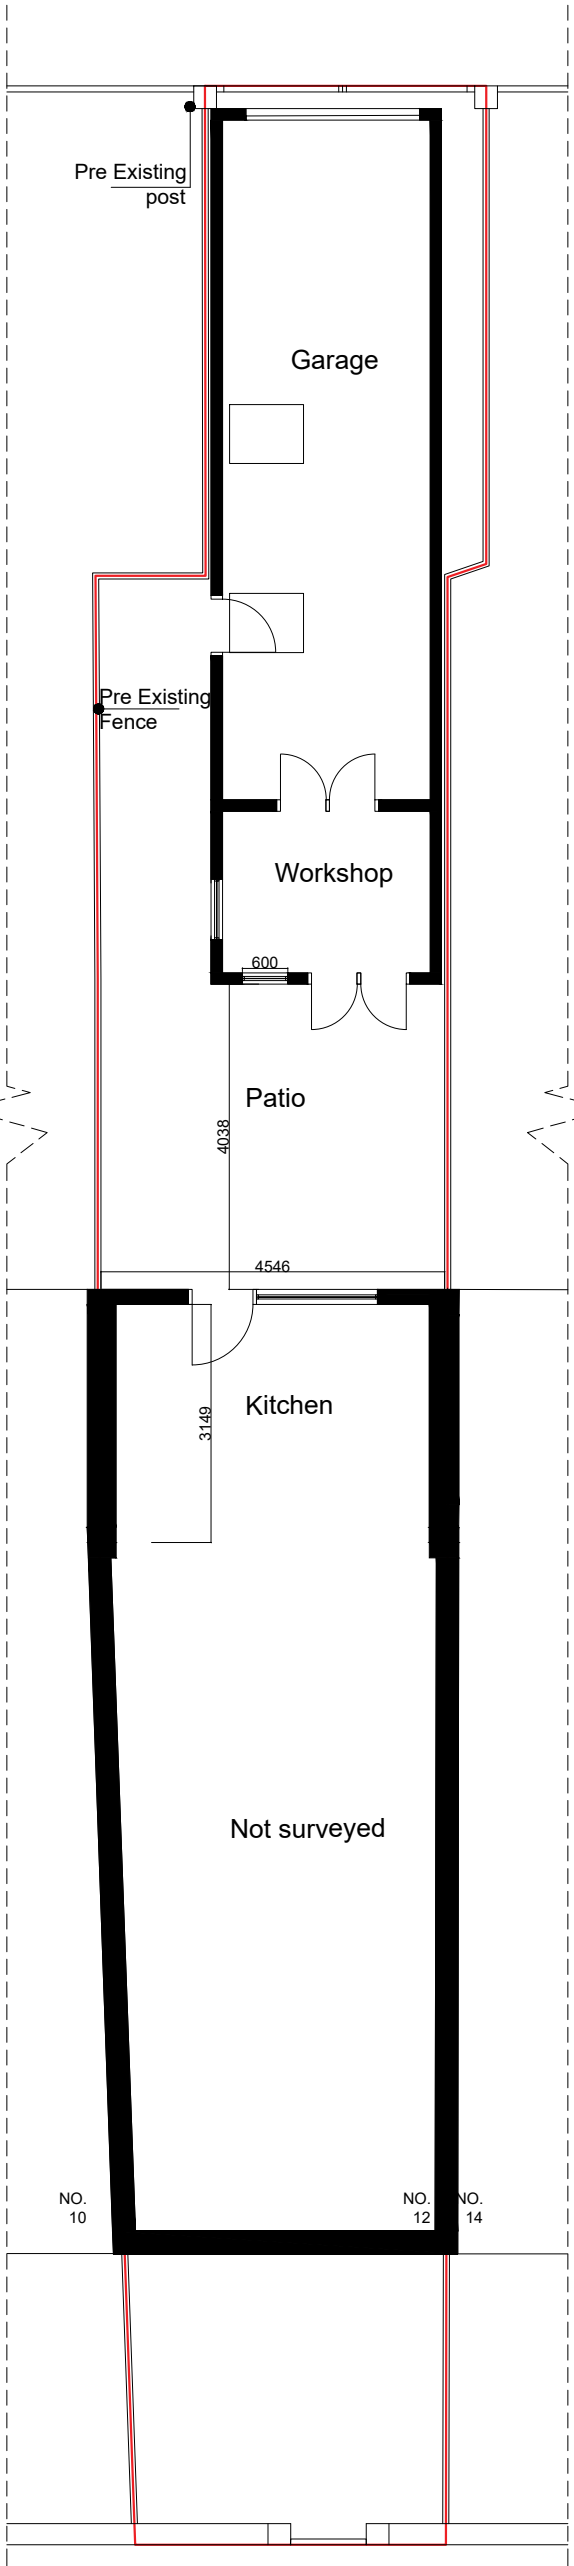

Existing Ground Floor Plan

 

Drawing Name
Pre Existing And Existing Plans

Project Address
12 Briggs Street S71 3JP

Scale
1/100 at A2

Date
30.11.2022

Designer
DG

Revision
V2

Drawing No.
12BriggsStreetS713JP
PreExistingAndExistingPlans_ V2



Planning By Design Ltd
www.planning-by-design.co.uk
hello@planning-by-design.co.uk