


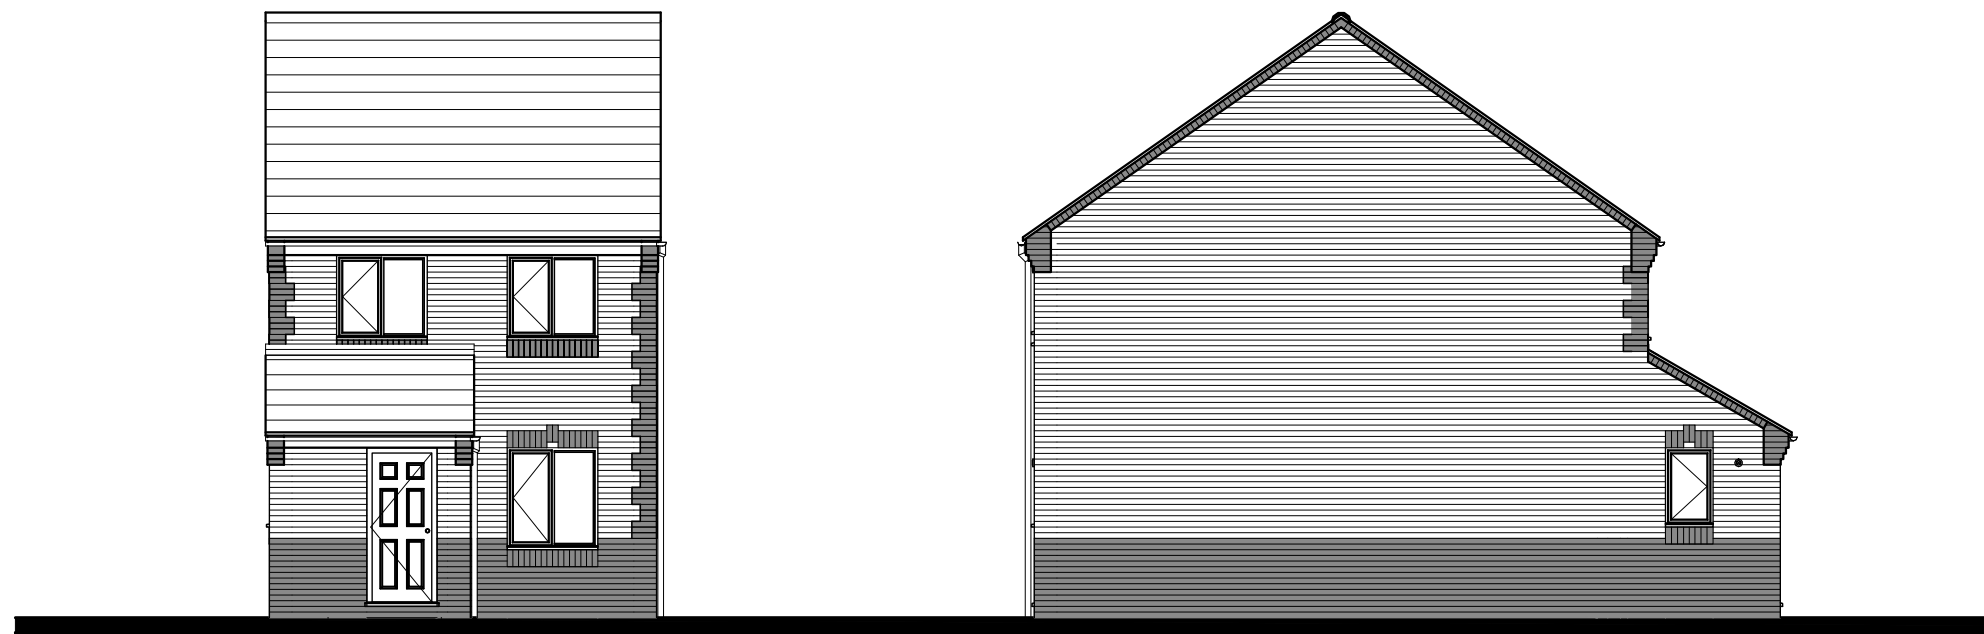

FRONT ELEVATION

SIDE ELEVATION



REAR ELEVATION

SIDE ELEVATION

Revisions:	Date:

- FEATURES
- * Flat profile roof tiles.
 - * Brick on edge verge detail.
 - * UPVC fascia at eaves, with brick corbel to gable.
 - * Flat brick arch with false key brick to window head on exposed elevations.
 - * Plain side hung casement windows.
 - * Brick soldier course cills.
 - * Six panel solid main entrance door, with lean to canopy over on "gallows brackets"
 - * Contrasting brick plinth 900mm above Floor level
 - * Brick quions
 - * Horizontal panel garage door



Client:	GLEESON HOMES & REGENERATION		
Project:	HOUSE TYPE DRAWING		
Title:	TYPE 304 ELEVATIONS (URBAN 13)		
Scales:	1:100 @ A3	Cad ref :	
Drawn:	Checked:	Date: July 2010	
Drawing no.	13/304 -02	Rev. -	