





SCALE 1:1250!

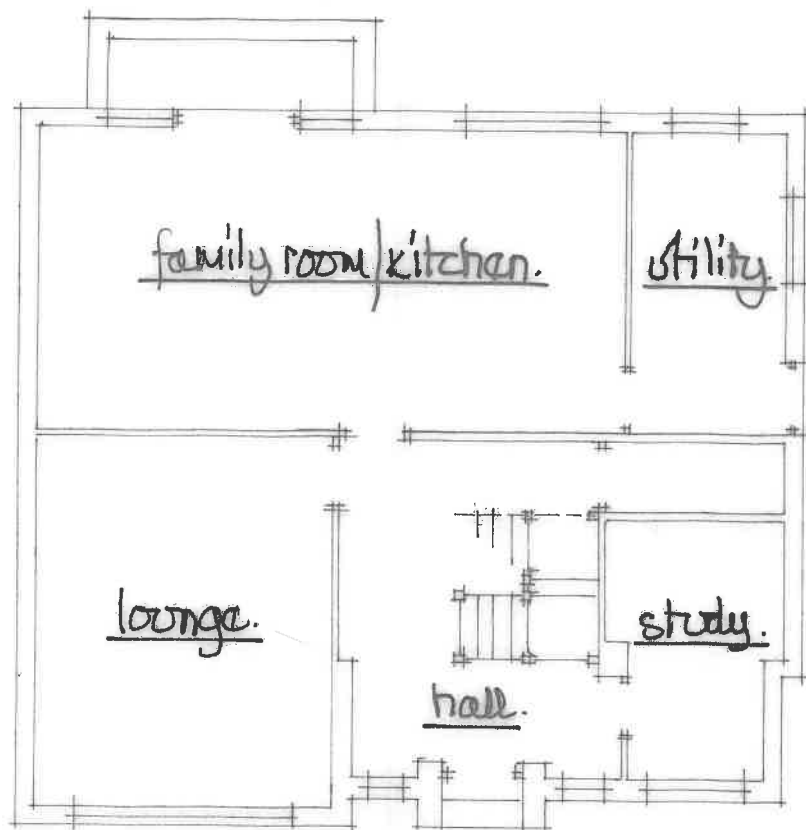

ground floor plan.


ex details @ 1:100m.

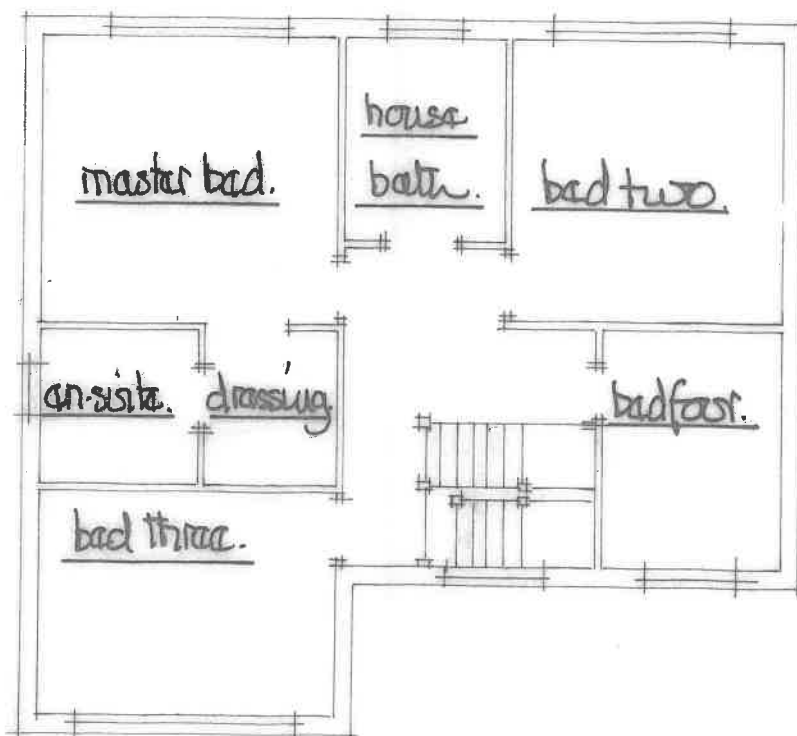


first floor plan.

scale @ 1:100m.

rear view.

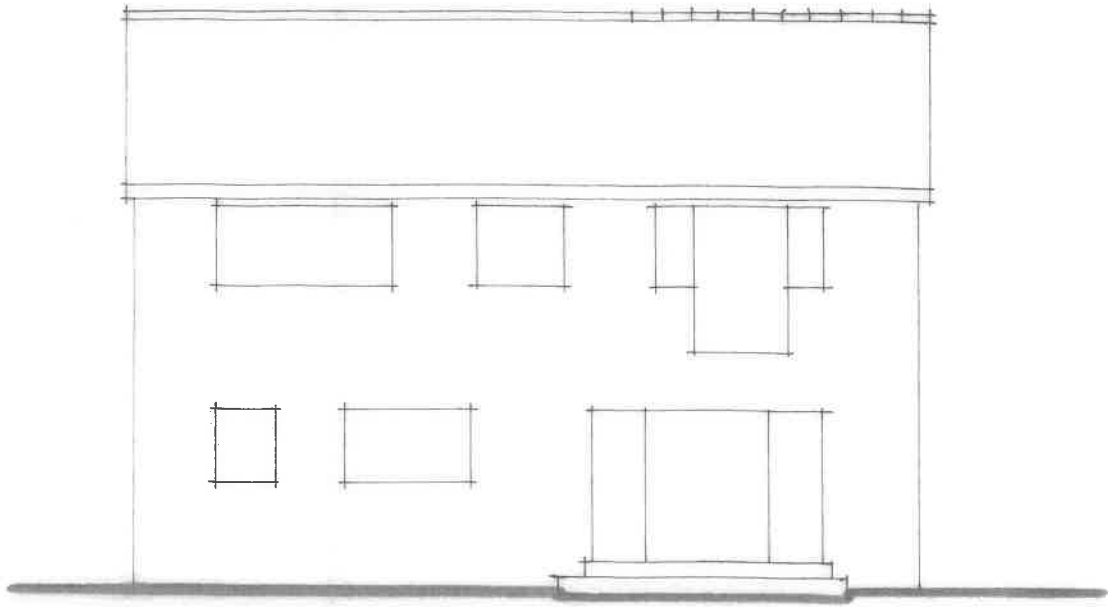


gable view from
eastern boundary.

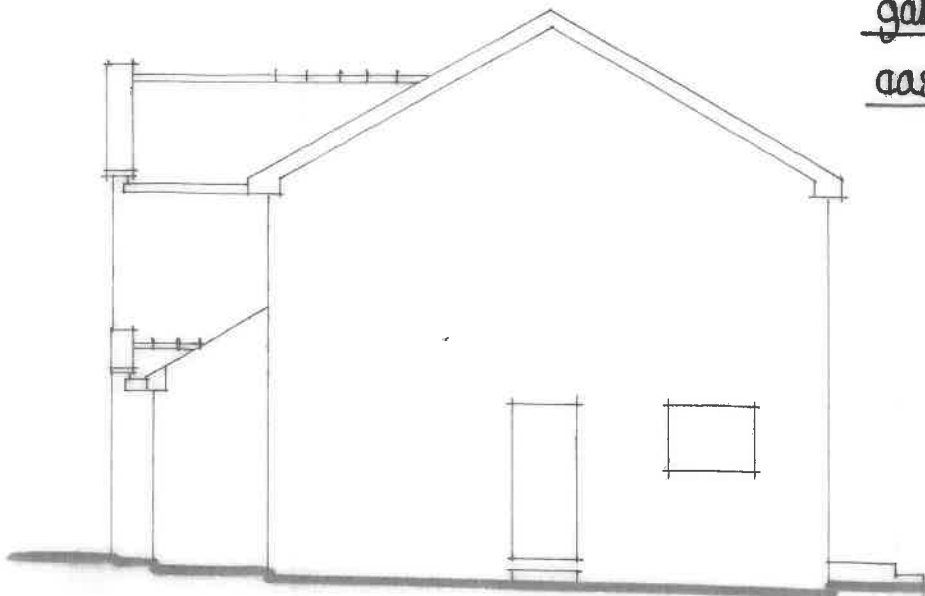


front view from
High Street.



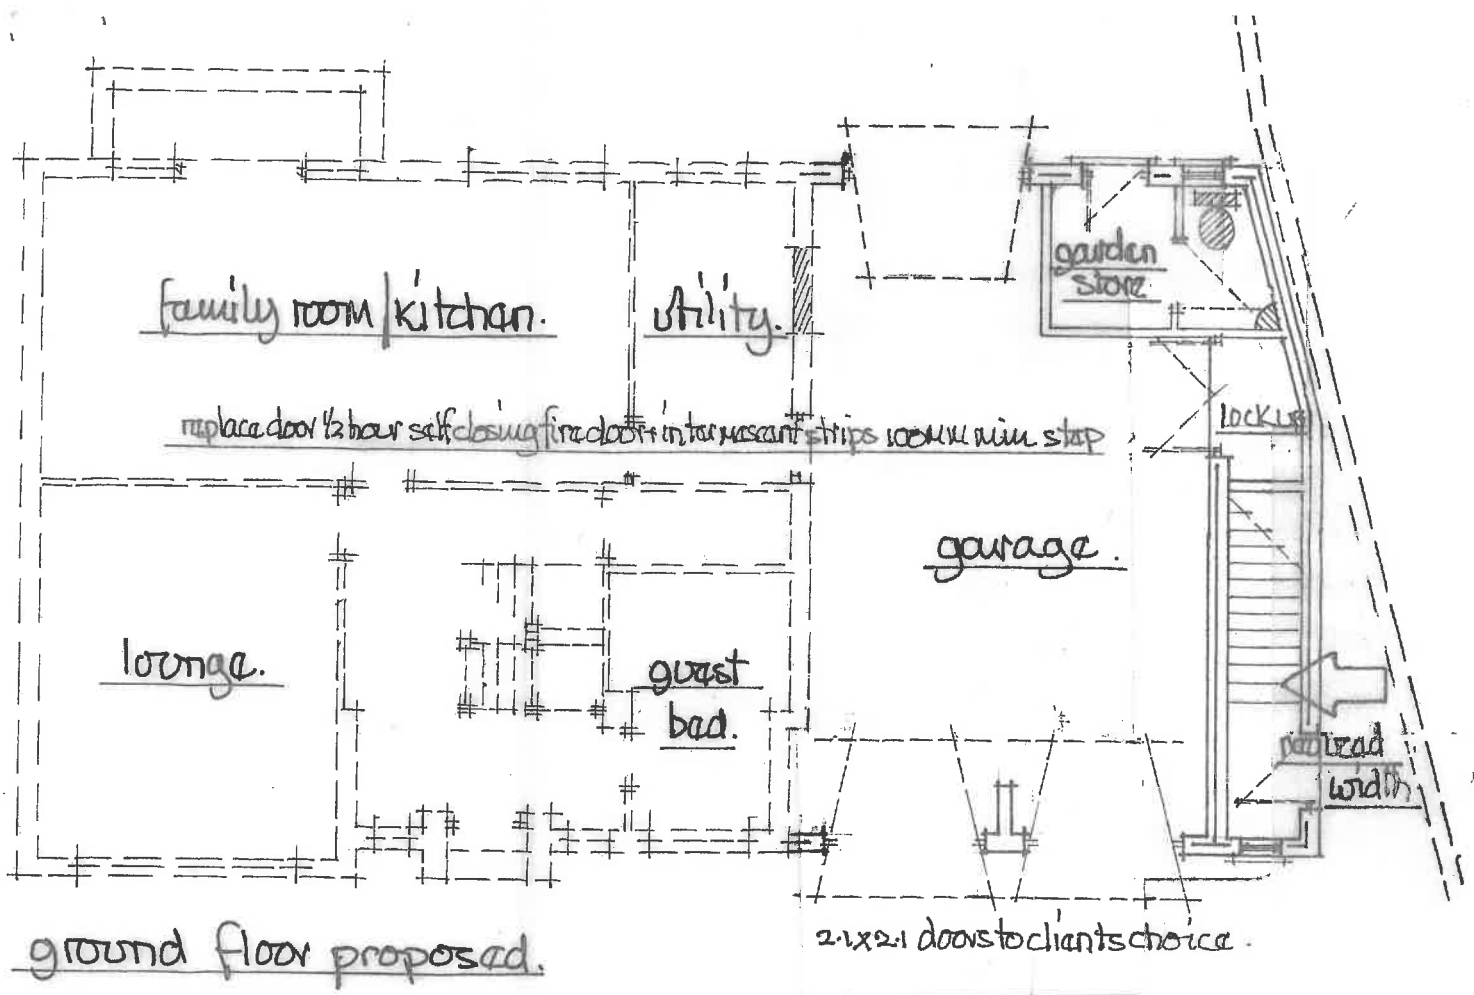


front elevation proposed.

matching door + window frames.

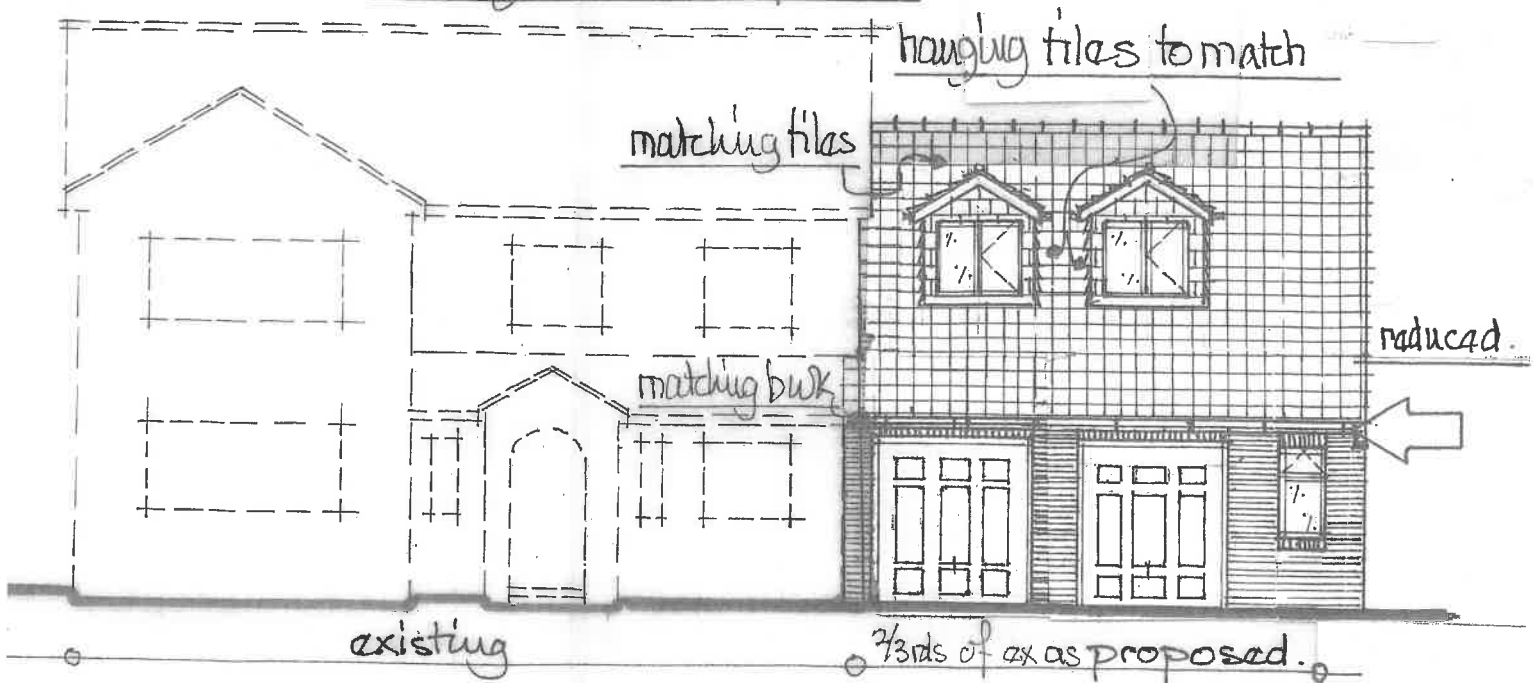

scale of 1:100m.

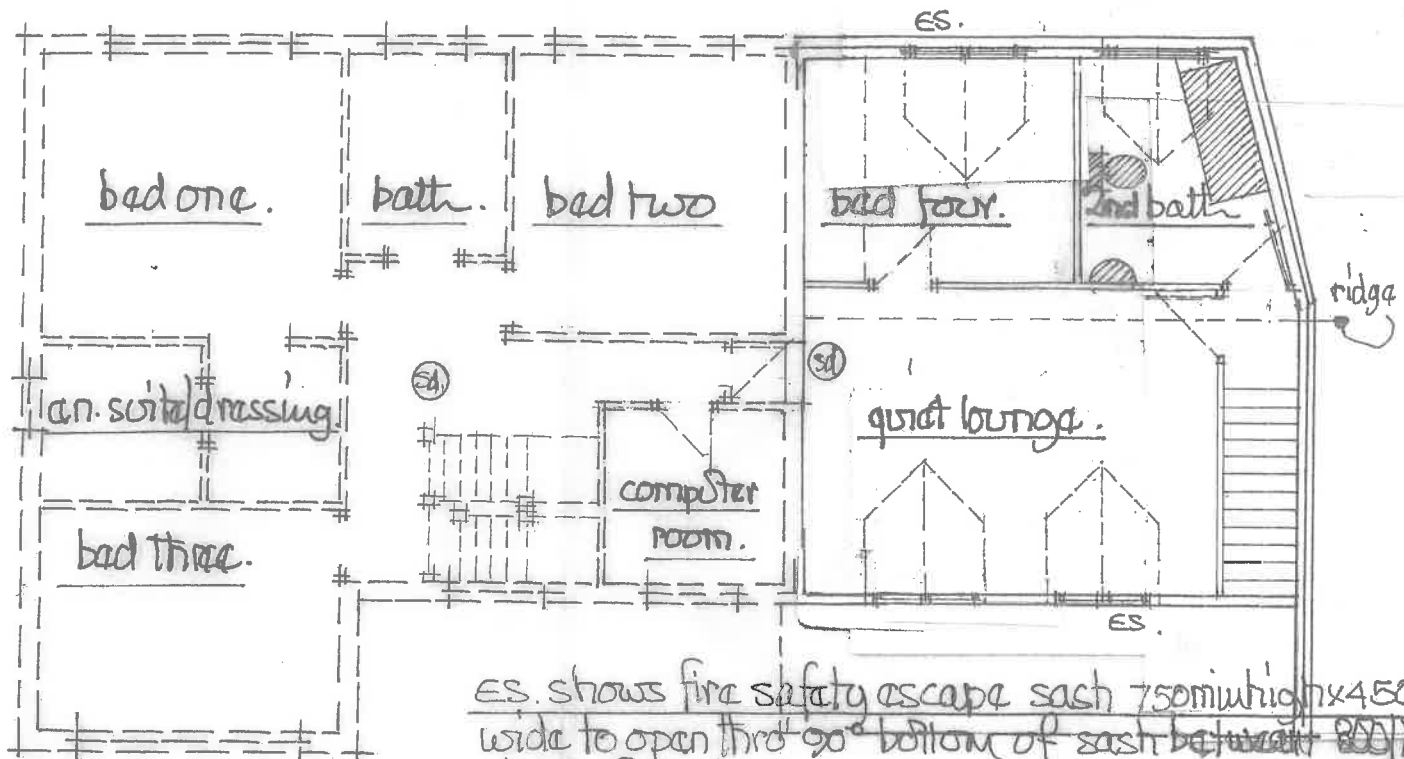


first floor proposed.


ES. shows fire safety escape sash 750mm high x 450mm wide to open thro' 90° bottom of sash between 800/1100 mm about floor level.

SD shows ceiling mounted smoke detectors fixed 300mm from wall junctions + light fittings - interlinked + wired. back to fuse bd.


rear elevation proposed

scale 1:100m

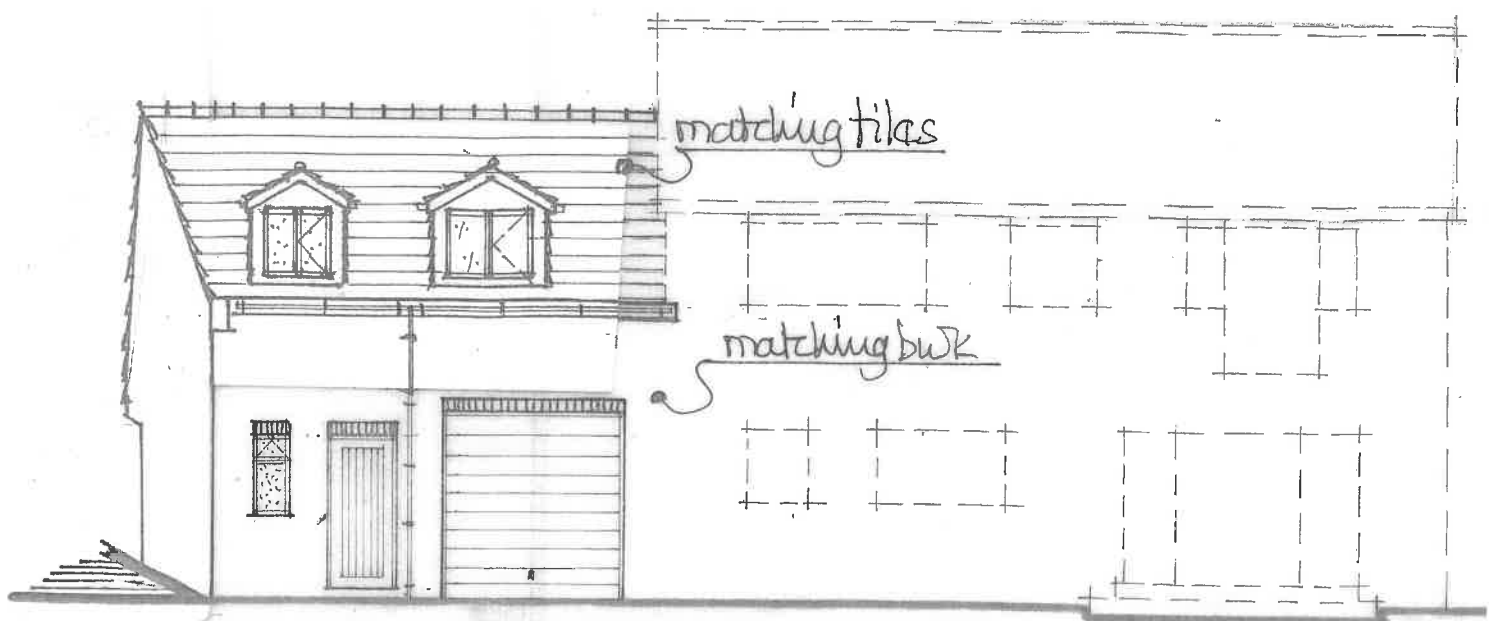

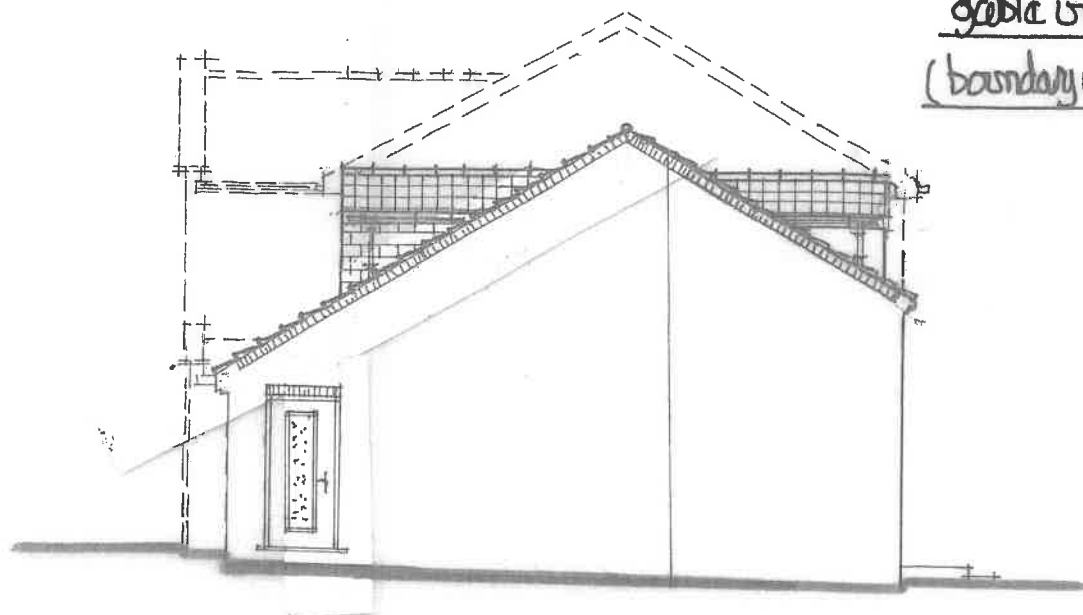

gable view
(boundary wall omitted)

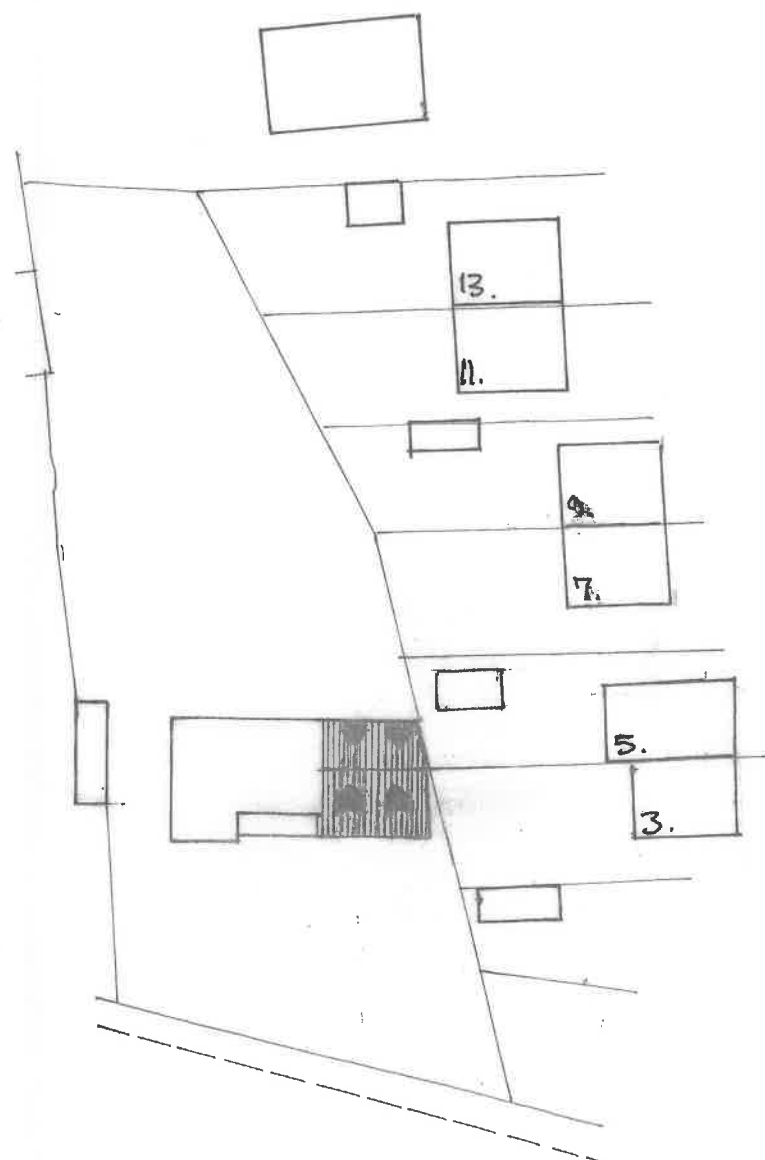

site plan isoom.