




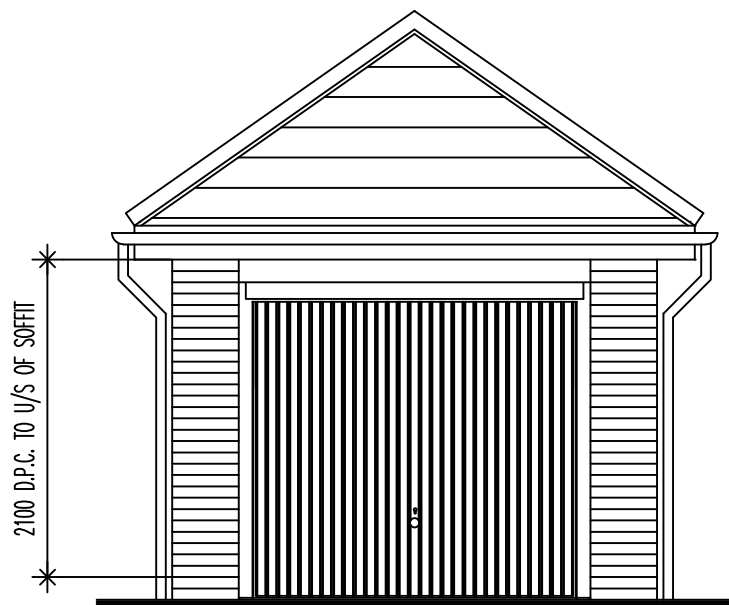


FRONT ELEVATION.

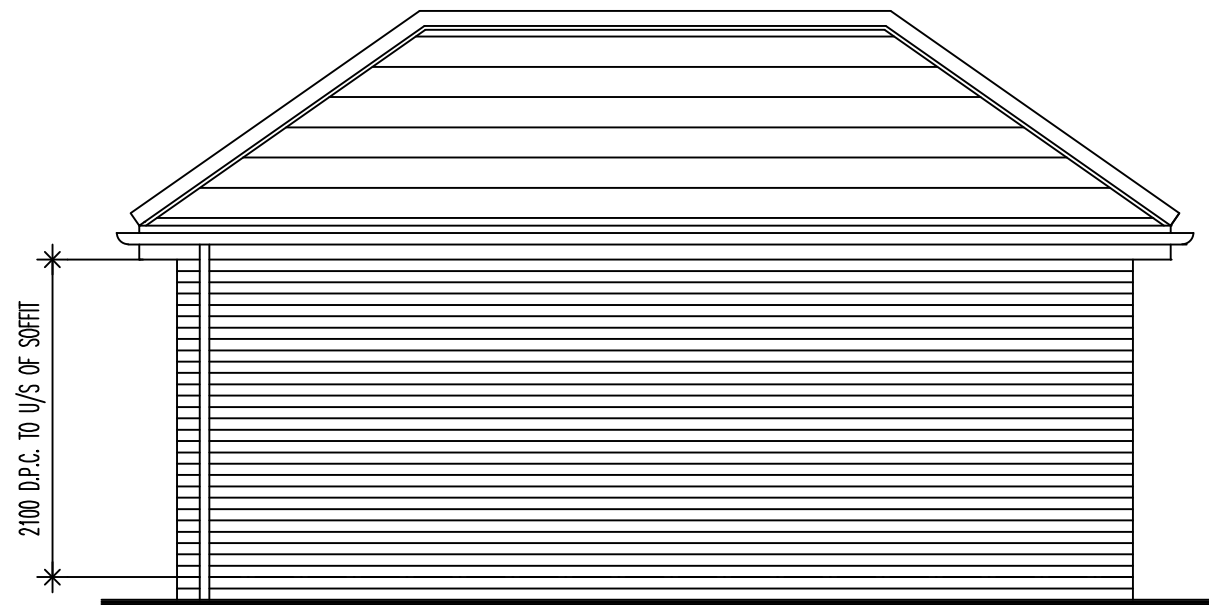

L.H.SIDE ELEVATION.

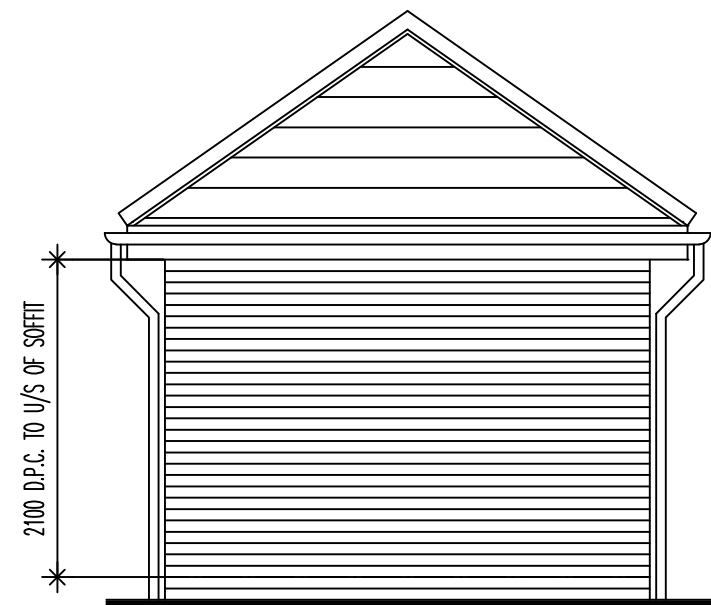

REAR ELEVATION.

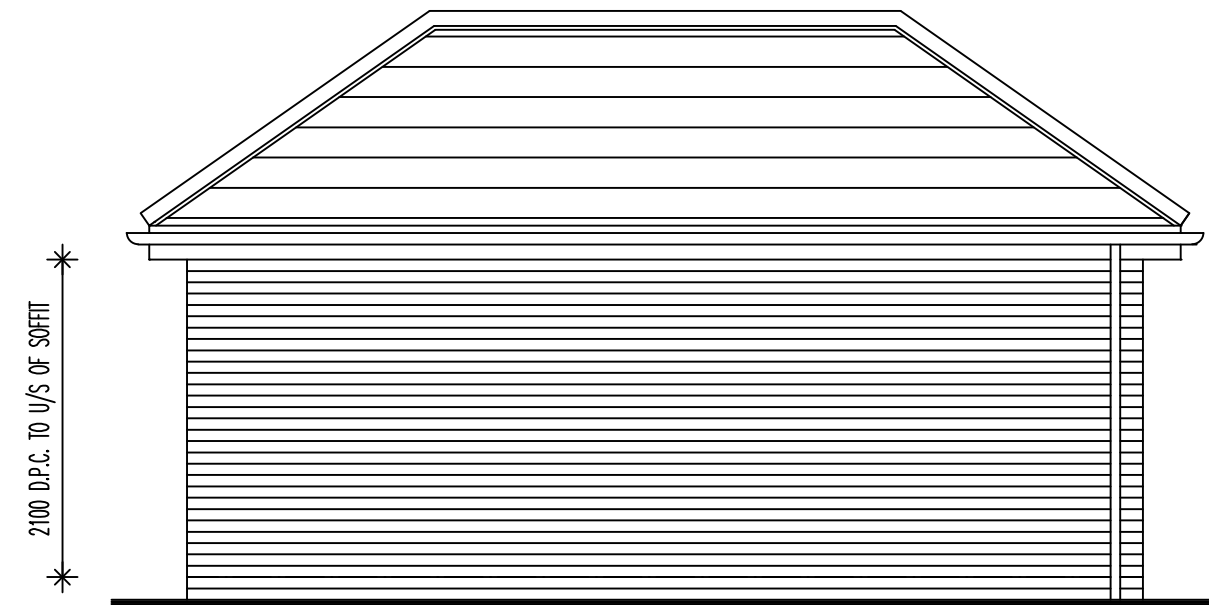

R.H.SIDE ELEVATION.


KEY.




DENOTES FACING BRICKWORK




DENOTES 100MM THICK STANDARD LIGHTWEIGHT AGGREGATE 3.5N/MM SQ. BLOCKWORK.

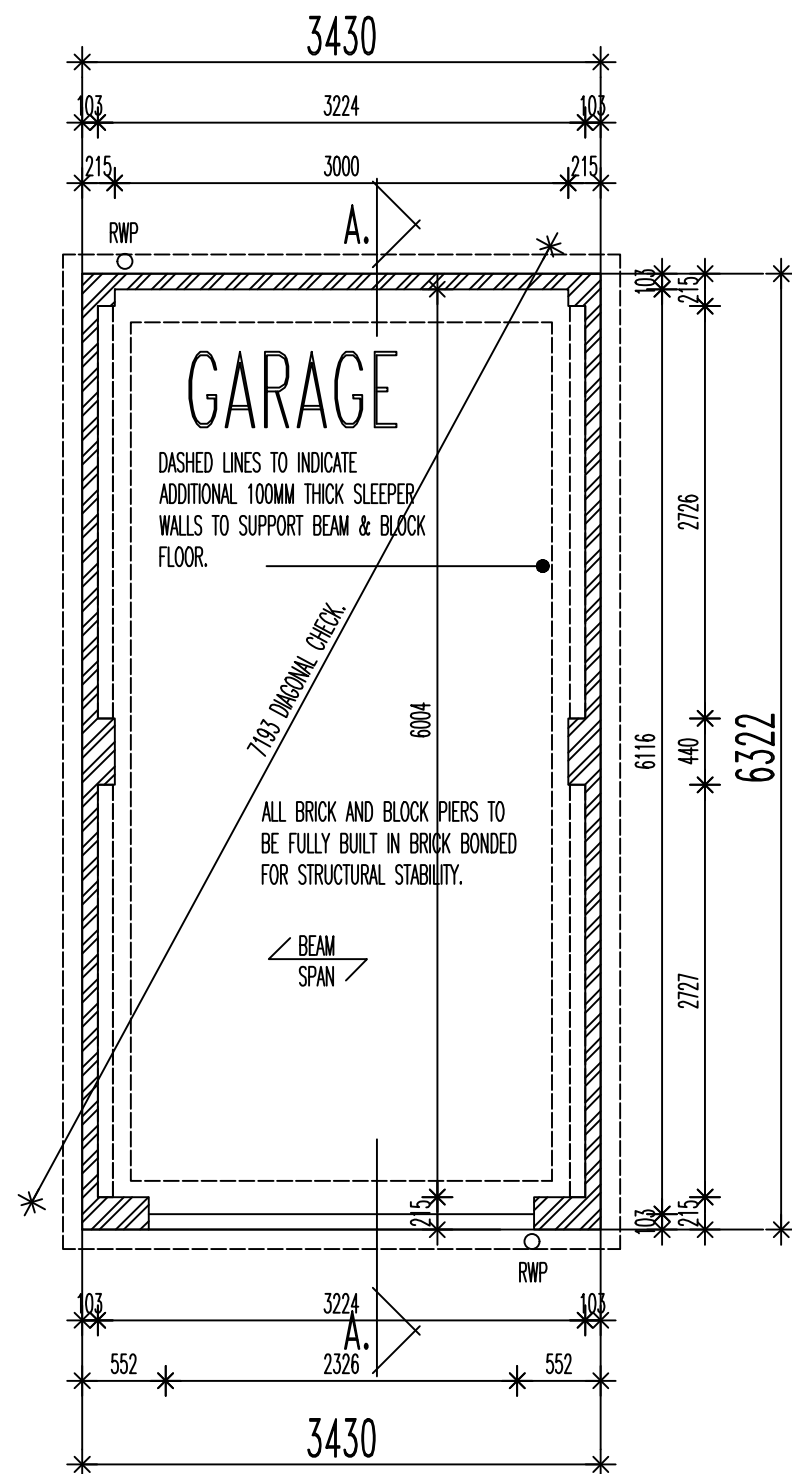

FOUNDATION PLAN.

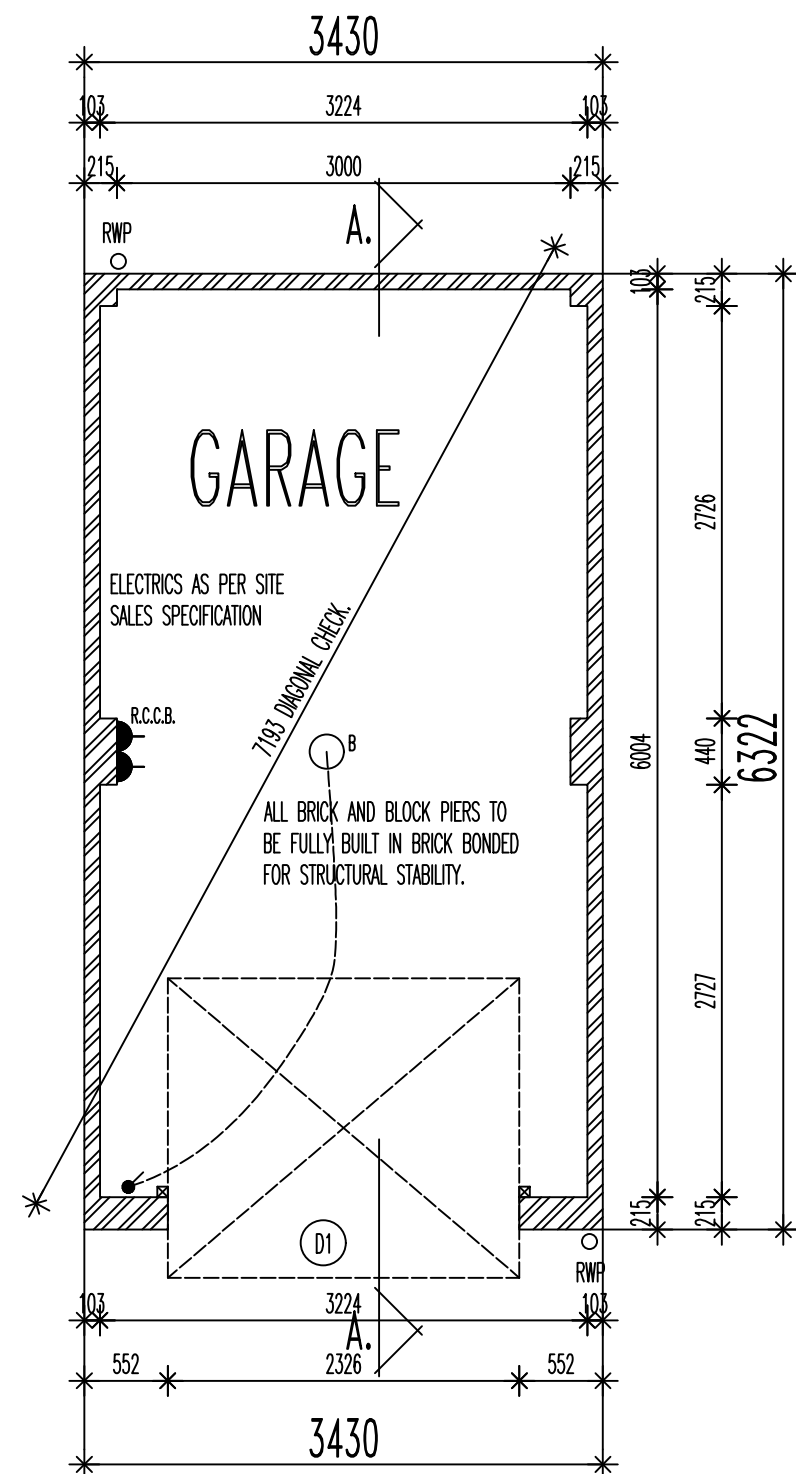

FLOOR PLAN.

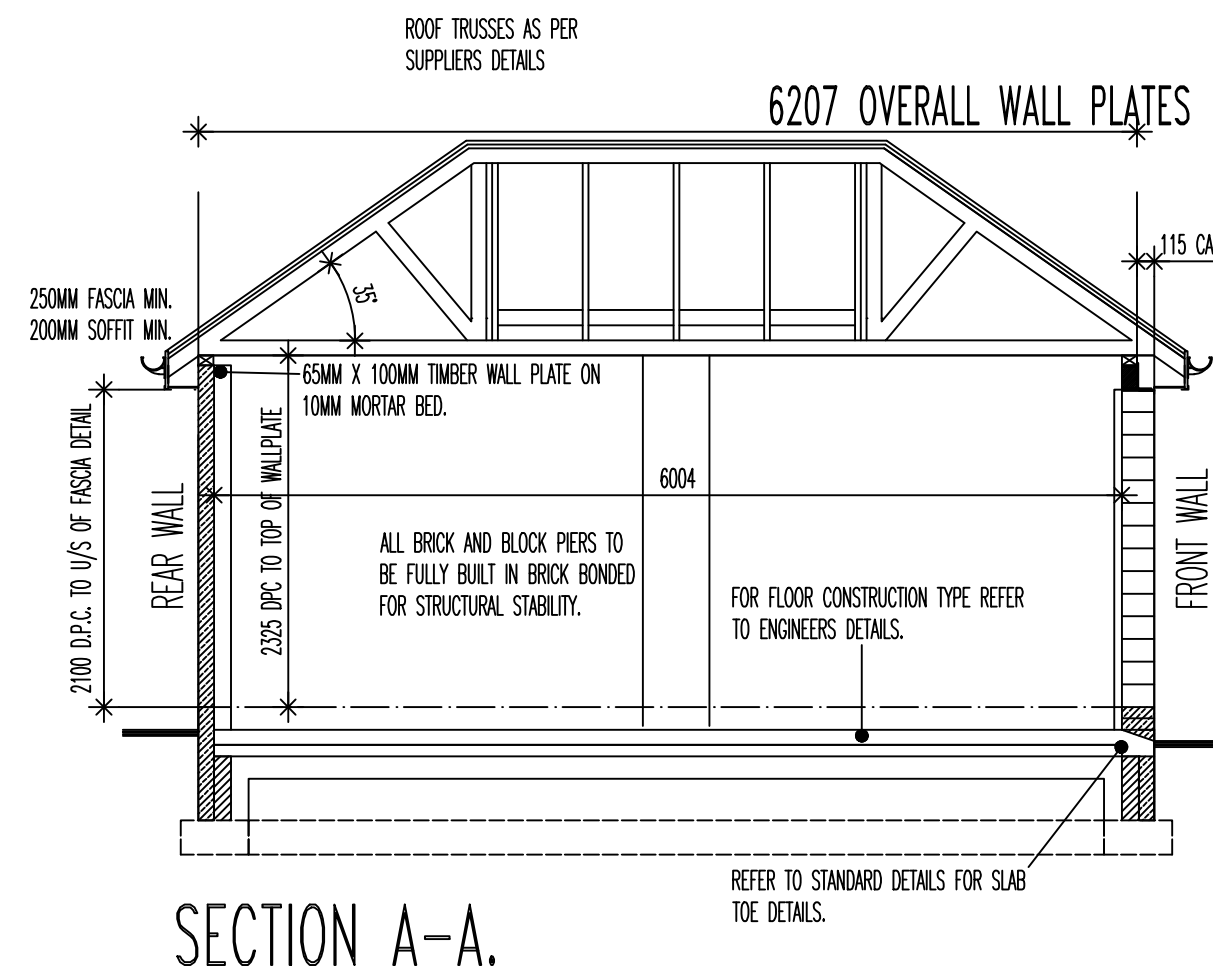

SECTION A-A.

Rev.	Description	Drawn	Date
------	-------------	-------	------

miller homes

Miller Homes Ltd - Yorkshire
Lapwing House
Peel Avenue, Calder Park
Wakefield
West Yorkshire, WF2 7UA

Telephone 0870 336 4600
Fax 0870 336 4602
www.millerhomes.co.uk

Project Title

Drawing Title
SG1 Garage
Single Detached Garage
6m x 3m Internal Garage
Plans, Section & Elevations

Scale	Drawn By	Checked By	Authorised By
1:50	JJB		
	Date Jul'22	Date	Date

Job No.	Drawing No.	Revision
-	SG1/001	-

Original Sheet Size A2