



FRONT ELEVATION




SIDE ELEVATION



REAR ELEVATION



PERSPECTIVE

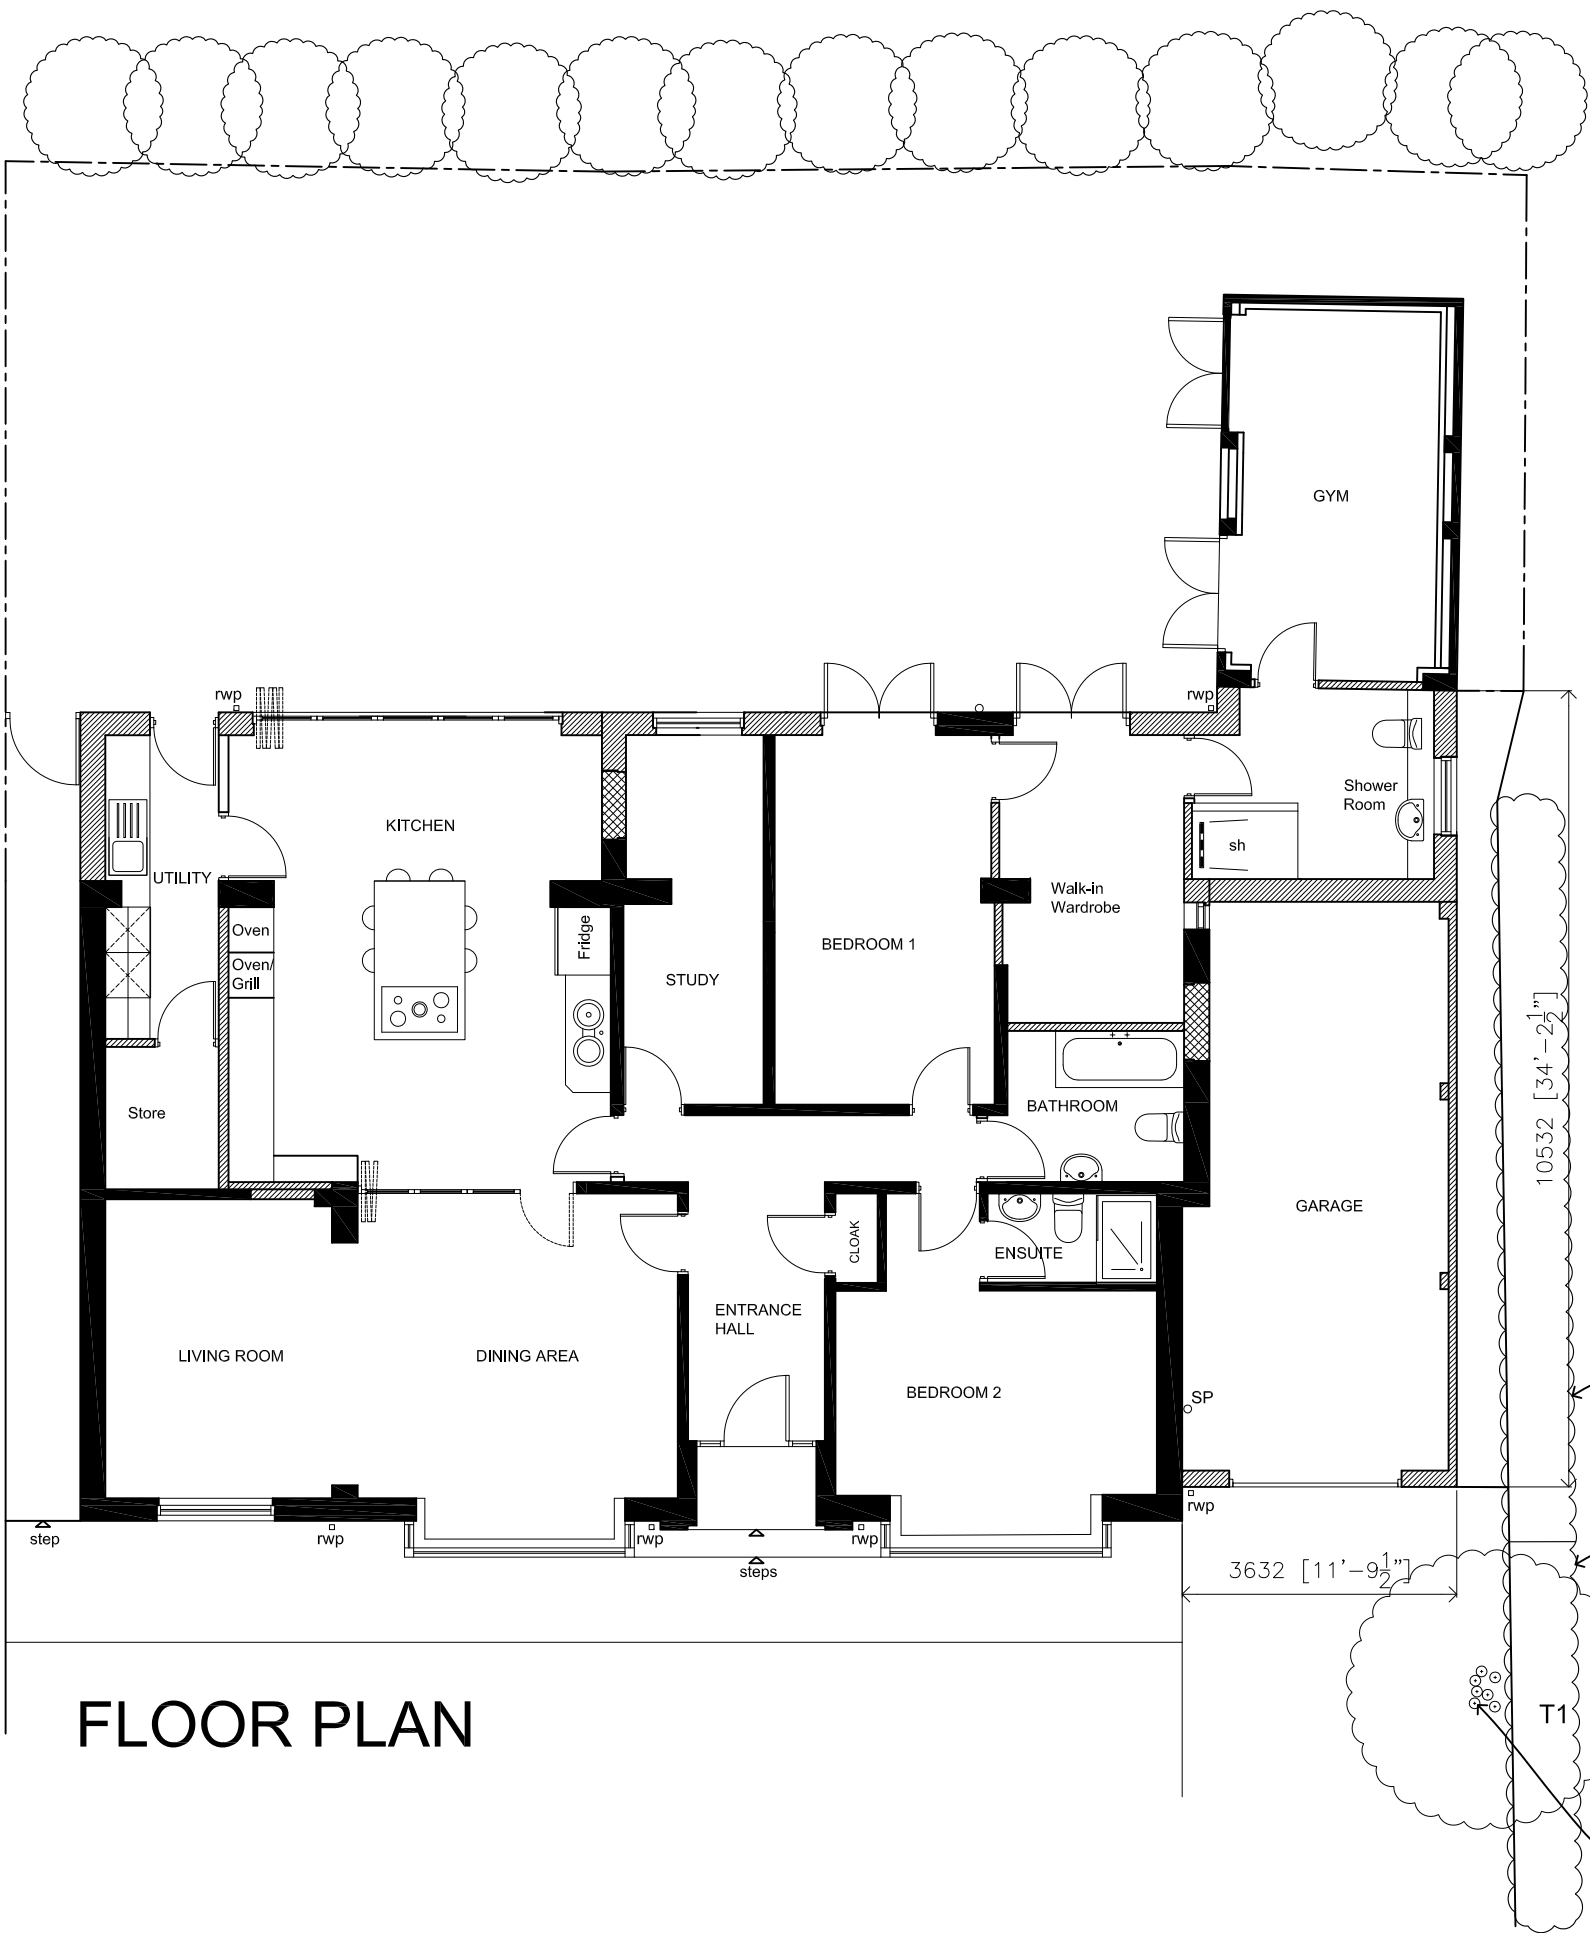

FLOOR PLAN

NEW ATTACHED GARAGE STRUCTURE:

WALLS:
Walls to match existing (need to be multi type blend and of an imperial size).

ROOF:
Mixture of pitched and flat roof construction.
Roof tiles to front and rear to match existing (possible match is double pantile, dark heather colour)
Infill roof (new Shower Room) between new garage and existing garage to be flat roofed construction using a Firestone EPDM product or similar.

DOOR:
New garage door to be electrically operated and be aluminum construction with white powder coated finish.

WINDOW:
Reused window from existing bathroom to be used in new shower room, the window is double glazed Upvc, finished in white.

GUTTERS & DOWNPIPES:
To match existing (Upvc finished in white)

Rev:	Date:	Description:	By:
0	07/7/2013	07762656187 steven@drawit.biz www.drawit.biz	
1	15/01/2013	15 Medway Close Barugh Green Barnsley S75 6JY	
Purpose: PLANNING			
Status: PROPOSED			
Dwg of: Floor Plans & Elevations			
Client: Mr & Mrs Adkins			
Site Address: 32 Wakefield Road, Stalnecross Barnsley, S75 6JY			
Project: Proposed rear single storey kitchen extension, internal alterations and attached side garage extension			
Drawn by: SH	Date: 15/01/2013	Rev:	
Scale: 1:100	Dwg No: 1218_104		