

Notes:

PLANNING DRAWINGS - THIS DRAWING SHOULD NOT BE USED FOR ANY OTHER PURPOSES THAN THAT SPECIFIED HERE

COPYRIGHT - THIS DRAWING MAY NOT BE REPRODUCED OR MODIFIED IN WHOLE OR PART BY ANY PERSON OR ORGANISATION WITHOUT THE ARCHITECTS CONSENT. ISSUING COPIES TO THIRD PARTIES MAY NOT BE DONE WITHOUT THE ARCHITECTS CONSENT

Revision: A

Revision List:

A - 29.04.2019 - balcony added and building volume reduced in line

0 5m


Project/ Client: Mosley / Bagger Wood Farm

Drawing Title: Elevations - Proposed


Drawing Number: 2068/TP/008

Scale at A3: 1:100


Date: Feb 19

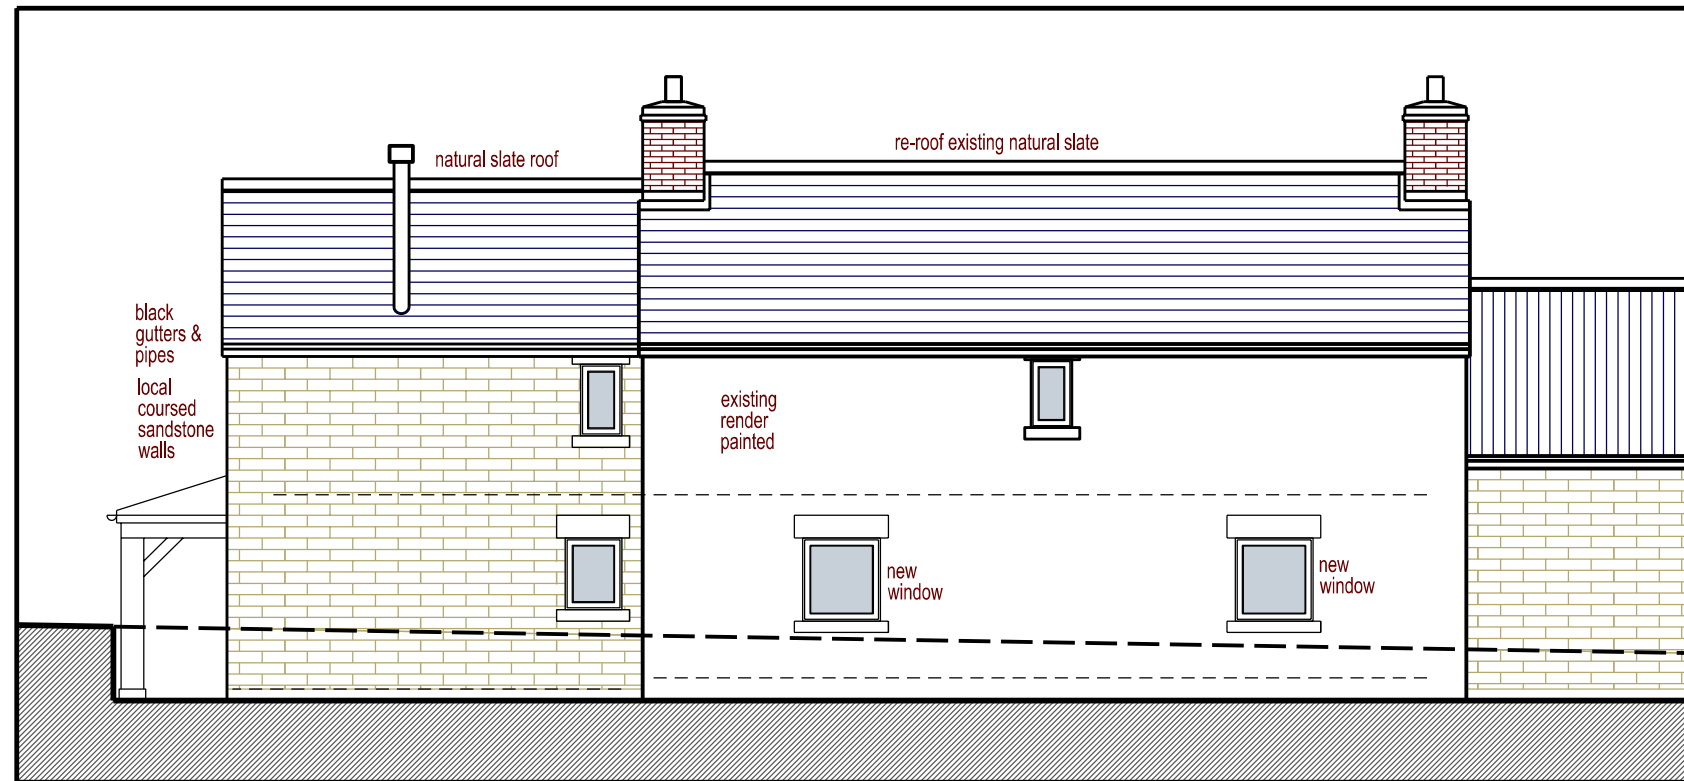

North Elevation - Proposed

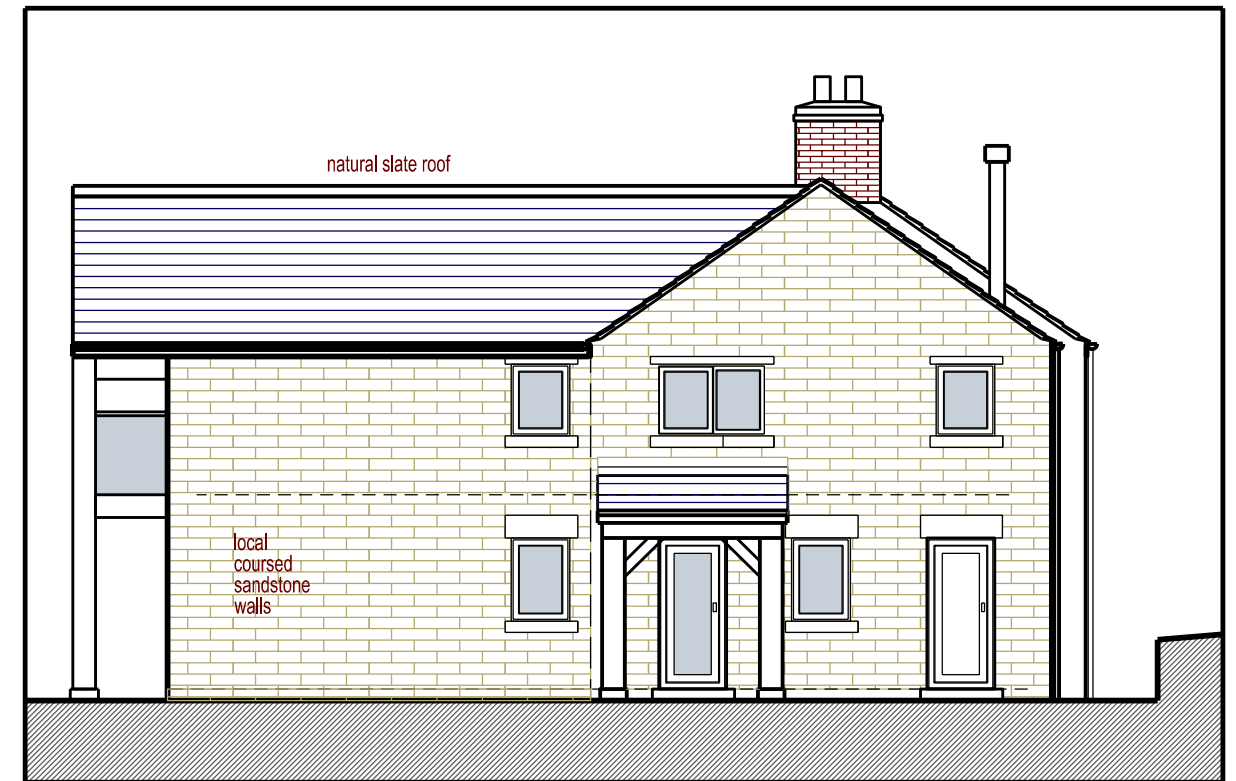


East Elevation - Proposed

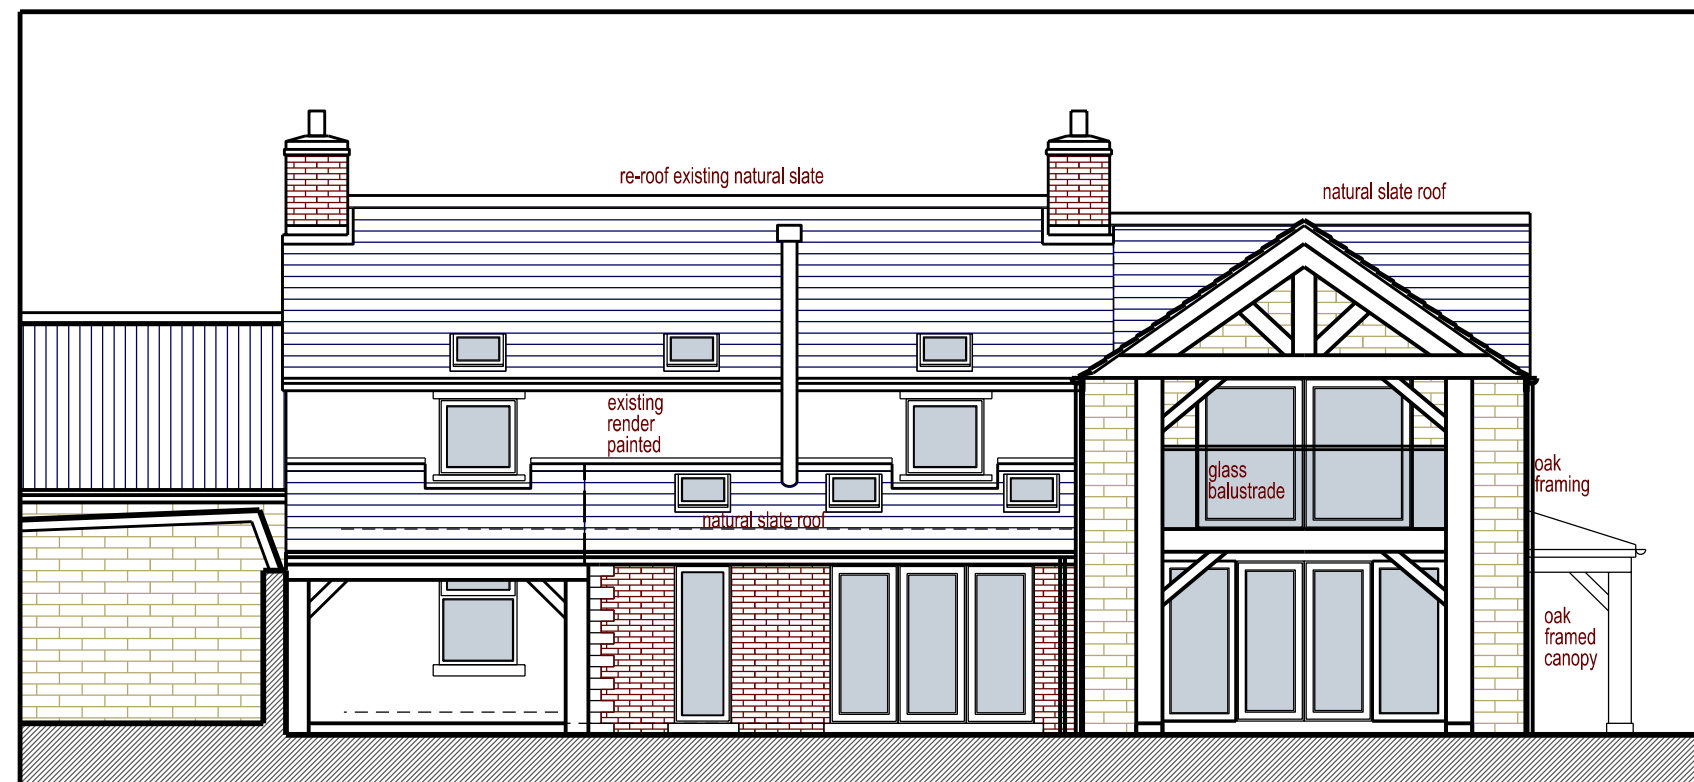

brick wall with stone quoins to corner

South Elevation - Proposed

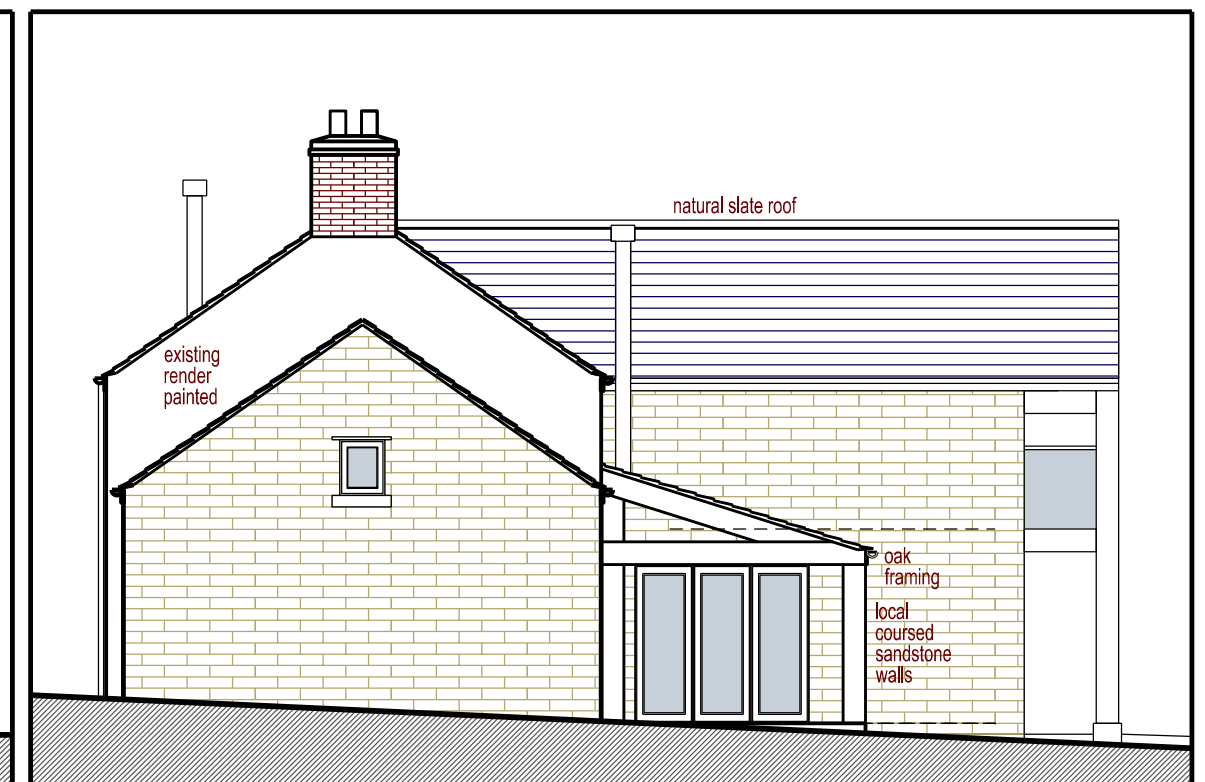

West Elevation - Proposed