



The floor plan shows a house with the following layout and features:

- KITCHEN (100.000):** Located on the left, containing a sink (W1), a stove (W2), and a refrigerator (W3). It has a door (W4) leading to the dining room and a window (W5) on the left wall.
- DINING ROOM:** Located in the center, containing a table and chairs (W1).
- LIVING ROOM:** Located on the right, containing a sofa (W1) and a television (W2).
- PORCH:** Located at the bottom center, containing a table and chairs (W1).
- TOILET:** Located at the top left, containing a toilet (W1) and a sink (W2).
- STORE:** Located between the kitchen and the dining room, containing a staircase (Up) and a door (W1).
- IC (Internet Computer):** Located in the top right corner.
- SAVP (Satellite Antenna):** Located in the top right corner.
- RWP (Radio Wave Power):** Located in the top right corner.
- W1 (Window):** Located on the left wall of the kitchen.
- W2 (Window):** Located on the right wall of the kitchen.
- W3 (Window):** Located on the right wall of the living room.
- W4 (Window):** Located on the right wall of the dining room.
- W5 (Window):** Located on the left wall of the dining room.
- W6 (Window):** Located on the left wall of the living room.
- W7 (Window):** Located on the left wall of the porch.
- W8 (Window):** Located on the right wall of the porch.
- W9 (Window):** Located on the right wall of the living room.
- W10 (Window):** Located on the right wall of the dining room.
- W11 (Window):** Located on the right wall of the kitchen.
- W12 (Window):** Located on the right wall of the toilet.
- W13 (Window):** Located on the right wall of the store.
- W14 (Window):** Located on the right wall of the porch.
- W15 (Window):** Located on the right wall of the living room.
- W16 (Window):** Located on the right wall of the dining room.
- W17 (Window):** Located on the right wall of the kitchen.
- W18 (Window):** Located on the right wall of the toilet.
- W19 (Window):** Located on the right wall of the store.
- W20 (Window):** Located on the right wall of the porch.
- W21 (Window):** Located on the right wall of the living room.
- W22 (Window):** Located on the right wall of the dining room.
- W23 (Window):** Located on the right wall of the kitchen.
- W24 (Window):** Located on the right wall of the toilet.
- W25 (Window):** Located on the right wall of the store.
- W26 (Window):** Located on the right wall of the porch.
- W27 (Window):** Located on the right wall of the living room.
- W98 (Window):** Located on the right wall of the porch.
- W99 (Window):** Located on the right wall of the living room.
- W100 (Window):** Located on the right wall of the dining room.

SOUTH

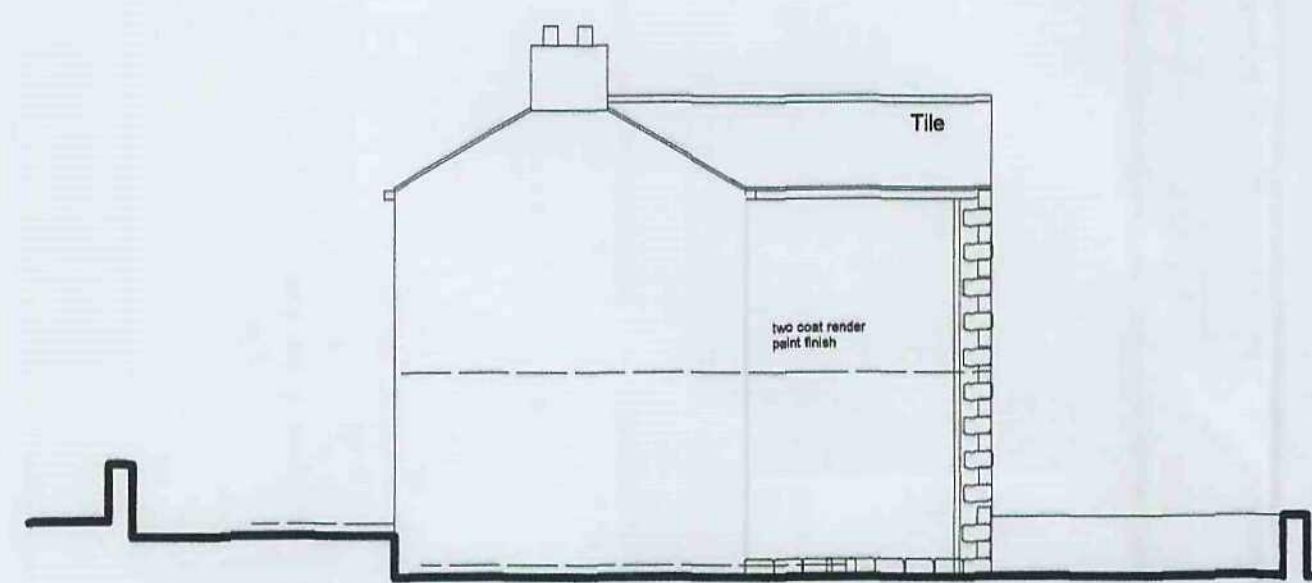

SOUTH

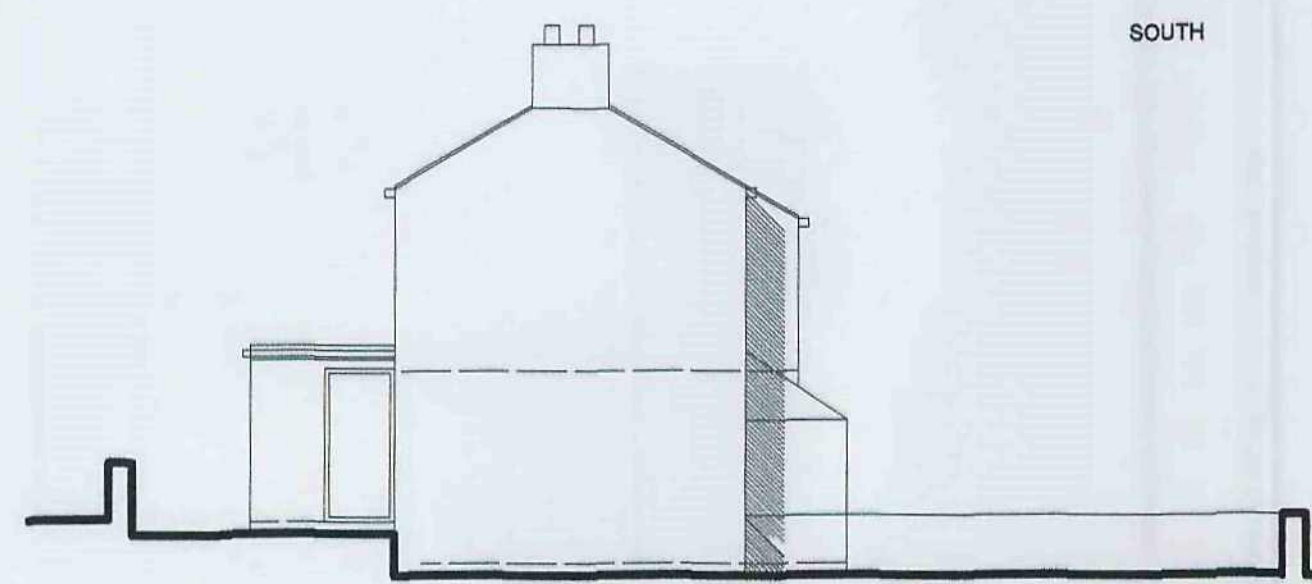


NO DIMENSIONS TO BE SCALED FROM THIS DRAWING WHICH IS THE PROPERTY OF THE COMPANY, IT IS NOT TO BE USED OR REPRODUCED IN ANY WAY EXCEPT AS AUTHORIZED BY THE COMPANY. CLIENT IS RESPONSIBLE FOR PROVIDING ARCHITECT WITH CORRECT SITE BOUNDARY/OWNERSHIP DEFINITIONS AND ANY COVENANTS OR EASEMENTS RELATING TO THE SITE. ARCHITECT WILL ASSUME SITE BOUNDARIES AS CLEARLY DEFINED, UNLESS OTHERWISE INFORMED BY CLIENT. HOW WORK IS CARRIED OUT WITHOUT PLANNING PERMISSION AND WITHOUT APPLICATION FOR PLANNING PERMISSION WILL BE AT CLIENT'S RISK. NO WORKING BEGINS UNTIL ALL NECESSARY REGULATORY APPROVALS HAVE BEEN GRANTED. WORK WILL BE STRICTLY AT CLIENT'S RISK.


THE PROVISION OF A CONSULTING OR ADVISING SERVICE TO A CLIENT CONCERNING HOME'S FOUNDATIONS MAY REQUIRE YOU TO NOTIFY THE OWNER OF THAT PROPERTY OF YOUR INTENTIONS AT LEAST ONE MONTH BEFORE YOU START WORK.

WORK ON AN EXISTING PARTY WALL WILL REQUIRE YOU TO GIVE AT LEAST TWO MONTHS NOTICE OF YOUR INTENTIONS. IF CONSENT TO CARRY OUT WORK CANNOT BE OBTAINED PRIOR TO DEALING WITH A WALL OR PARTY WALL, YOU WILL BE RESPONSIBLE FOR THE CONSEQUENCES.


REAR

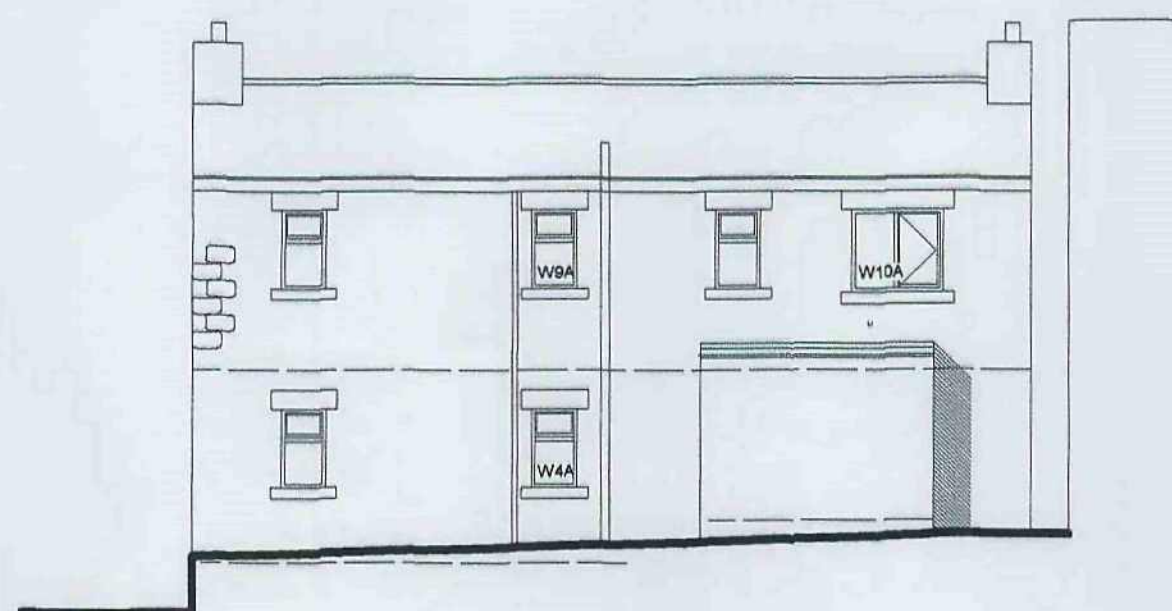


REAR

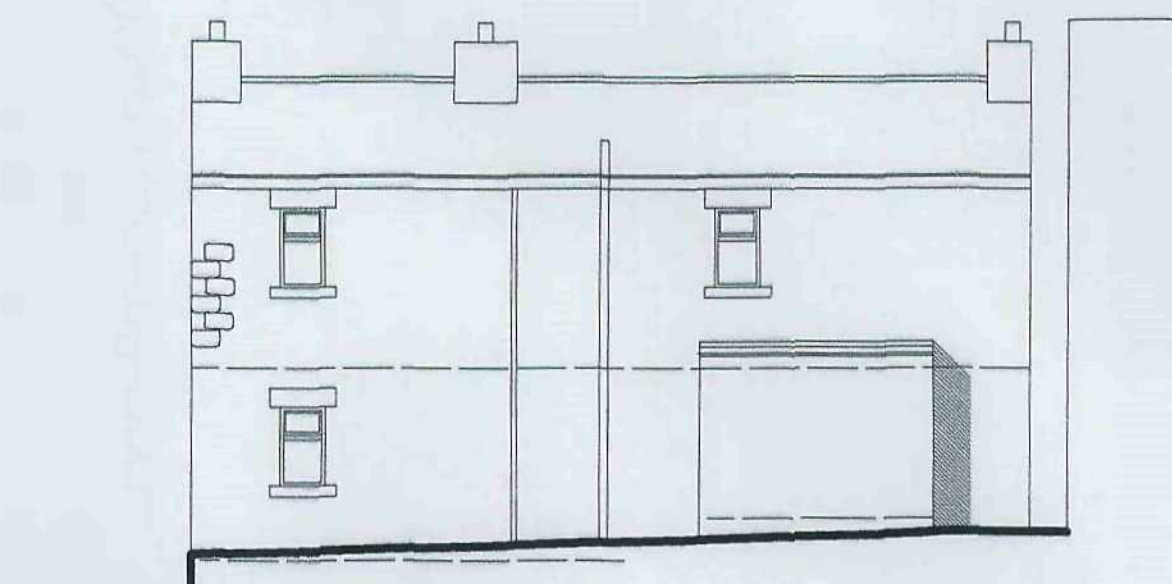


NORTH

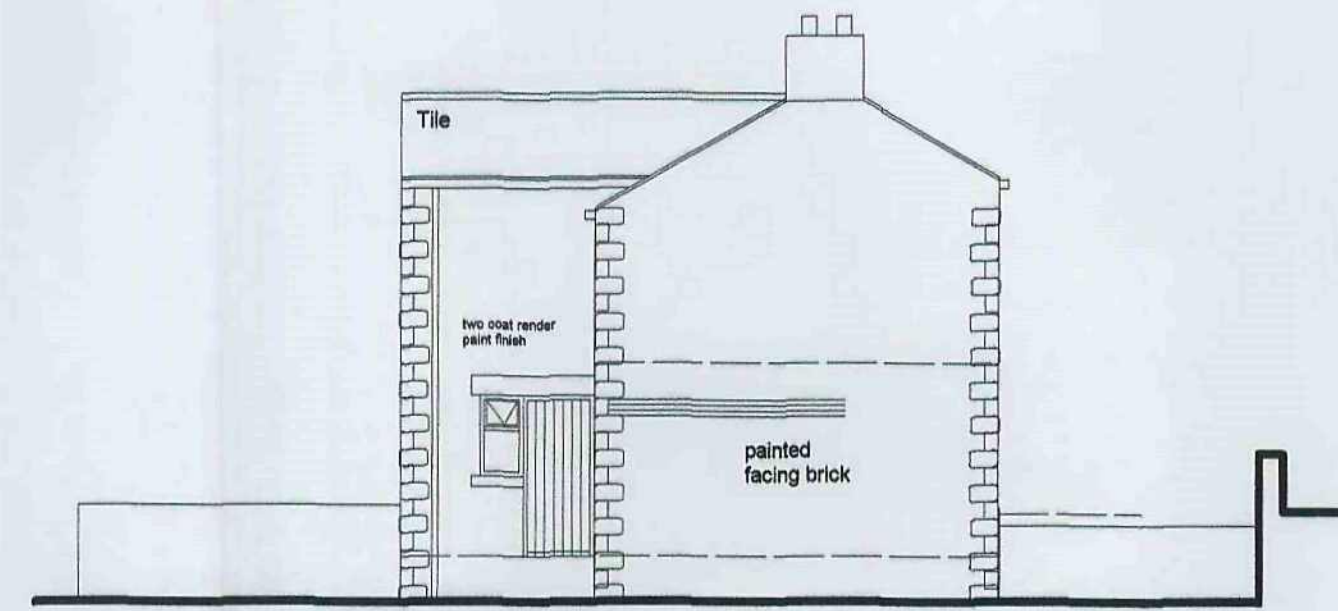


NORTH

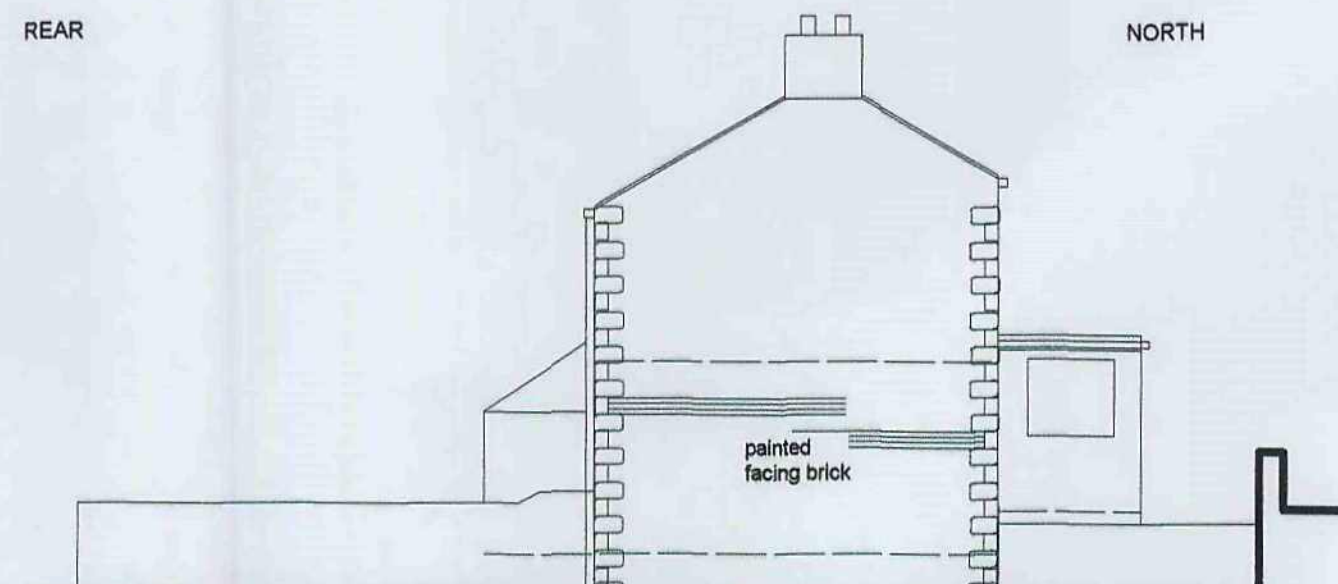

FRONT

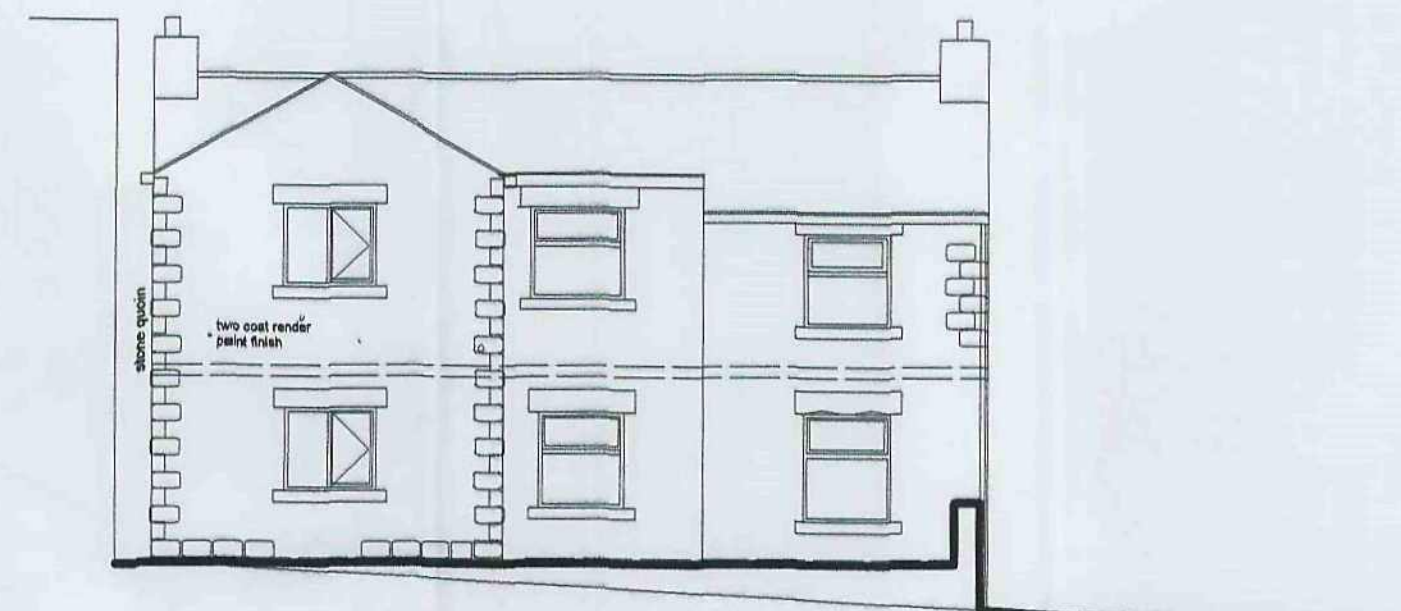

FRONT

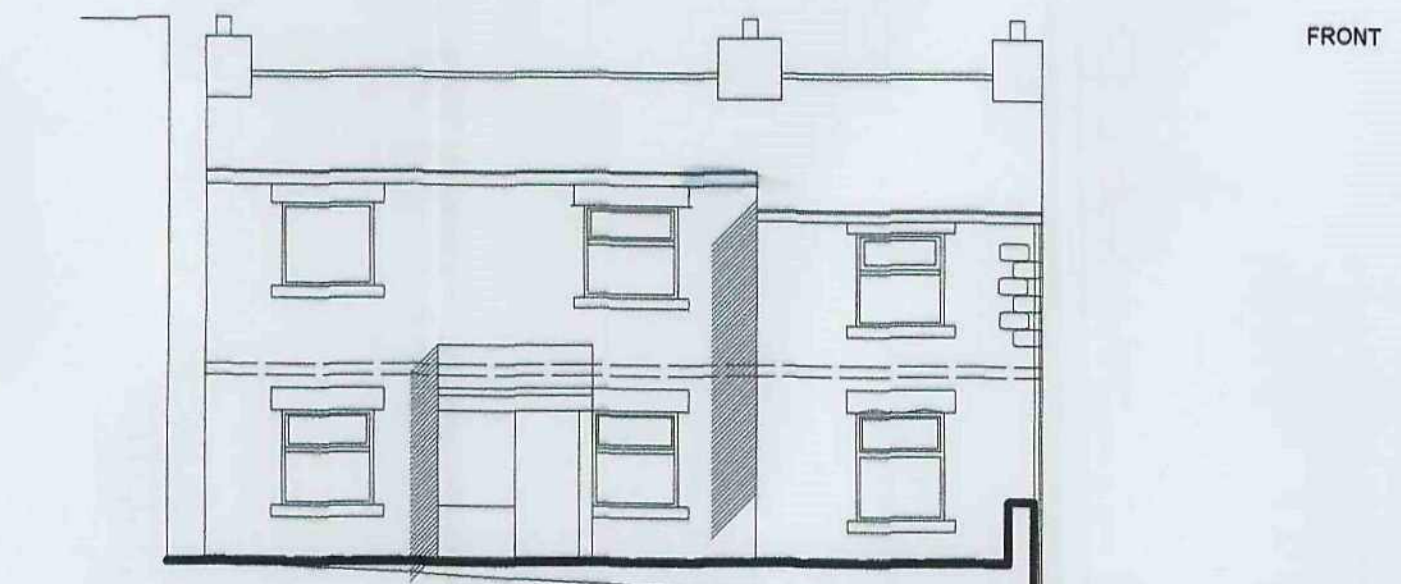

A detailed floor plan of a three-bedroom house. The layout includes three bedrooms (Bedroom 1, Bedroom 2, and Bedroom 3), a bathroom, a kitchen, a dining area, and a living area. The house features a central hall with stairs leading to a basement. The plan is labeled with room names and includes architectural details like doors, windows, and furniture placement. The overall shape is irregular, with a central corridor connecting the various rooms.

LOCATION PLAN 1:1250

SITE PLAN
1:100

[illegible]

PROJECT:	
EXTENSION, ALTERATIONS AND NEW DRIVEWAY 12 JERMYN CROFT DODDWOORTH S75 3LR	
CLIENT	
STAINBOROUGH HOMES LTD	
DRAWING	
PLANNING	
DWG No.	JOB No: 1.09-4128
01	REV. A
DATE: Nov, 2009	
NOTES	

- Andrew Bailey
(BA(Hons) Dip Arch(Hull) RIBA
- 85 Lundhill Road Wombwell
Barnsley S73 0RL
- T.F. 01226 752590
- E-Mail aa2iarchitects@btconnect.com