


LOCATION PLAN 1:1250




SITE PLAN 1:500

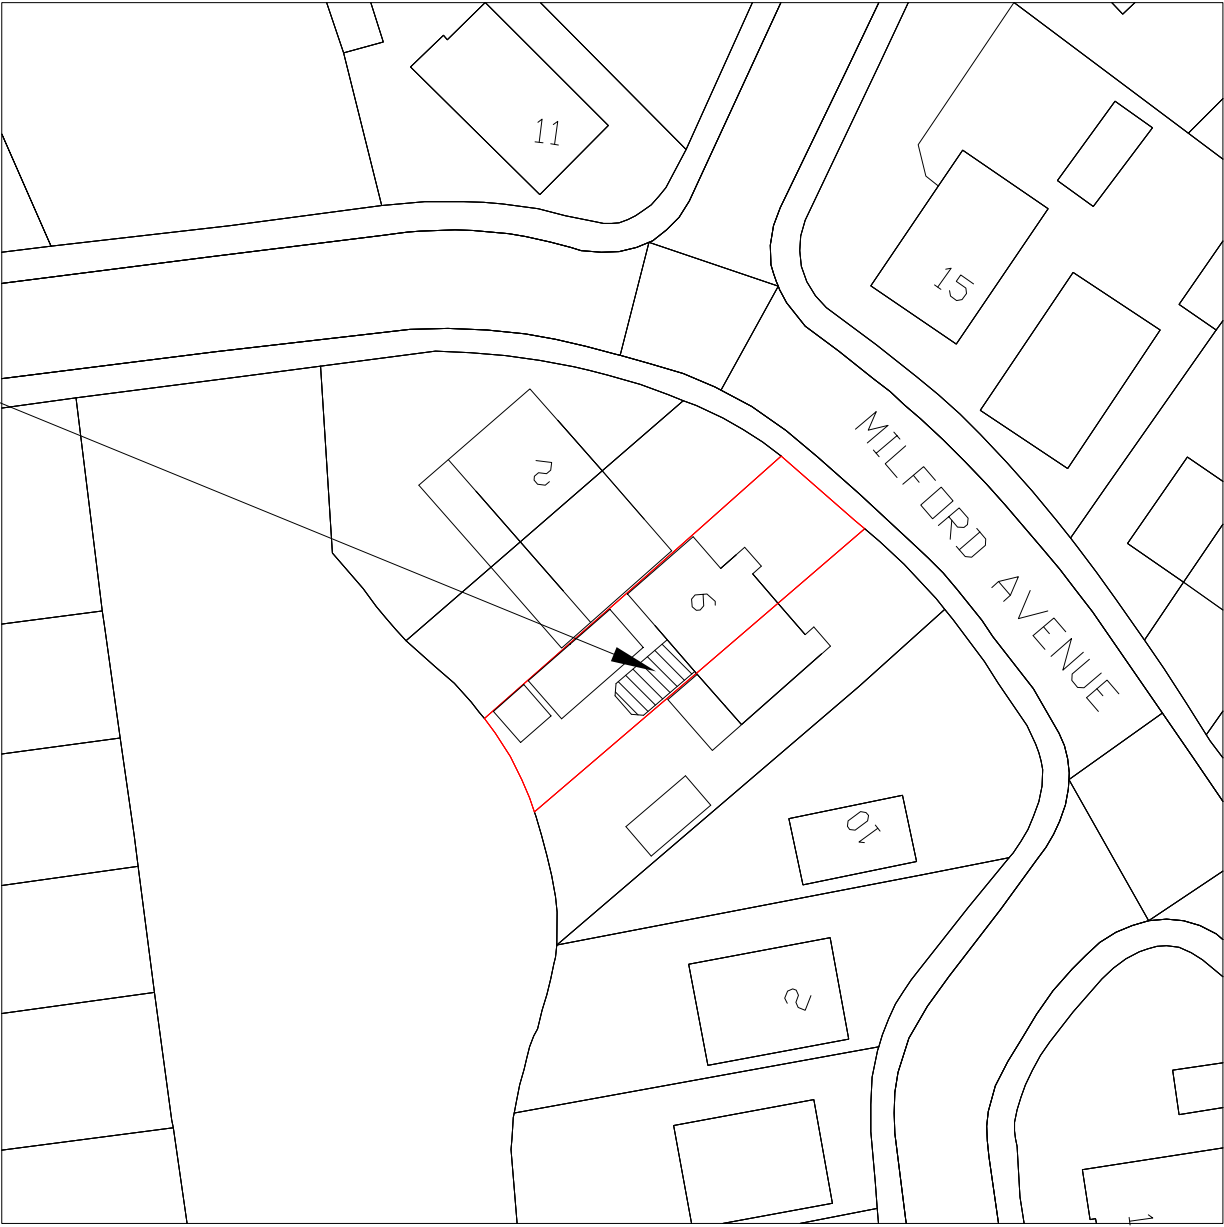

PROPOSED CONSERVATORY

SITE PLANS

|                                                                        |  |                       |  |
|------------------------------------------------------------------------|--|-----------------------|--|
| Drawing No: 4842/03                                                    |  | Pag Ref No: NM1235AP  |  |
| Title: HINCHCLIFFE                                                     |  | Drawn: A.BURGESS      |  |
| 6 MILFORD AVENUE<br>ELSECAR<br>BARNESLEY<br>SOUTH YORKSHIRE<br>S74 8DT |  | Scale: 1:1250 / 1:500 |  |

 

EVEREST CONSERVATORIES  
UNIT 7  
NORTH ORBITAL COMMERCIAL PARK,  
NAPSBUURY LANE,  
ST ALBANS  
AL1 1XB

