



Bondfield Crescent Barnsley

Total Area = 88.94m² (90.72m²)

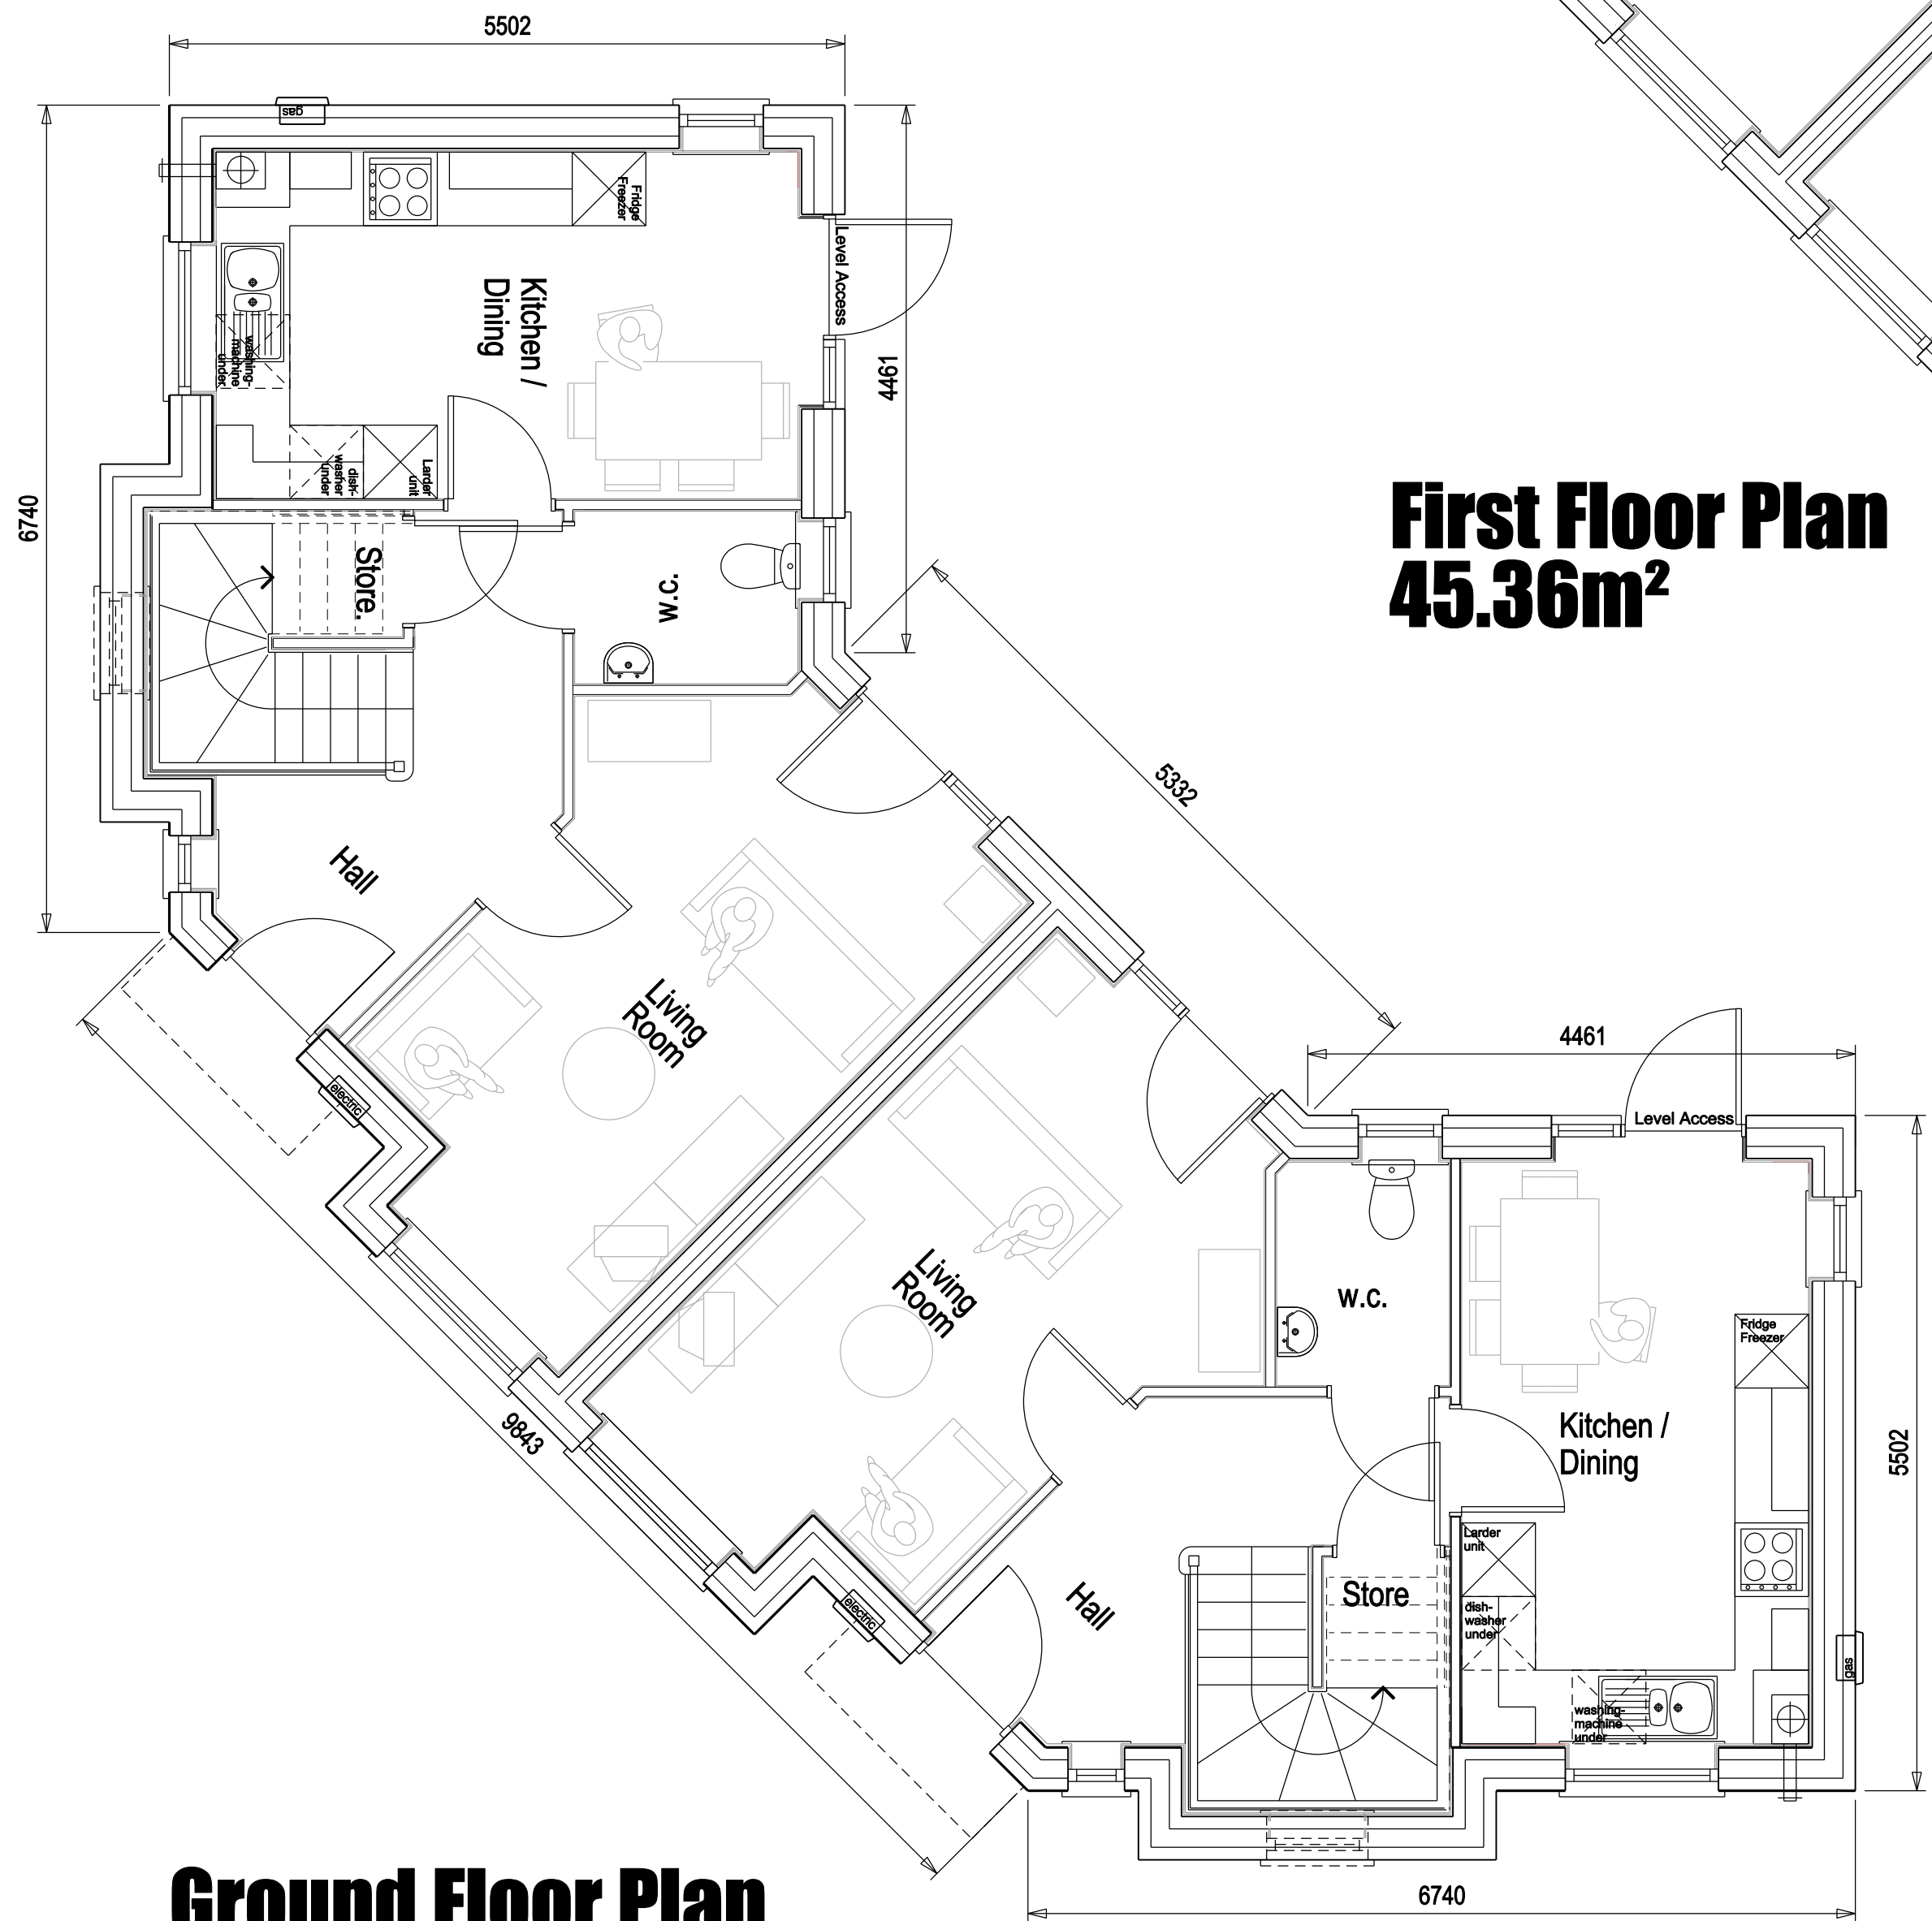

Ground Floor Plan
45.36m²

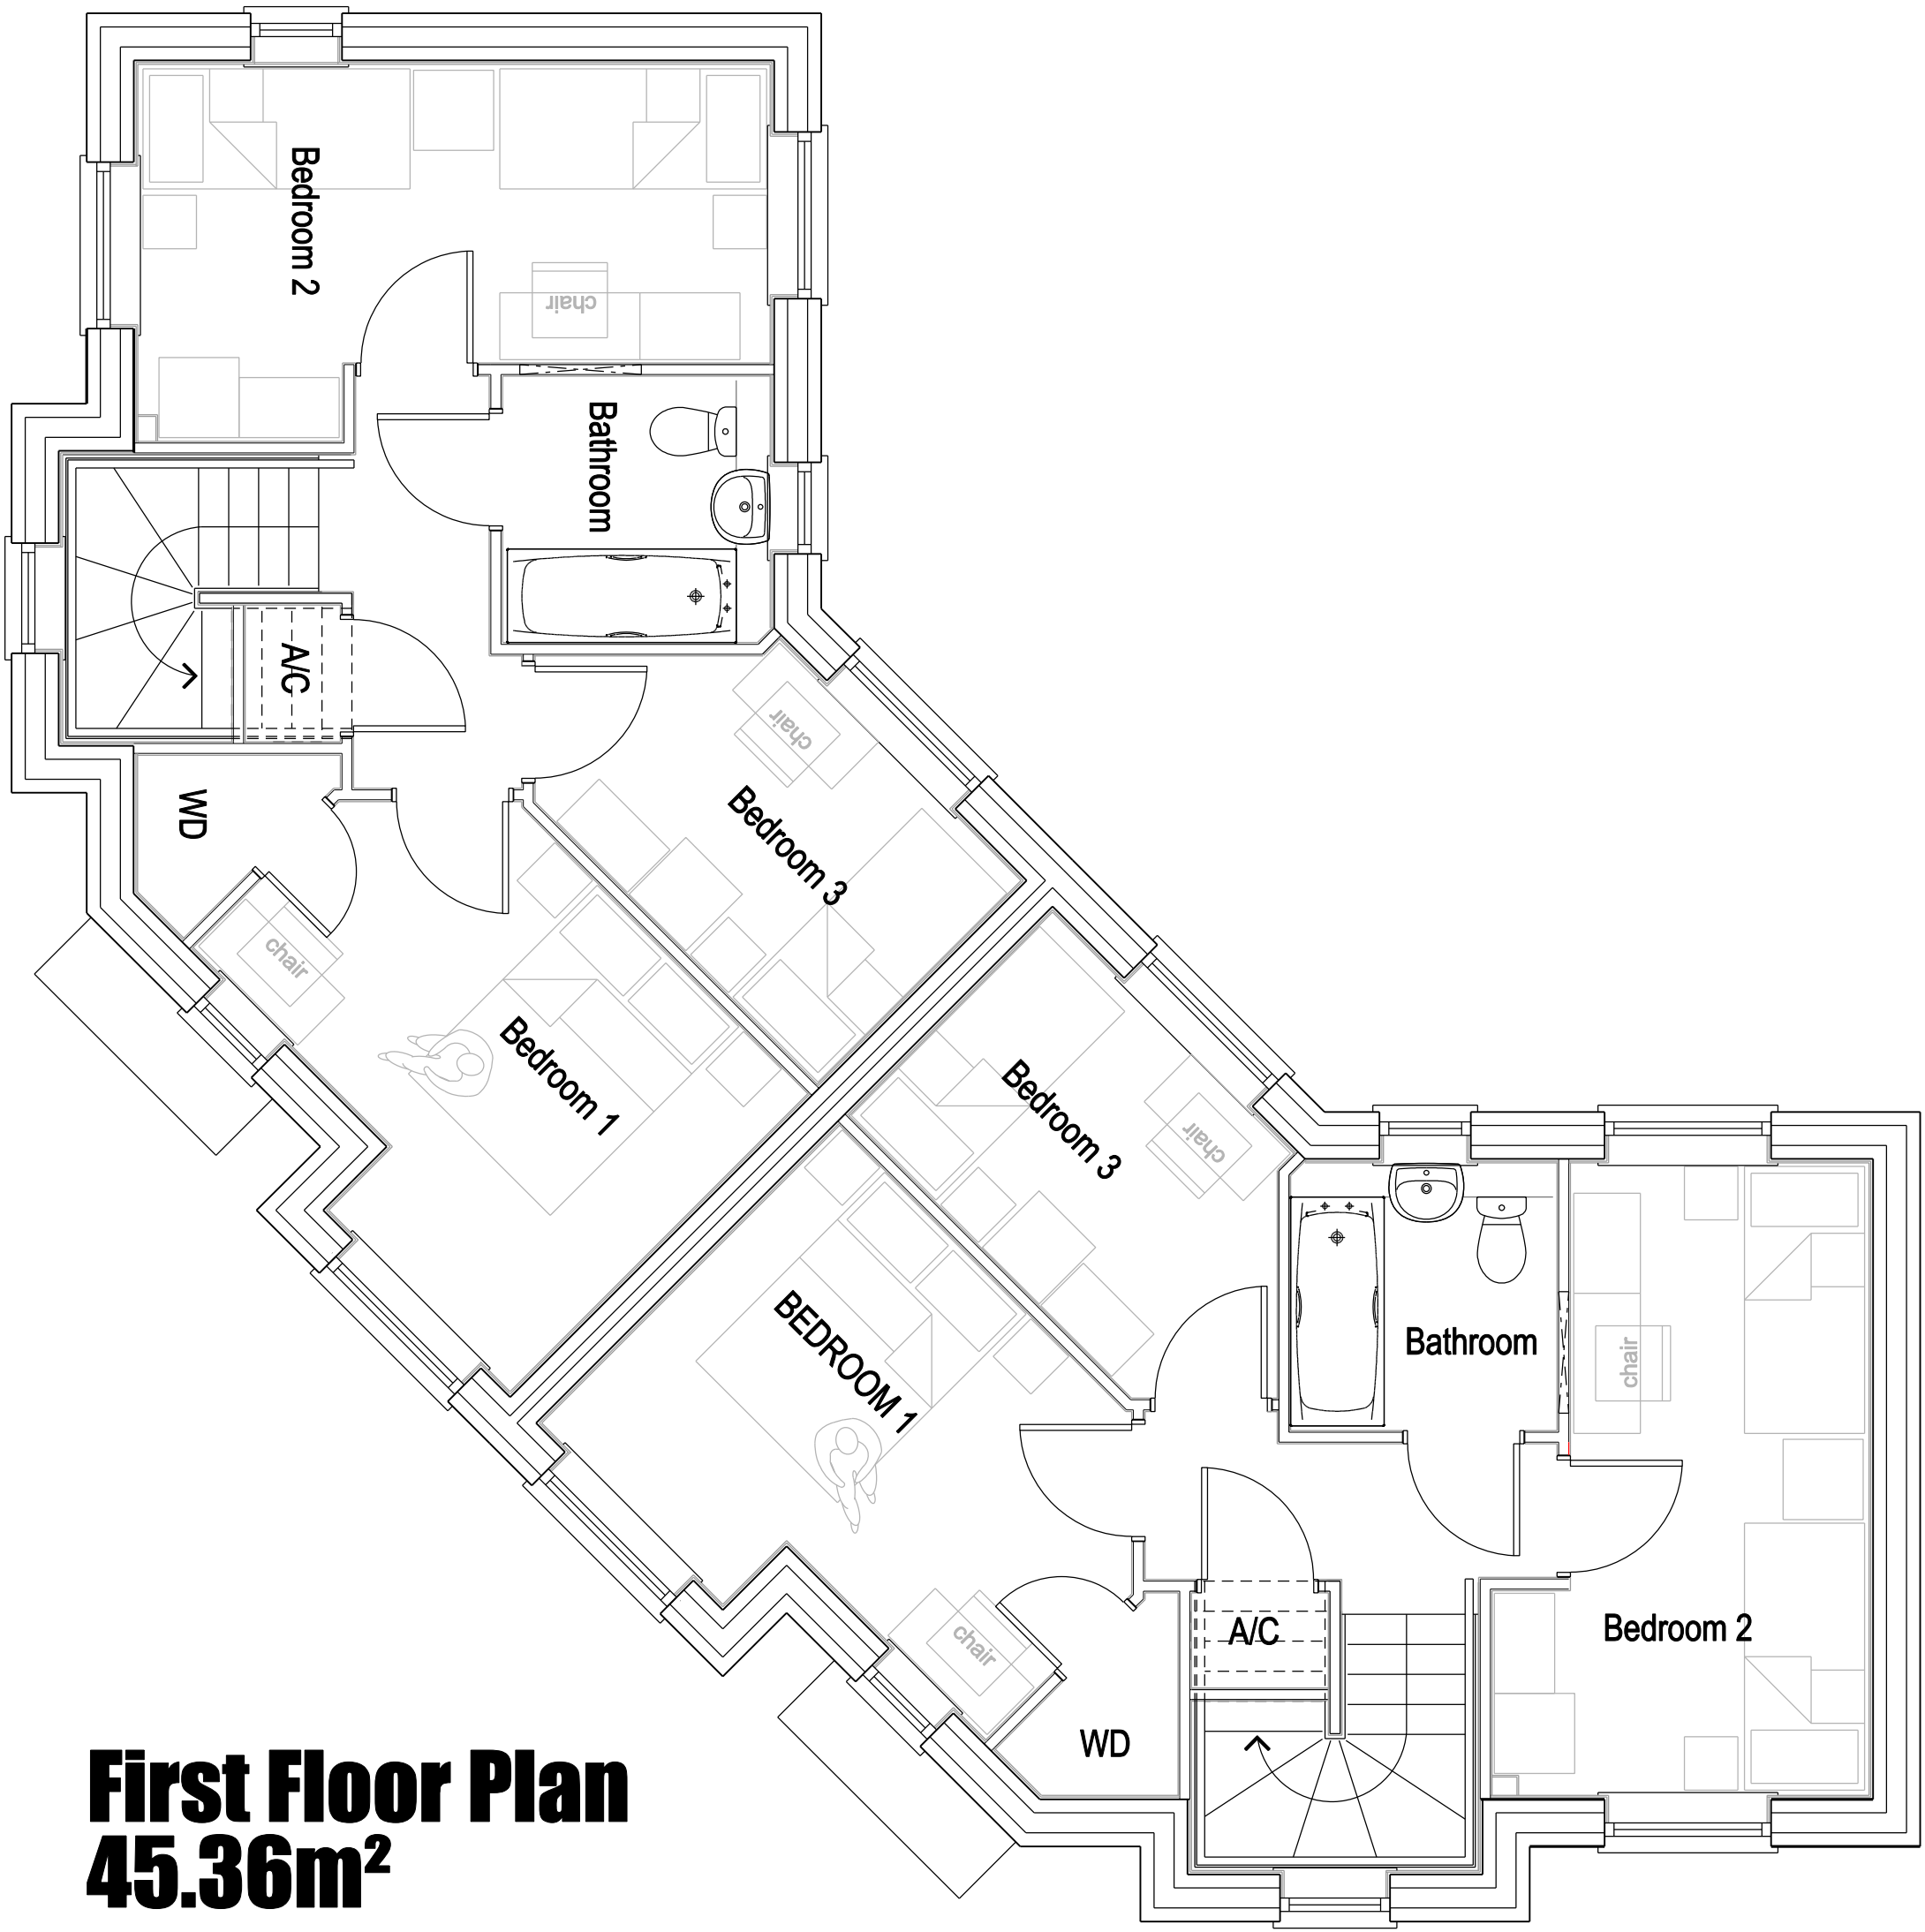

First Floor Plan
45.36m²



Rev. A - 03 12 10
Consultation issue
revisions

A.A. DESIGN LTD

architects surveyors
interior designers

UNIT 2
SHEFFIELD
TELEPHONE 0114 2589571
E-Mail

AIZLEWOOD ROAD
S8 0YX
FAX 0114 2500669
architects@aadesign.co.uk

**Bondfield Crescent.
Housing Development
Barnsley
for
Chevin Housing Association**

FLOOR PLANS
Plots A01 / A02 / A05 & A06
(Type C3.1)

DATE
DRAWN

Sept. '10

SCALE
1:50

DRAWING No. **10003/P/02 A**