


1) This drawing and the design and details depicted thereon are the copyright of Peter Dimberline Chartered Architect.
2) All dimensions on this drawing are to be checked by the Contractor and any discrepancies are to be reported to the Architect.
3) Do not scale critical dimensions off this drawing.
4) Contractor to ensure that all Health & Safety requirements (CDM Regulations) in relation to this project will be complied with.

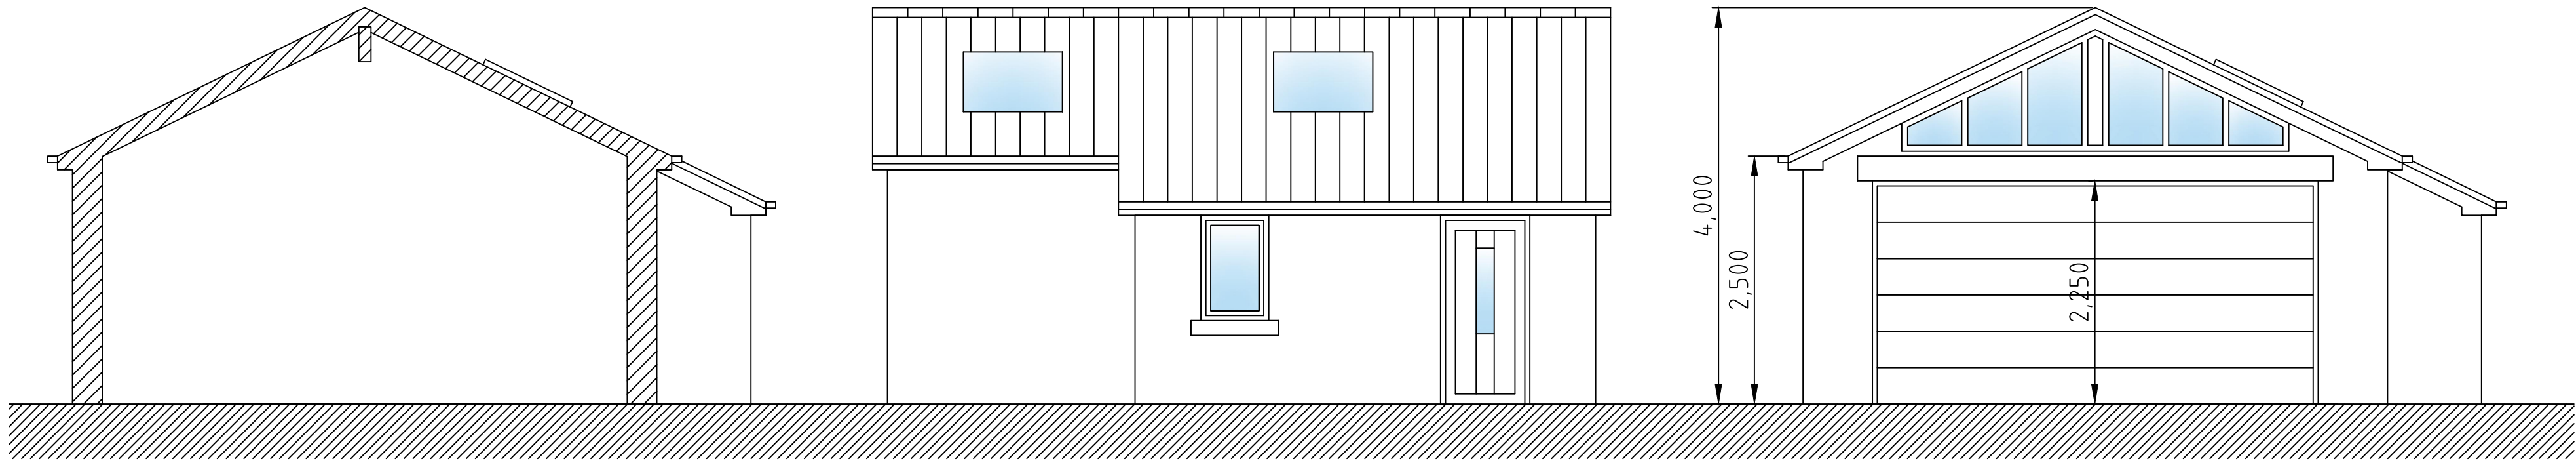


proposed section A - A

west elevation


north elevation

walls to be stone to match dwelling, roof to be slate to match dwelling

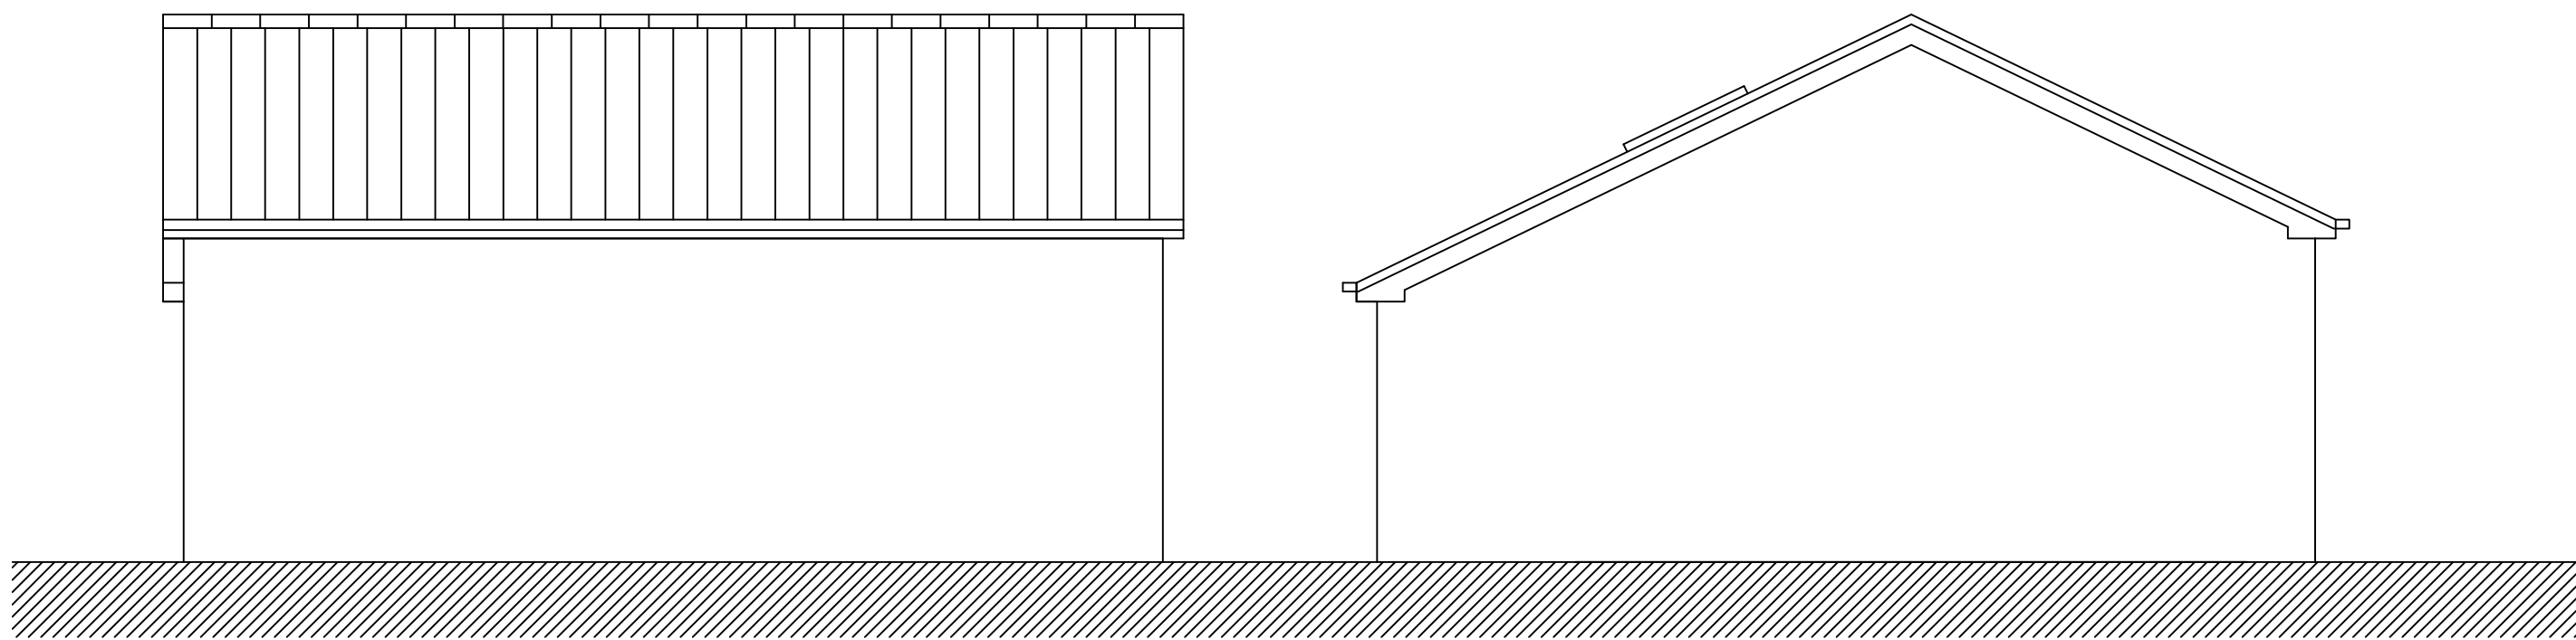


east elevation

south elevation

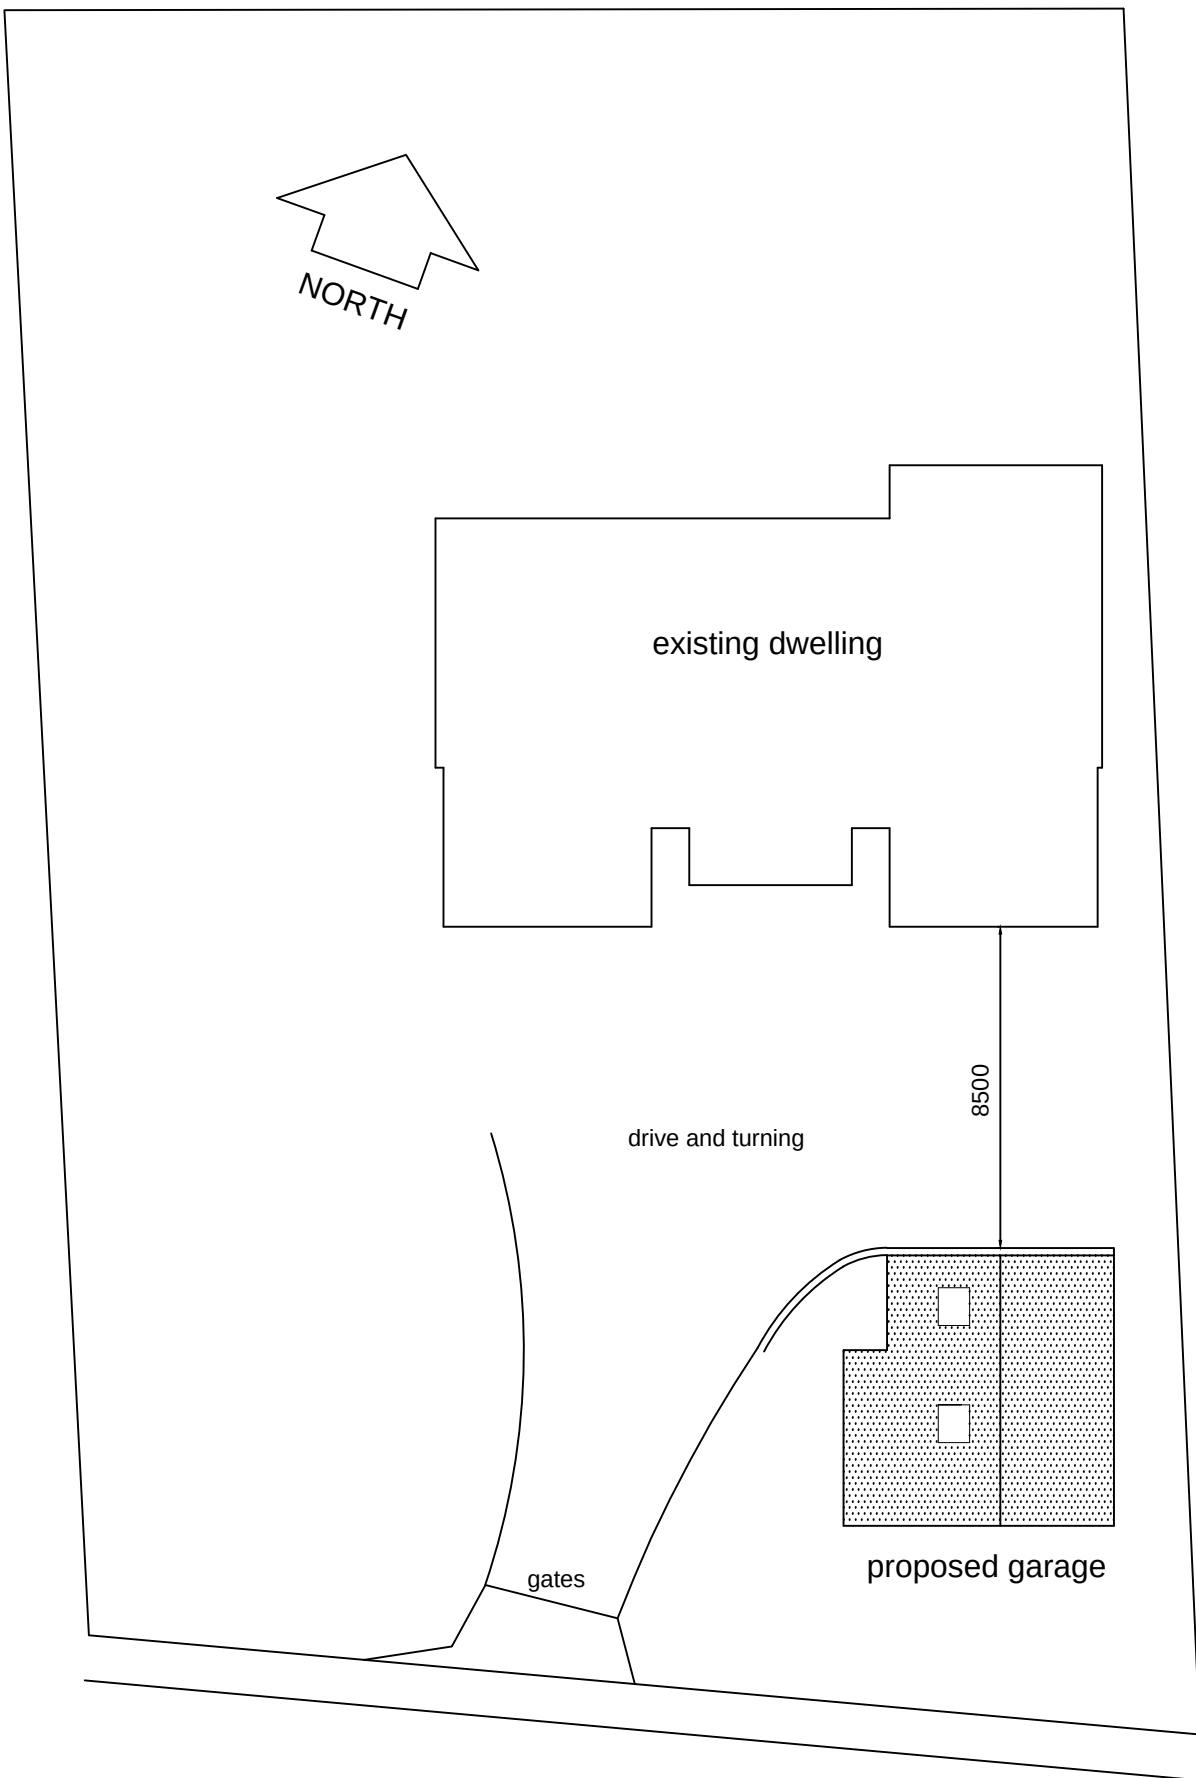

proposed site plan at 1:200

CHURCH LANE

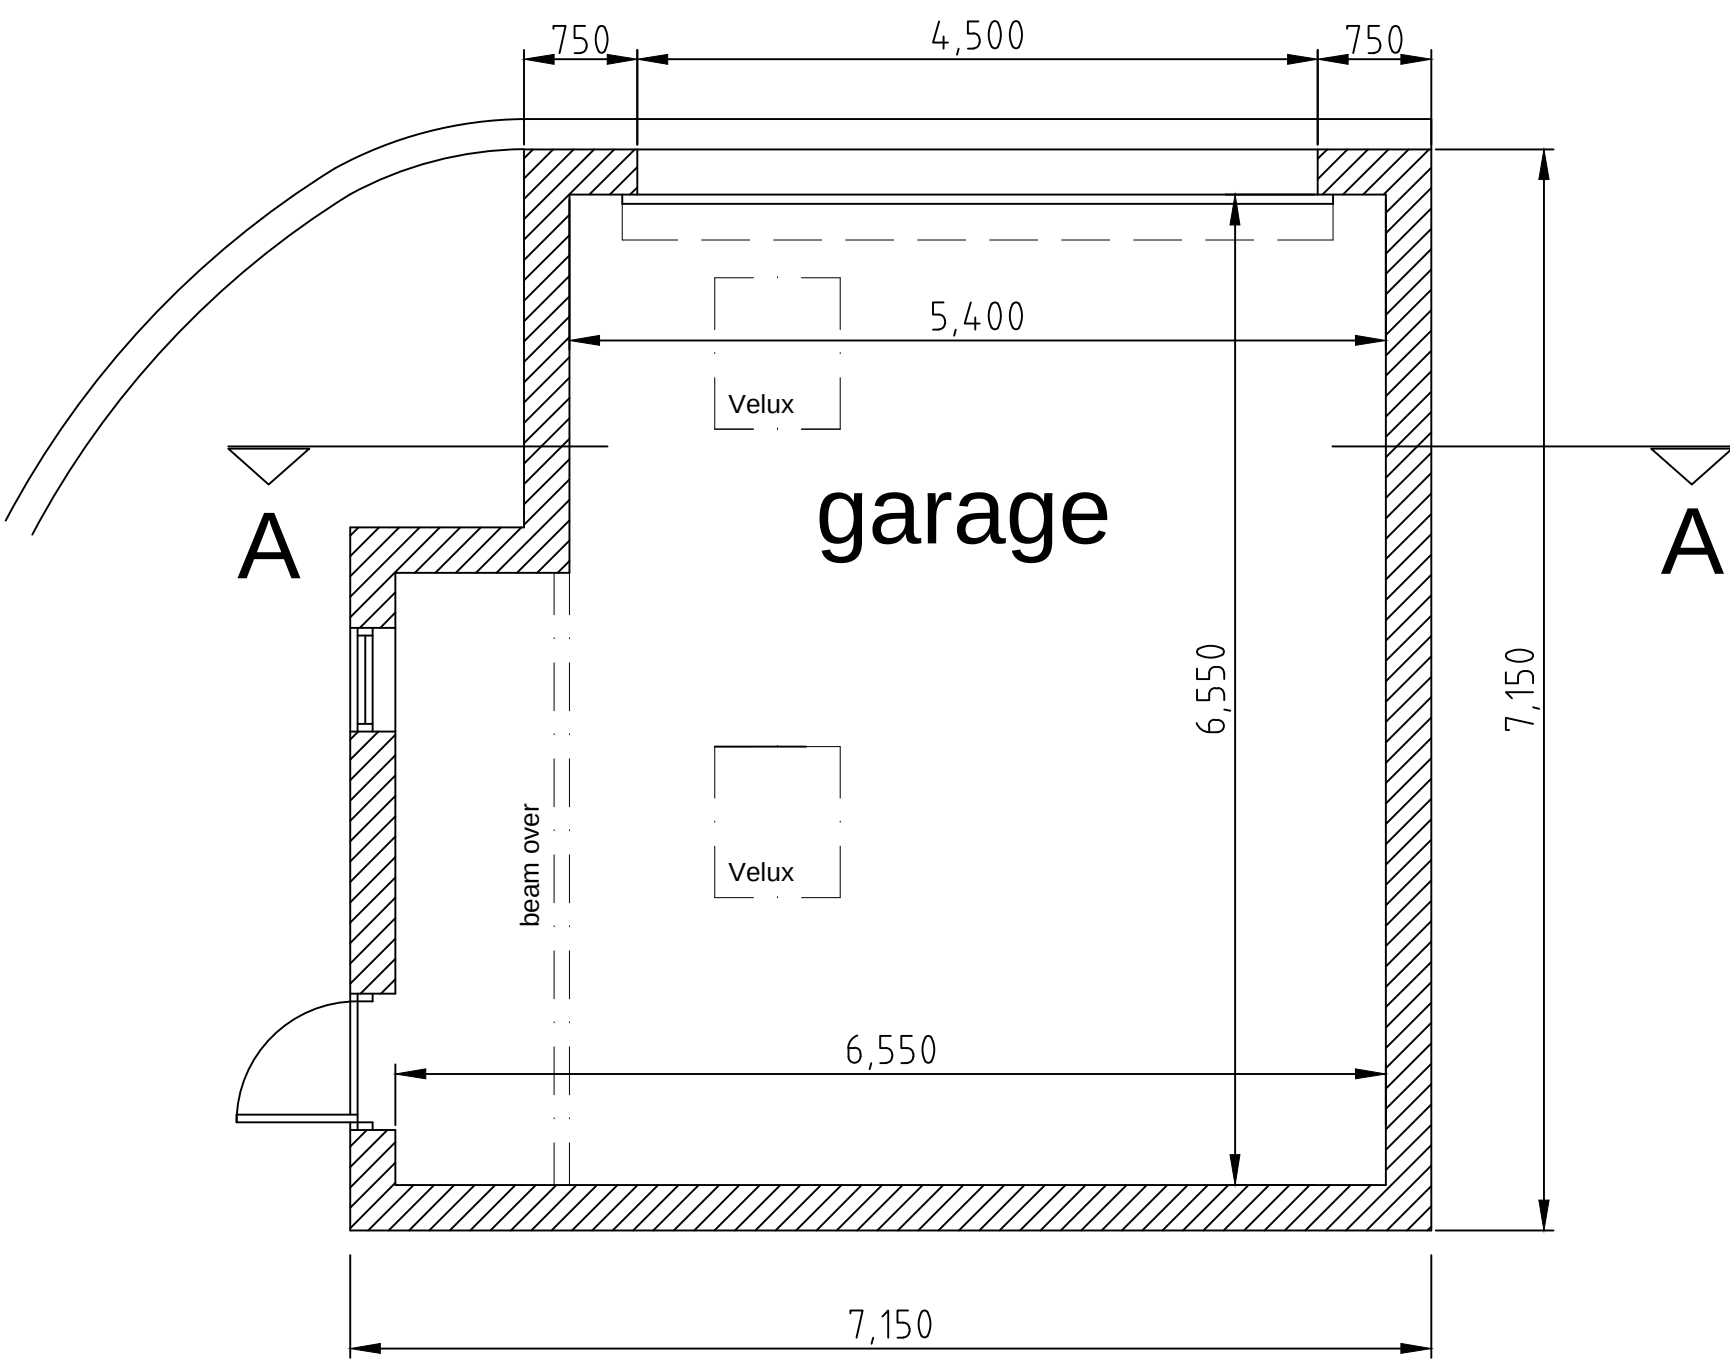

proposed garage layout

A.) Garage reduced in size as requested by the planning department.

REVISIONS

PETER DIMBERLINE Dip Arch, RIBA
CHARTERED ARCHITECT

2 TIPSEY COURT, STAINCROSS
BARNSELEY, S75 6FZ

tel/fax (01226) 390947
email: pdimberline@tiscali.co.uk

CLIENT
Mr N Crystal

PROJECT
Proposed detached garage

LOCATION
1 Church Lane, Worsbrough, Barnsley

DRAWING
Planning application details

SCALES 1:50 and 1:200 at A1 DATE Aug' 15

DRWG No. 2015/13/01 DRAWN BY PD
REV. A