






VISUAL SCALE 1:100 @ A2

Do not scale from this drawing
The contractor is to check all dimensions on site and report any discrepancies to the architect
All rights described in chapter IV of the copyright, designs and patents act 1988 have been generally asserted

Notes

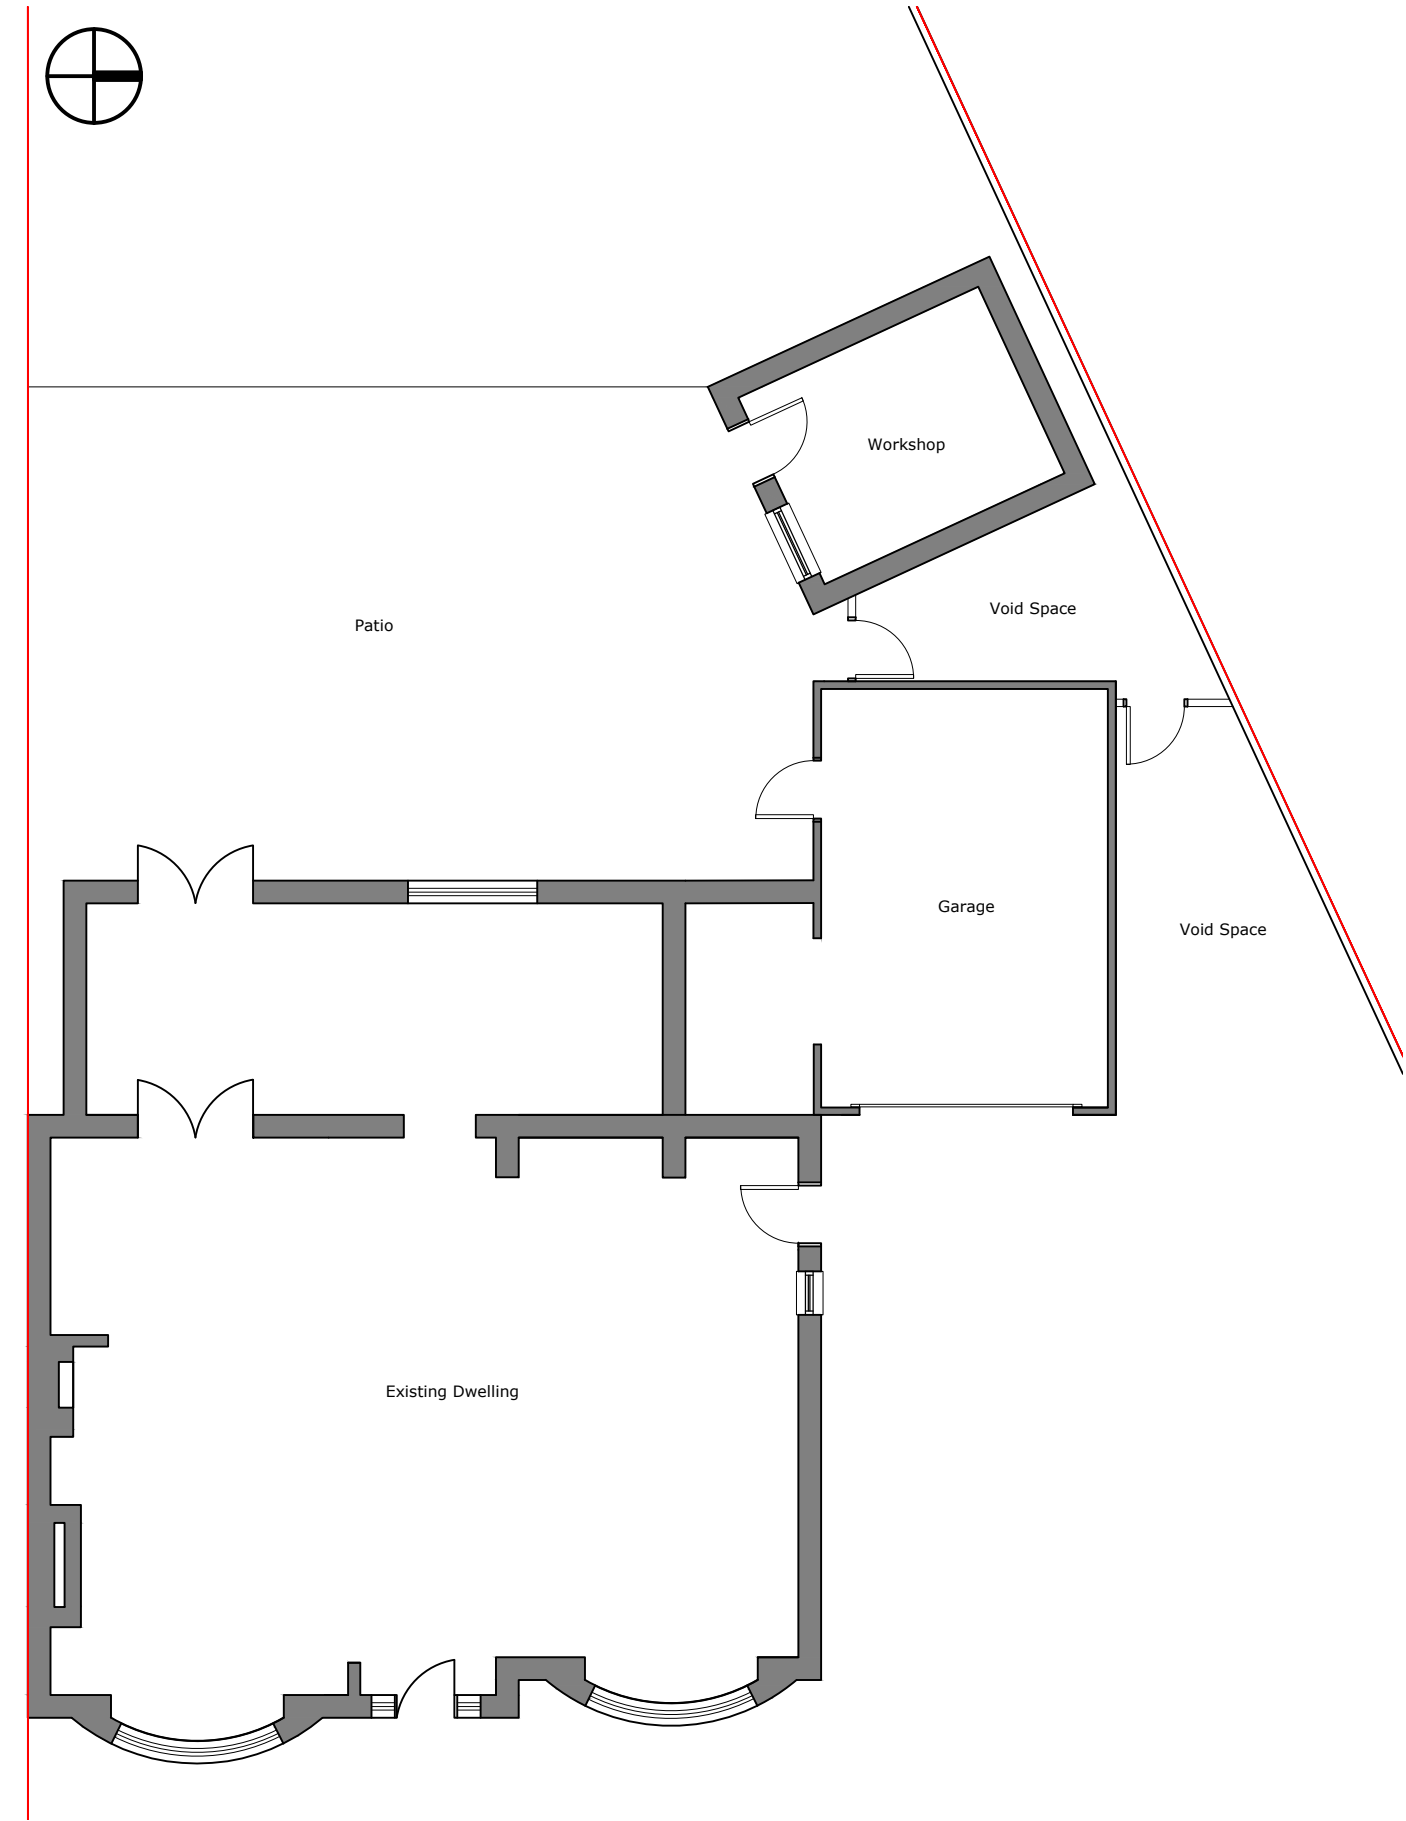

Existing Site Plan - 1:100

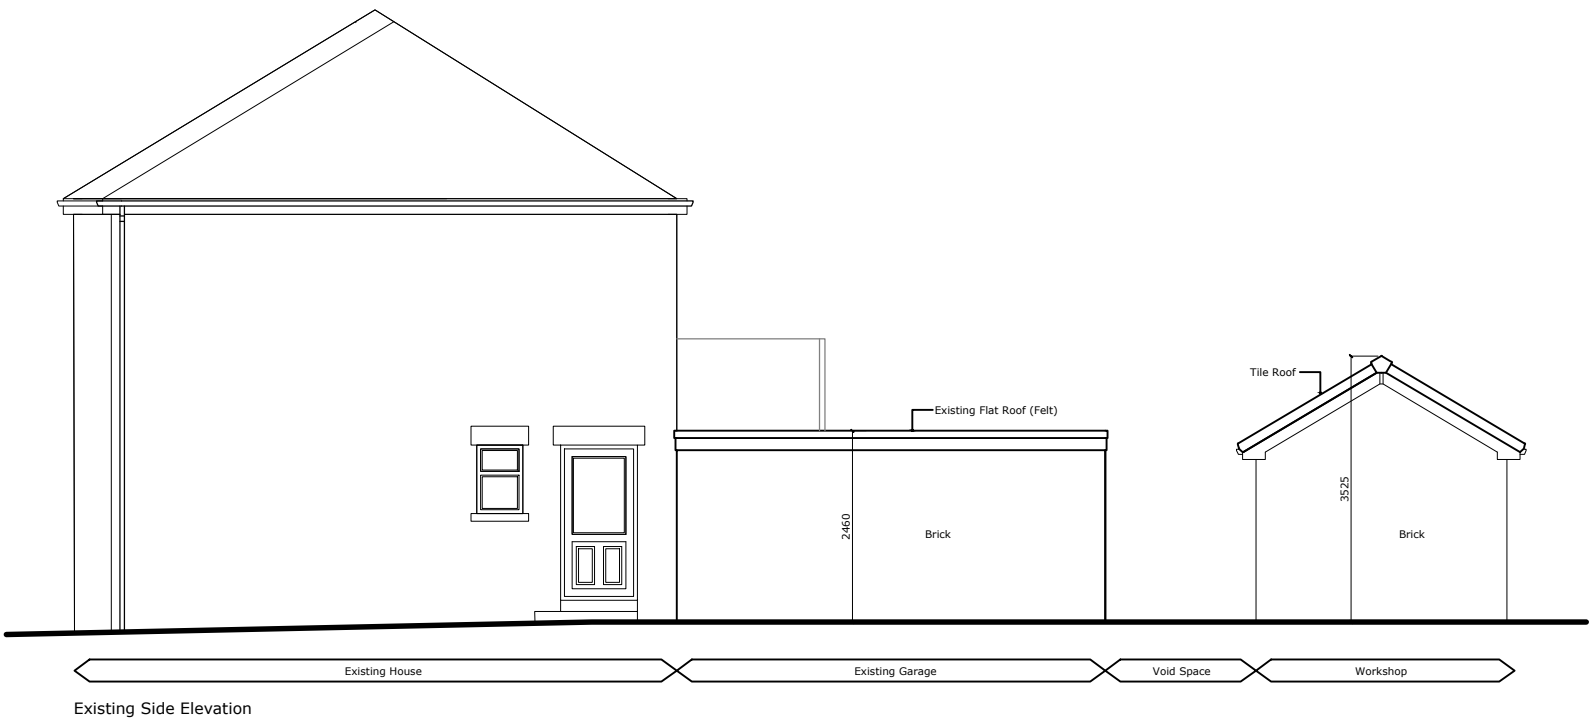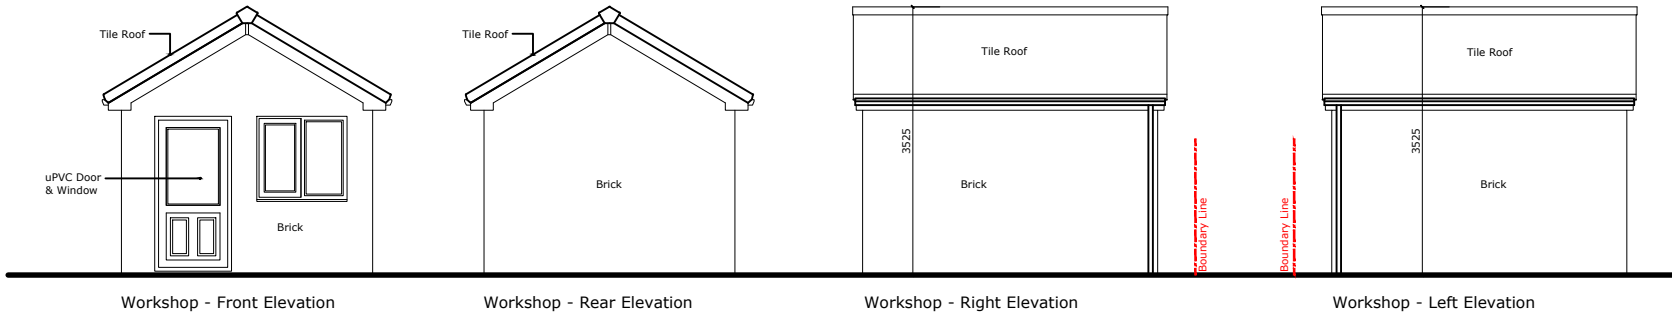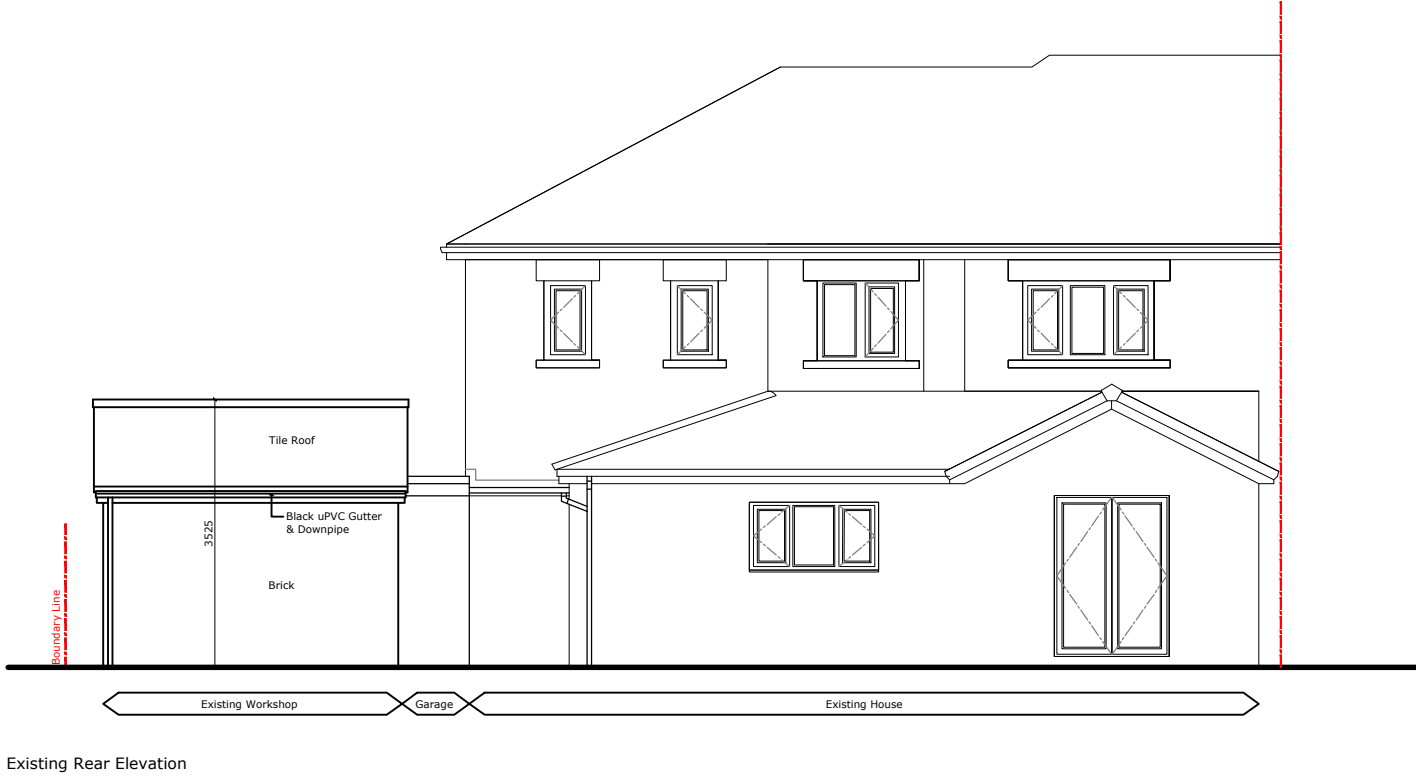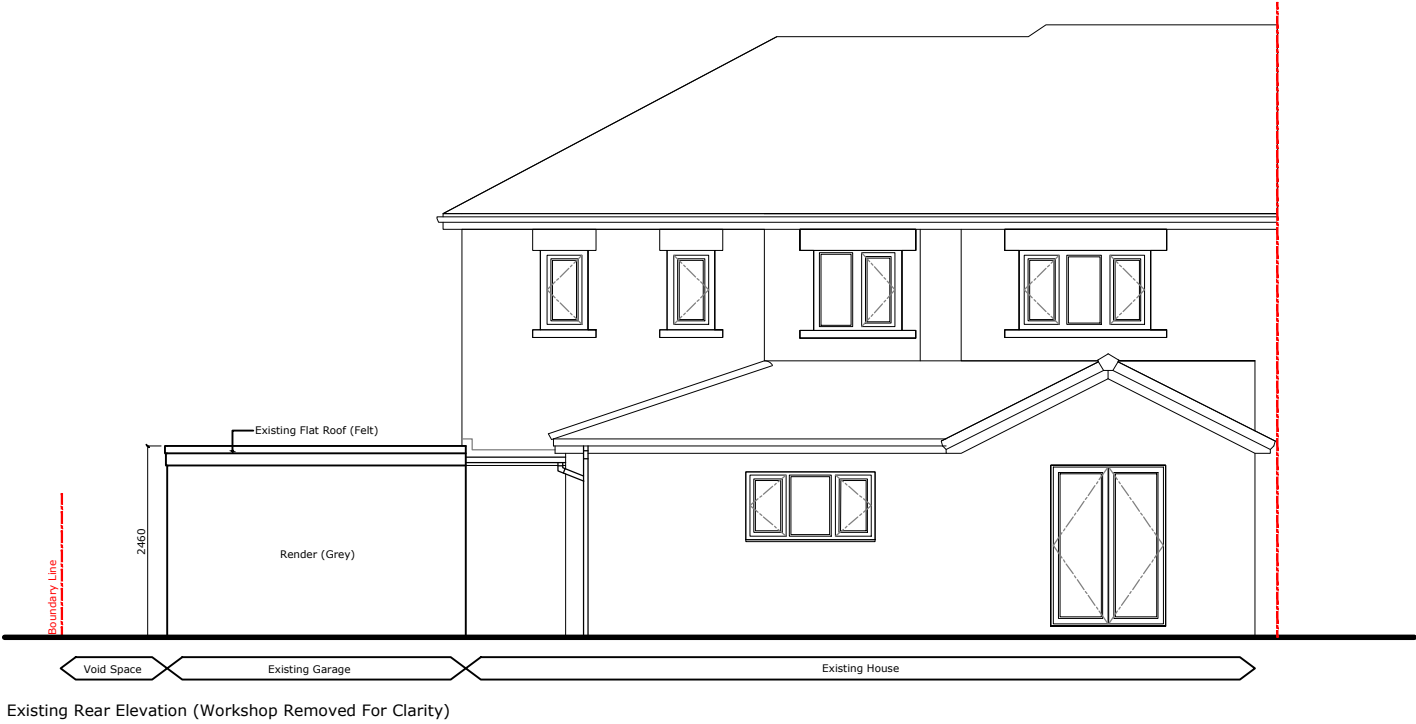

A	Initial Issue	20.02.21
Rev	Description	Date

S75.
DESIGN

Project
13 Edderthorpe Lane
Darfield
Barnsley
S73 9BH

Drawing
Existing Plan & Elevations

Scale 1:100	Drawn CJR	Date 20.02.21
Drawing Purpose FOR PLANNING		
Ref 1022-S75-XX-XX-DR-A-02000		Rev. A