


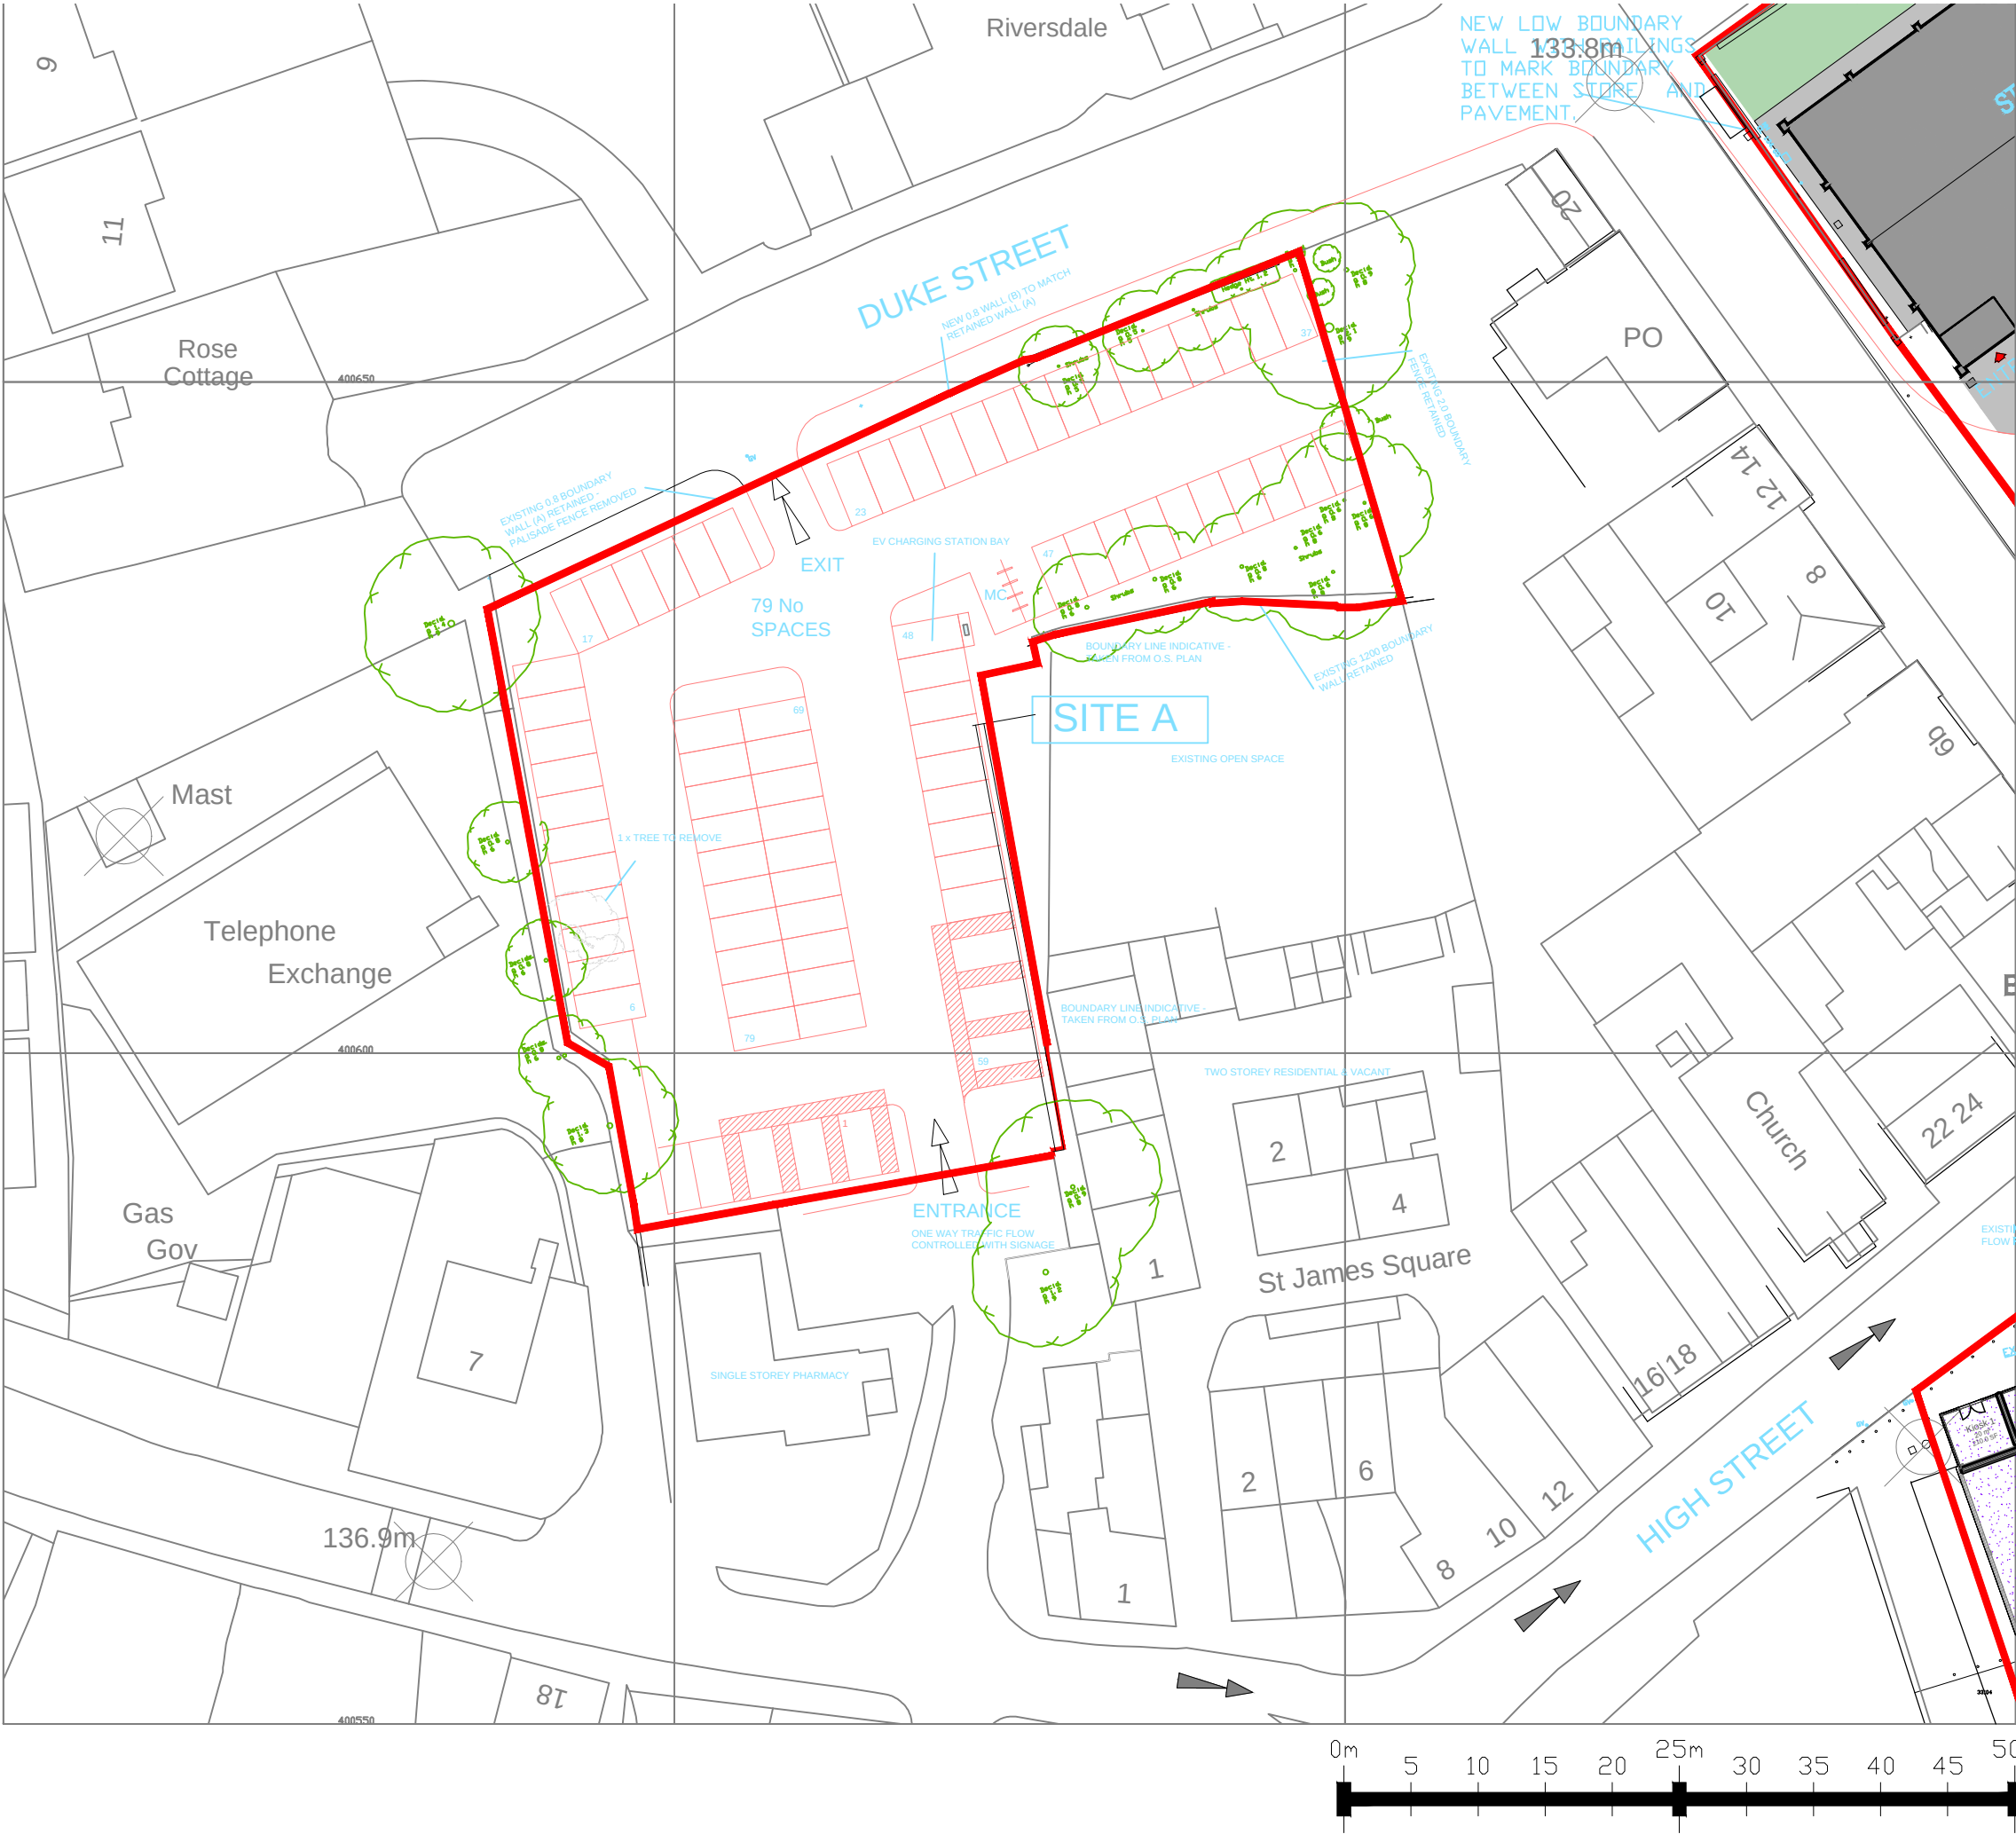

Notes
© This drawing is the copyright of White Design (UK) Ltd. and cannot be reproduced in any form without express consent of the company. Written dimensions to be checked on site and discrepancies are to be reported prior to commencing work on site. Figured dimensions only are to be taken from this drawing. Do not scale. If in doubt ask.
SAFETY, HEALTH AND ENVIRONMENTAL INFORMATION
IN ADDITION TO THE HAZARDS/RISKS NORMALLY ASSOCIATED WITH THE TYPES OF WORK DETAILED ON THIS DRAWING, NOTE THE FOLLOWING:
CONSTRUCTION
n/a
MAINTENANCE / CLEANING
n/a
DECOMMISSIONING / DEMOLITION
n/a
IT IS ASSUMED THAT ALL WORKS WILL BE CARRIED OUT BY A COMPETENT CONTRACTOR WORKING, WHERE APPROPRIATE, TO AN APPROVED METHOD STATEMENT



Existing boundary wall (A) to be retained and replicated as wall (B). Palisade fence to be removed.



Typical Public Electric Vehicle Charging Point.

Rev:	Date:	Drawn:	Description:	Checked:

White Design

Client:

RESILIENT

Project:

HOYLAND

Title:

PROPOSED SITE PLAN
SITE A

Scales:	Drawn:	Date:	Checked:
1500@A3	SL	12/03/2015	KU

Drawing no:	Rev:
0010.13.02.119	-

The White House, 24 St Andrews Road, Sheffield, S11 9AL
T: 0114 226 0255 F: 0114 226 0256
E: office@whitedg.co.uk W: www.whitedg.co.uk

PLANNING