




Drawing No.	Rev No.
MKK001 -003	B

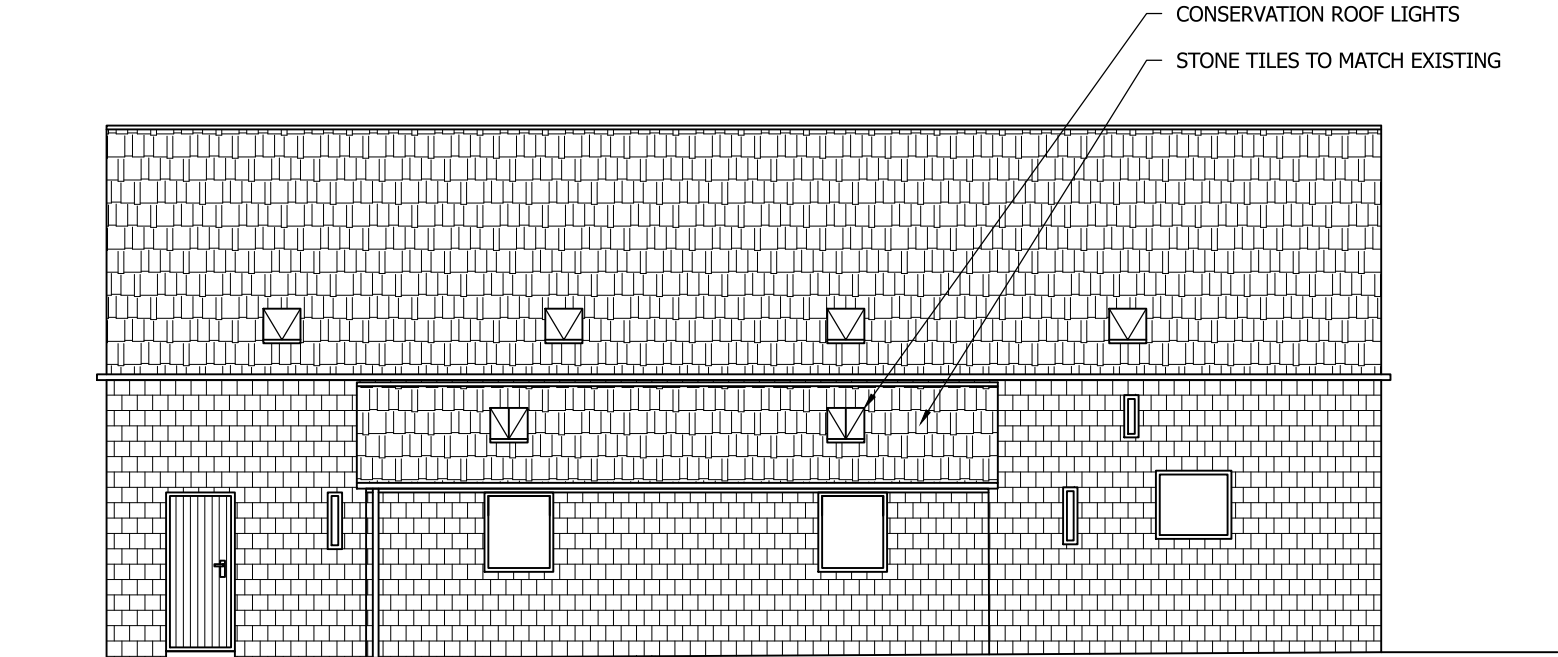

PROPOSED SIDE ELEVATION
SCALE 1:100 AT A3

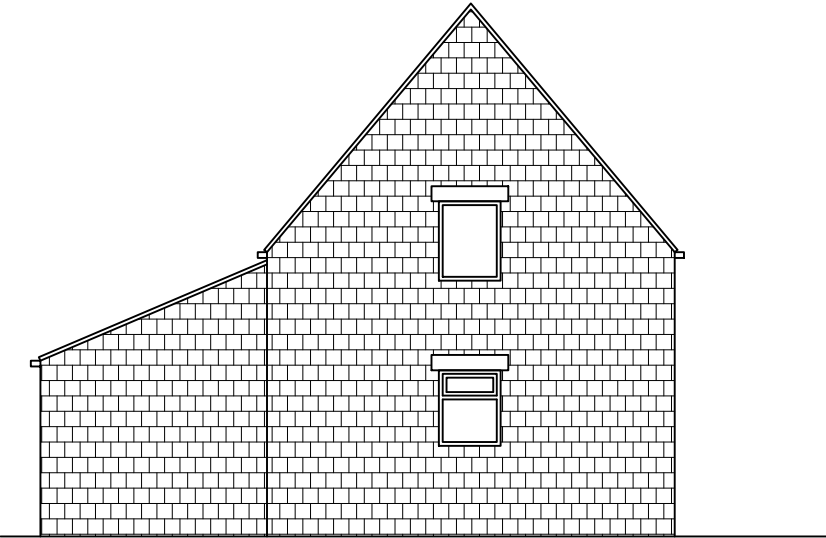

PROPOSED REAR ELEVATION
SCALE 1:100 AT A3

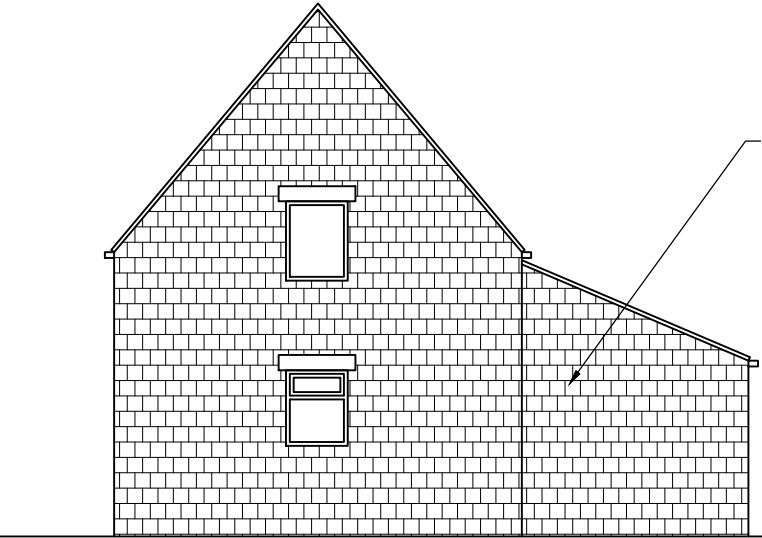

PROPOSED FRONT ELEVATION
SCALE 1:100 AT A3

DO NOT SCALE: Contractor to check all dimensions and report any omissions or errors

NOTES

B	Size reduced	JRB			28/01/2
A	Windows changes	JRB			12/12/2
Rev	Description	By	Chk	App	Date

JRB DESIGNS Ltd
1 Saville Road
Cudworth
Barnsley
S72 8LT
Tel: 01226 383542
Fax: 01226 380078
Mob: 07970 541192
Email: john@jrbdesigns.co.uk

This drawing is copyright. © jrbdesigns Ltd.

Client	MRS. K KELLETT		
Drawing Title	PROPOSED ELEVATIONS		
Address	THE BARN DARK LANE CAWTHORNE BARNLEY S75 4HA		
Project Title:	PROPOSED SINGLE STOREY SIDE EXTENSION		
Purpose of Issue:	PLANNING		
Drawing Status	FIRST ISSUE		
Scale at A3 AS SHOWN	Drawn By JRB	Date 04/10/2021	
Checked By	Date 04/10/2021	Approved By	Date 04/10/2021
Project No. MKK001	Drawing No. 003	Revision B	
APPROVAL ☒	INFORMATION ☐	TENDER ☐	CONTRACT ☐
CONSTRUCTION ☐			